




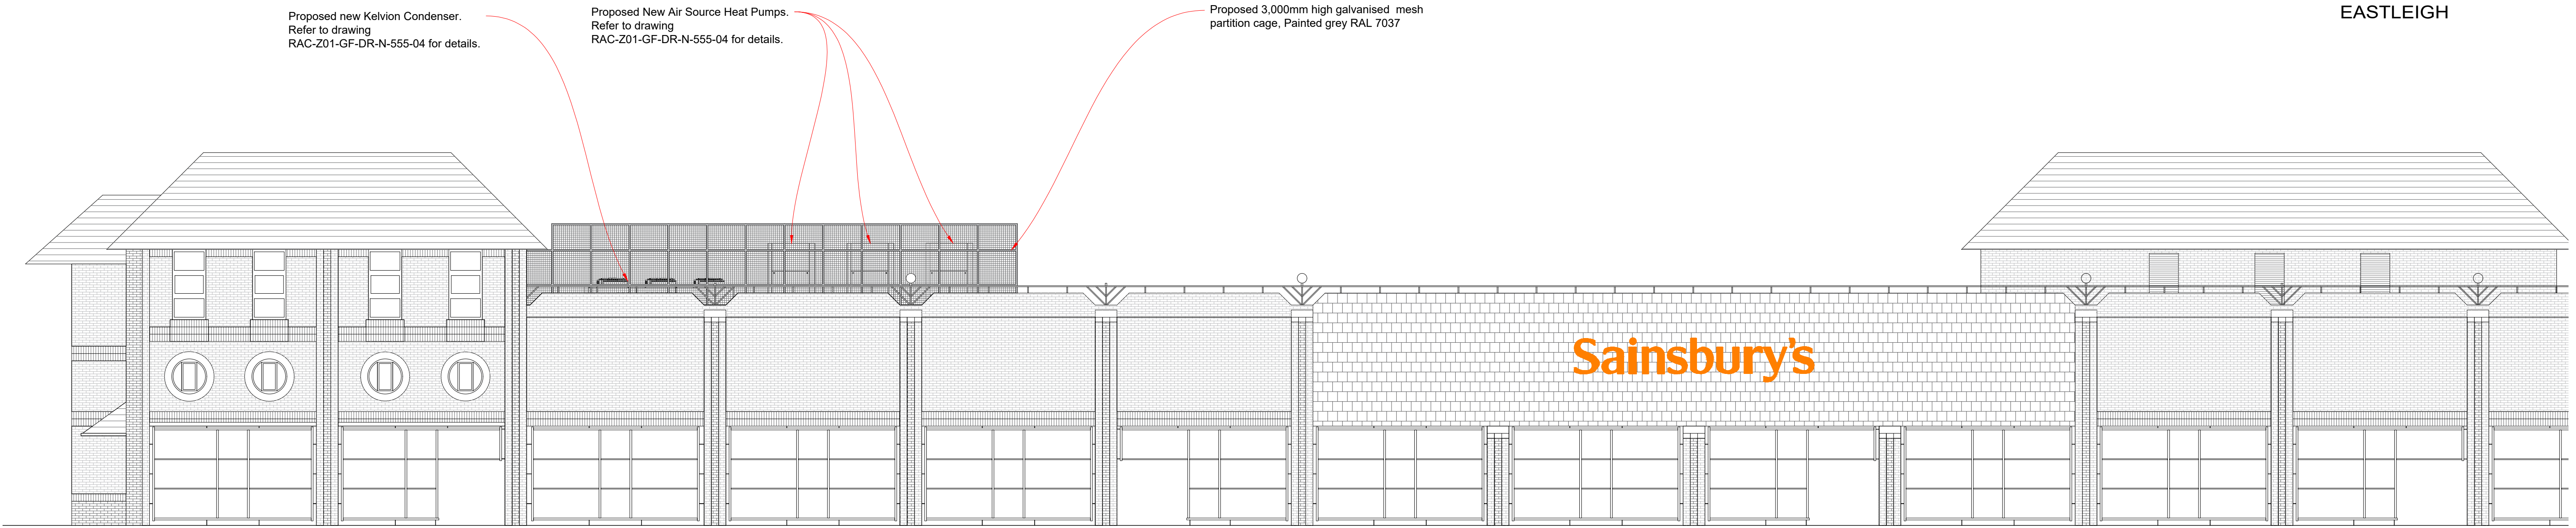


Proposed East Elevation
Scale 1:100 @ A1

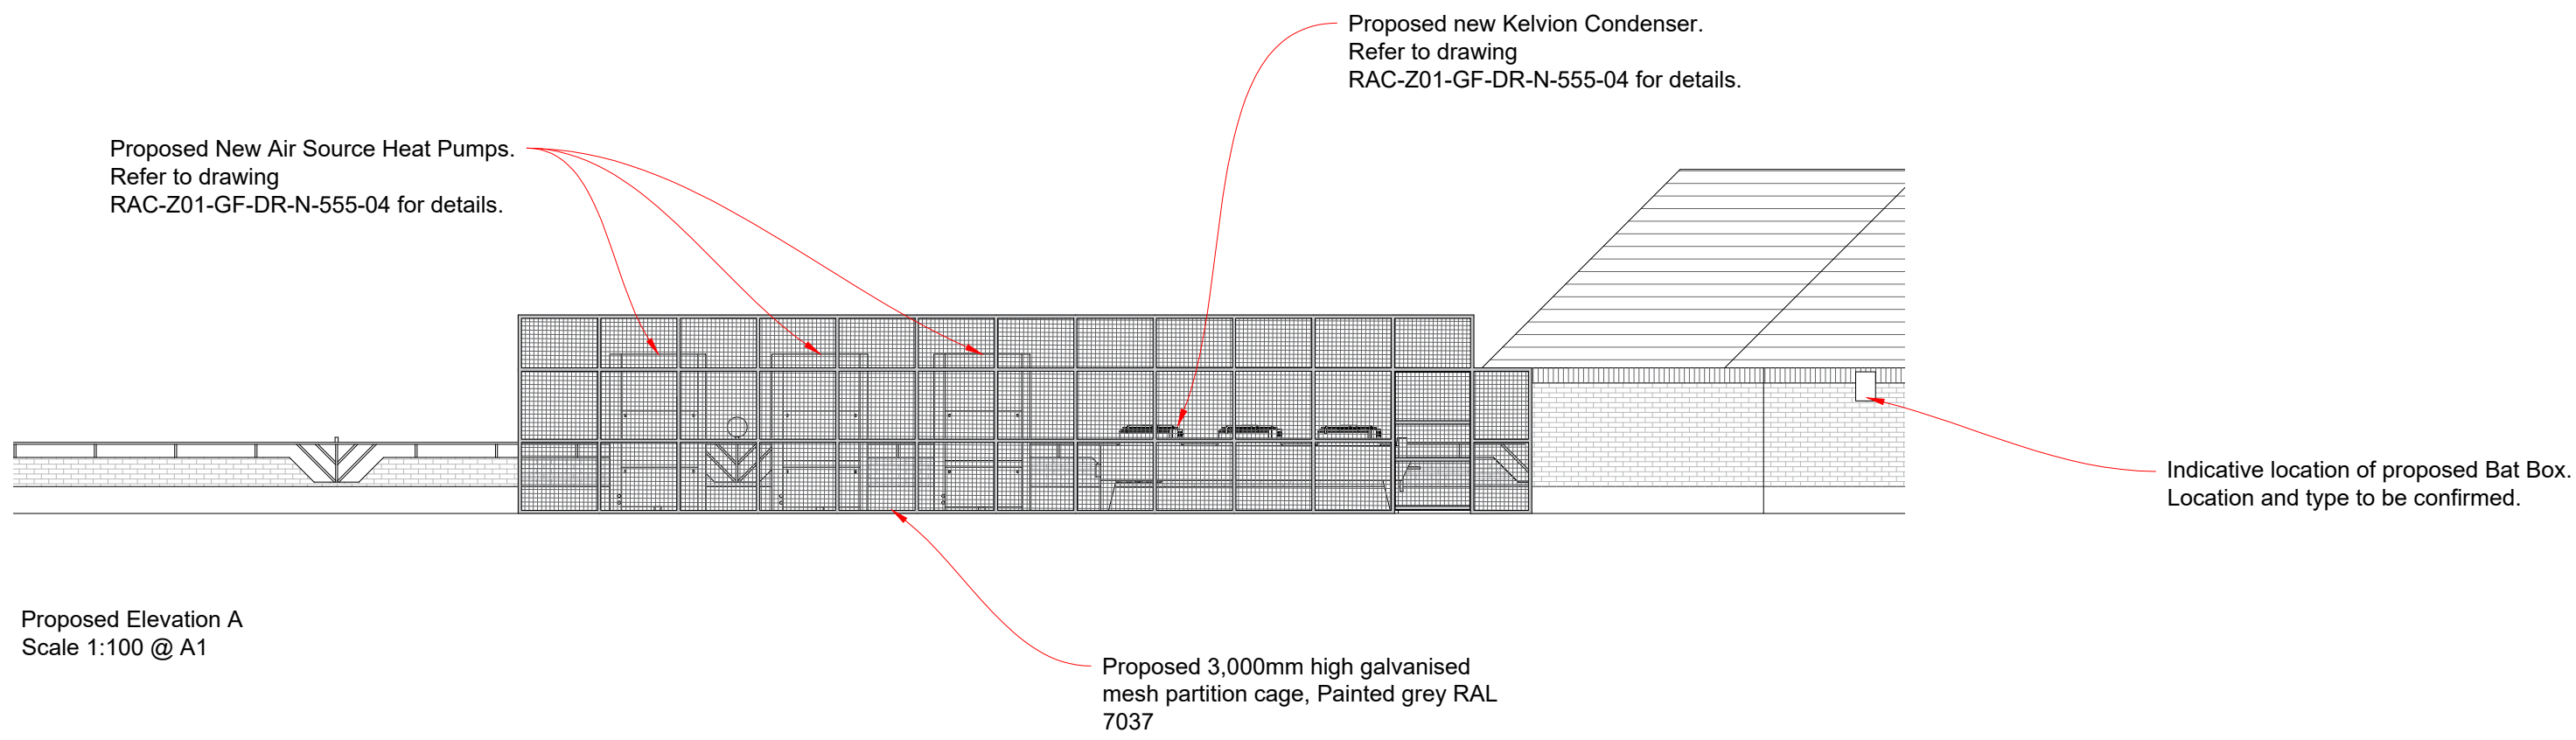

Proposed Elevation A
Scale 1:100 @ A1

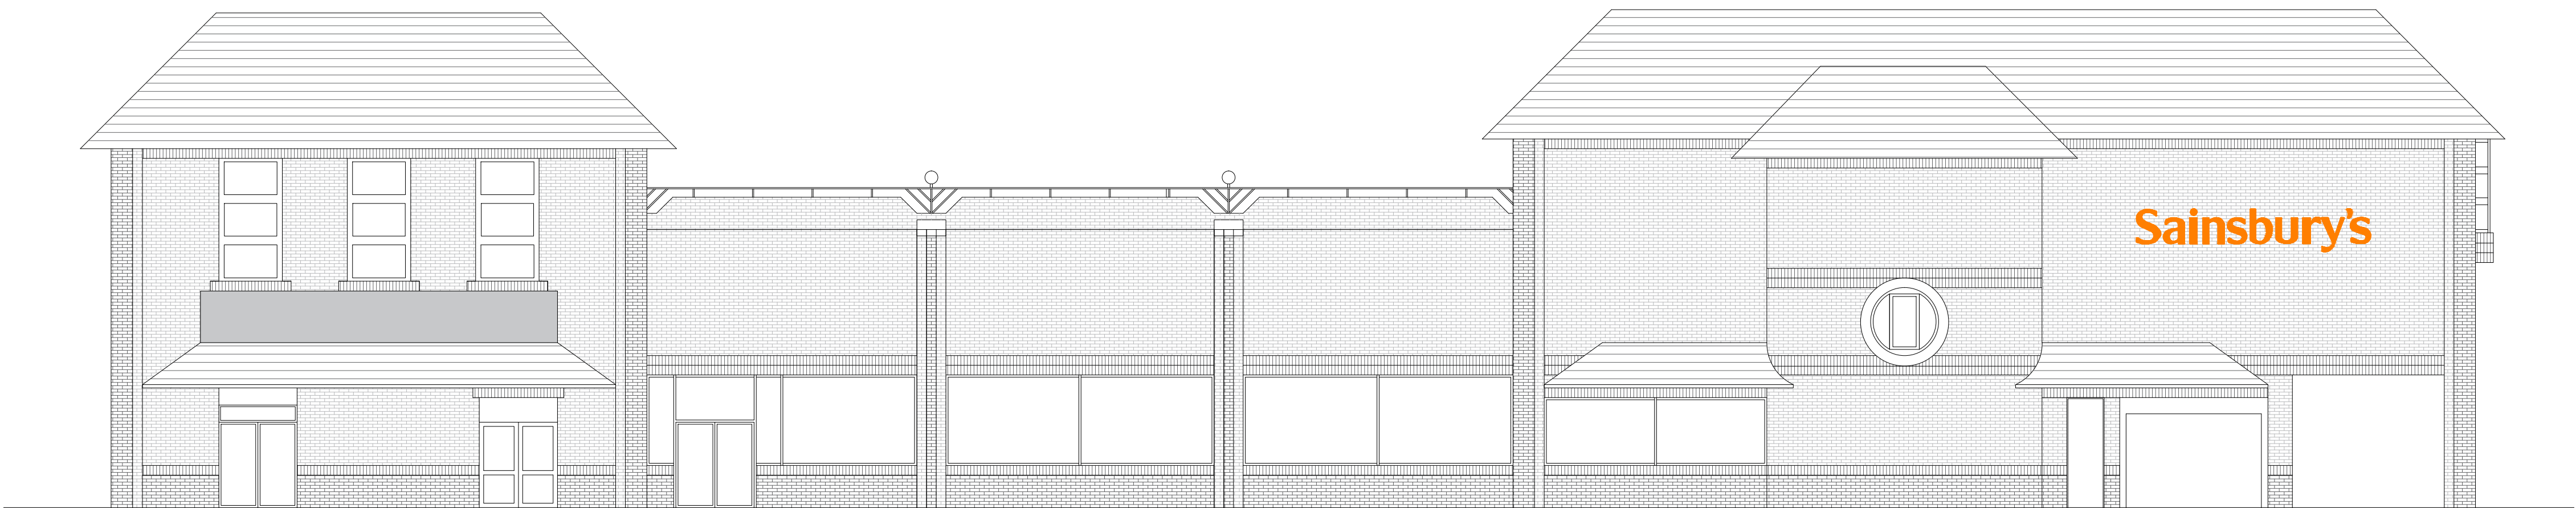

Proposed South Elevation
Scale 1:100 @ A1

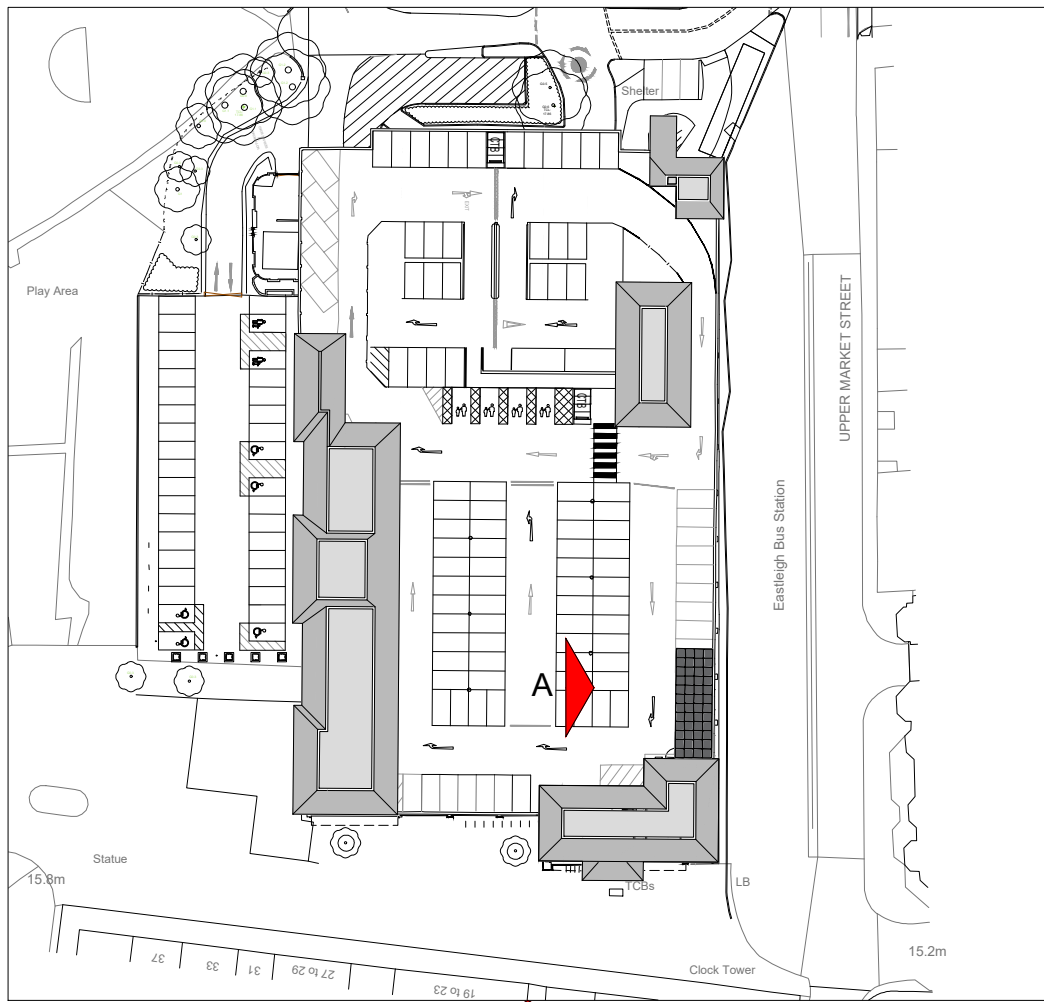

Key Plan
Scale 1:1000 @ A1

South Elevation