



PROPOSED NEW ROOFLINE


PROPOSED NEW ROOFLINE

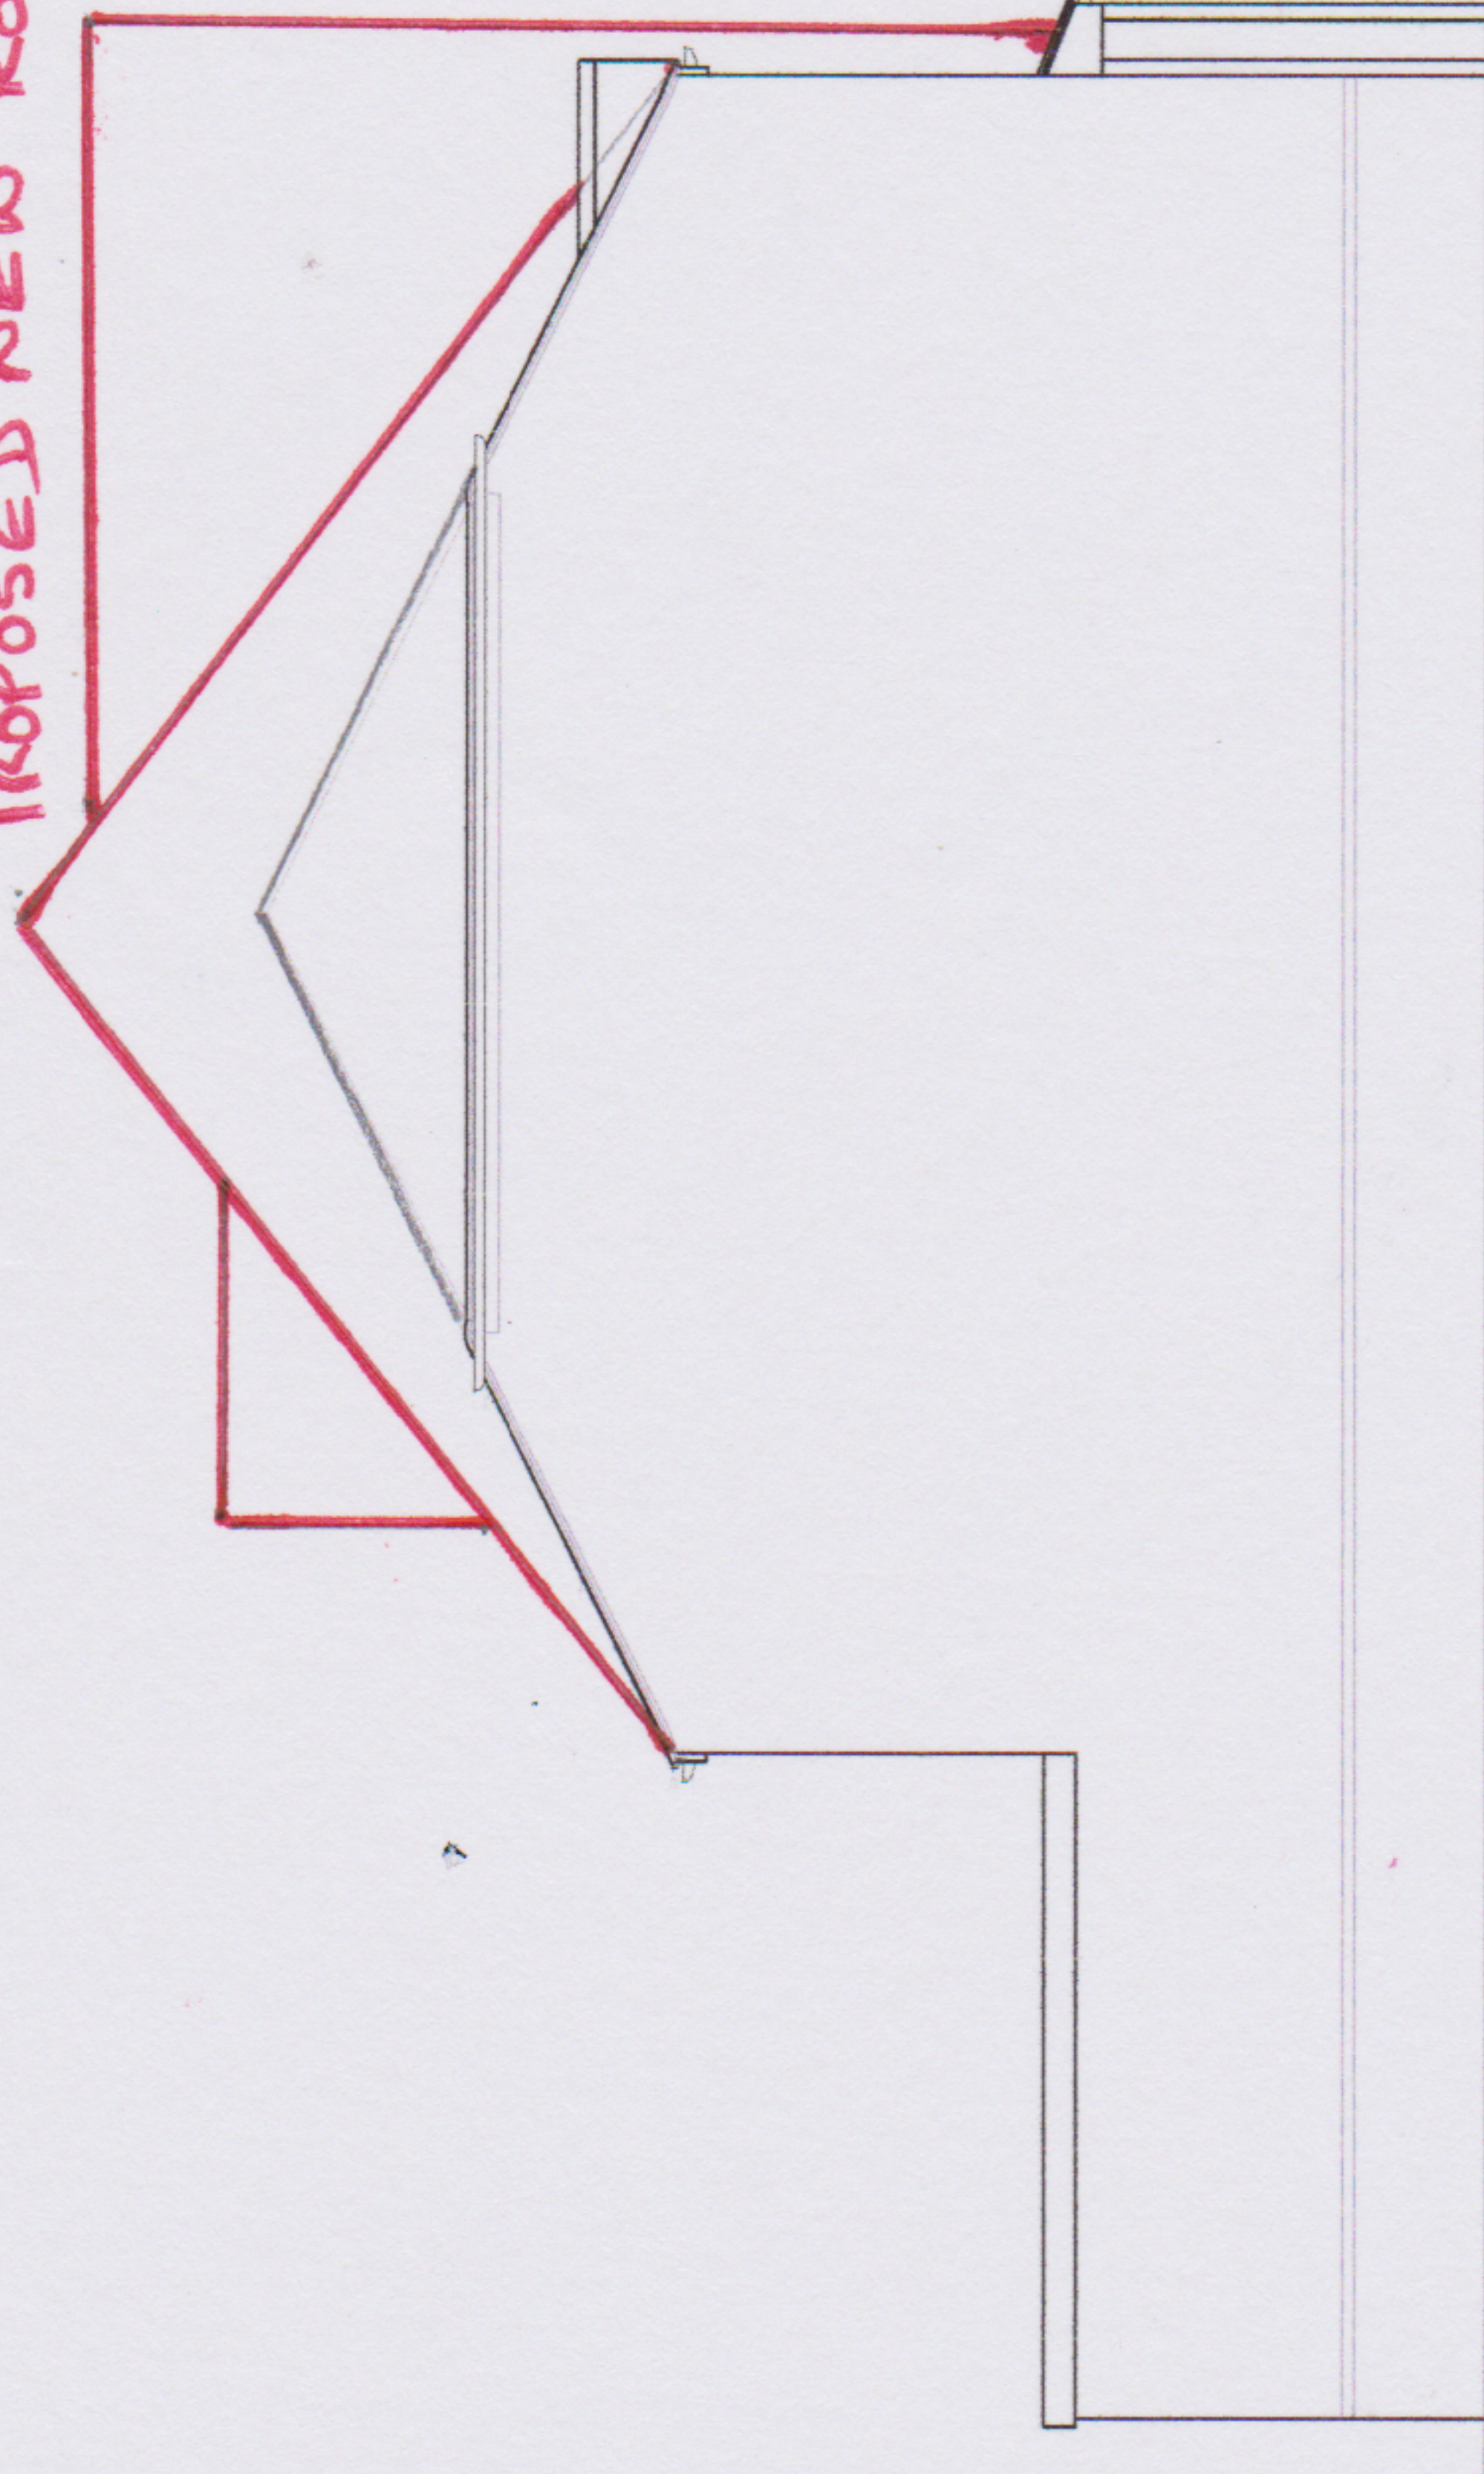


Existing Side/ South Elevation

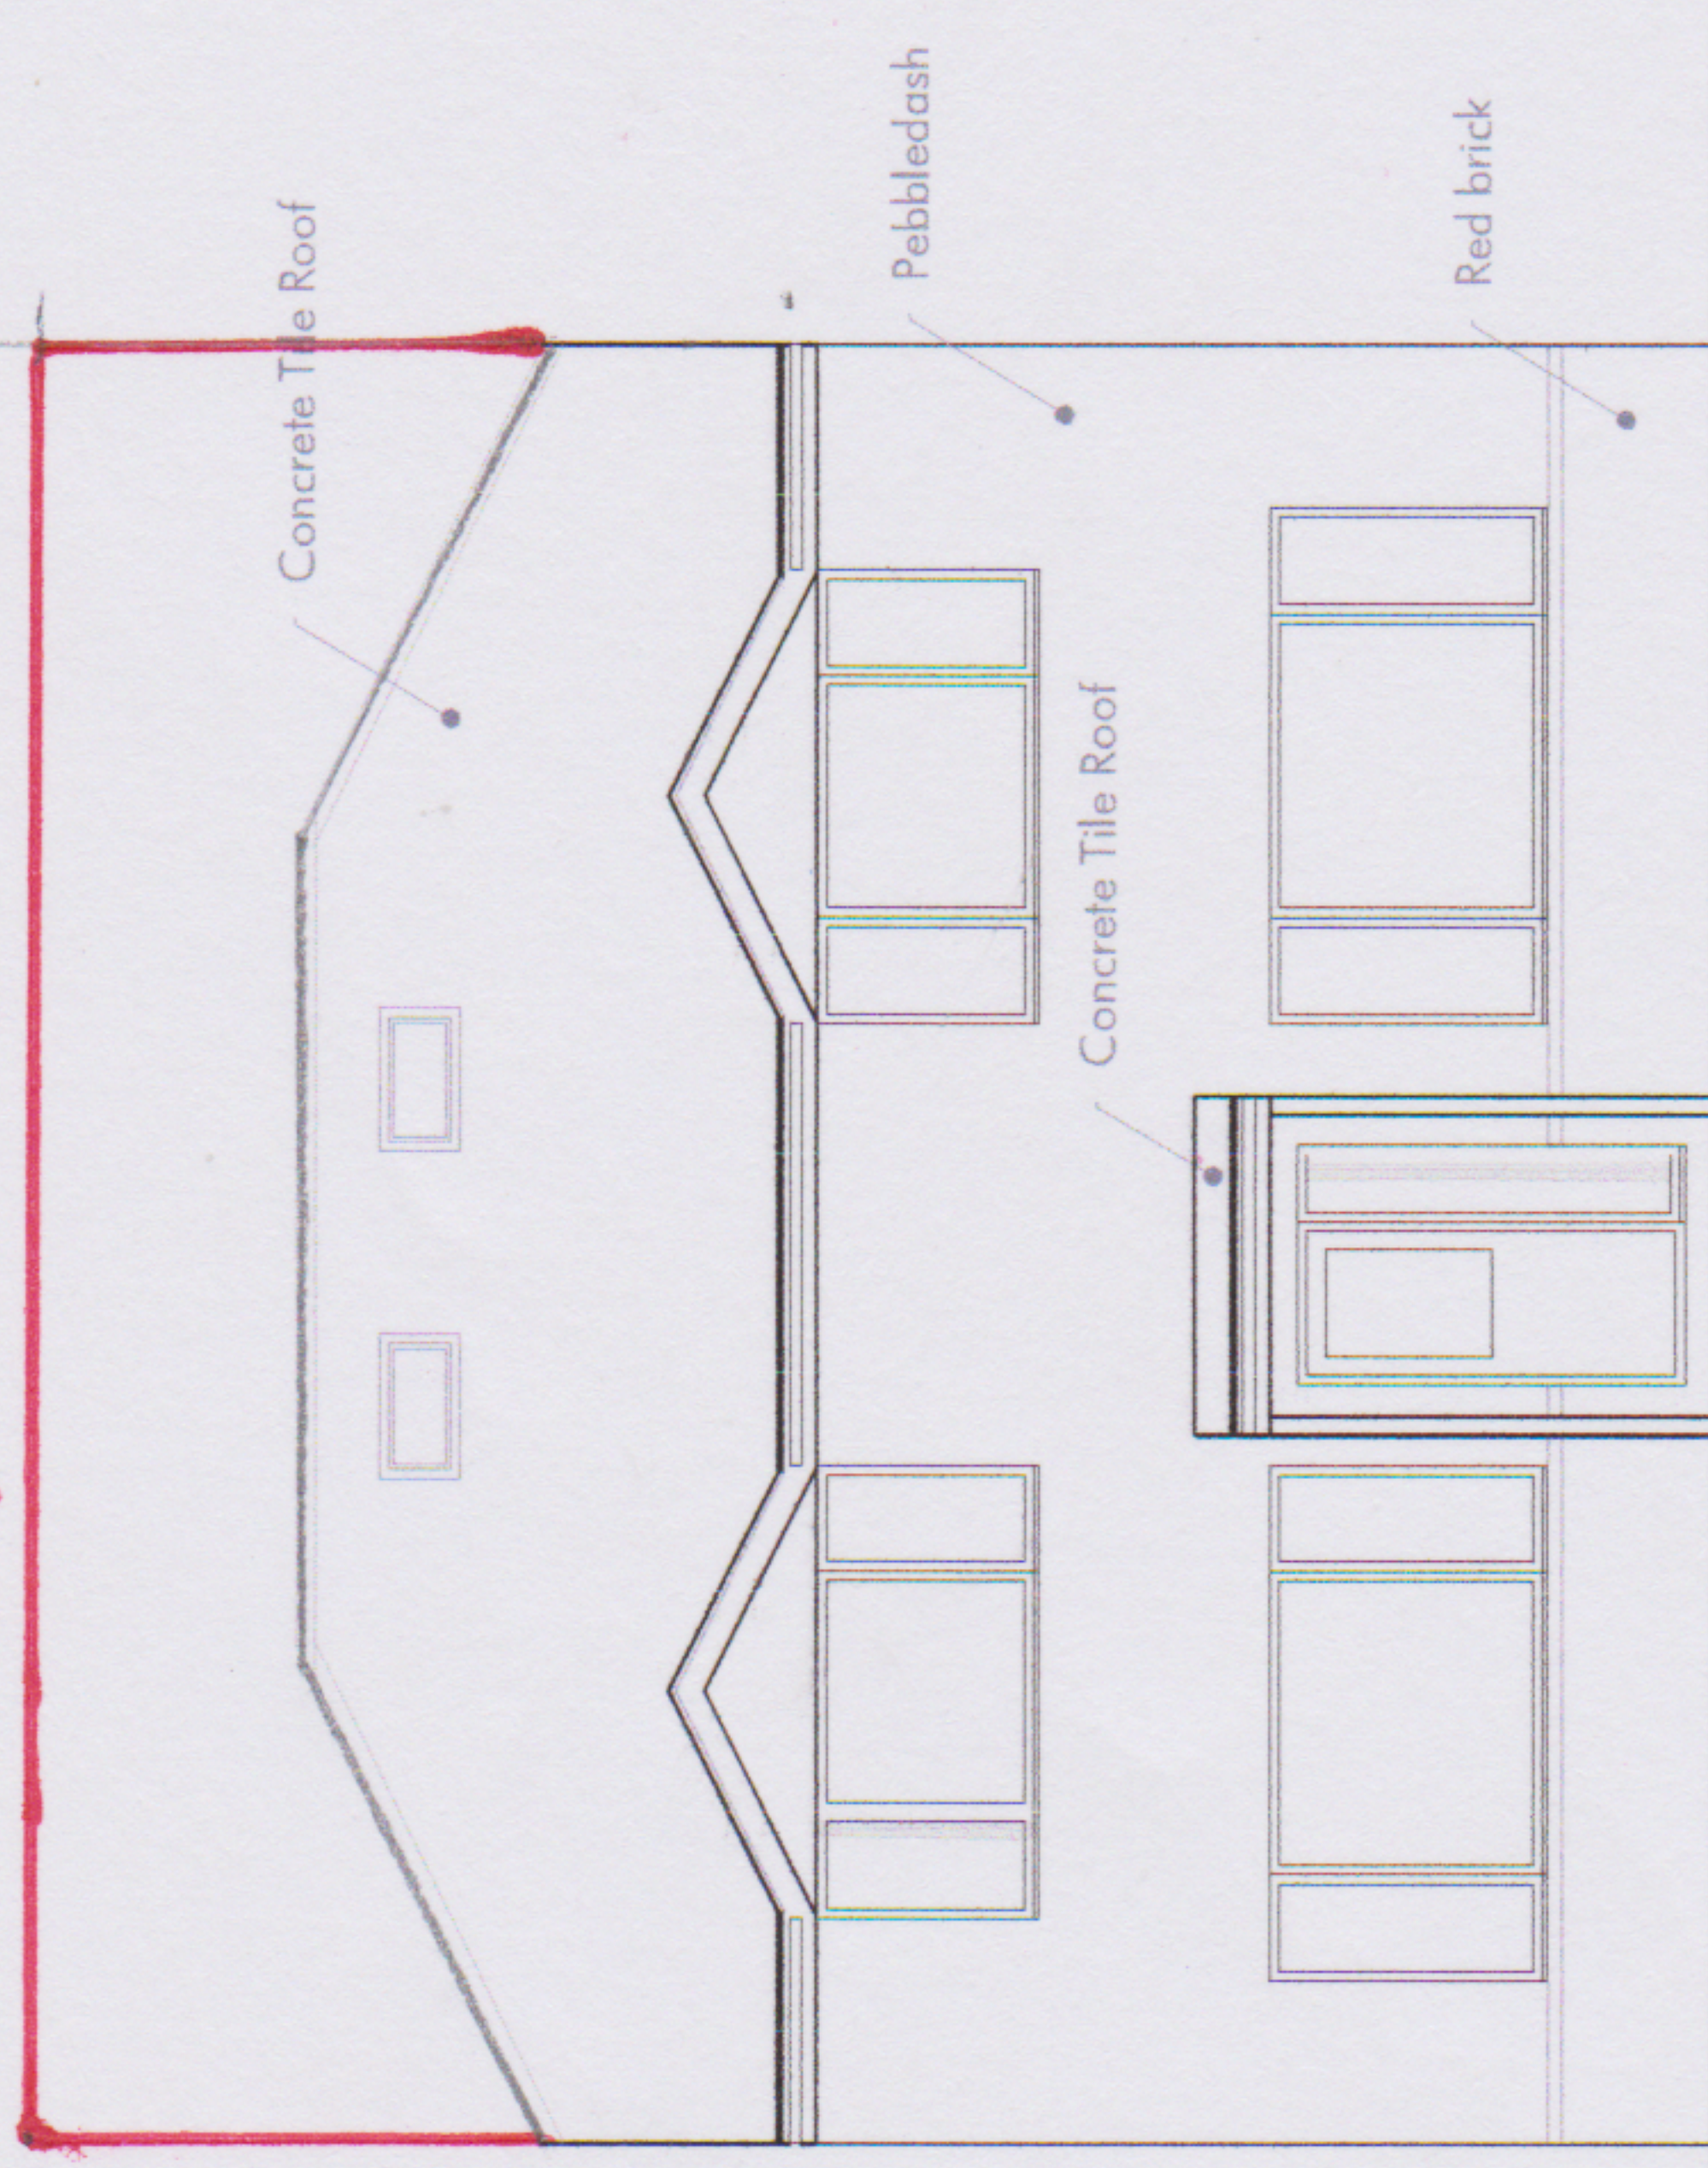

Existing Front / East Elevation

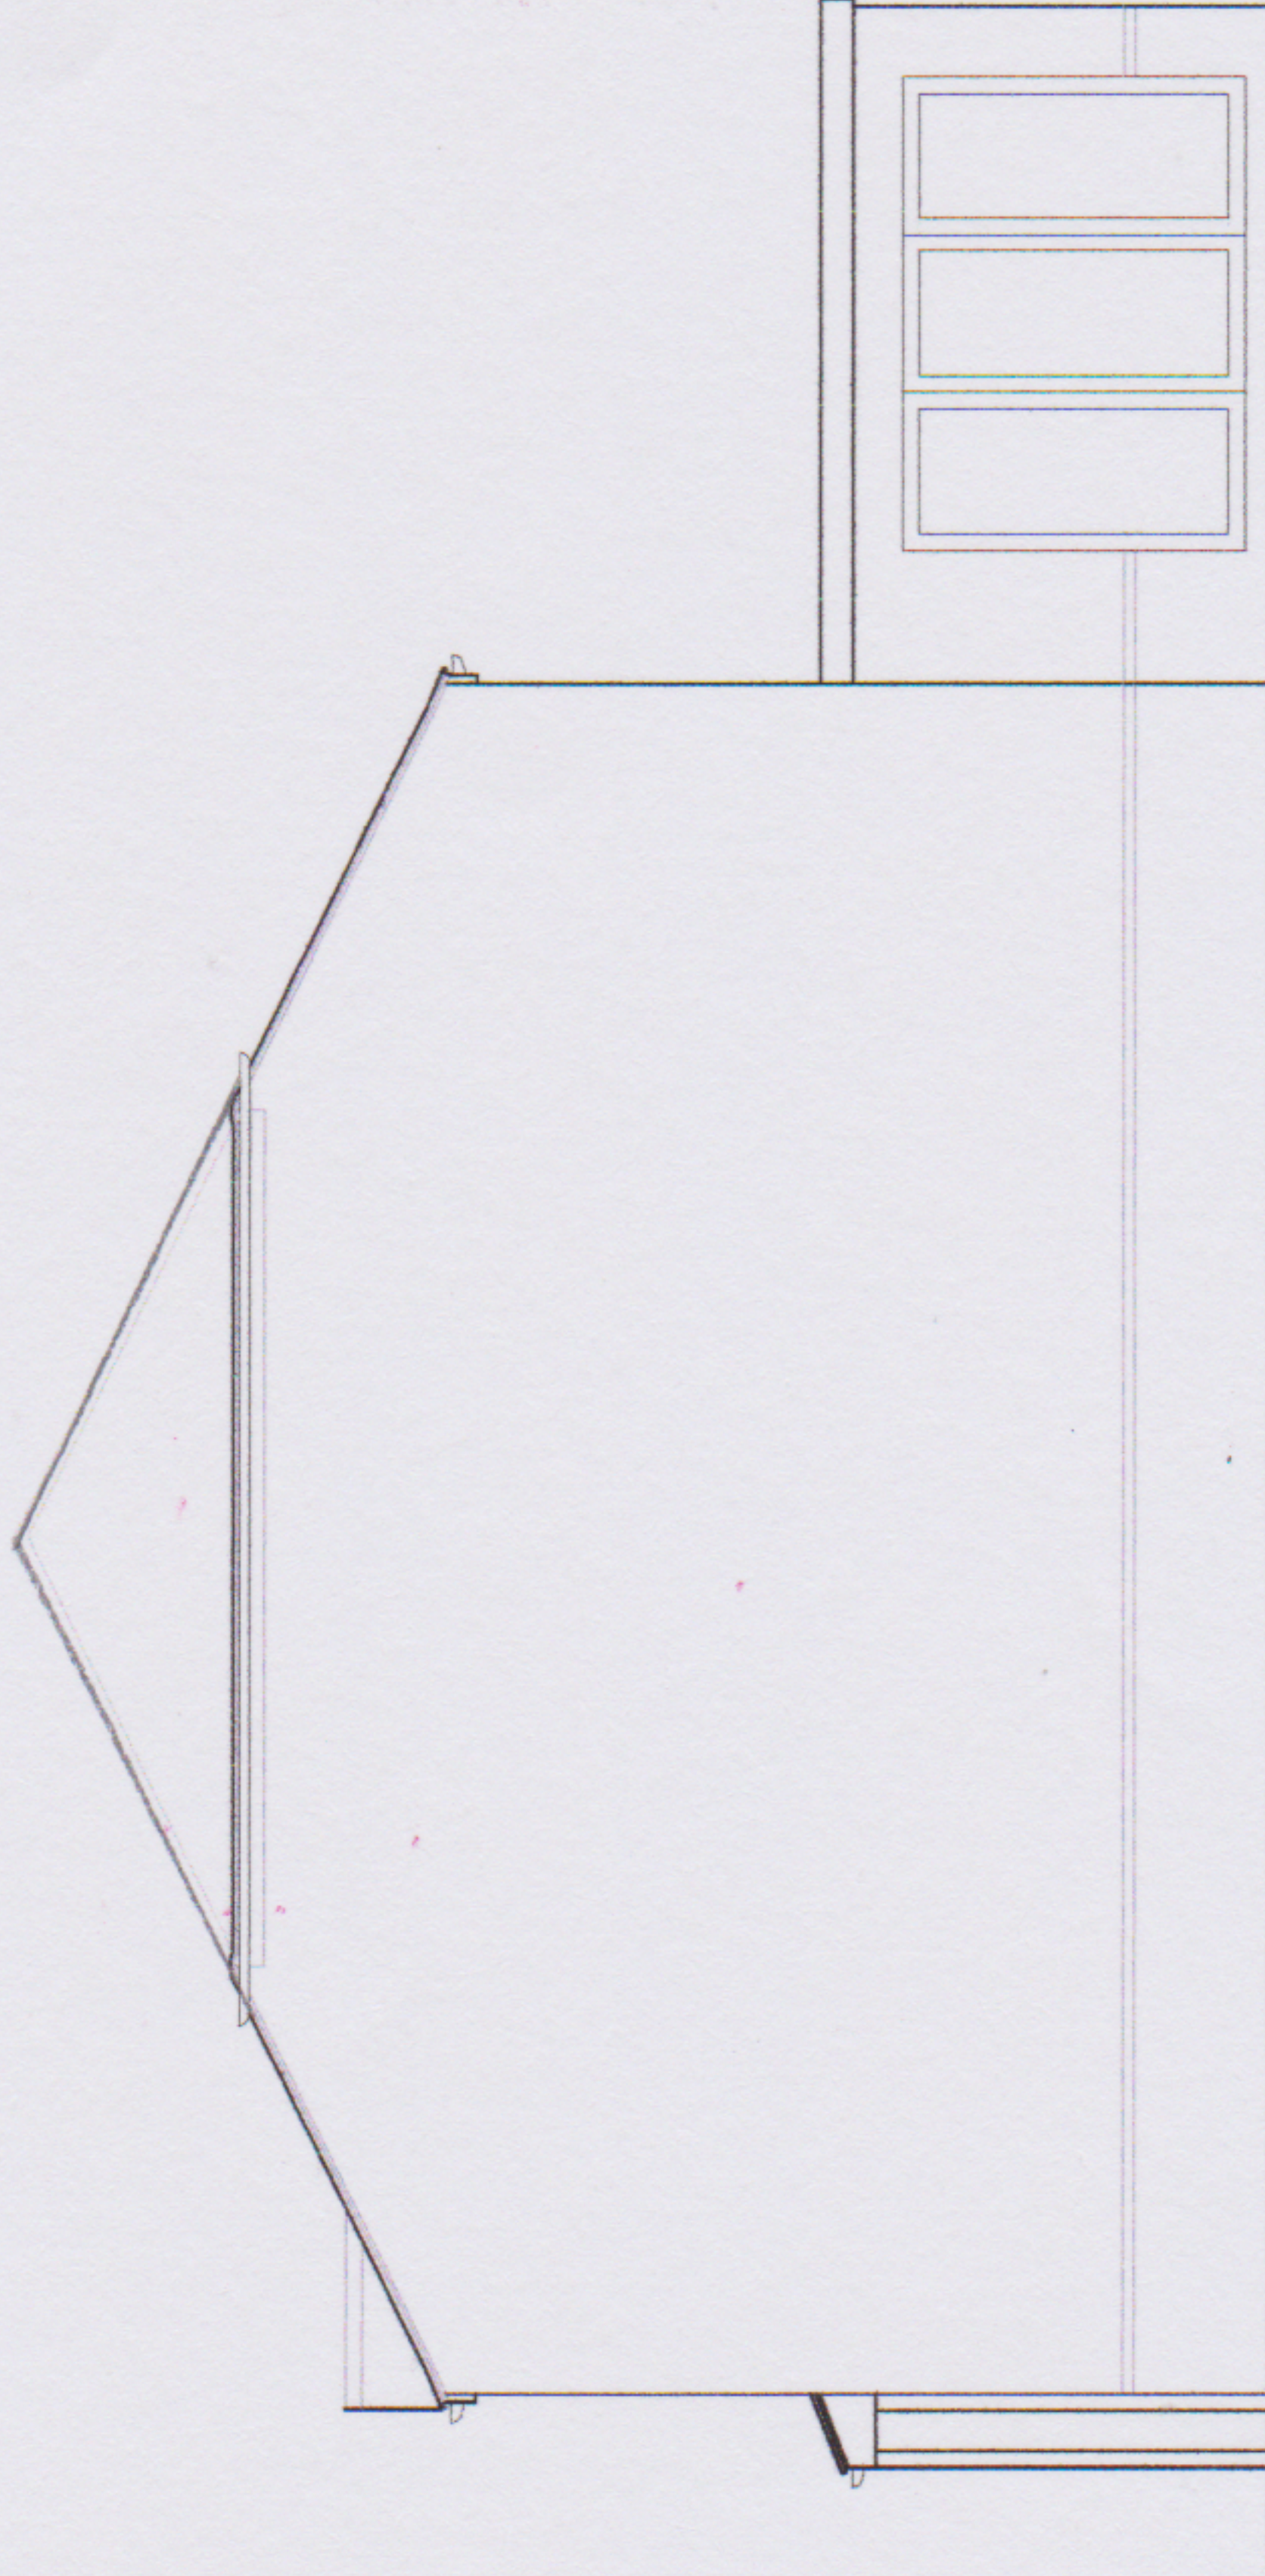

Existing Side / North Elevation

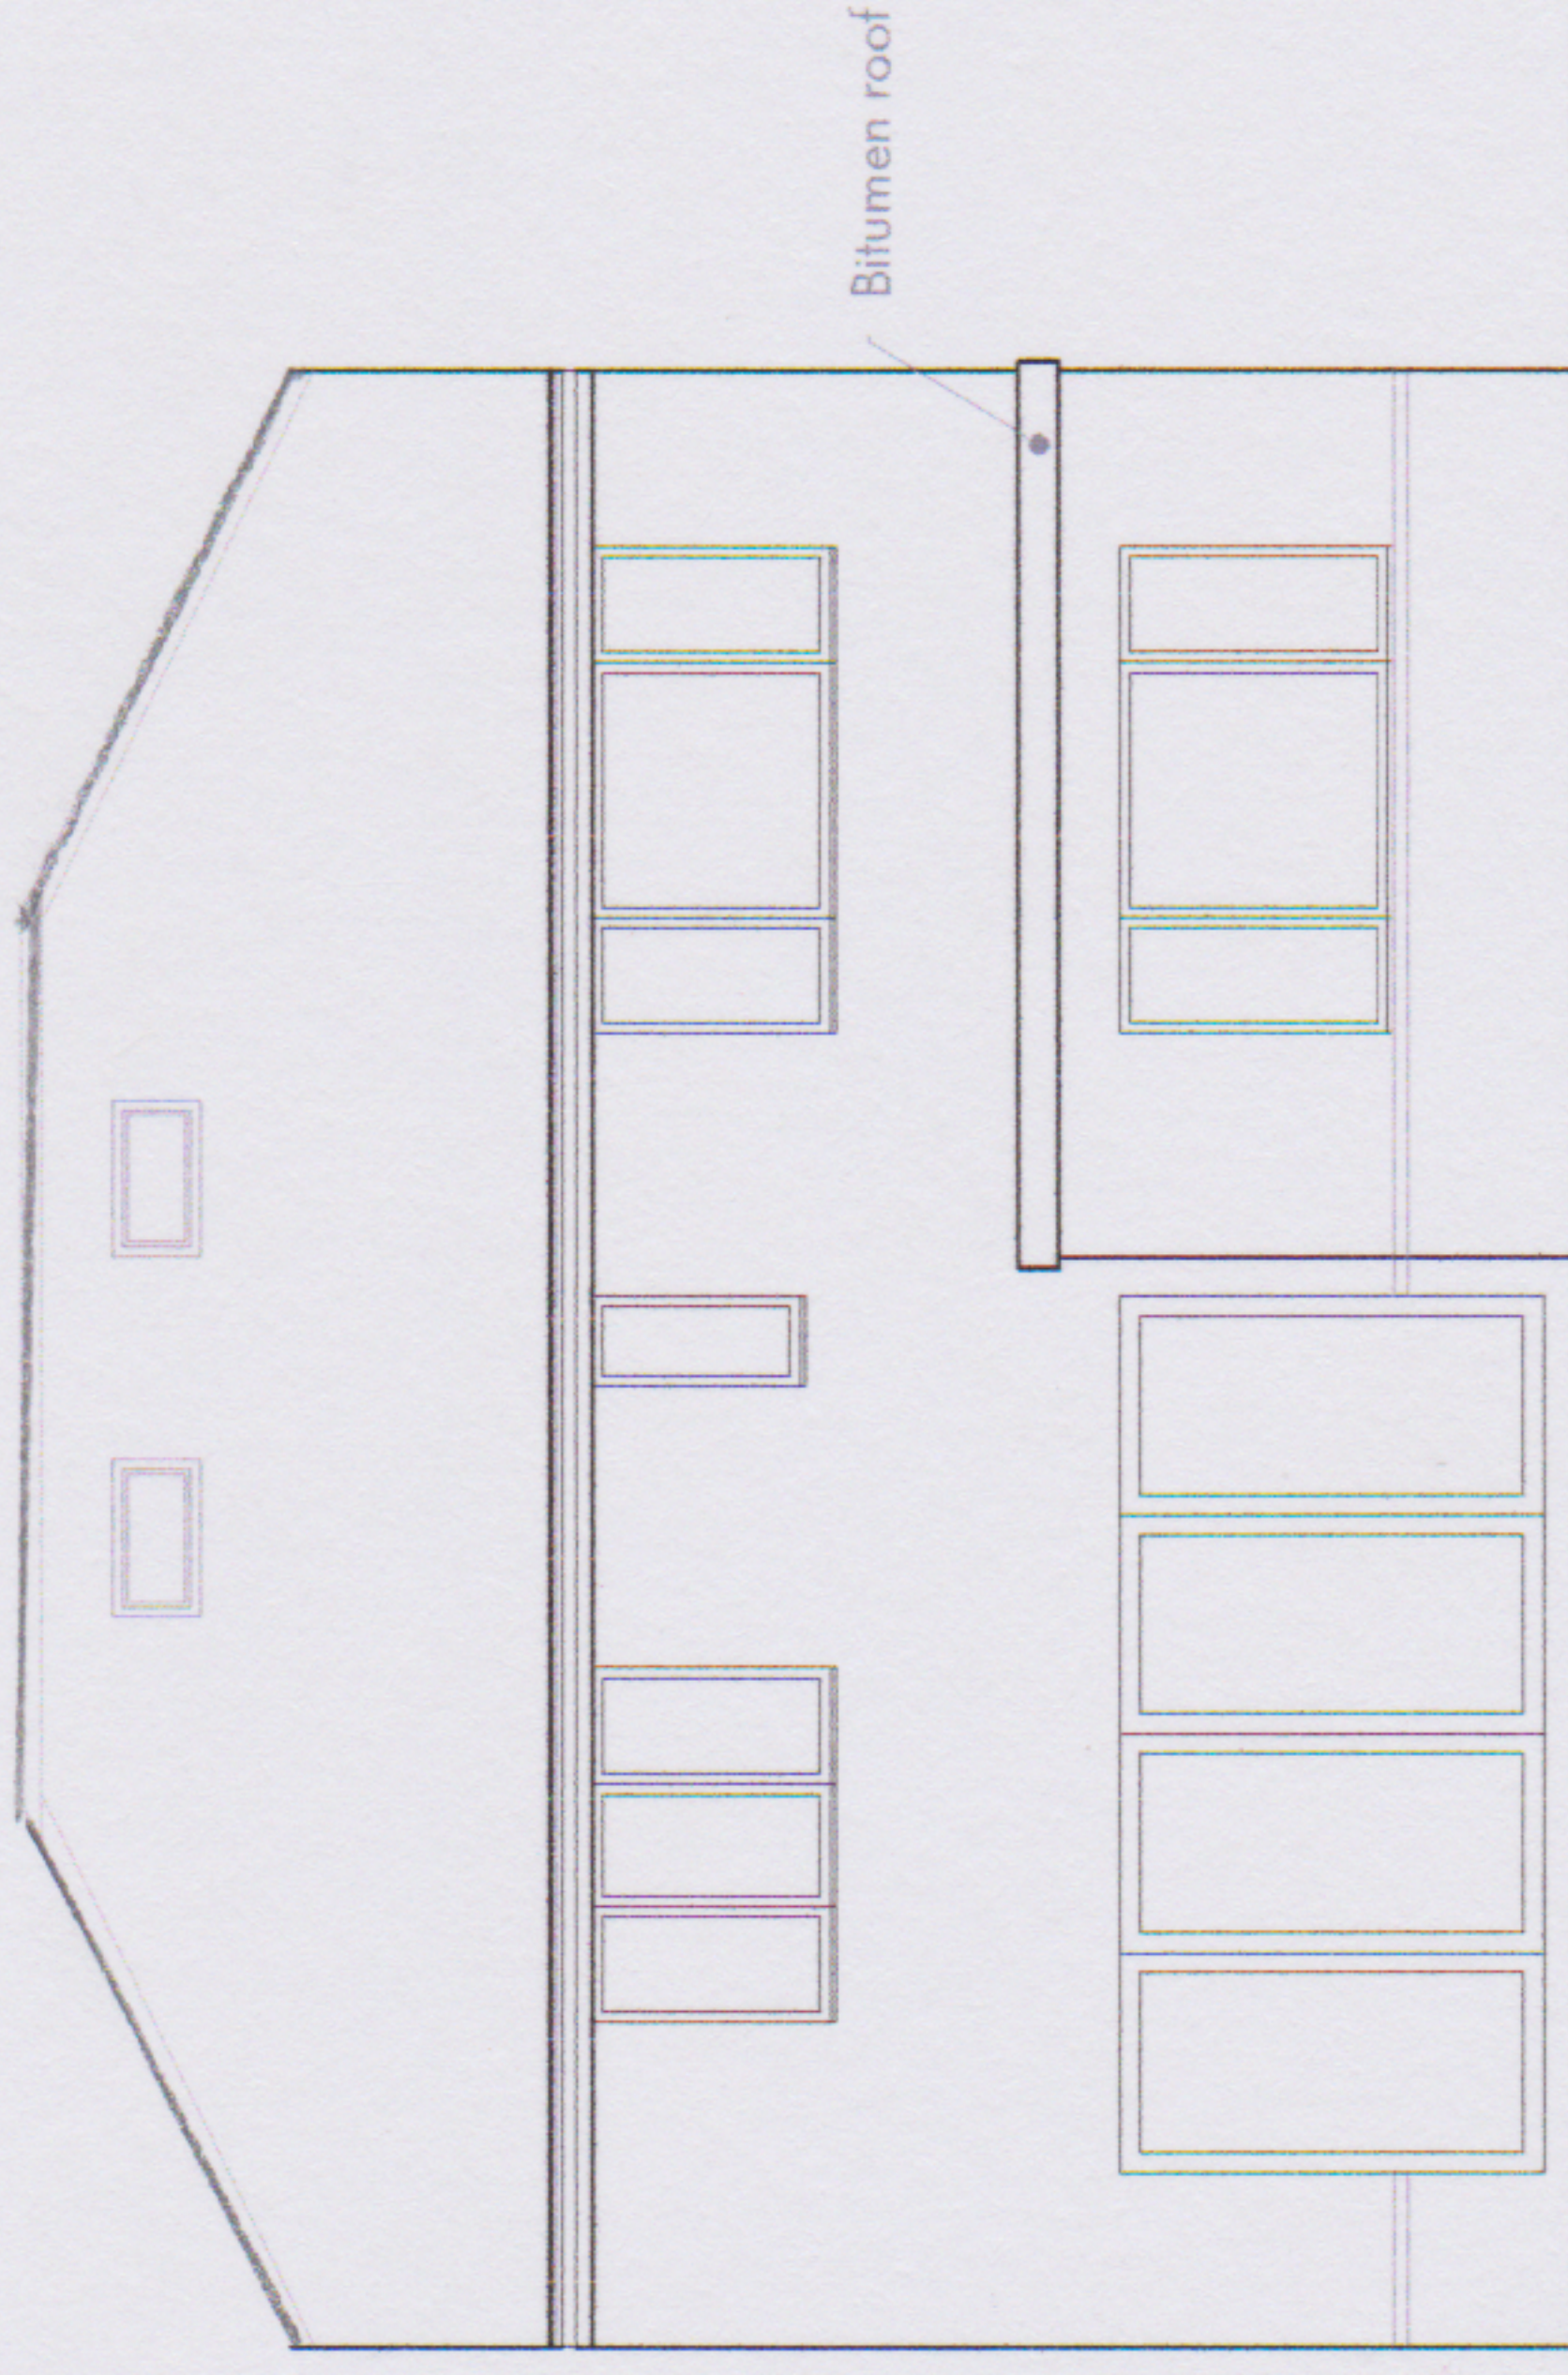

Existing Rear / West Elevation

1:1250	0mm	10m	20m	50m
1:500	0mm	5m	10m	25m
1:200	0mm	2m	4m	10m
1:100	0mm	1m	2m	5m
1:1	0mm	10mm	20mm	50mm

Hebden Design Studio @
Lavant House, West Lavant,
PO18 9AB
01243 974969
info@hebdendesignstudio.com
www.hebdendesignstudio.com

Project No.
2315
Dwg No.
1.200
Scale
1:100 @ A3

Project
109 Satchell Lane
Drawing
Existing Elevations

Hebden
design studio
architecture / town planning / interior design / project management

Notes:
Do not scale from this drawing unless for the purposes of Local
Authority Planning Approval. Please verify that the information is
correctly printed to scale by checking the control bar.
This drawing must be read in conjunction with all other related
drawings and documentation.
This drawing is copyright of Hebden Design Studio Ltd ©.
All rights reserved