


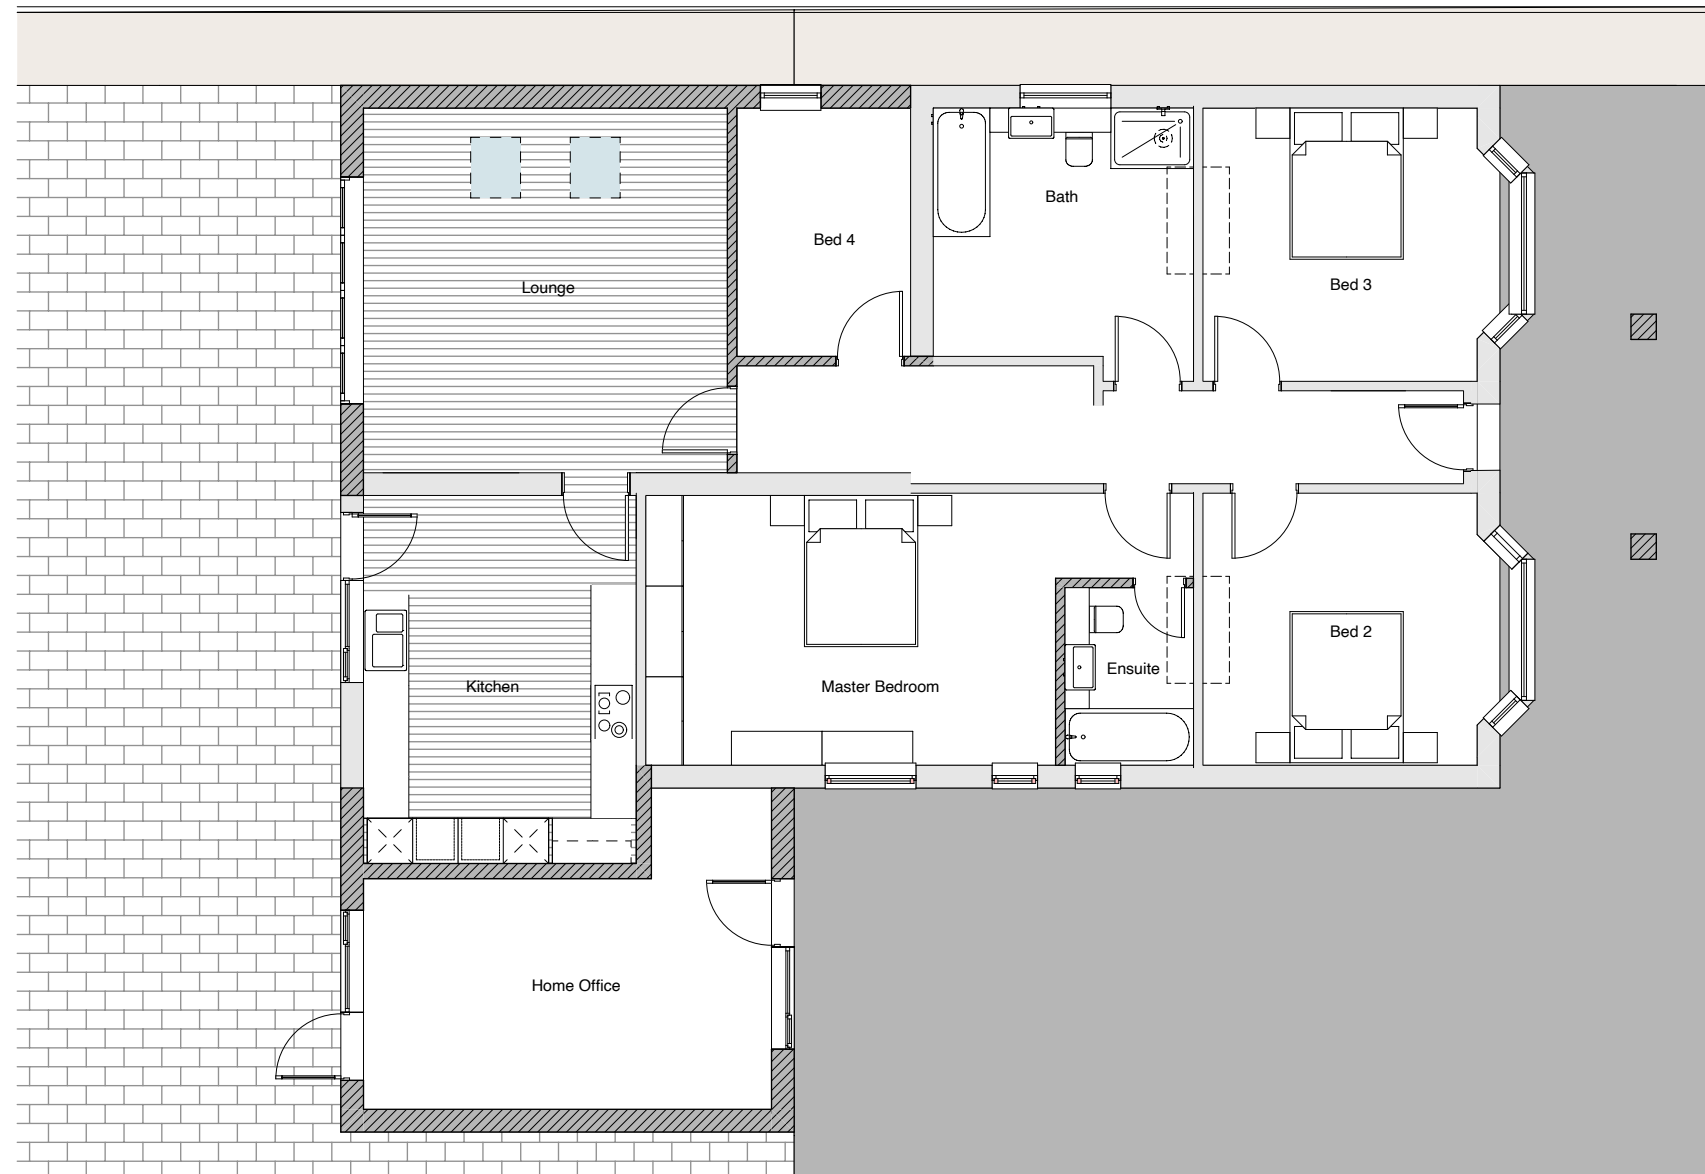

Revisions	acmarchitects ltd. 3 Ash Road, Ashurst, Southampton, Hants, S040 7AT T 023 8029 2751 E alan.acmltd@gmail.com				Project Proposed Extension and Alterations to 33 Upper Northam Road, Hedge End, Southampton, SO30 4EA			
					Client Mr & Mrs Bowers	Date 03/24	Drawn AM	Drawing no. 2022-02-05A
					Drawing Title Proposed Ground Floor Plan	Scale 1:100@A3	Checked	