



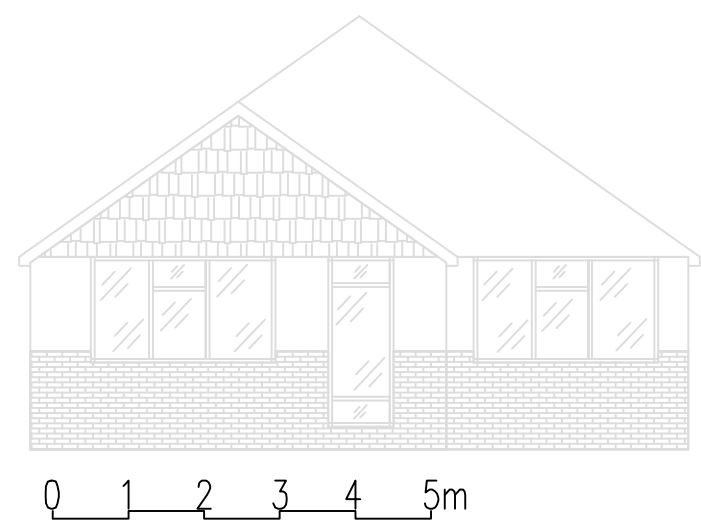


Existing Front Scale 1:100




Existing Rear Scale 1:100

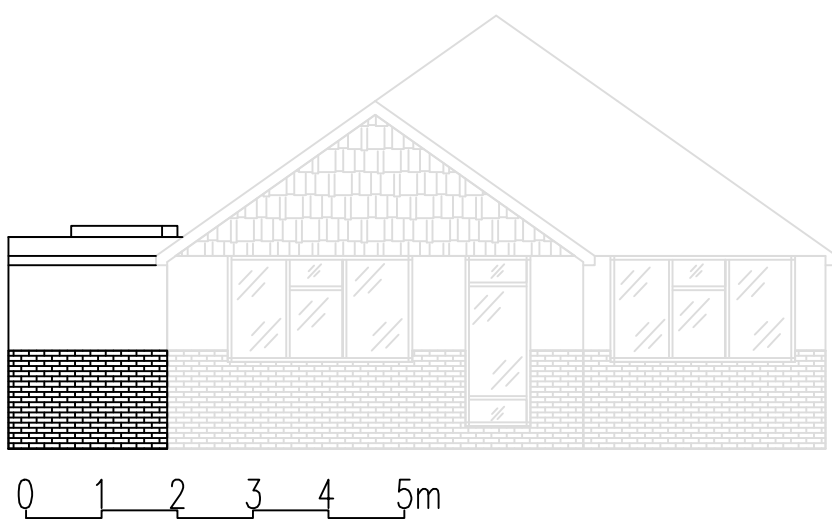


Proposed Front 1:100

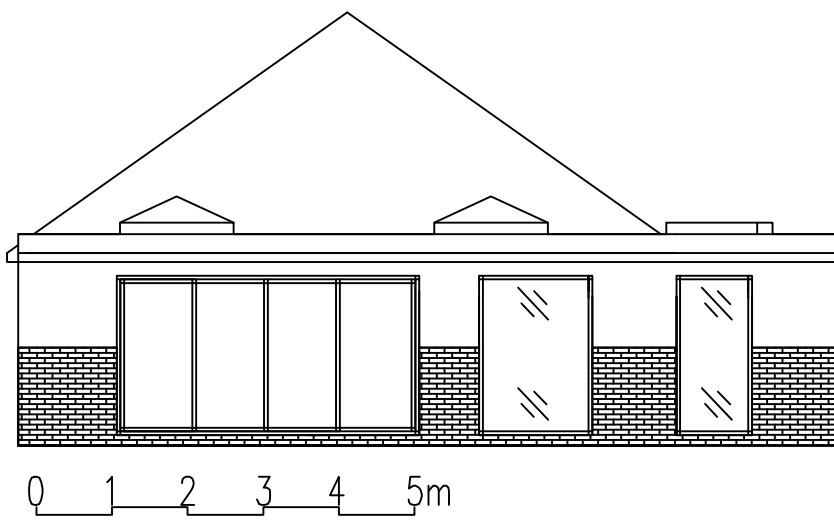


Proposed Rear 1:100

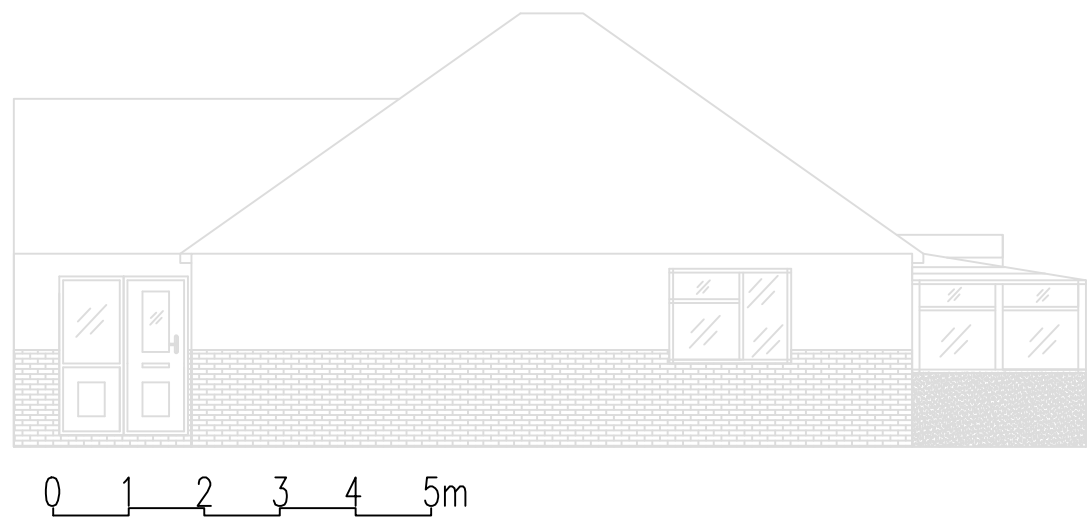


Existing Side A Scale 1:100

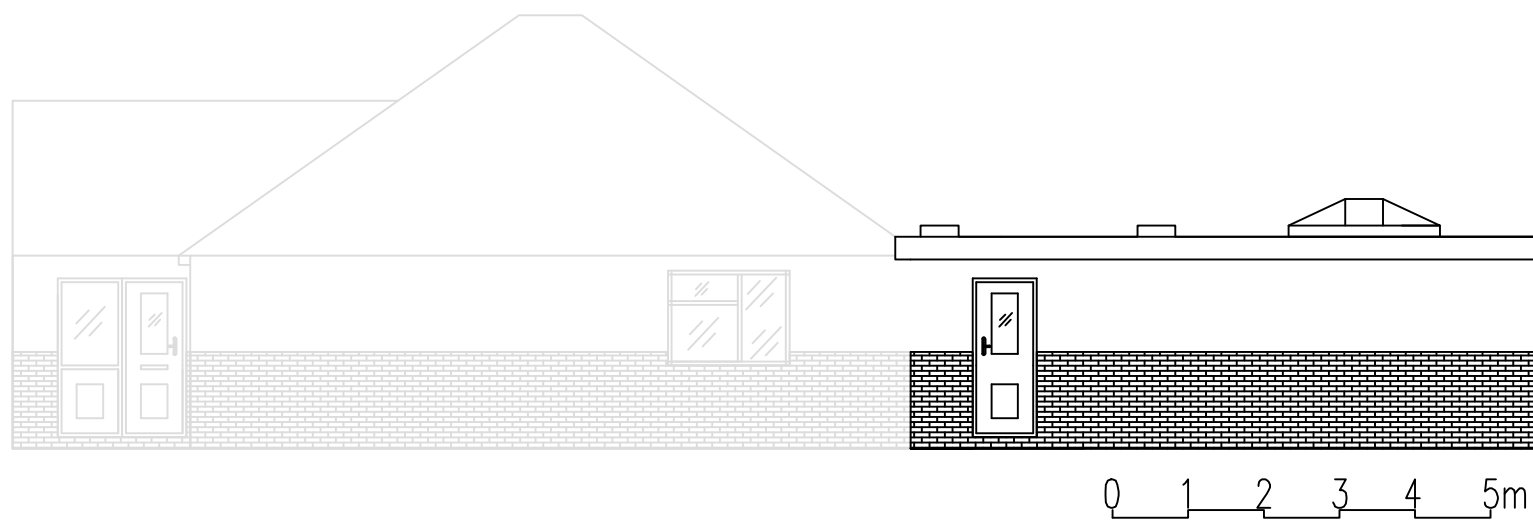


Proposed Side A 1:100

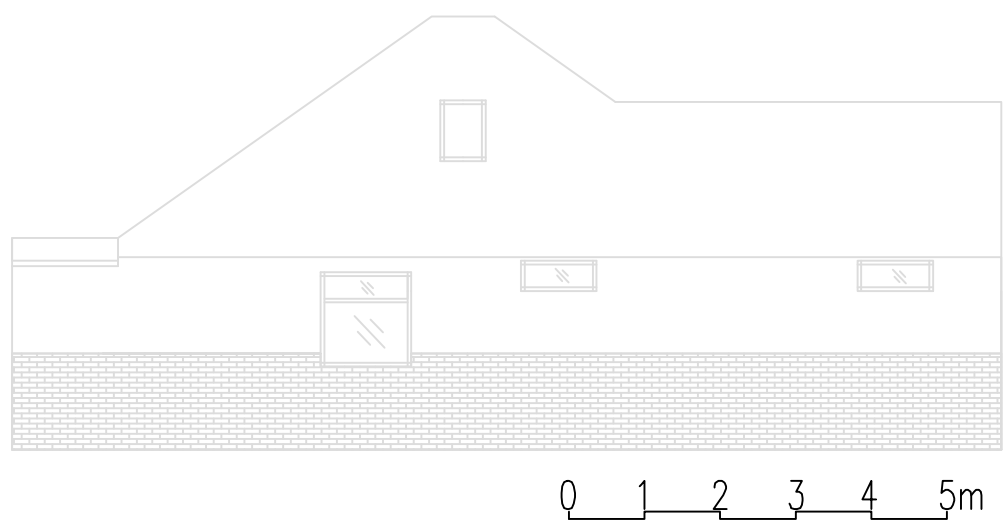

Existing Side B Scale 1:100

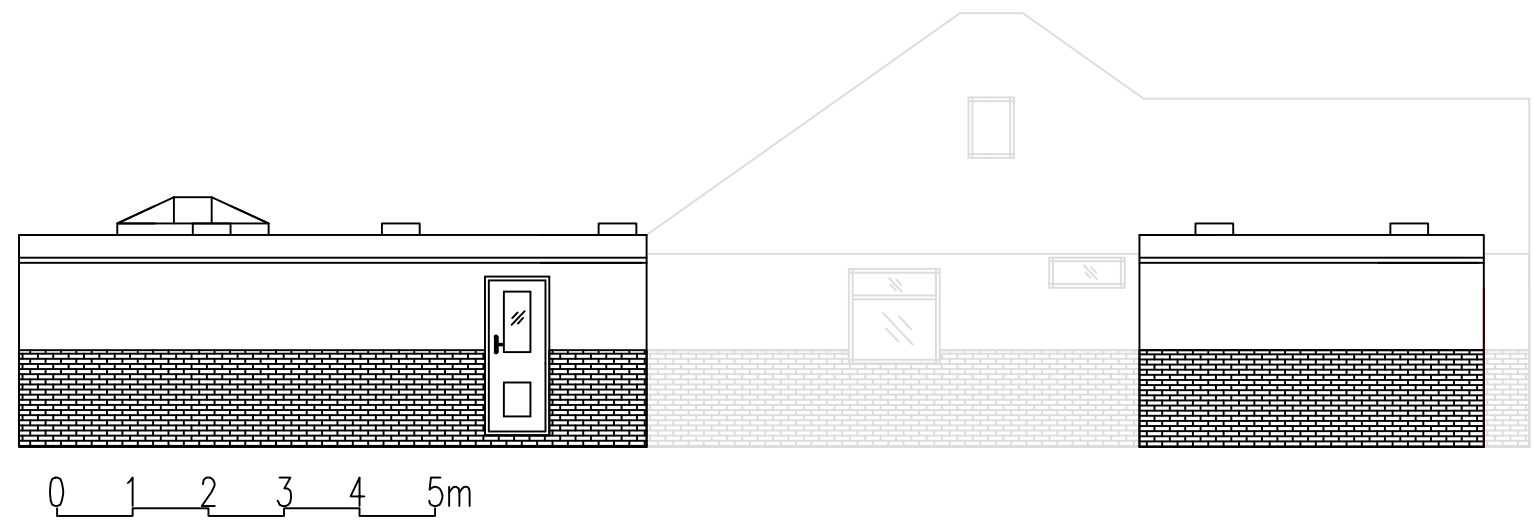


Proposed Side B 1:100

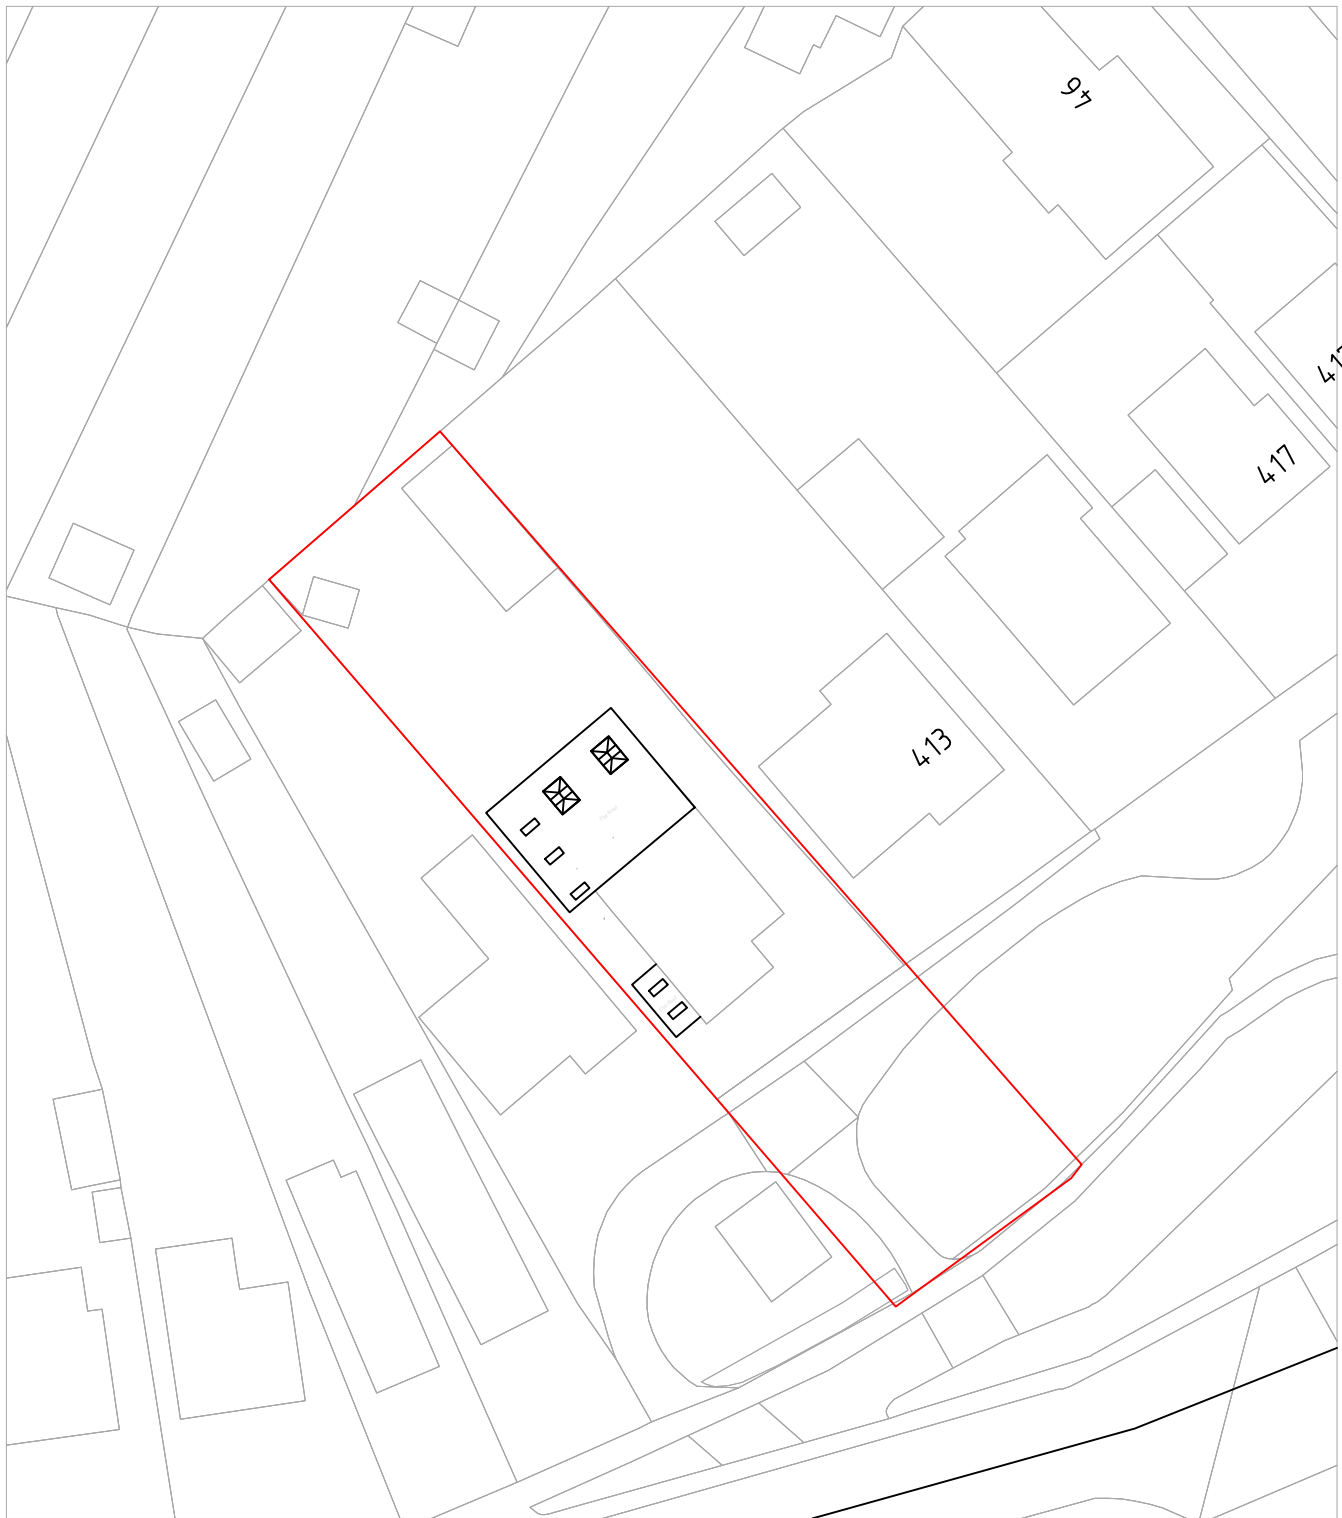


Proposed Block Plan 1:500

ReQuestARPlan
Map Number: 12002624171001303379
Title: 411 Fair Oak Road site plan
Map Produced for: Mr Winger
© Crown copyright and database rights 2024 OS 100042766
Project ID:
Date of Purchase: 16/06/2024
1 Years subscription from 16/06/2024 for 1 workstation.



Notes:

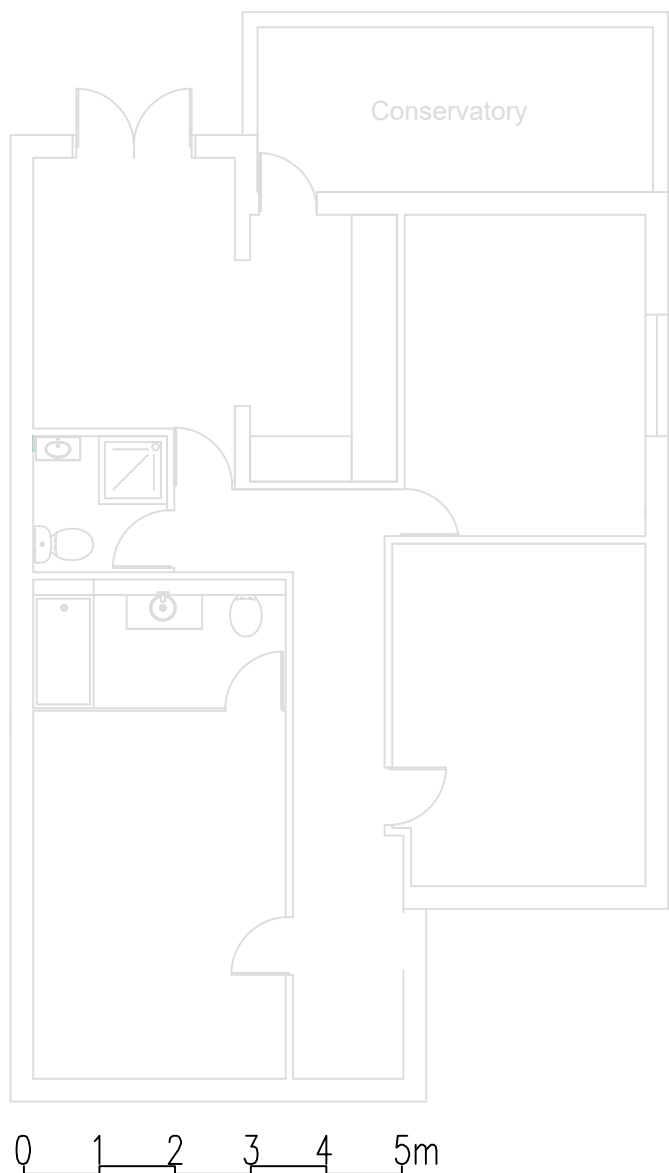

Existing Layout & Roof Scale 1:100

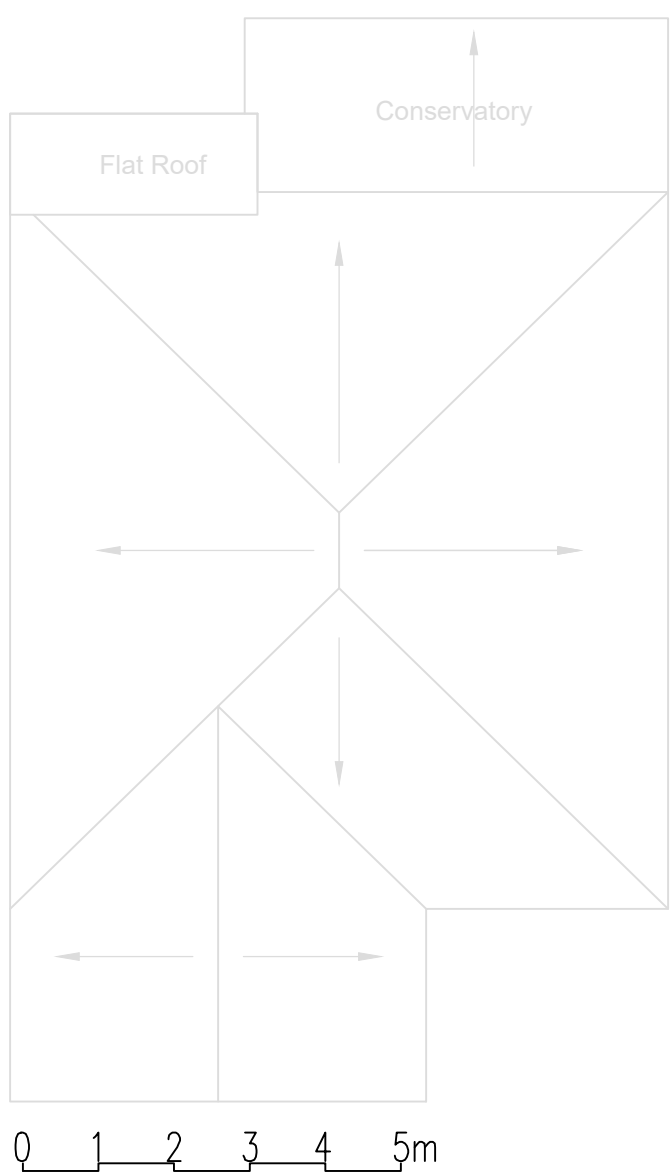

Proposed Layout & Roof Scale 1:100

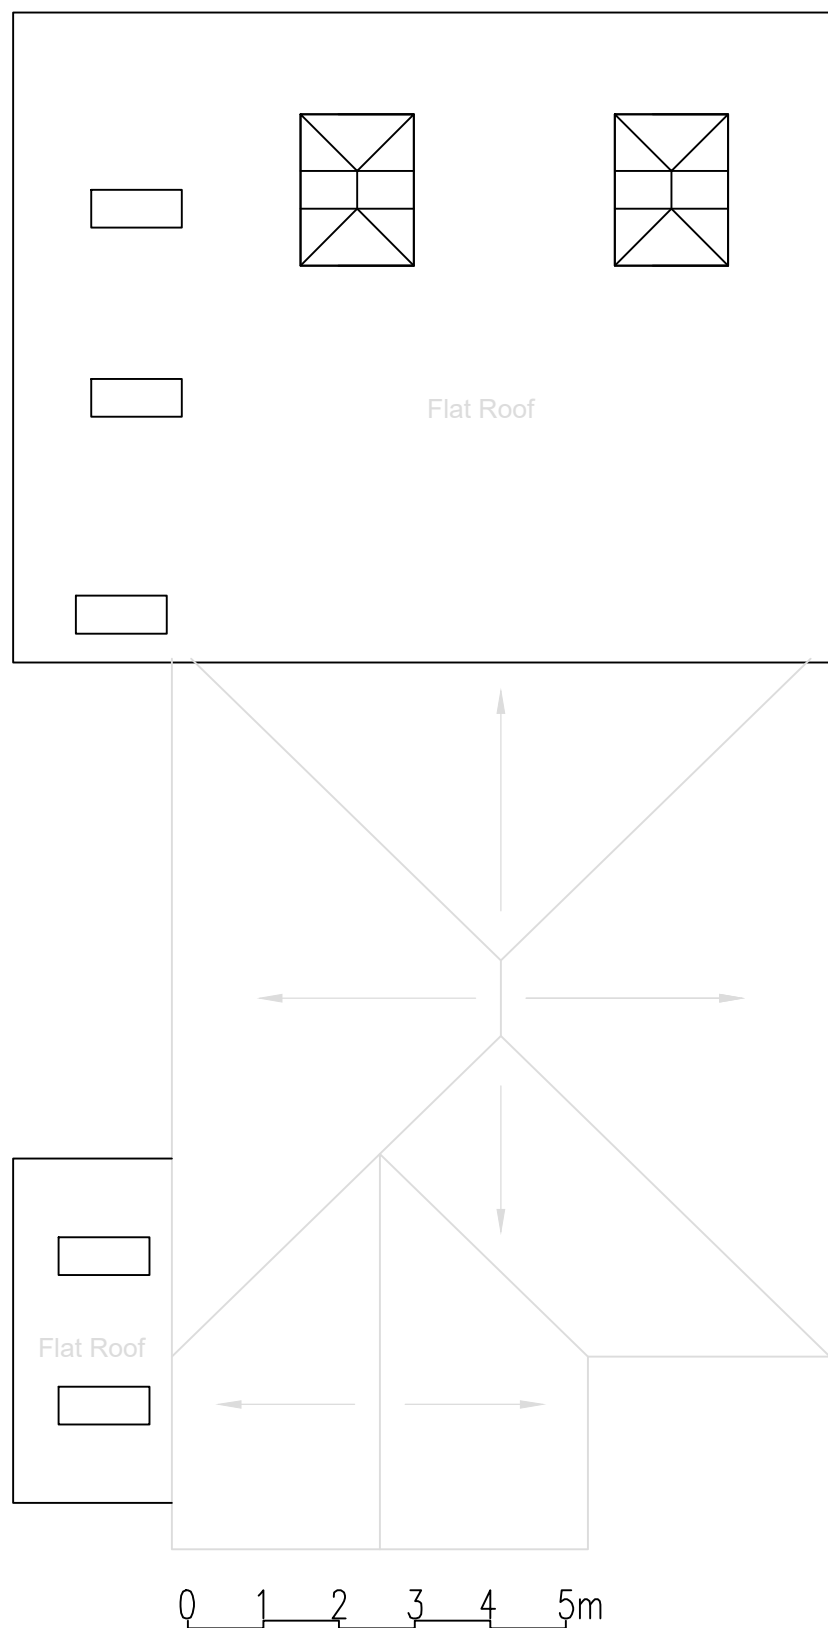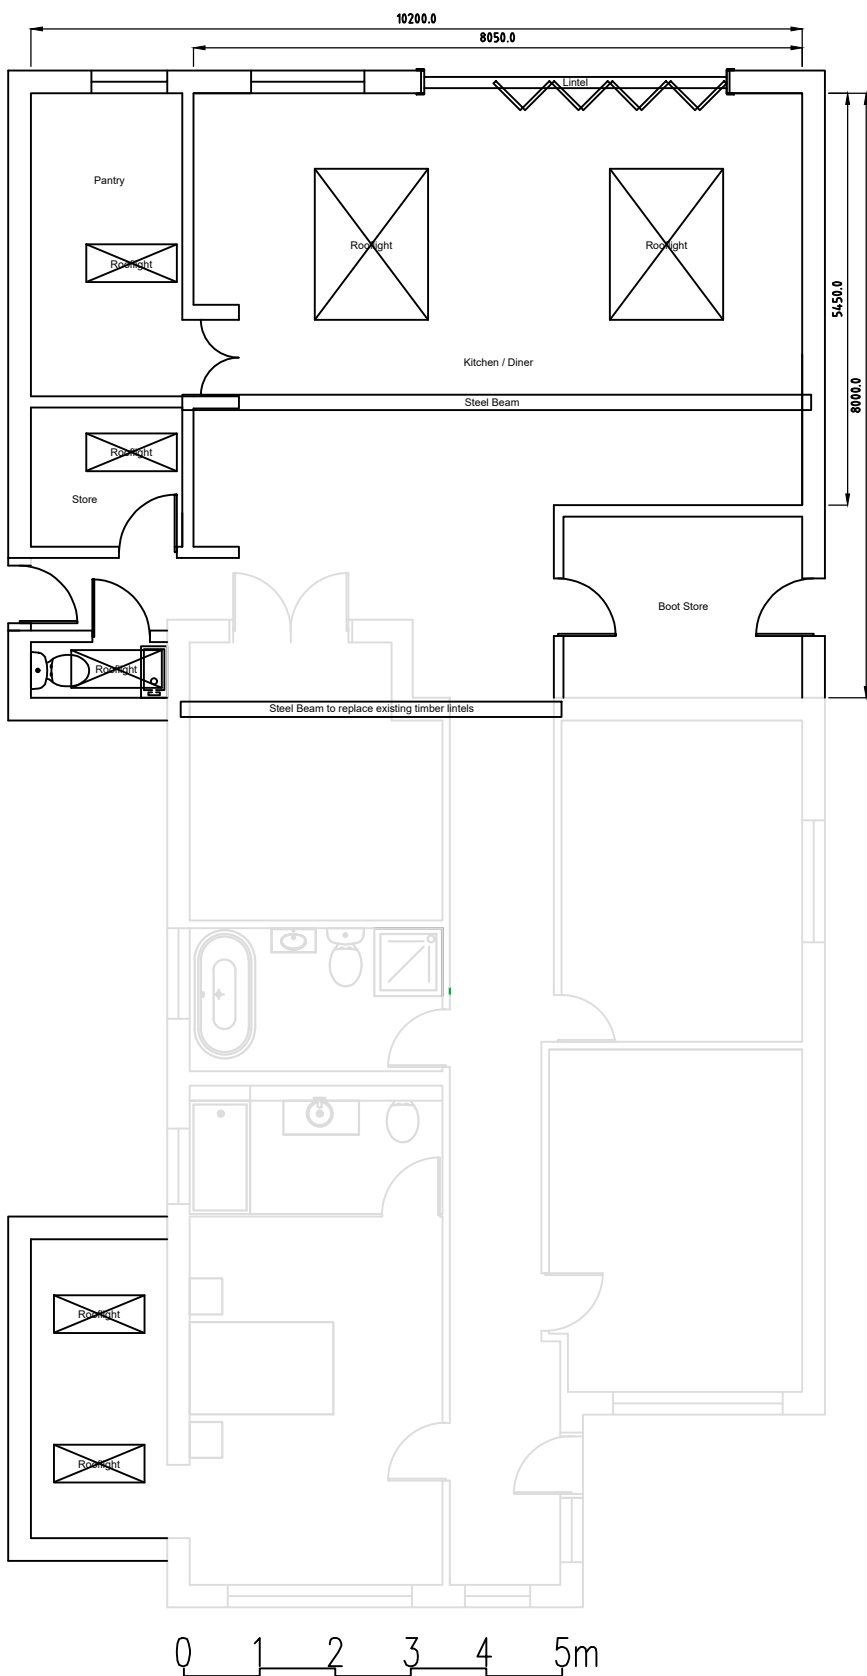

Rev	Description	Date	By	Chkd
R1	Roof Label	23/06		
R2	Side Elevation 'B' & Roof Lights to Small Side Extension, Proposed Block Plan	24/06		

411 Fair Oak Road, Fair Oak, SO50 7AB

Existing Layout, Elevations & Roof
Proposed Layout, Elevations & Roof

SCALE

1:100

DRAWING No.

411/2

16 June, 2024

Plans Issue