
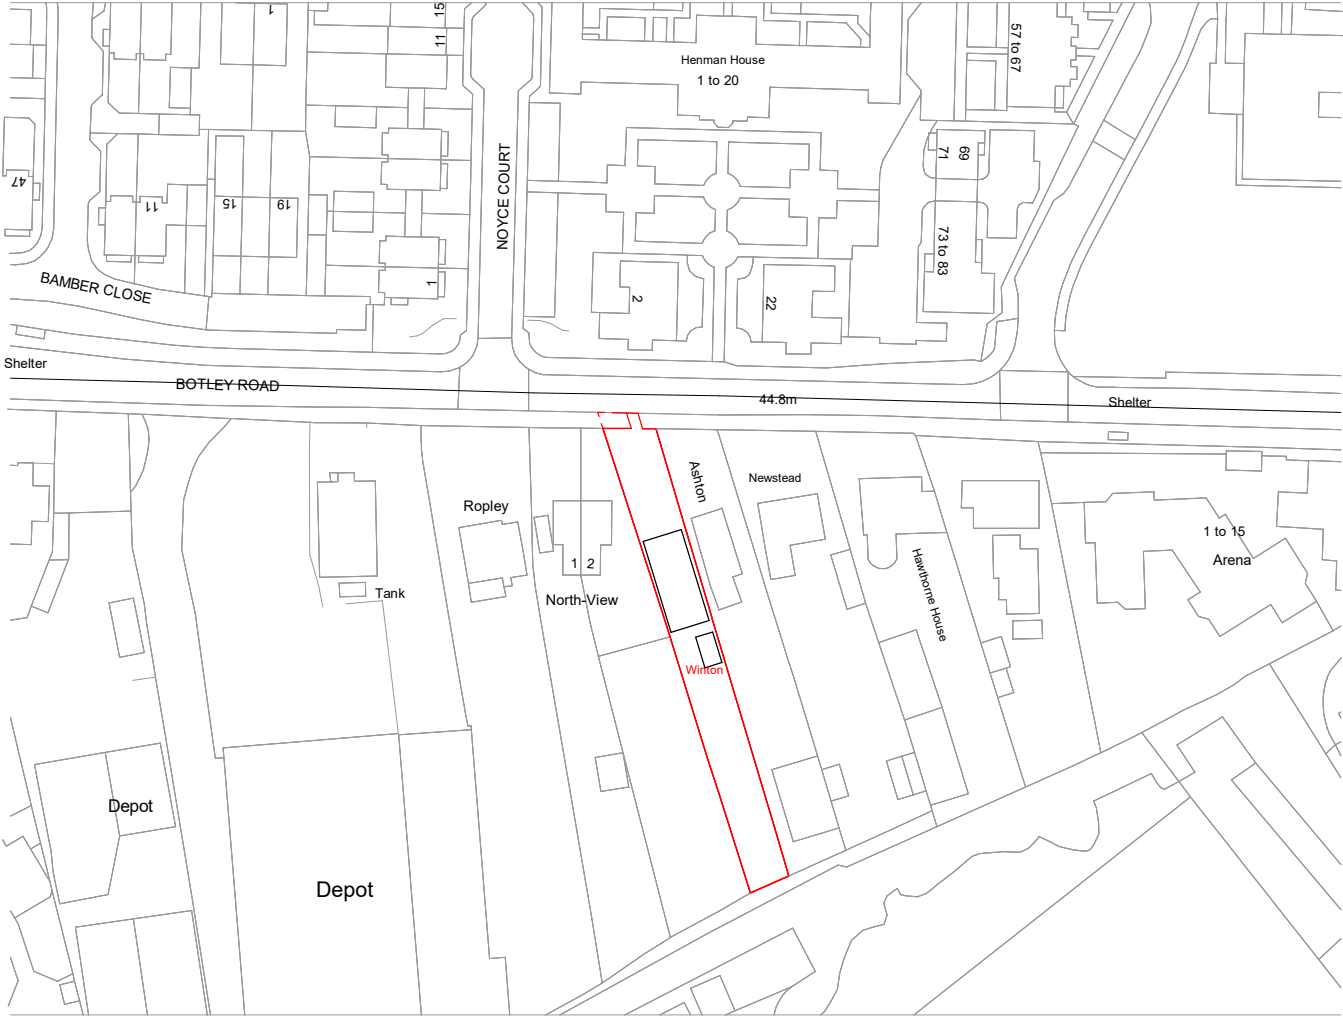
 


Location Plan

1:1250

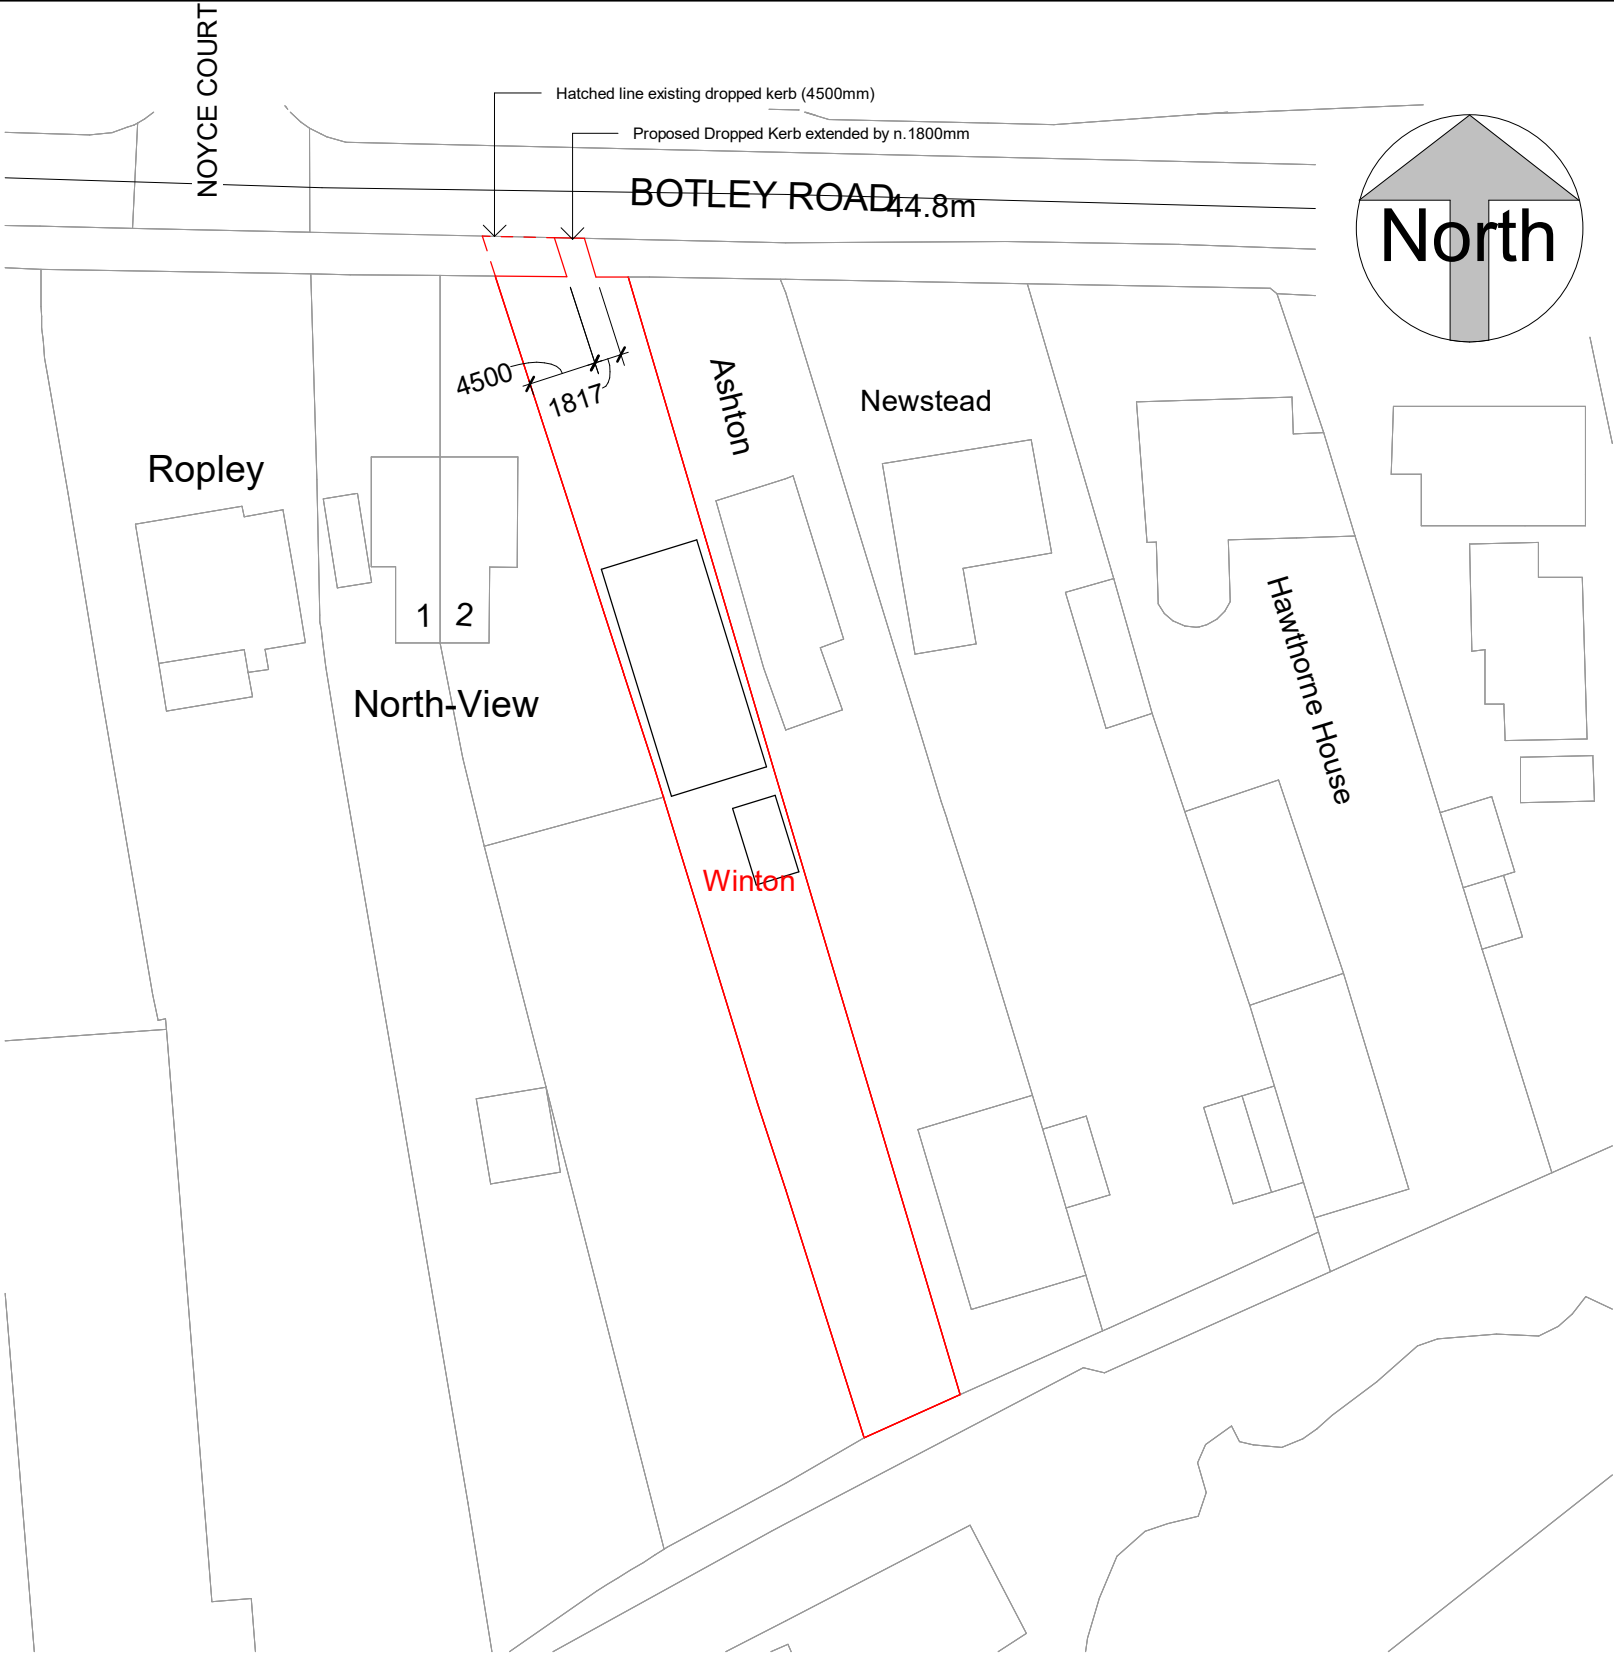

Block Plan

ReQuestAPlan
Map number: TQRQM24113090007485
Title: Winton, Botley Road, SO30 3HA
Map Produced for: Parkers Design
© Crown copyright and database rights 2024 OS 100042766



1:500		50
1:200		20
1:100		10
1:50		5

All measurement to be checked on site prior to any commenment

Parkers Design Limited - The Studio @ 90, PO9 2PR	www.pexd.co.uk - info@parkersdesign.com - 07776 008822
---	--

PROJECT	Winton, Botley Road, SO30 3HA		CLIENT		Moss	
	SHEET	Site Plan	Date	Issue Date	Scale (@ A3)	As indicated
			Drawn by	SW	DRAWING NUMBER	
			Checked by	SR	P 0	