





SCALE 1:500 @ A3

 

© Crown copyright 2024 Ordnance Survey 100053143

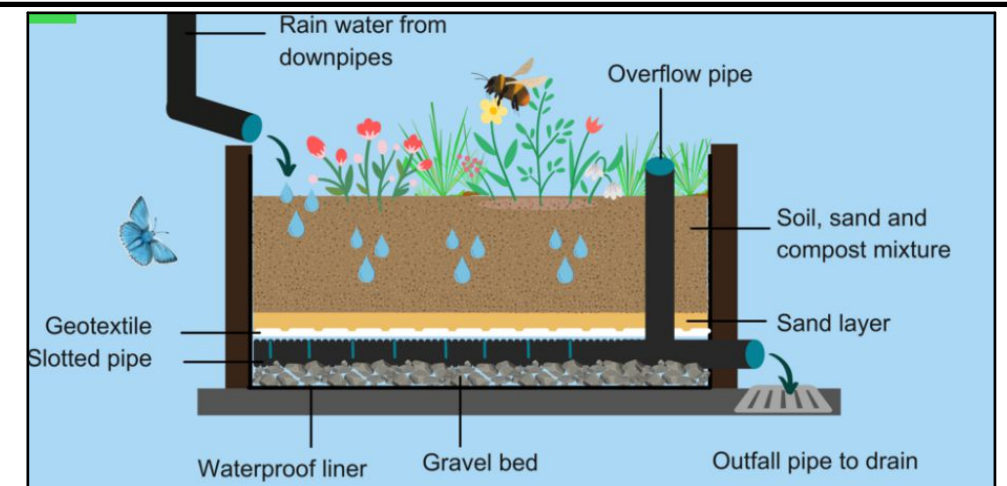

Example of rain garden to be installed

rain garden to be installed

convert garage to bedroom

side extension

	NAME	DATE
DRAWN	PRB	20/03/2024

UNLESS OTHERWISE SPECIFIED
DIMENSIONS ARE IN MILLIMETERS

DWG PLANS
35 Cranmer Drive, Nursling, Southampton, SO16 0TD
Mobile: 07851229345, Email: info@dwgplans.co.uk

TITLE
Site Plan
10 Monks Brook Close, Eastleigh

SIZE	DWG NO	REV
A3	DWG PLANS 02992	B

CLIENT: Mrs Kosniowski

SCALE: 1:500 @ A3

SHEET 1 of 1