


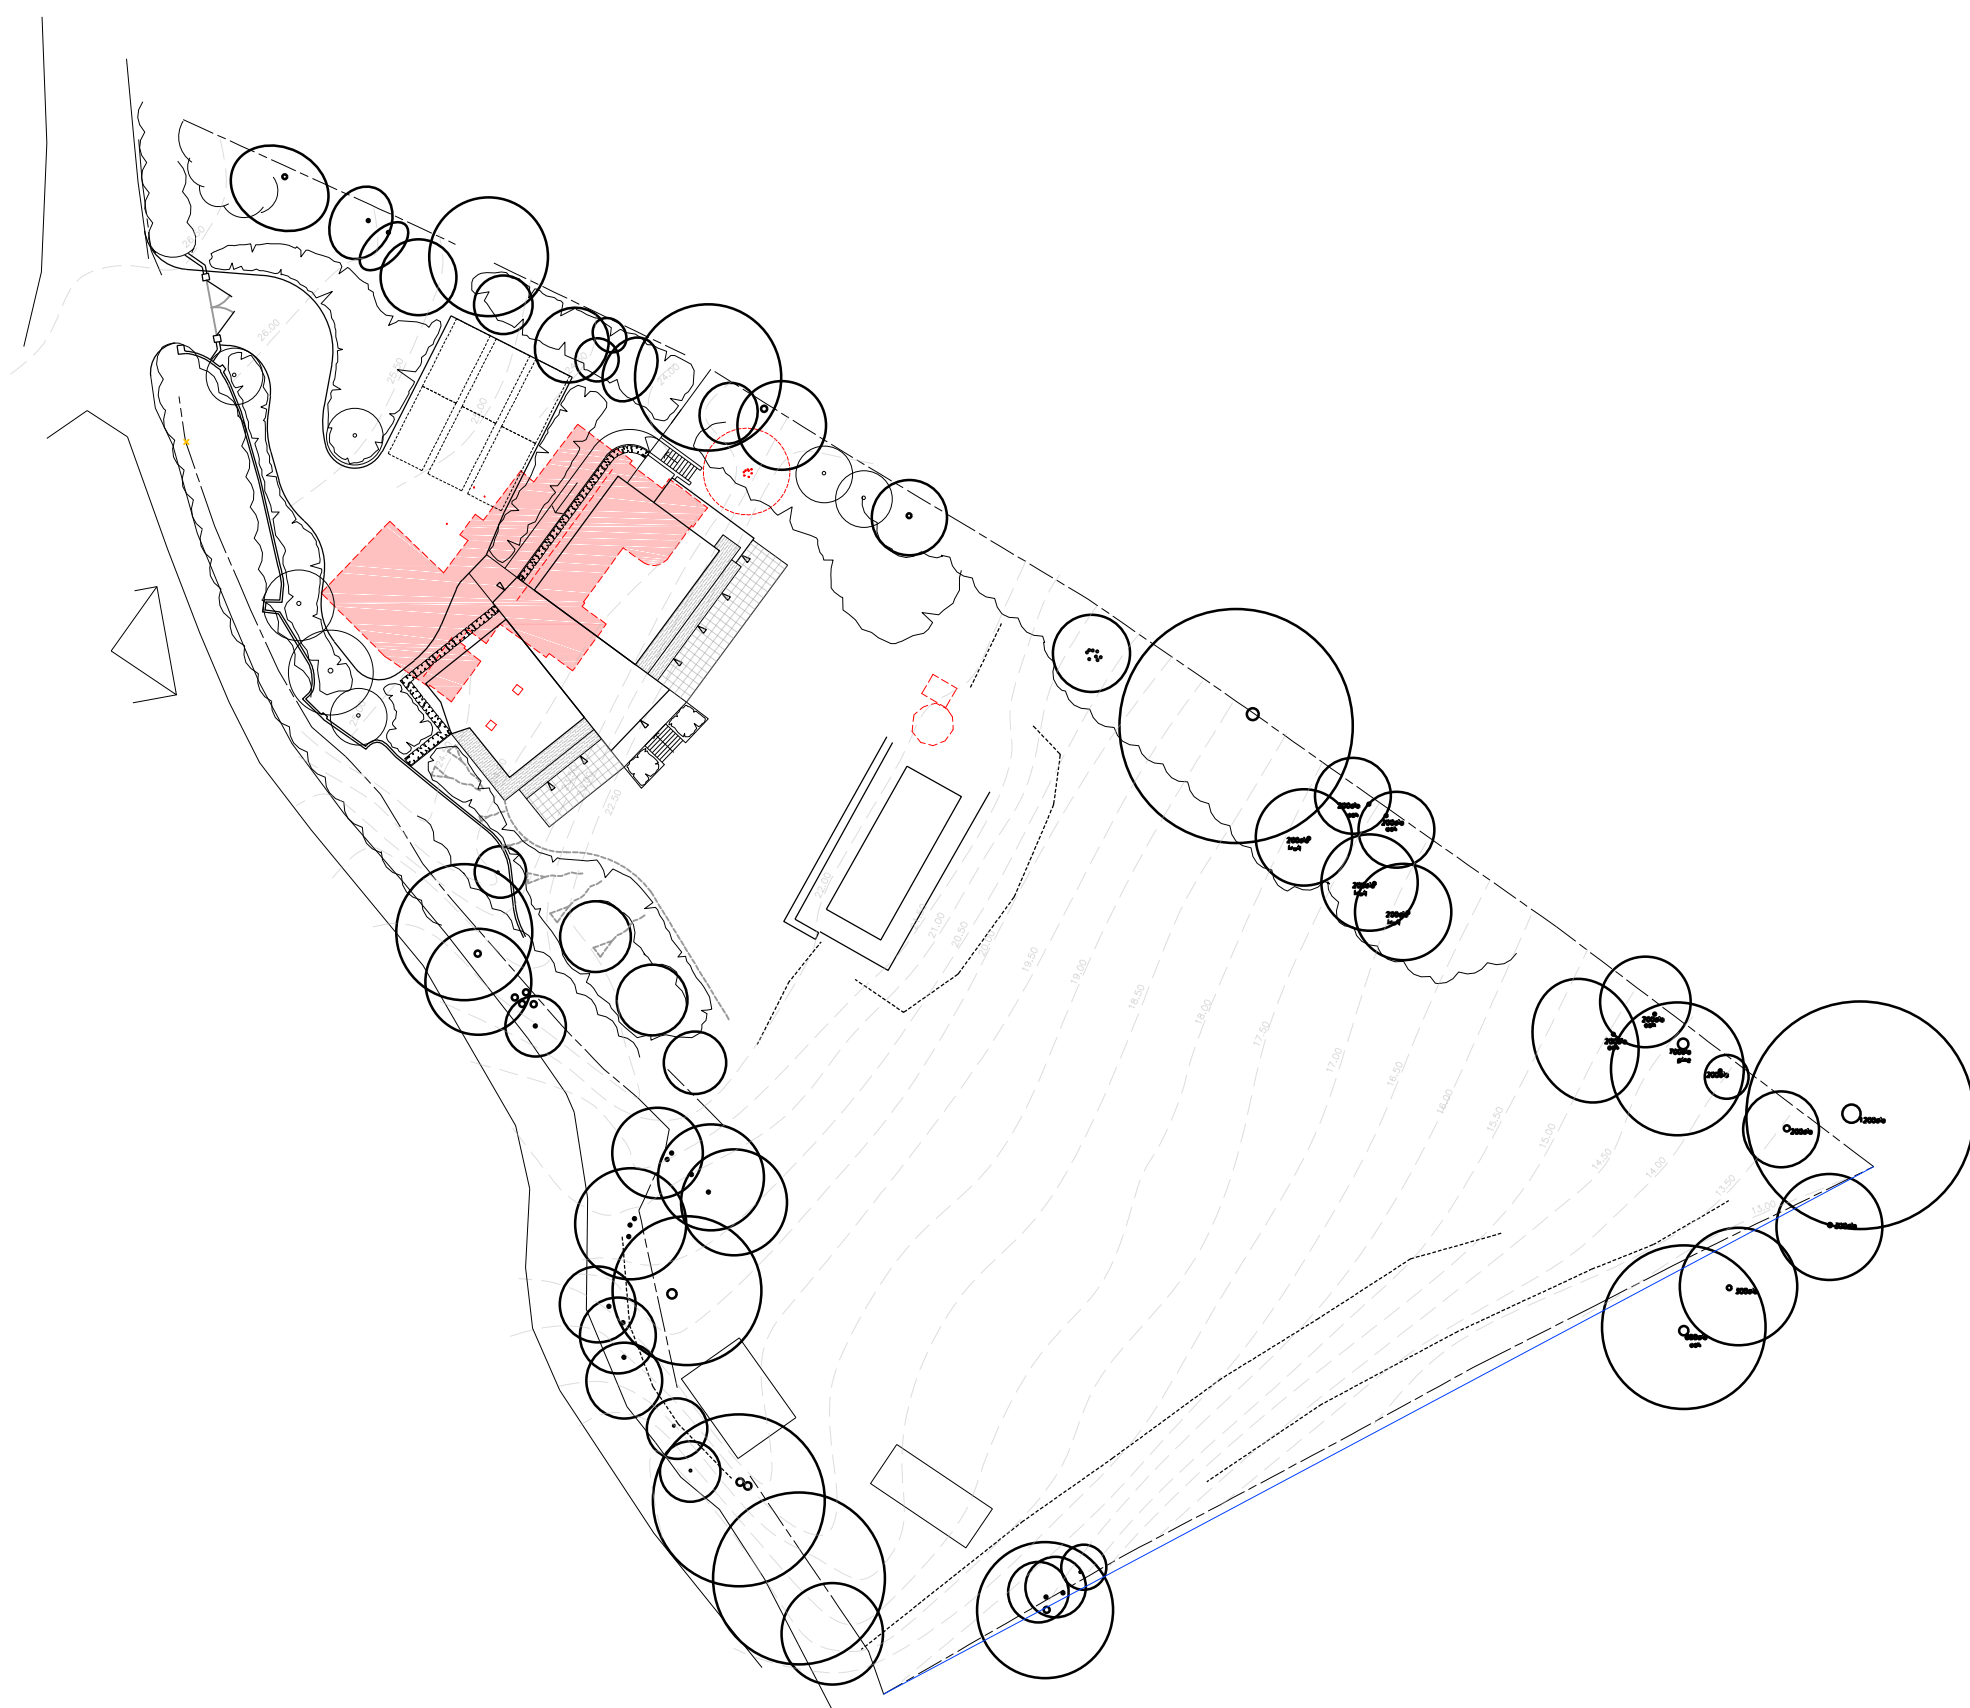

## JON DALE ARCHITECT LTD.

Jon Dale RIBA 12 Crestwood View, Eastleigh, Hampshire, SO50 4NF Tel: 07787 575126 E-mail: jondalearchitect@gmail.com

### Project

Cherry Court  
Salterns' Lane  
Bursledon

### Title

Proposed Site Plan  
showing existing building  
-

|          |        |       |         |         |              |          |
|----------|--------|-------|---------|---------|--------------|----------|
| Scale    | Date   | Drawn | Checked | Job No. | Drawing. No. | Revision |
| 1:500@A3 | Mar 24 | RP    | JD      | 126     | SLO2         |          |