



GENERAL NOTES
Drawing to be read in conjunction with all information by architects, structural engineers & services consultants. The contractor is not to scale from this drawing. All written dimensions to be checked on site before work commences. Discrepancies, where identified, must be reported to the architect immediately. This drawing is the property of Vesta Architects Ltd and must not be reproduced or disclosed to any unauthorised person either wholly or in part without written consent.

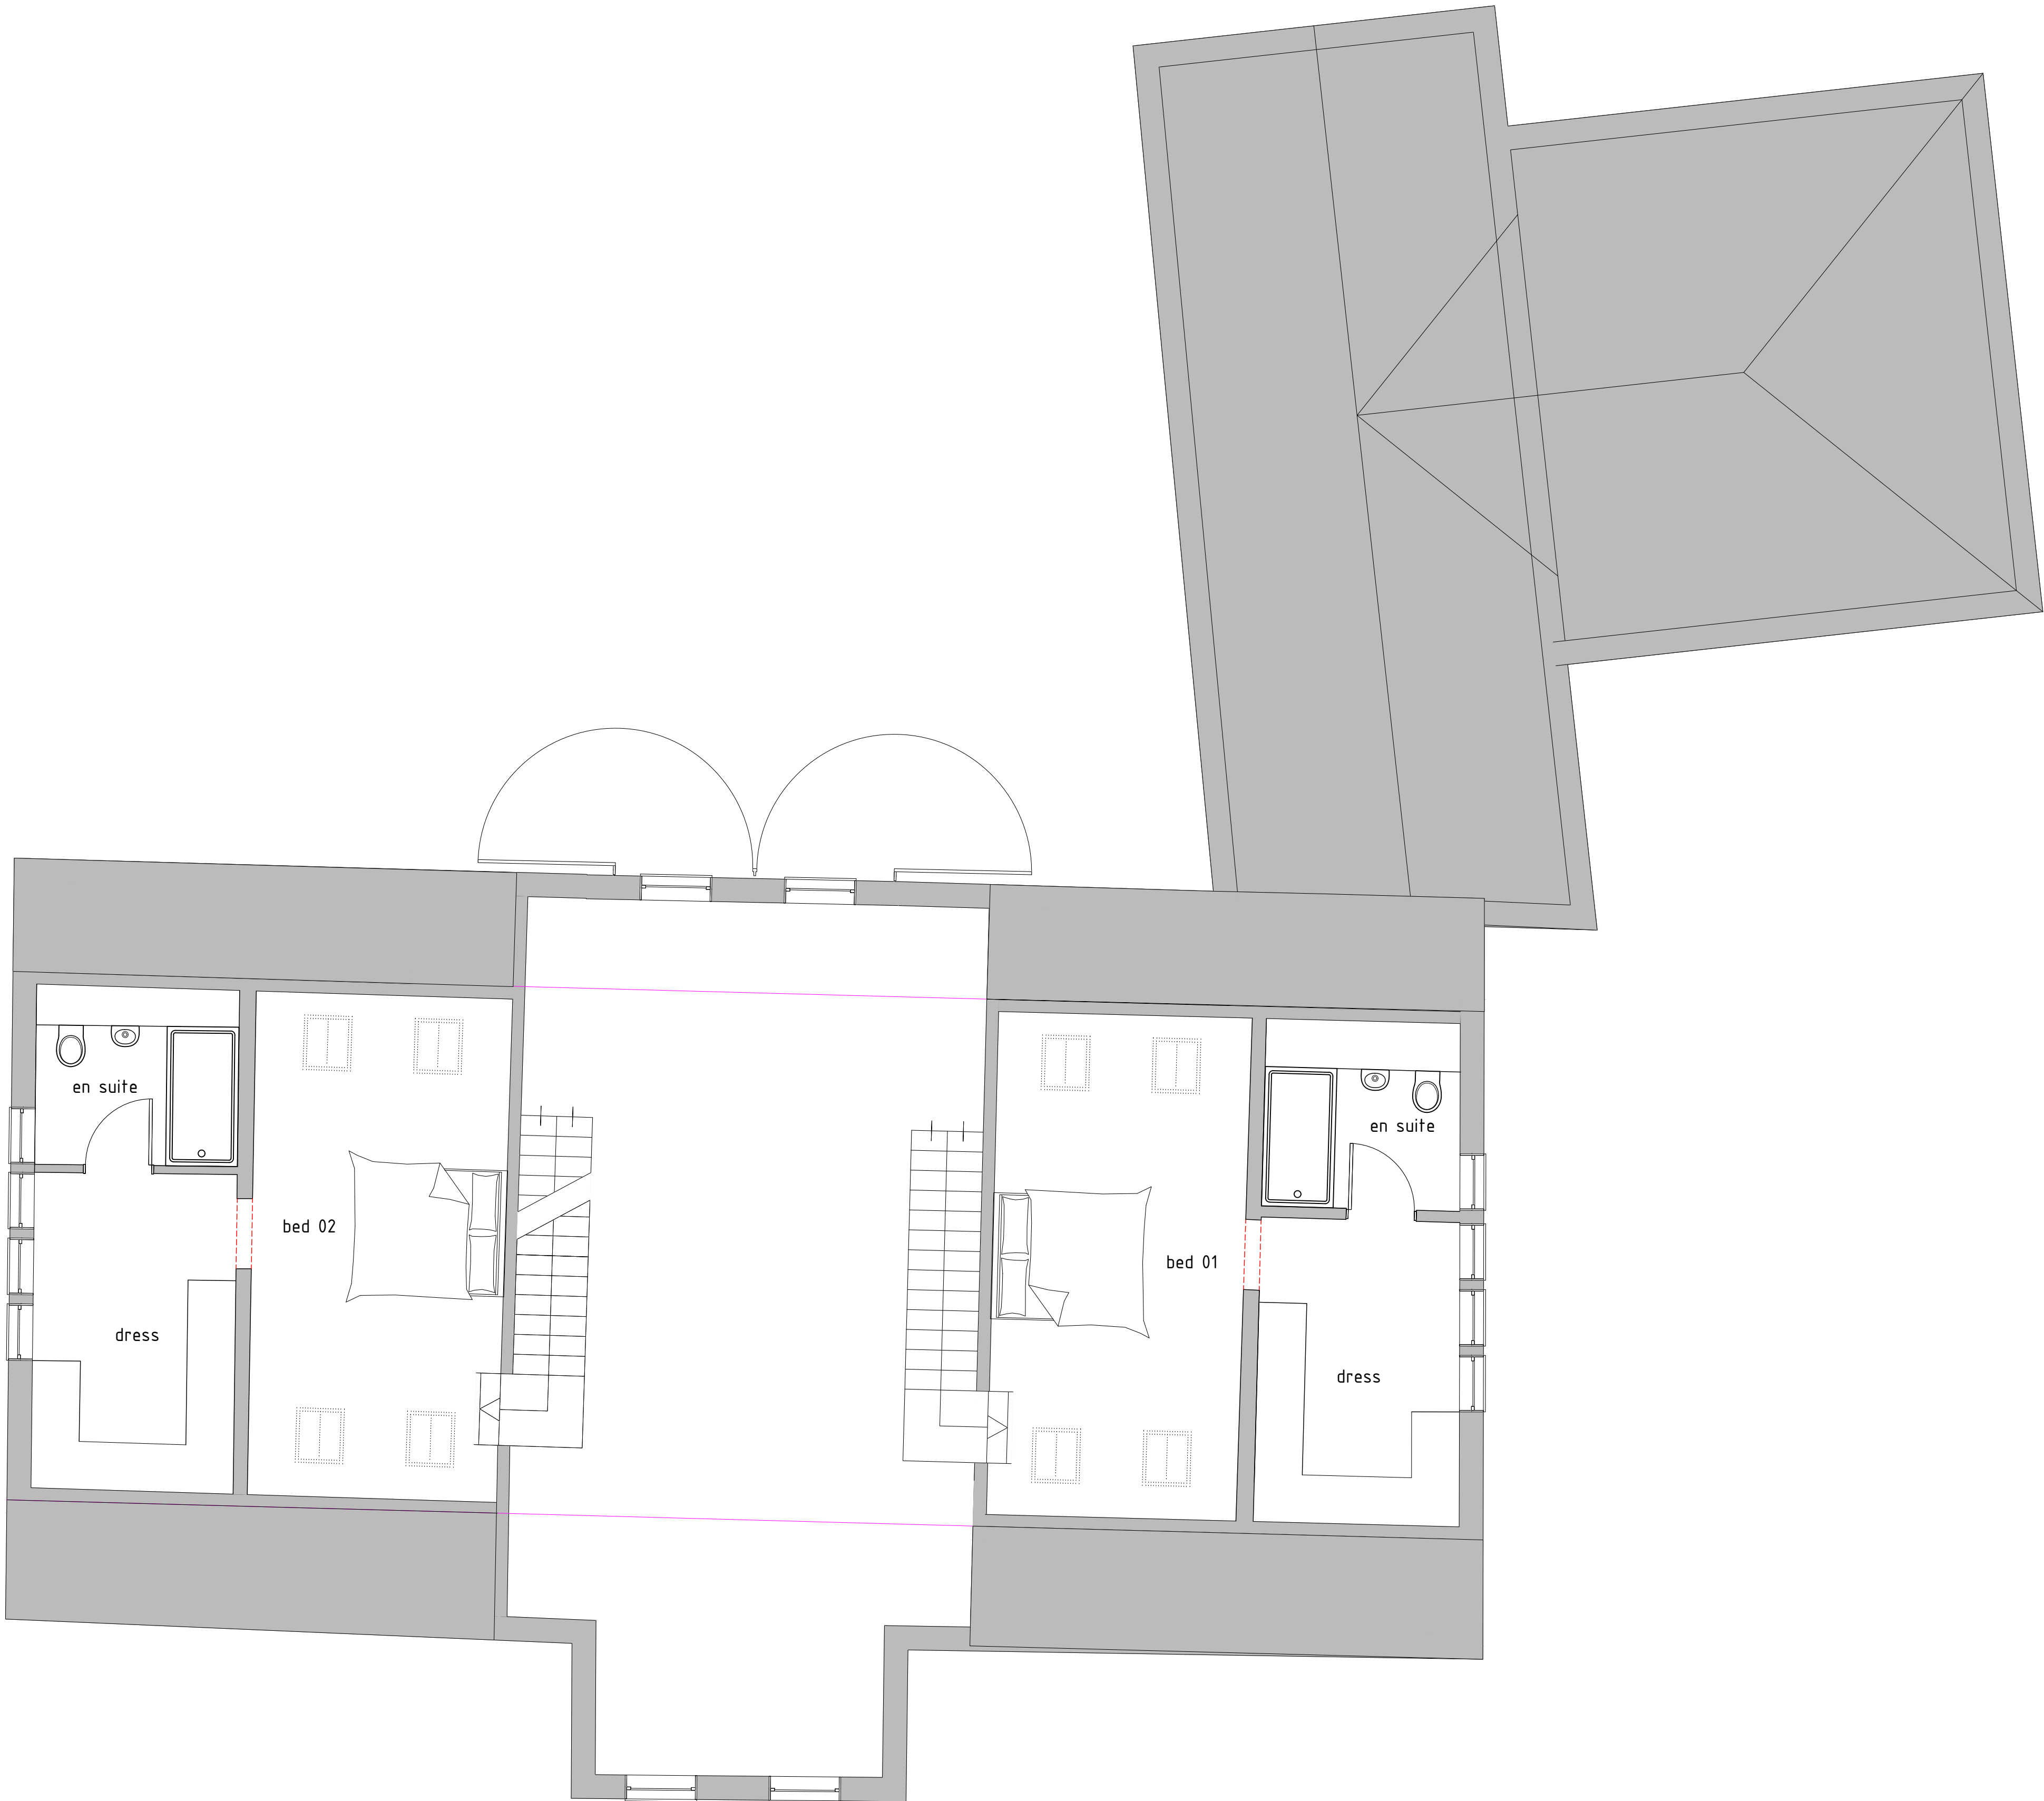

-	First Issue	25.06.24	MB	LF
Rev.	Description	Date	Drwn	Chkd

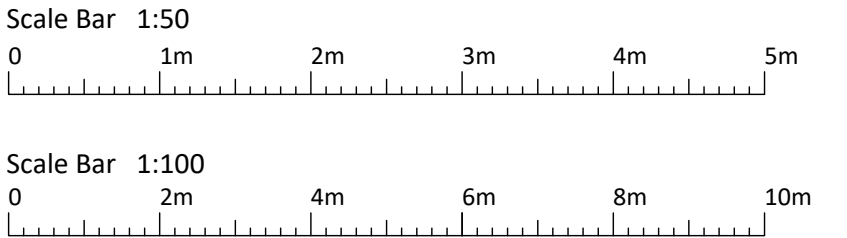

VESTA ARCHITECTS

The Oast House, Stapleley Manor Farm, Odiham, Hampshire, RG29 1JE
+44 (0)1256 862850 | info@vesta-architects.co.uk
www.vesta-architects.co.uk

BUILDING REGULATIONS			
Client			
LONMER CONSTRUCTION			
Project			
MORTIMERS FARM, MORTIMERS LANE FAIR OAK, EASTLEIGH, SO50 7EA			
Drawing			
PROPOSED FIRST FLOOR PLAN BARN B			
Date	Scale	Drawn	
JUN 2024	1:50 @ A1	MB	
Drawing No.			Rev.
24-4956-P-02B			-