


SITE PLAN

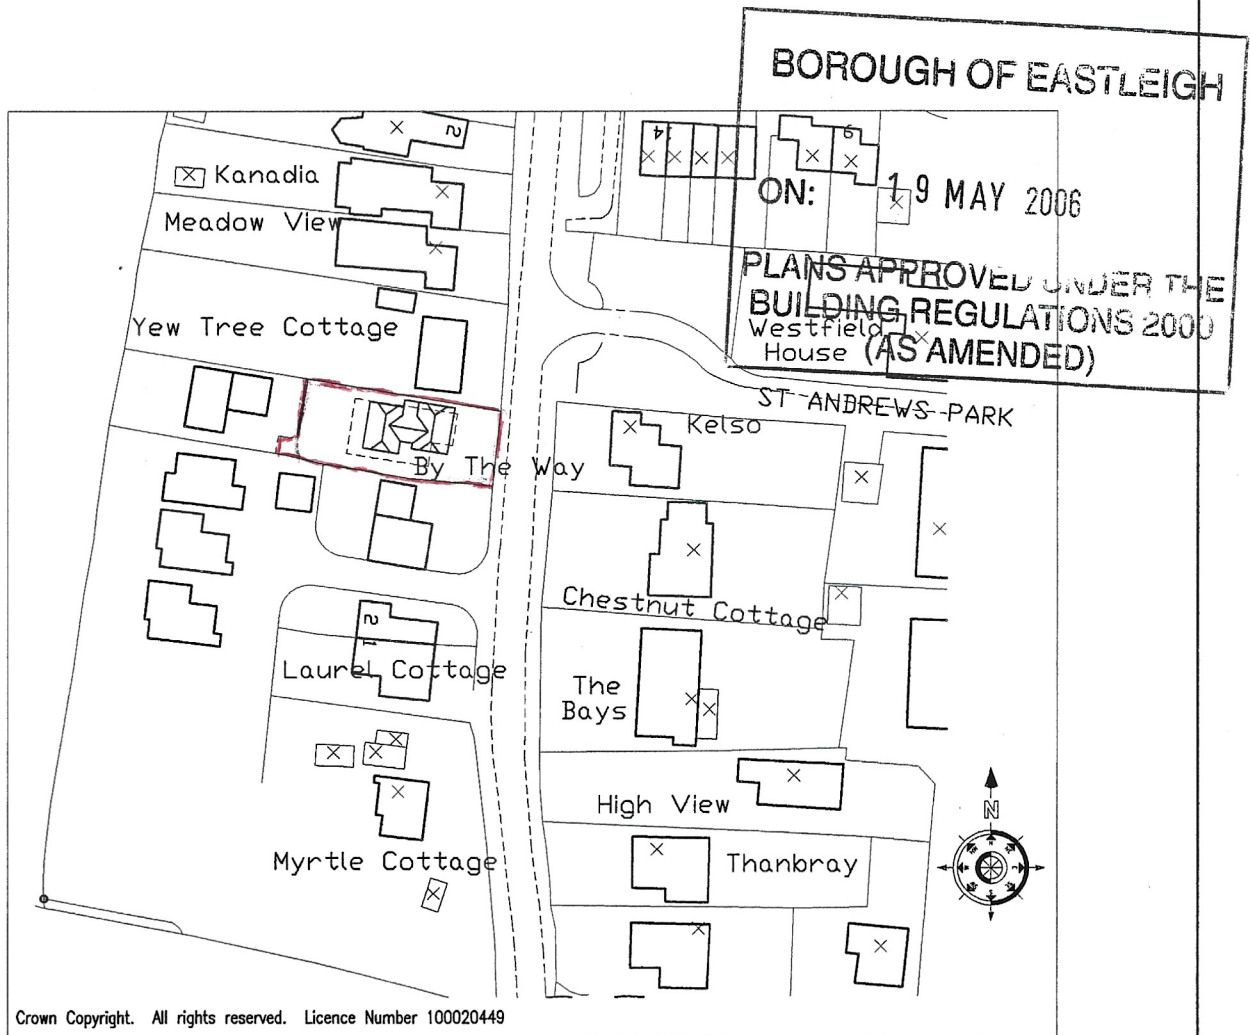

Location Plan
Scale 1:1250

BY-THE-WAY
BURNETTS LAKE
HORTON HEATH
SOSO 7DS

EASTLEIGH BOROUGH COUNCIL

28 MAR 2006

BUILDING CONTROL
SERVICE UNIT

project: By The Way

drawing no:

H325-07

scale:

1:1250

date:

Mar 06

RICHARD HEADEY
Chartered Architect



Burnham House, North End Lane, Droxford,
Hampshire. SO32 3QN
Tel: (01489) 878793