



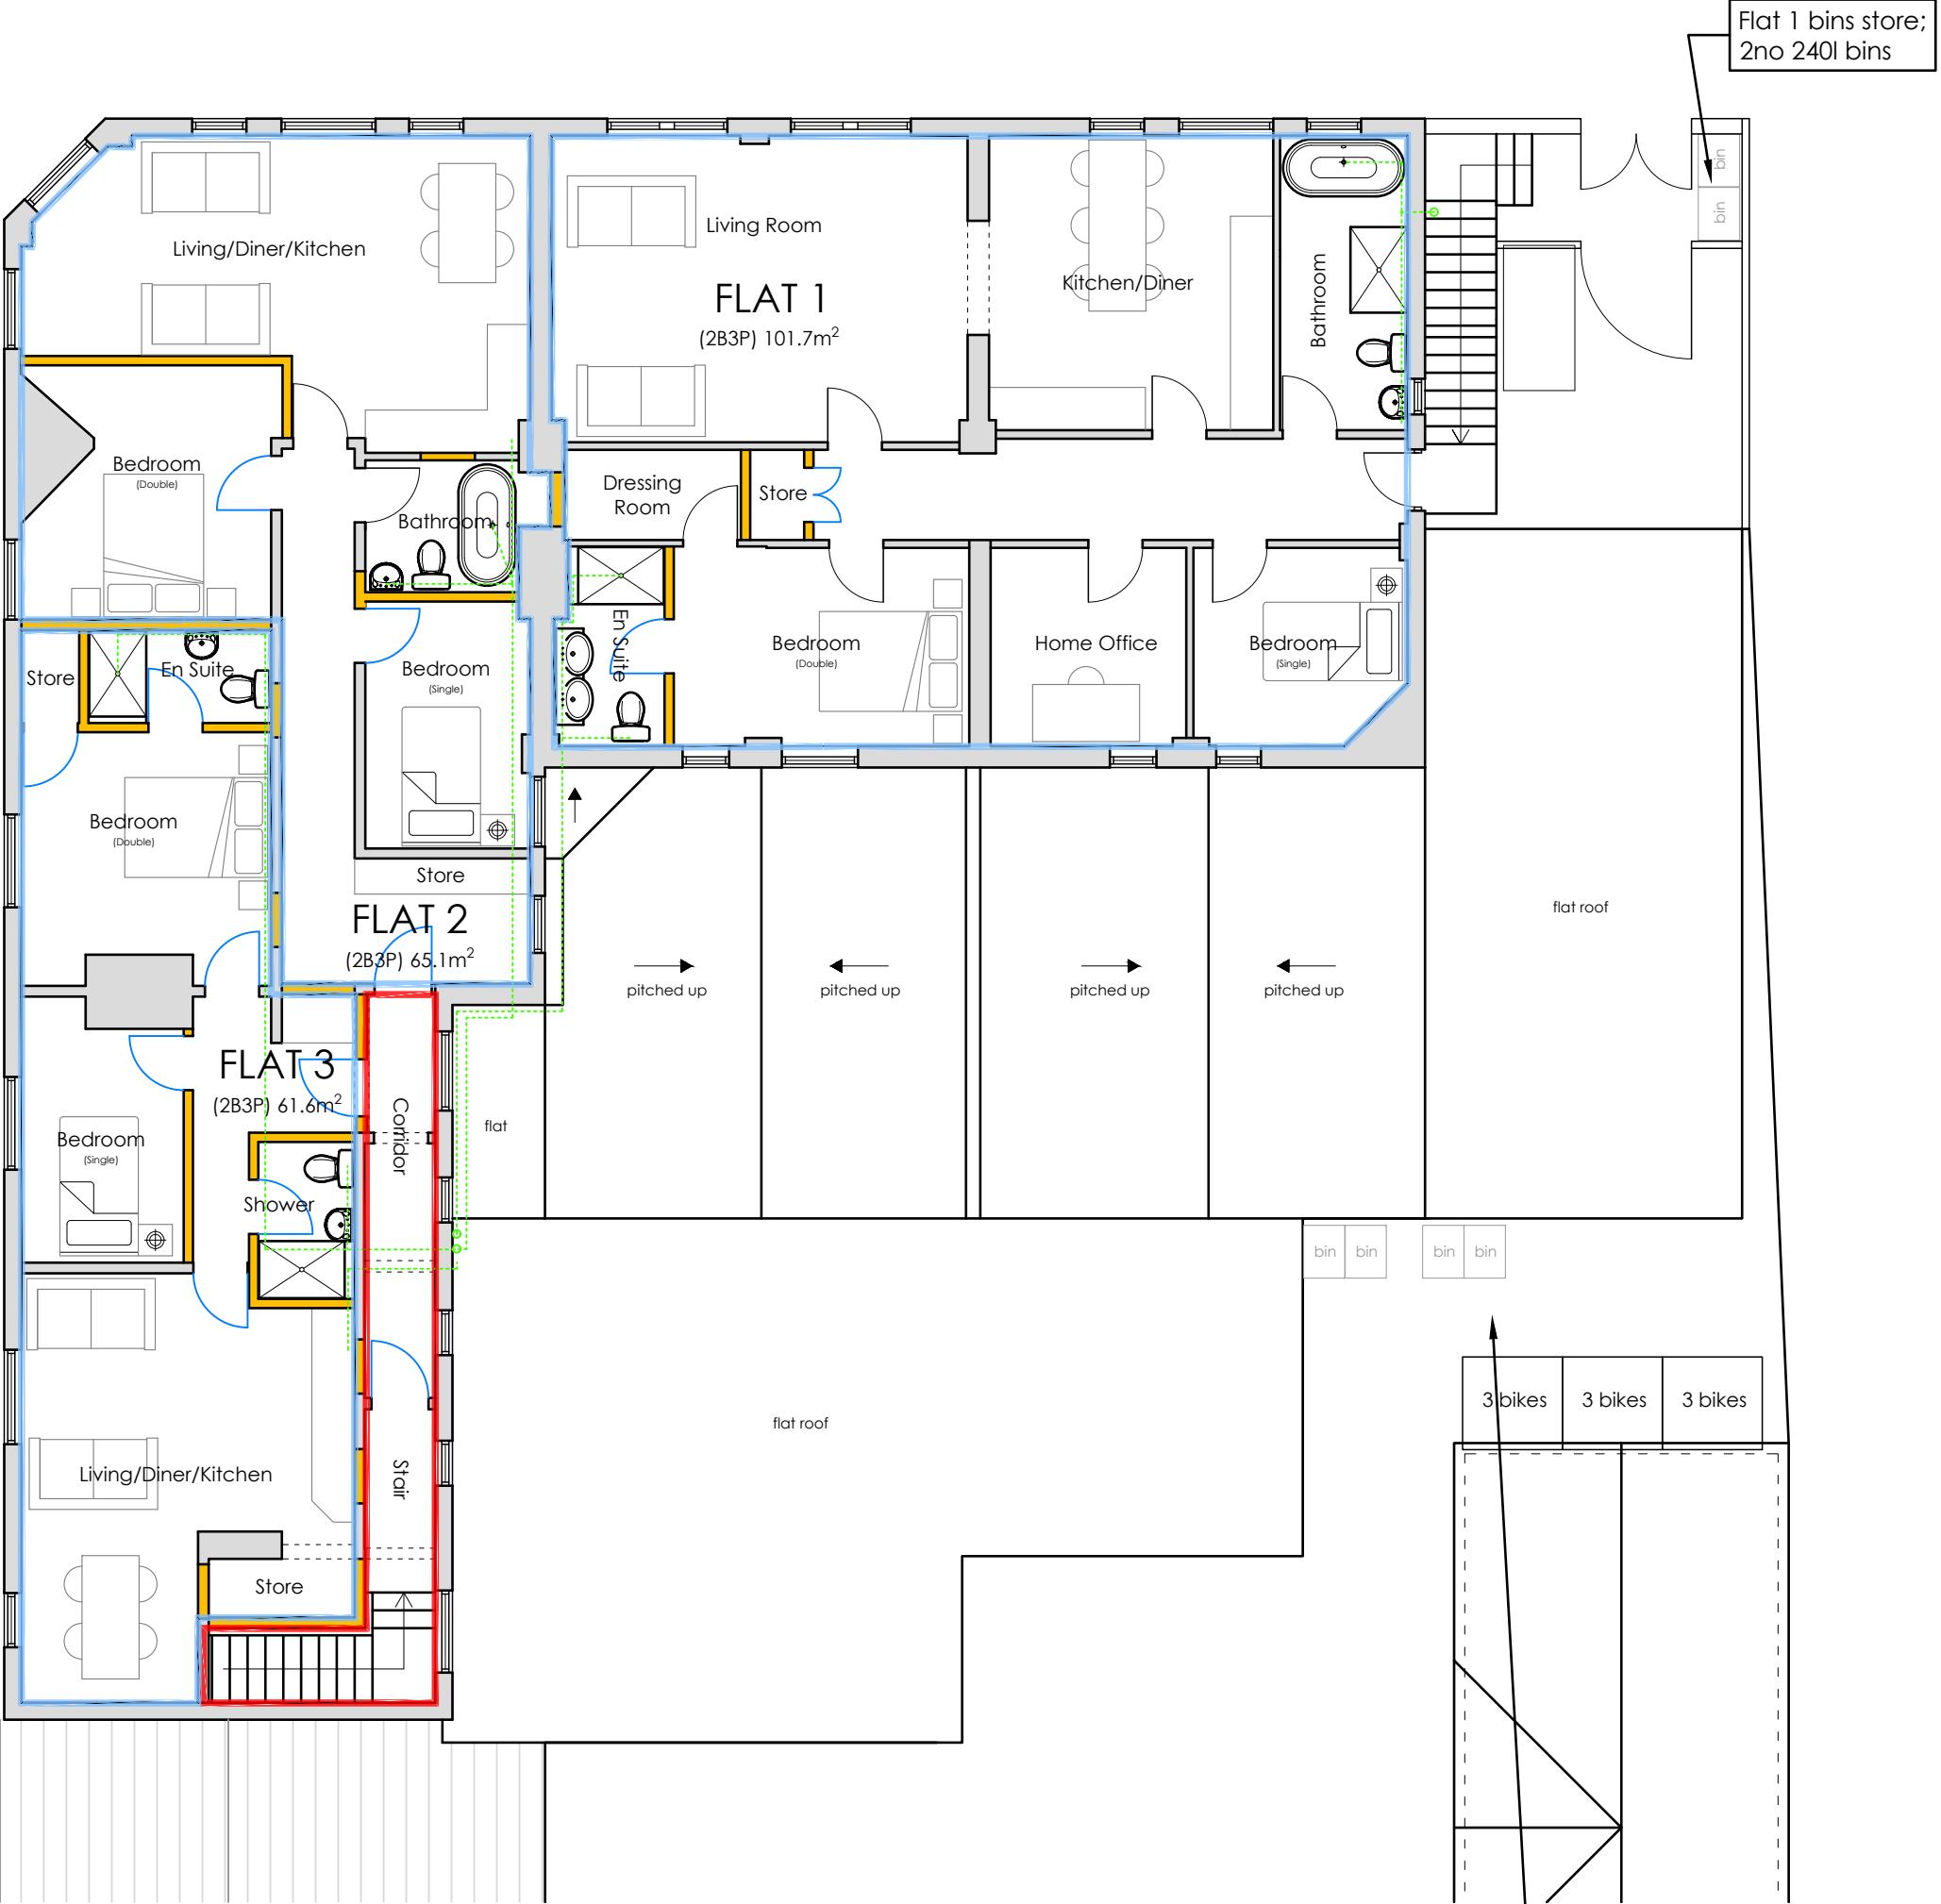


① First Floor Plan
Scale 1:100

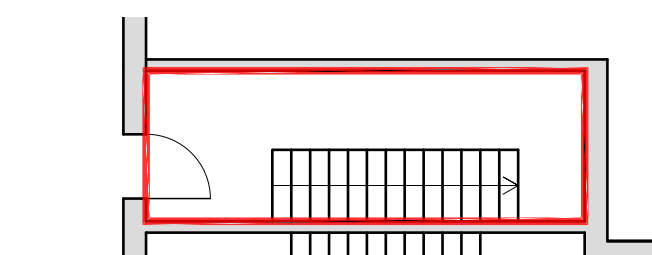

② Ground Floor Plan
Scale 1:100

- Key**
- Existing Walls
 - Proposed Walls
 - Proposed Drainage Runs
 - Shared Access for Residential Units
 - Residential Units

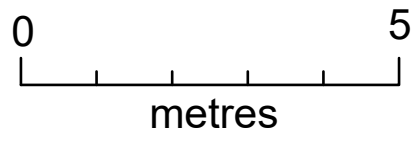

Revisions:			
 Primmer Olds BAS — Chartered Surveyors —		Mountbatten House 1 Grosvenor Square Southampton Hampshire, SO15 2JU Tel:023 8022 2292	
Project Title:		18A-22A Station Rd Netley SO31 5AF	
Drawing Title:		Proposed First Floor Plan	
Client	Lankester and Crook Limited		
Dwg No:	110	Scale	1:100 @ A3
Drawn	AW	Date	June 2024
All dimensions are in millimeters and are to be checked on site. Contact Primmer Olds BAS with any queries and to report any discrepancies.			