



NOTES:
All dimensions must be checked on site and not scaled from this drawing.




REAR ELEVATION

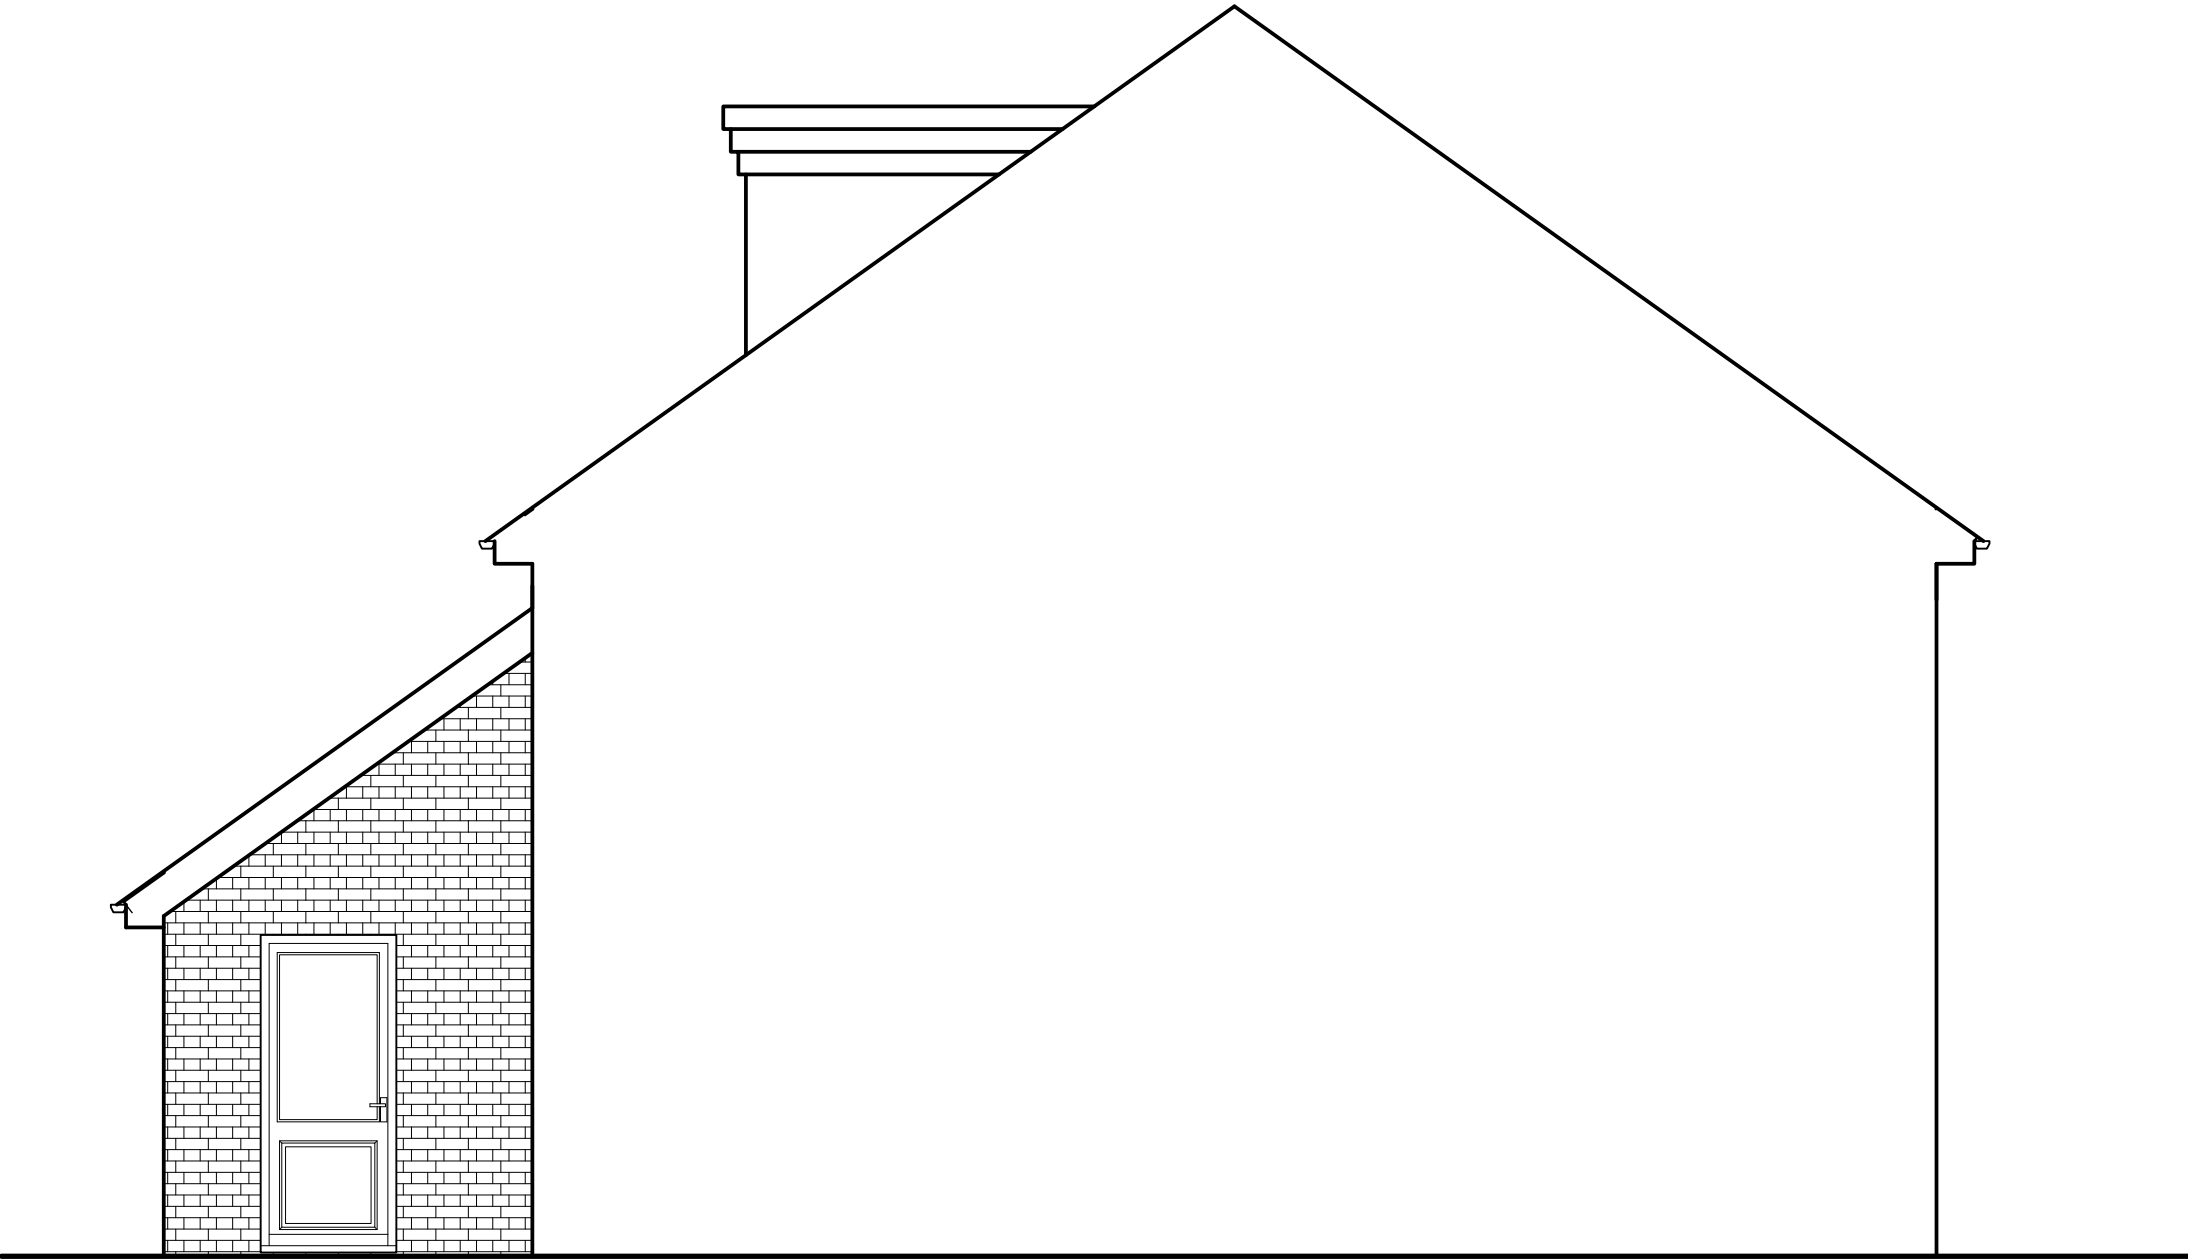


SIDE ELEVATION - A

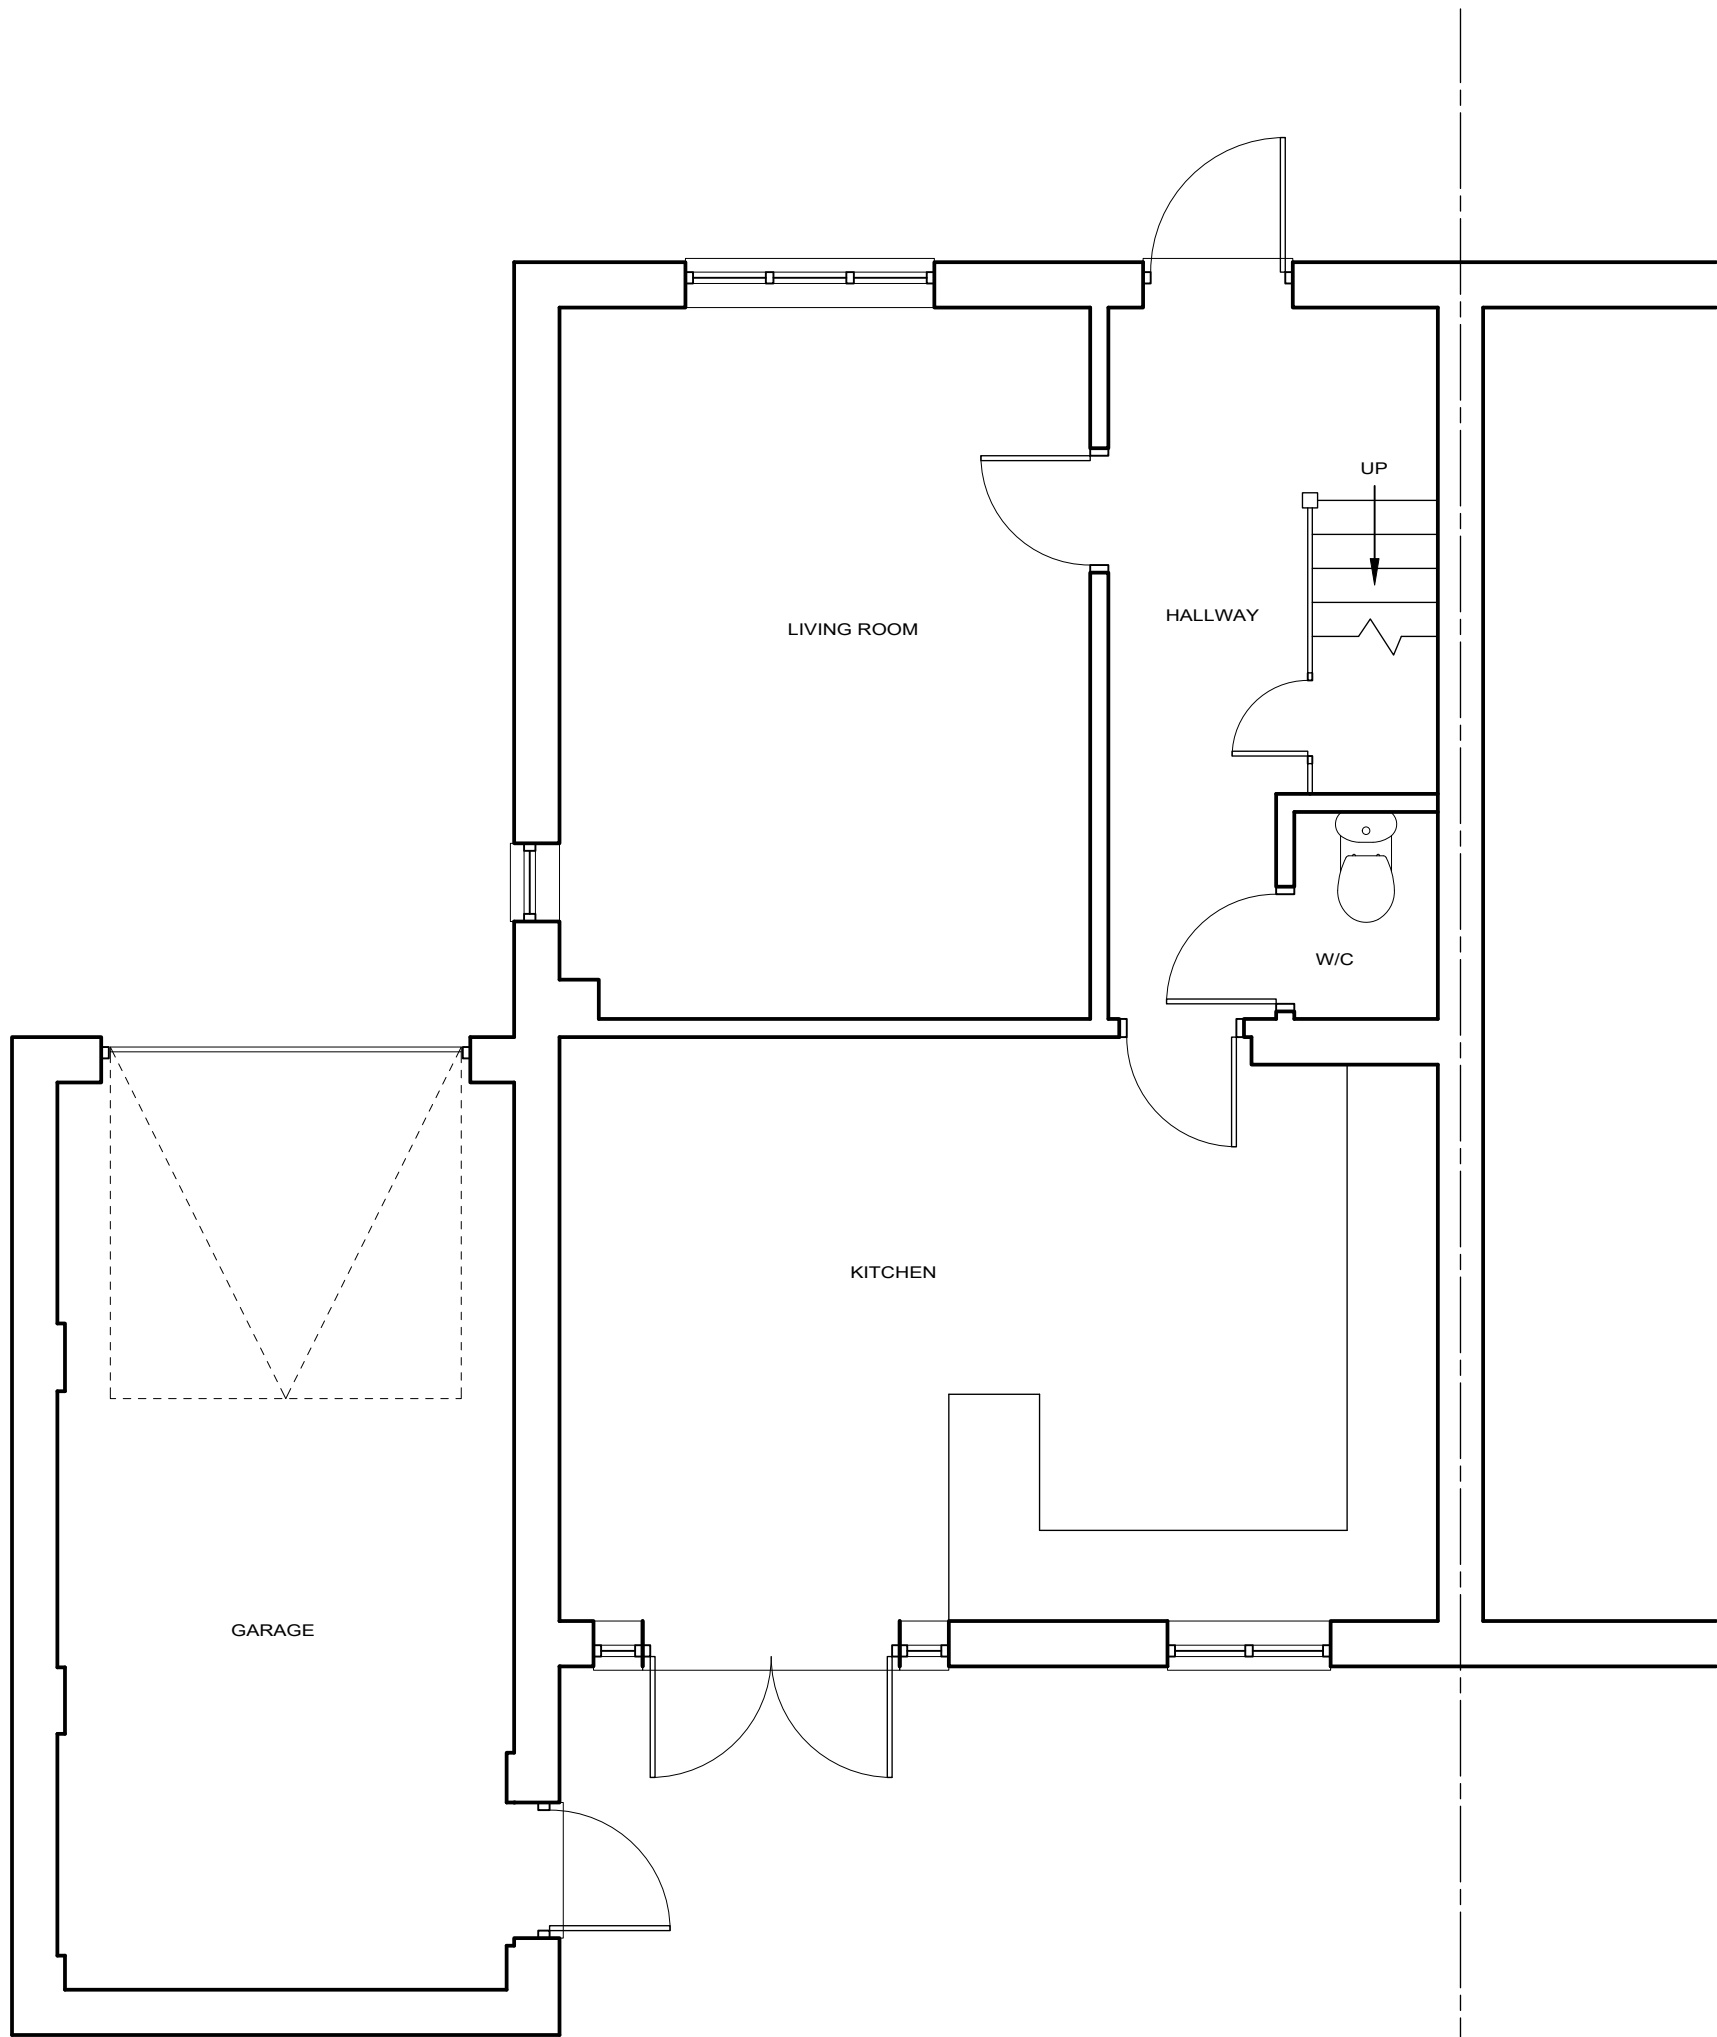

GROUND FLOOR PLAN

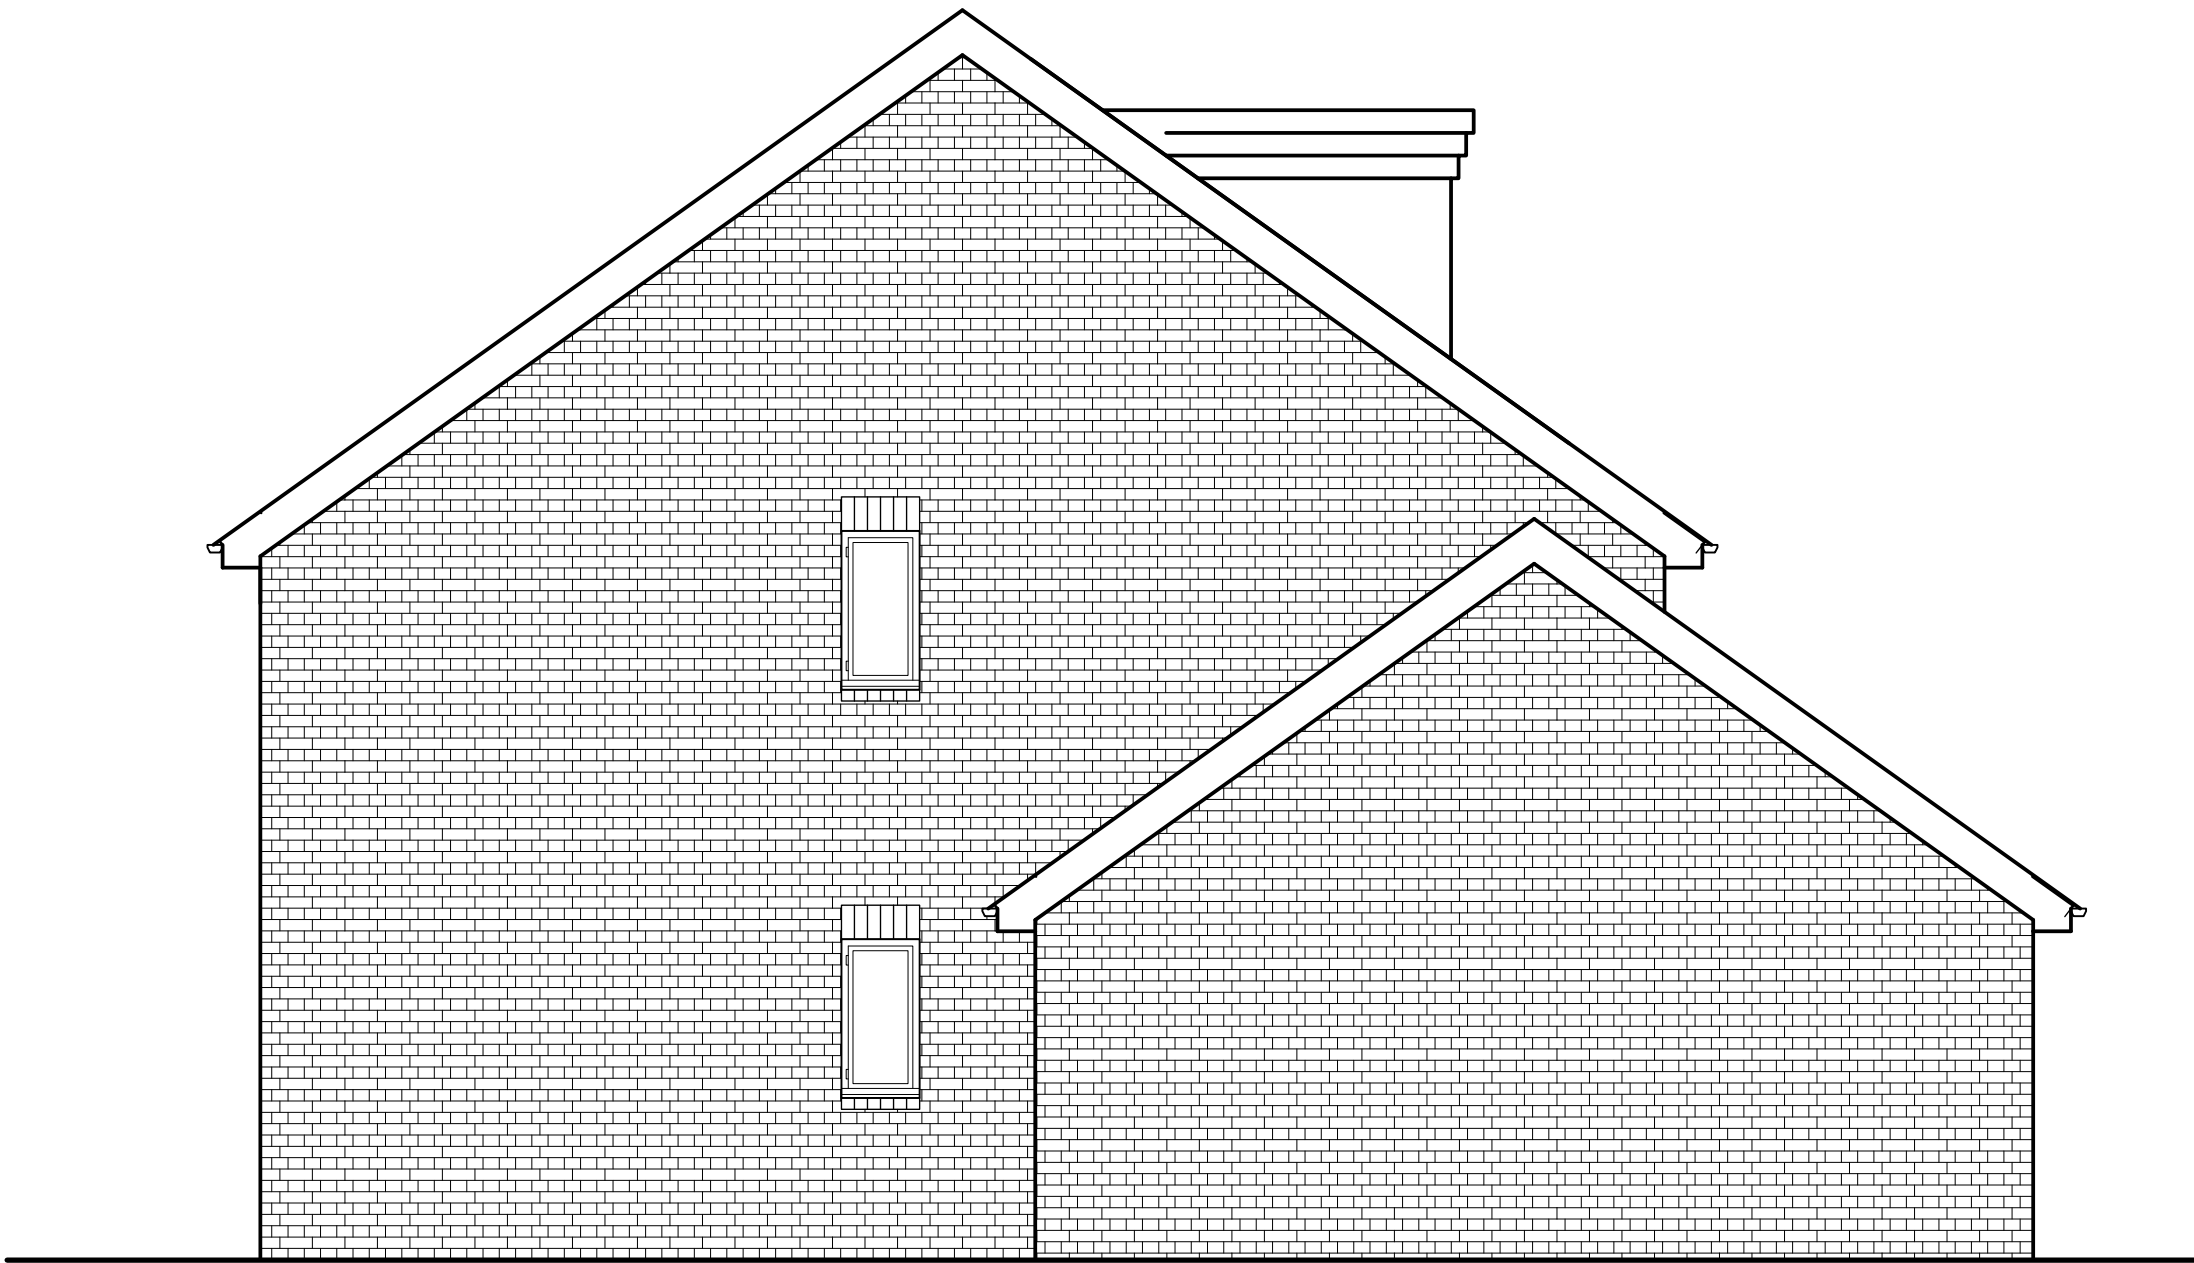

SIDE ELEVATION - B

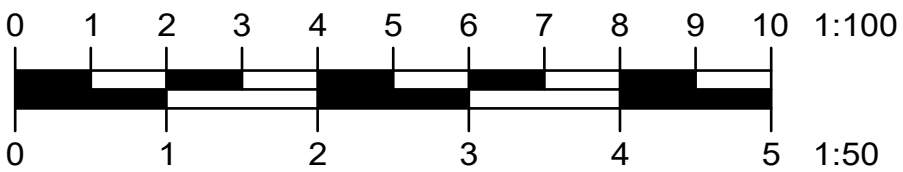

A	Date	Revisions

©copyright
DANA MARINA DESIGN
www.danamarina.co.uk
danamarinadesign@outlook.com
07742 462938

Client
-

ADDRESS
12 RIGBY STREET
EASTLEIGH
SO50 9RF

Drawing Title
EXISTING FLOOR PLANS
AND ELEVATIONS

Scale
1:50

Date
JUNE 2024

Dwg No. 006/EXG	Rev. -
--------------------	-----------