

NOTES

Use figured dimensions only. Scale drawing only when a scale bar is present. All dimensions to be checked by user and any discrepancies, error or omissions to be reported to the architect before work commences. Read this drawing with all relevant materials



Proposed Second Floor Plan 46e

5400


Proposed First Floor Plan NH

2700


Proposed Ground Floor Plan NH

0

Proposed Front Elevation NH

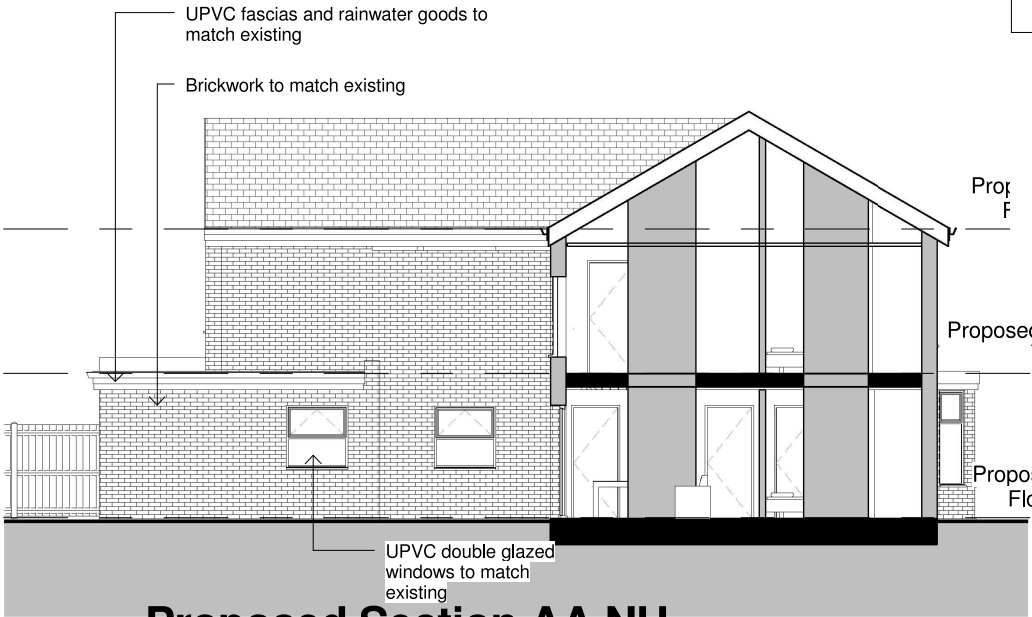

Proposed Section AA NH

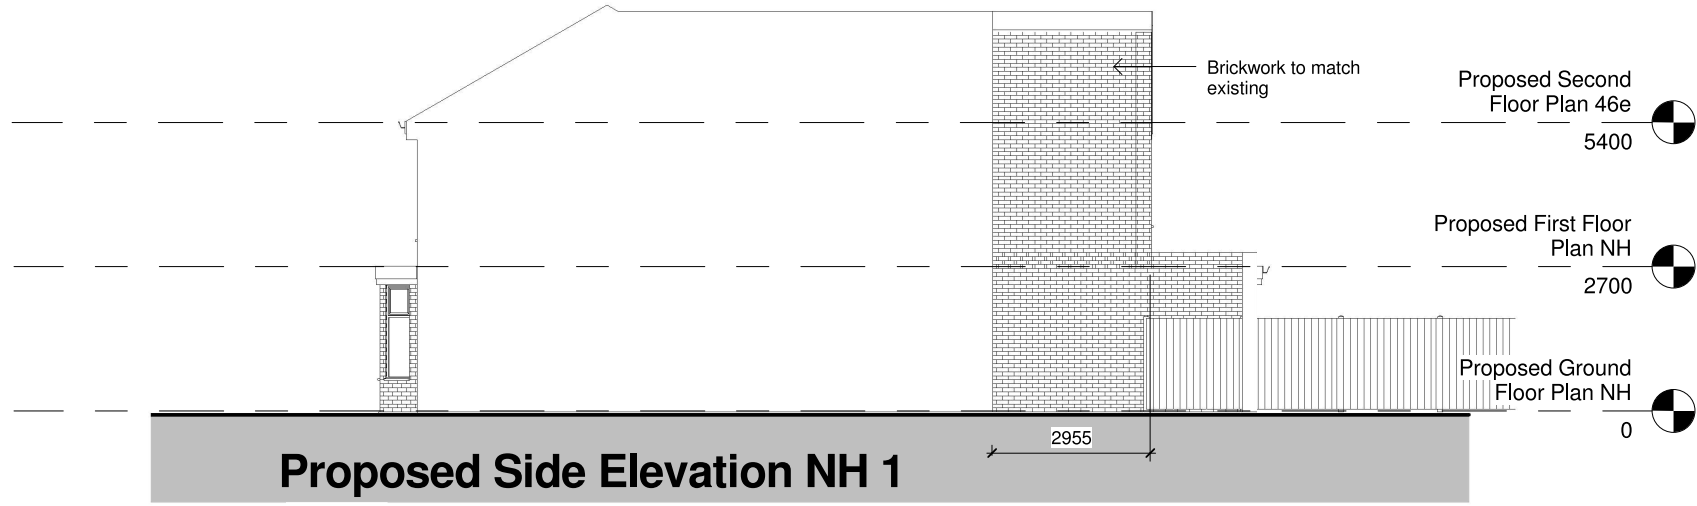

Proposed Side Elevation NH 1

Prop F

Proposed First Floor Plan NH

2700

Proposed Ground Floor Plan NH

0

Designer	Approver			
Rev	Date	Dim	Chkd	Description
Purpose of Issue				
PLANNING				
client:				
project:				
drawing title:				
Drawings 2				
scale of A3:		date:	drawn by:	checked by:
1 : 100		JULY 2024	MM	MM
drawing number:			revision:	
701 - PL1002				