


KEY

Application Boundary

To be demolished

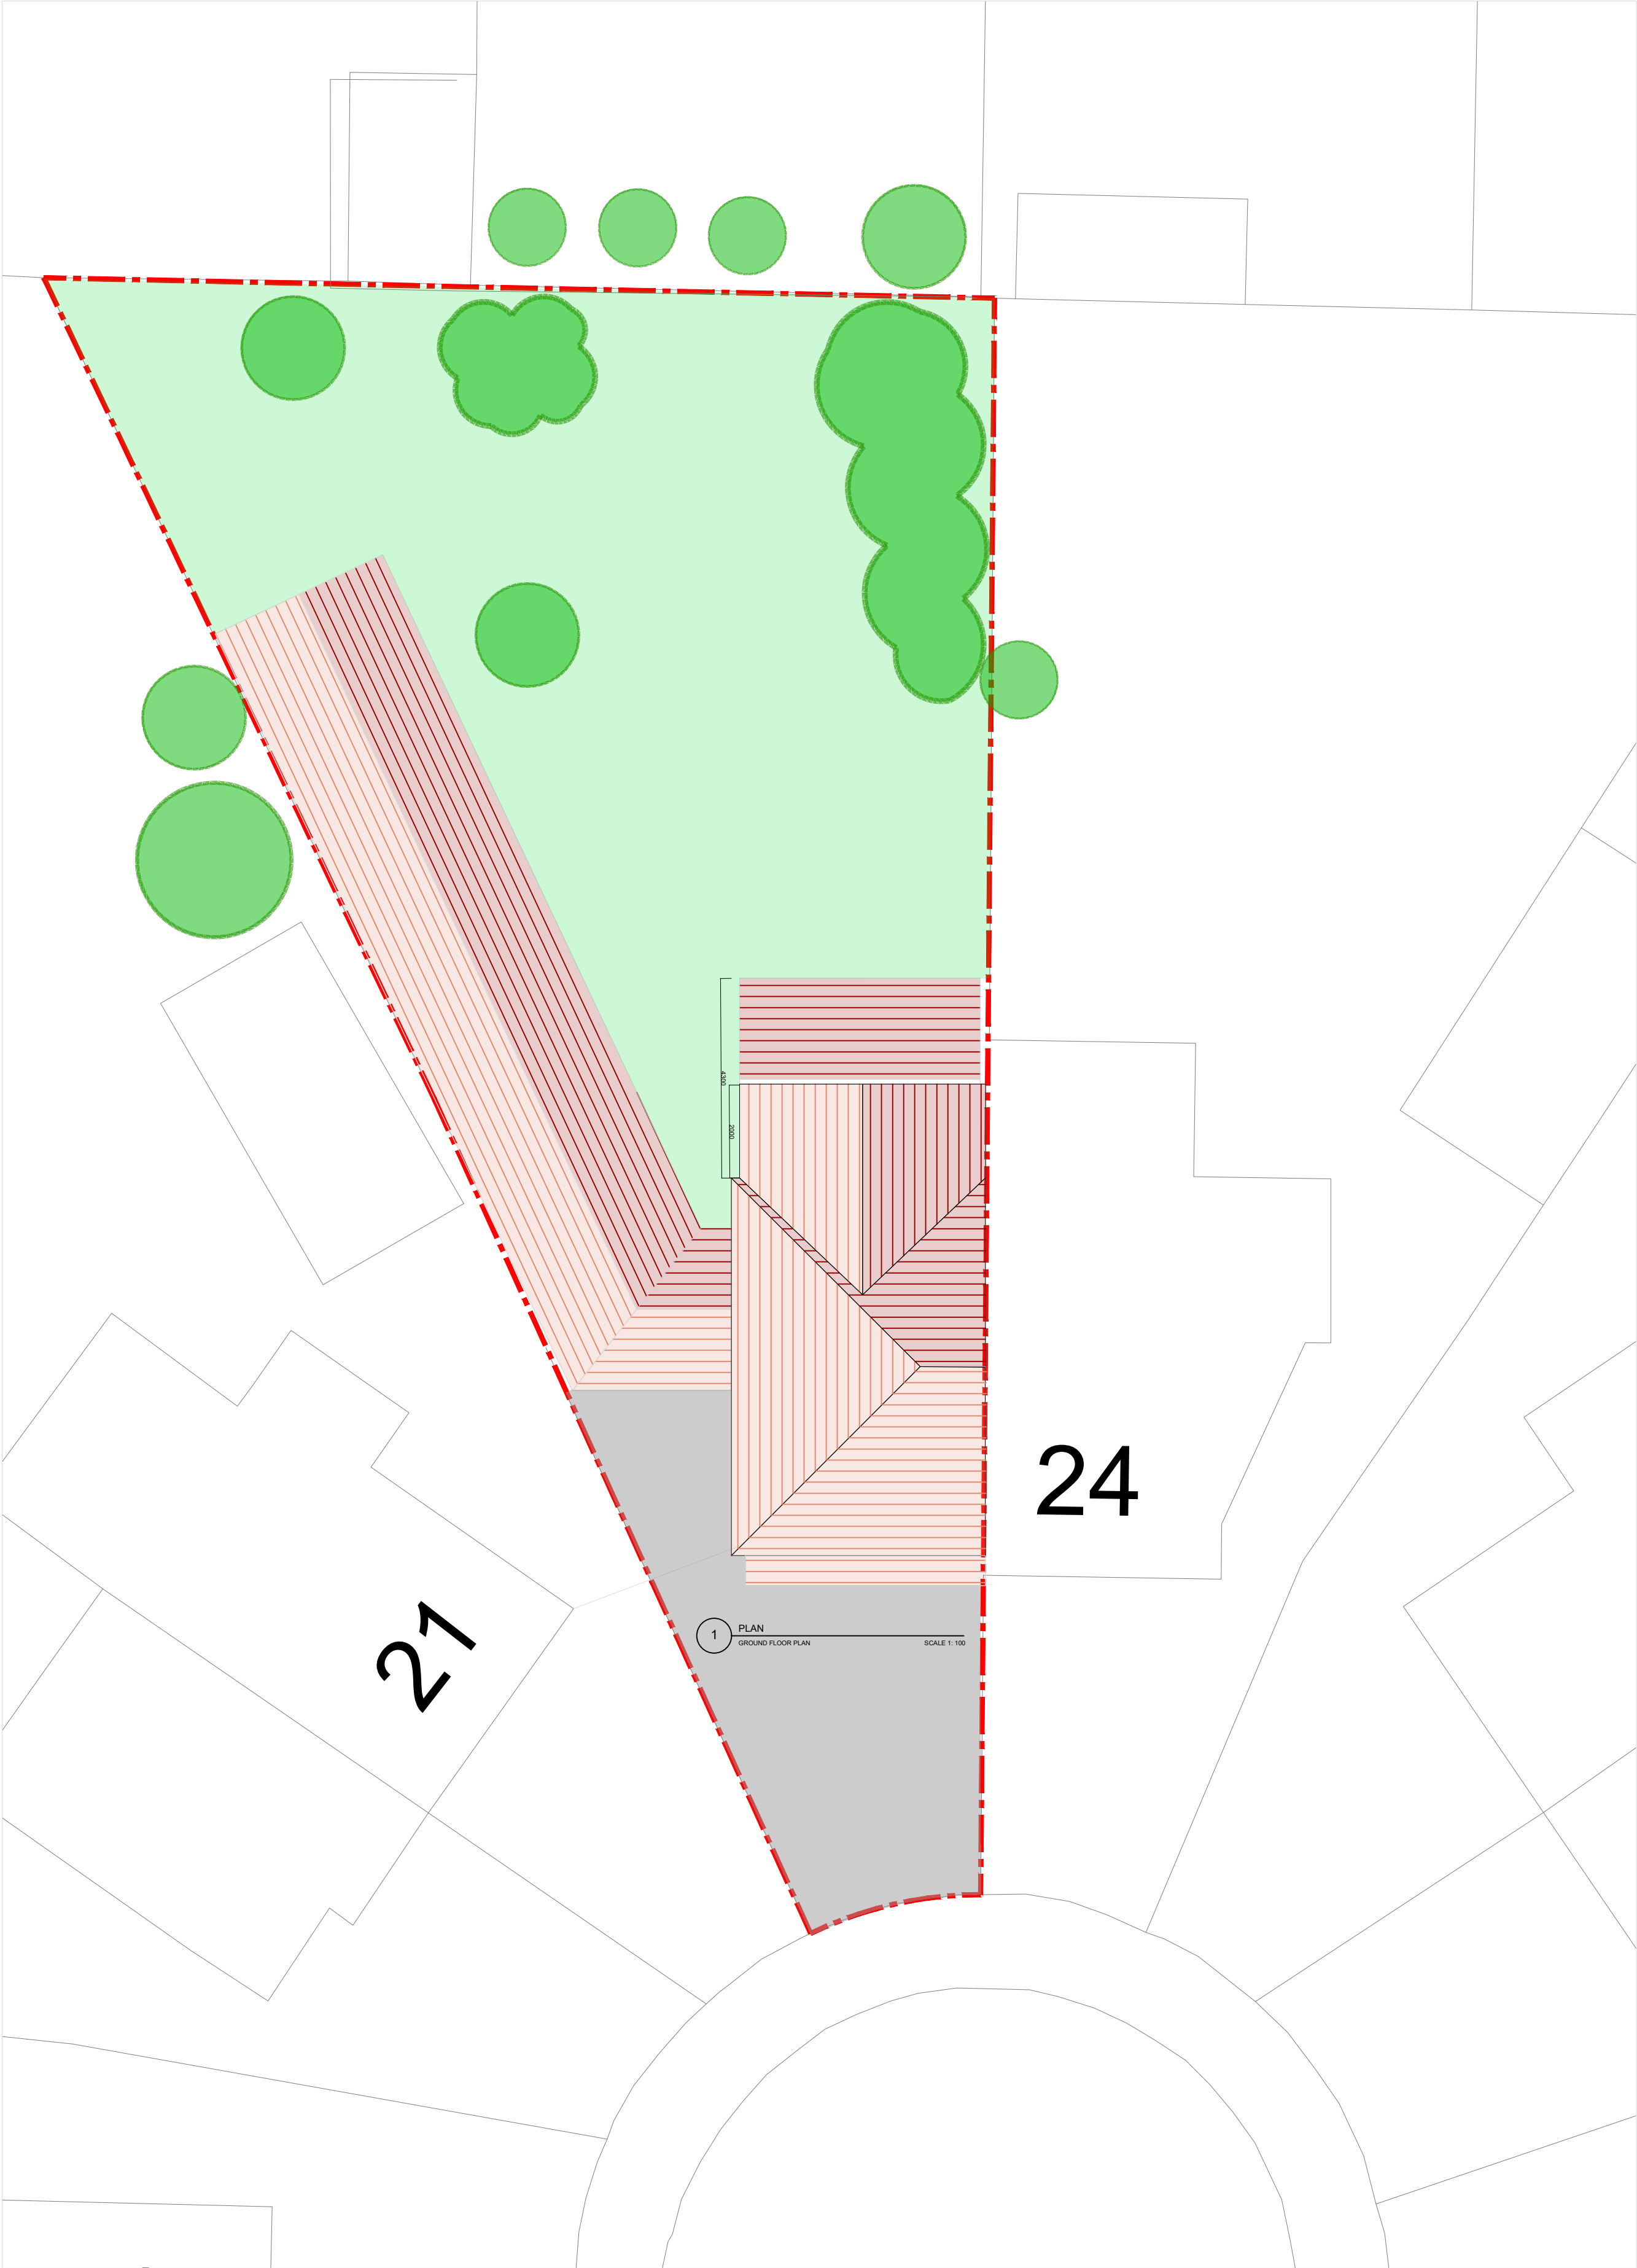

Rev B - Additional dimensions added.
Rev A - outbuilding reduced and first floor
bedroom/ensuite size reduced to 2m.

REV.	DESCRIPTION	DATE
1	Hardwicke Way Hamble-Le-Rice	11/10

PROPOSED ROOF PLAN
INDICATIVE PLAN

Scale @ A2	1:100
Drawn by	APRIL 2024
Checked by	RD
Purpose of Issue	PRELIMINARY

