


KEY


Application Boundary




1 ELEVATION
FRONT ELEVATION
SCALE 1: 500

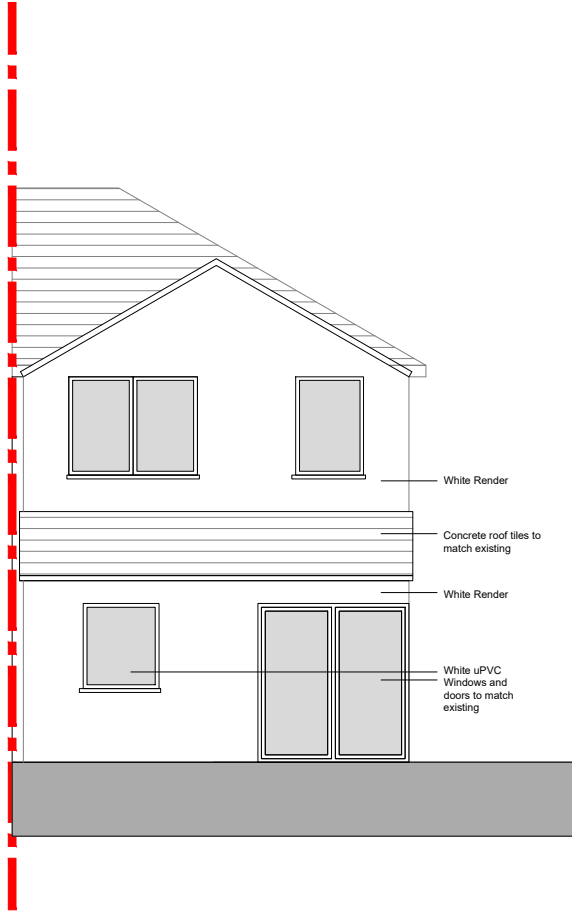


2 ELEVATION
REAR ELEVATION
SCALE 1: 500

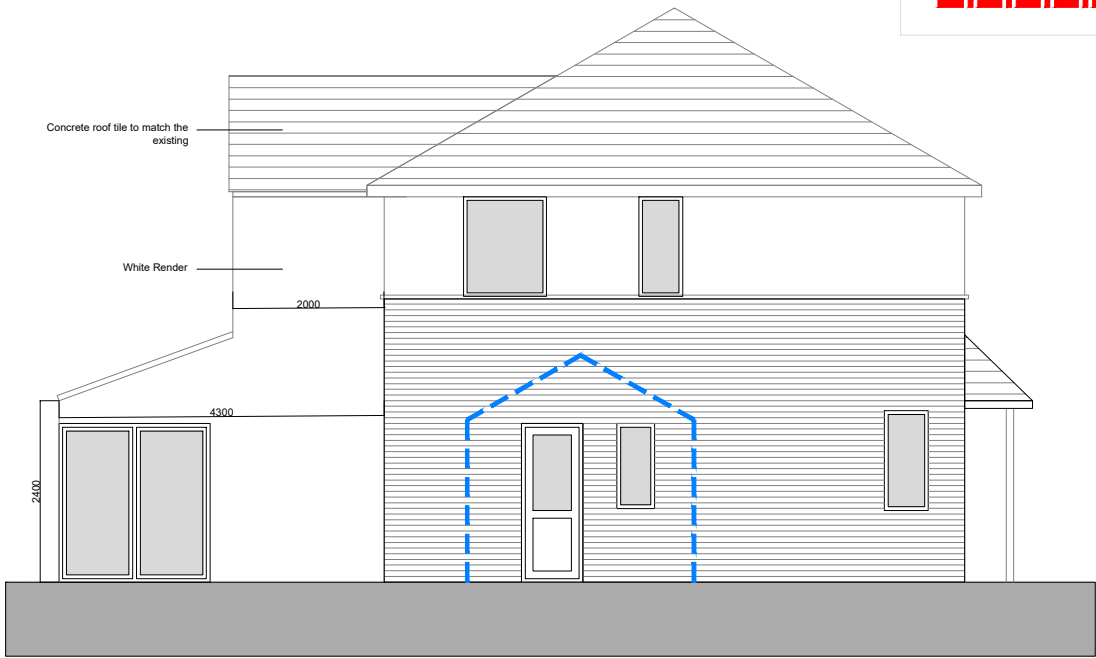


3 ELEVATION
SIDE ELEVATION
SCALE 1: 500

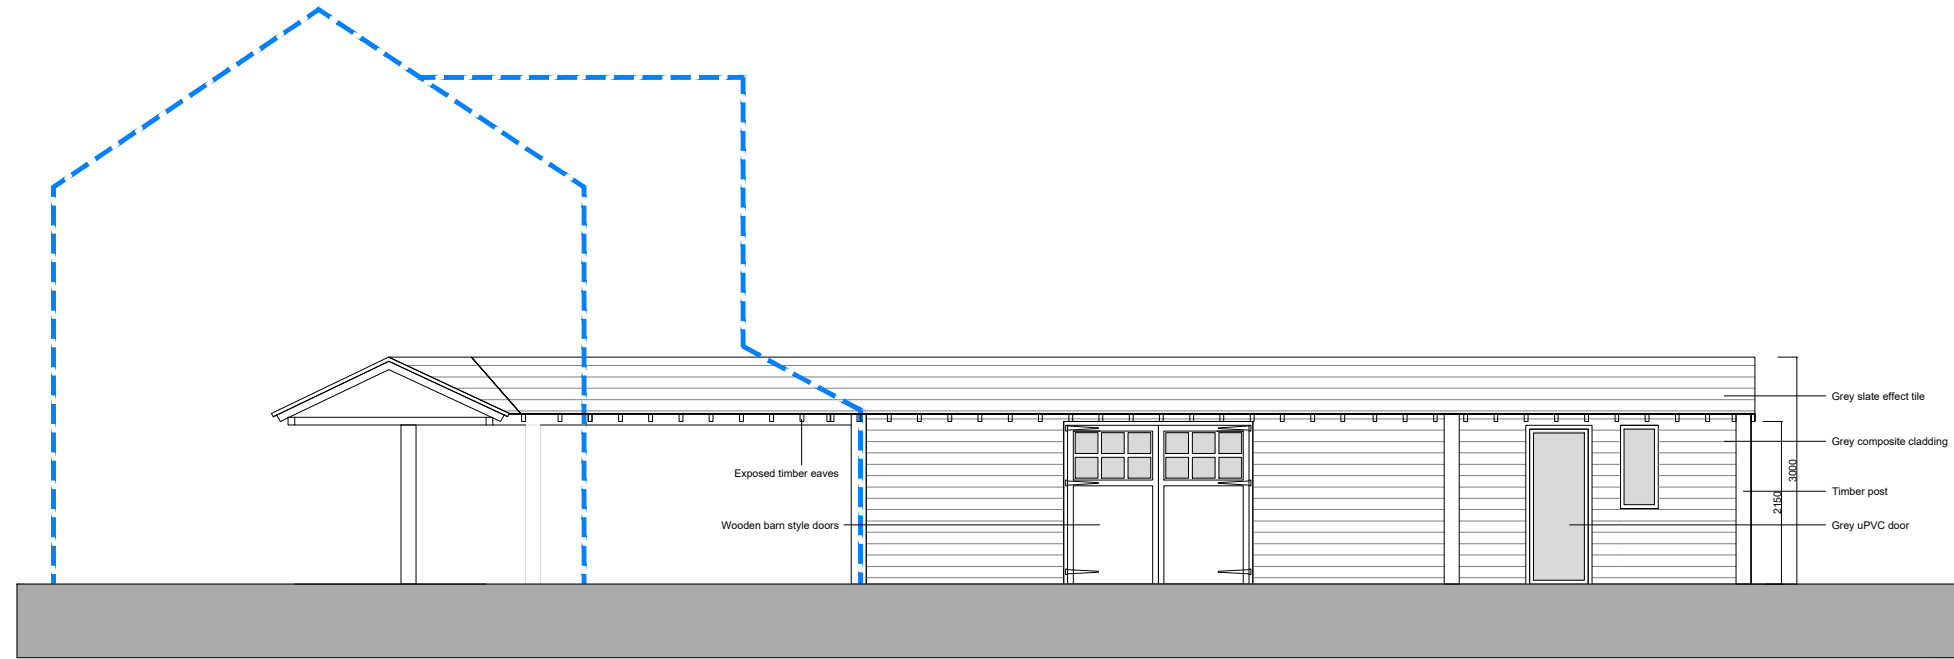

1 ELEVATION
CAR PORT/GARAGE ELEVATION A-A
SCALE 1: 100

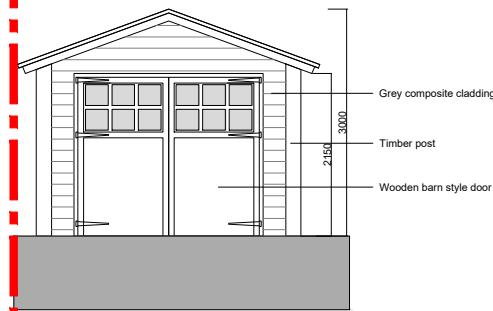

2 PLAN
FRONT ELEVATION B-B
SCALE 1: 500

 

Rev C - Material notes included.
Rev B - Additional dimensions added.
Rev A - outbuilding reduced and first floor
bedroom/ensuite size reduced to 2m.

REV	DESCRIPTION	DATE
	Hardwicke Way	
	Hamble-Le-Rice	
PROPOSED ELEVATIONS INDICATIVE DRAWING		
Scale @ A3 1:100		
Created APRIL 2024		
Drawn by: KD		
Checked by:		
Purpose of Issue PRELIMINARY		

