
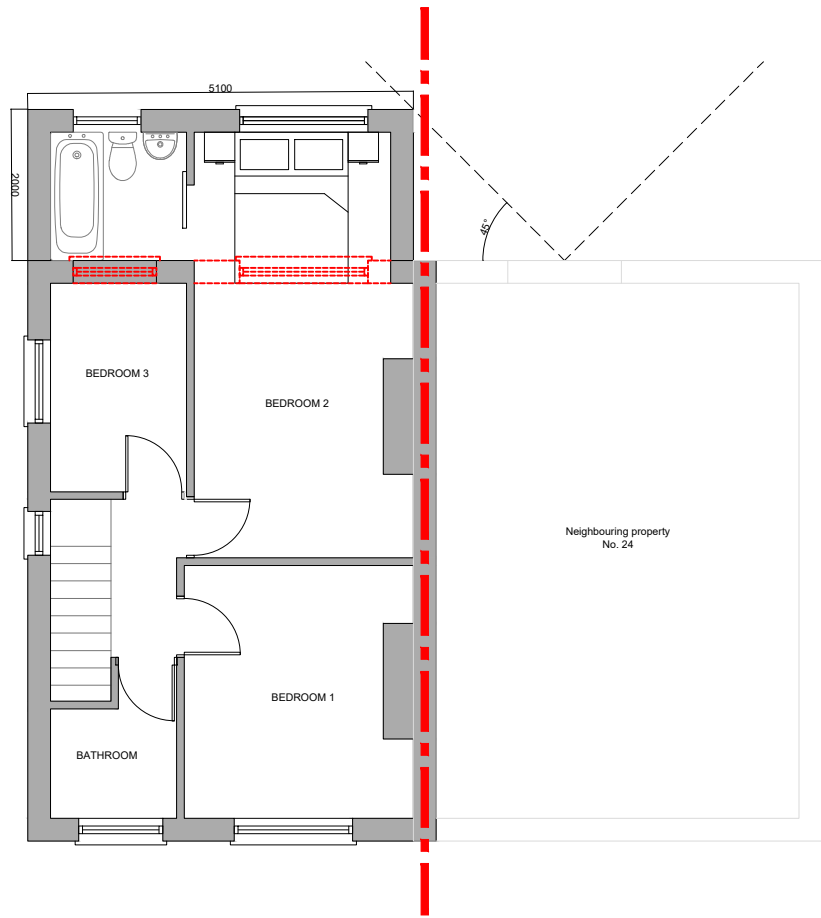



KEY

- Application Boundary
- To be demolished

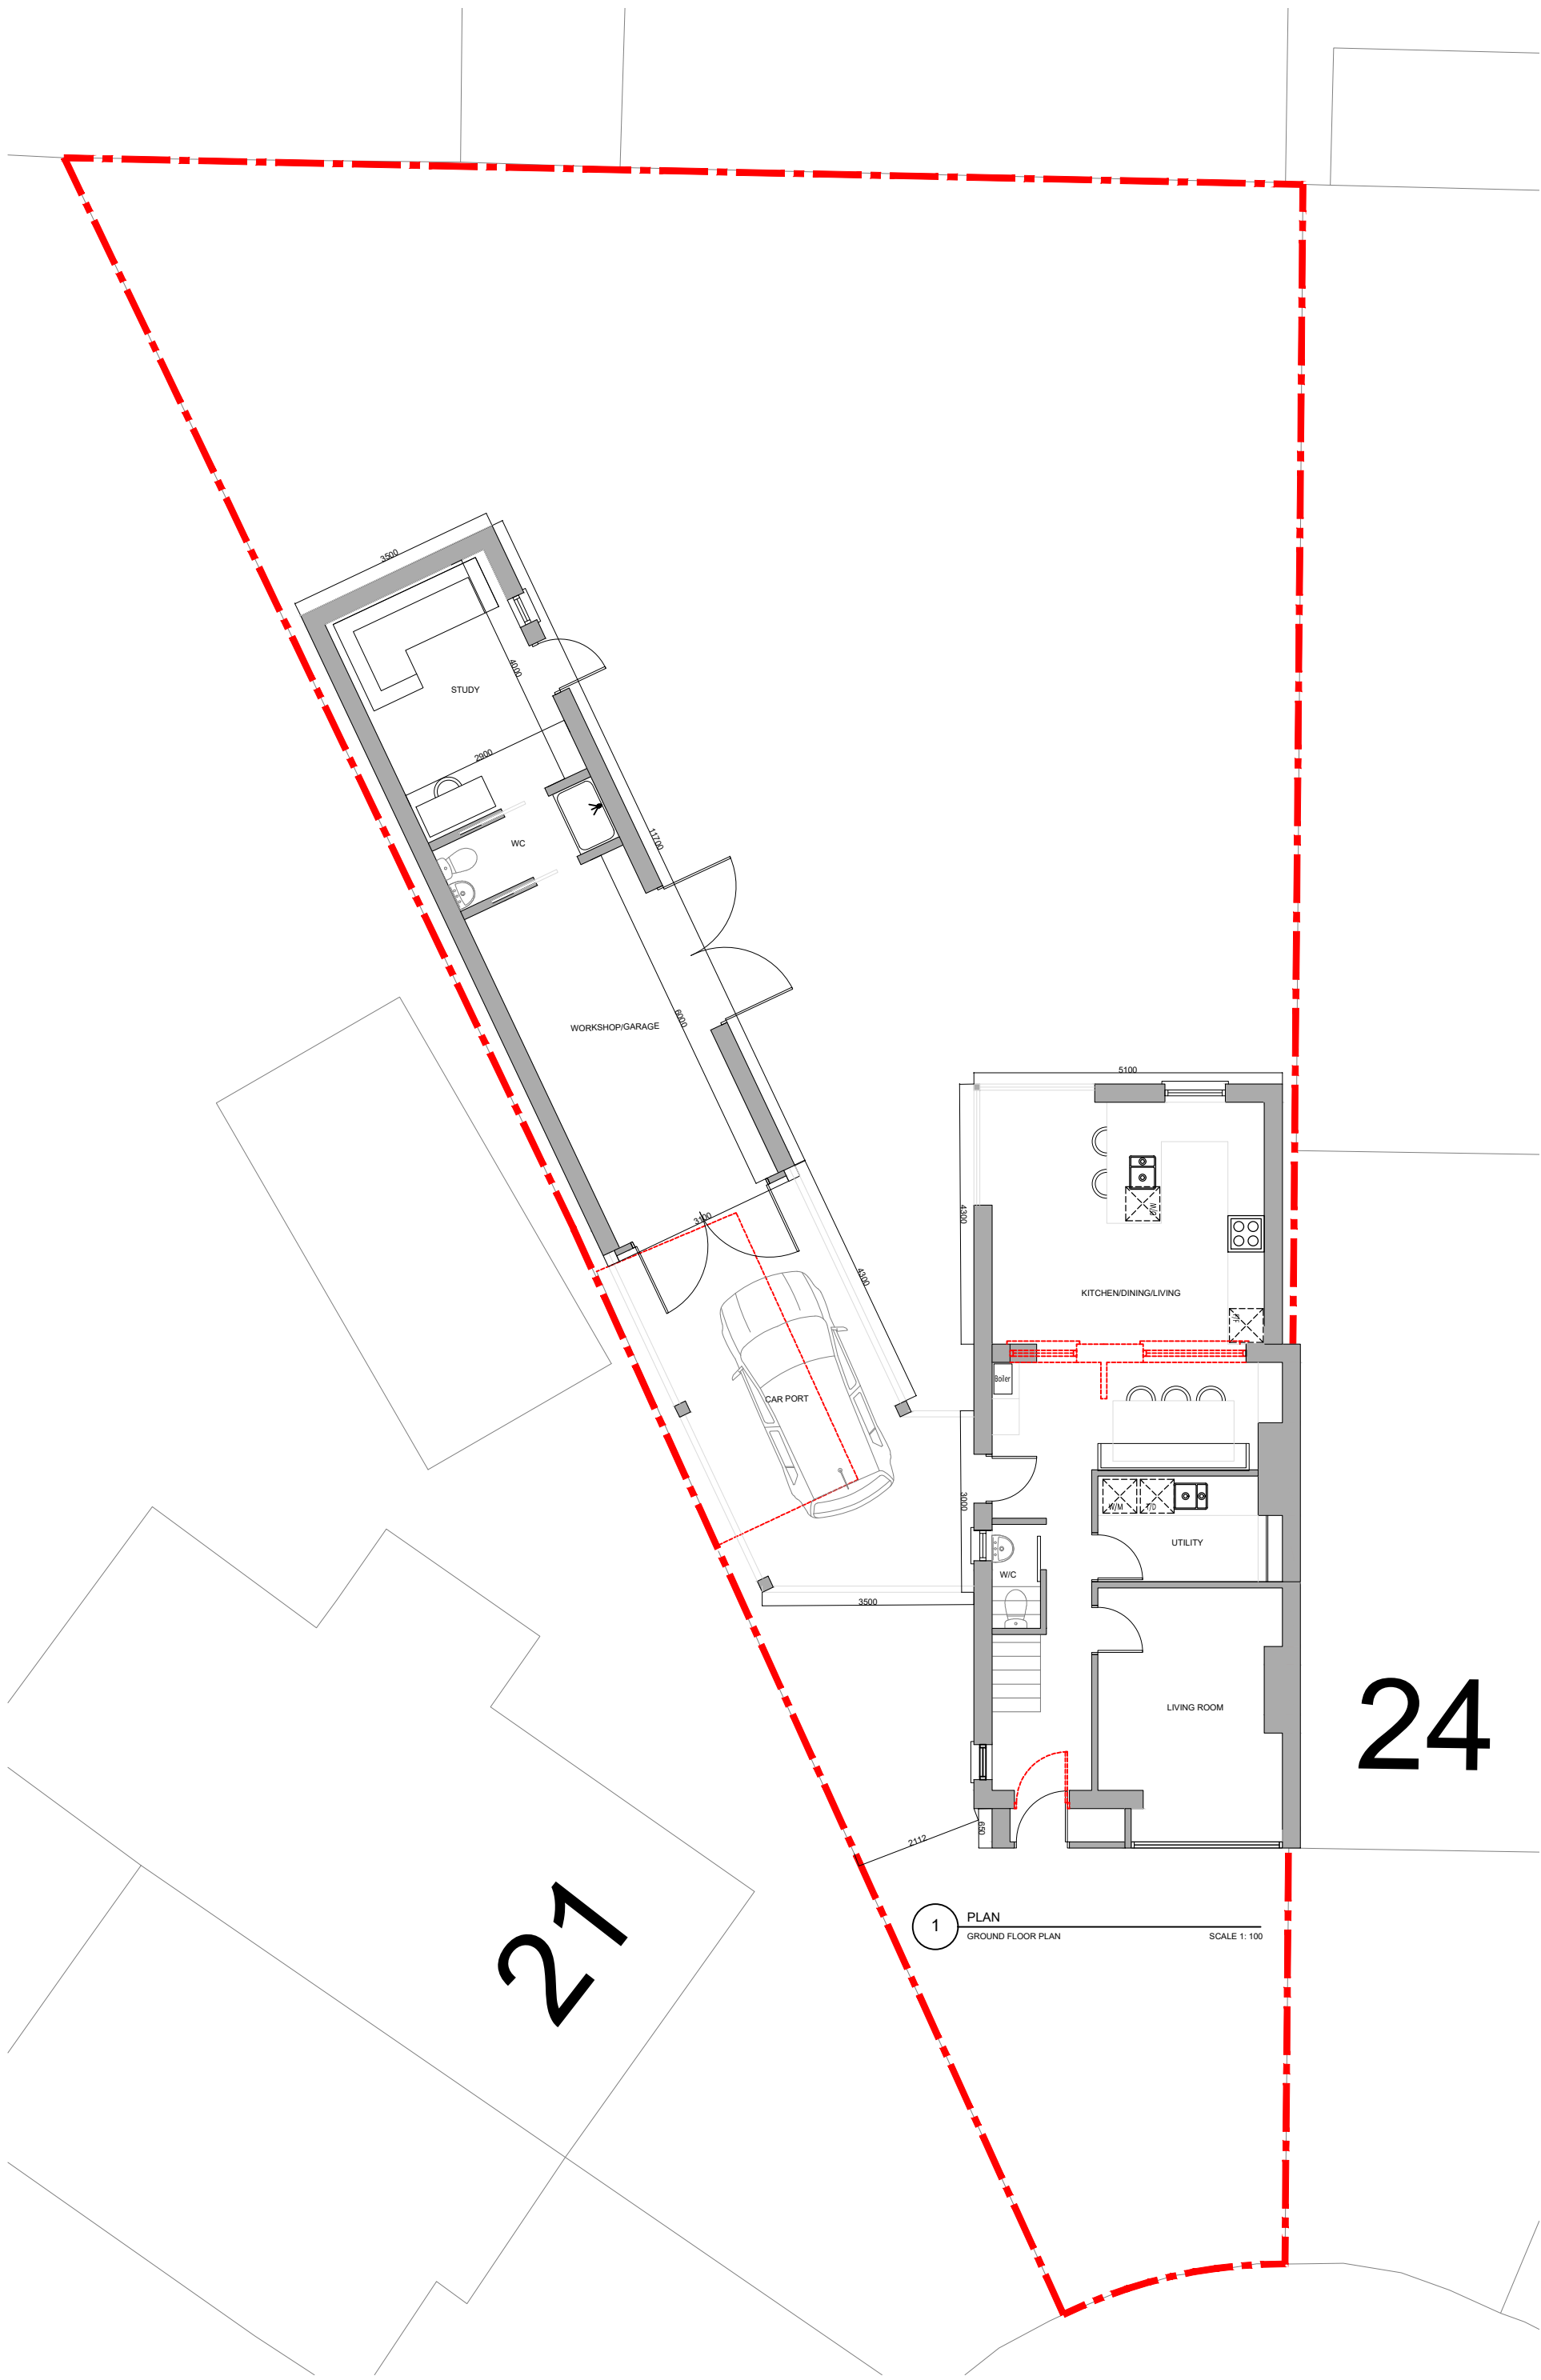

Rev B - Additional dimensions added.
Rev A - outbuilding reduced and first floor
bedroom/ensuite size reduced to 2m and
45 degree marking included.

REV.	DESCRIPTION	DATE
1	Hardwicke Way Hamble-Le-Rice	
PROPOSED FLOOR PLANS INDICATIVE PLAN		
Scale @ A2	1:100	
Drawn by	APRIL 2024	KD
Checked by		
Purpose of Issue	PRELIMINARY	

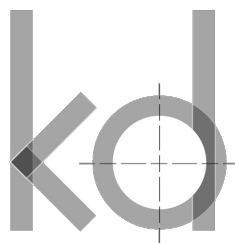

architecture

Job Reference Drawing Number Rev

24001 P-010 B

SCALE 1:100

