



North Elevation

New brick work to match existing.
Roof EDPM black rubber.
Windows to match existing.

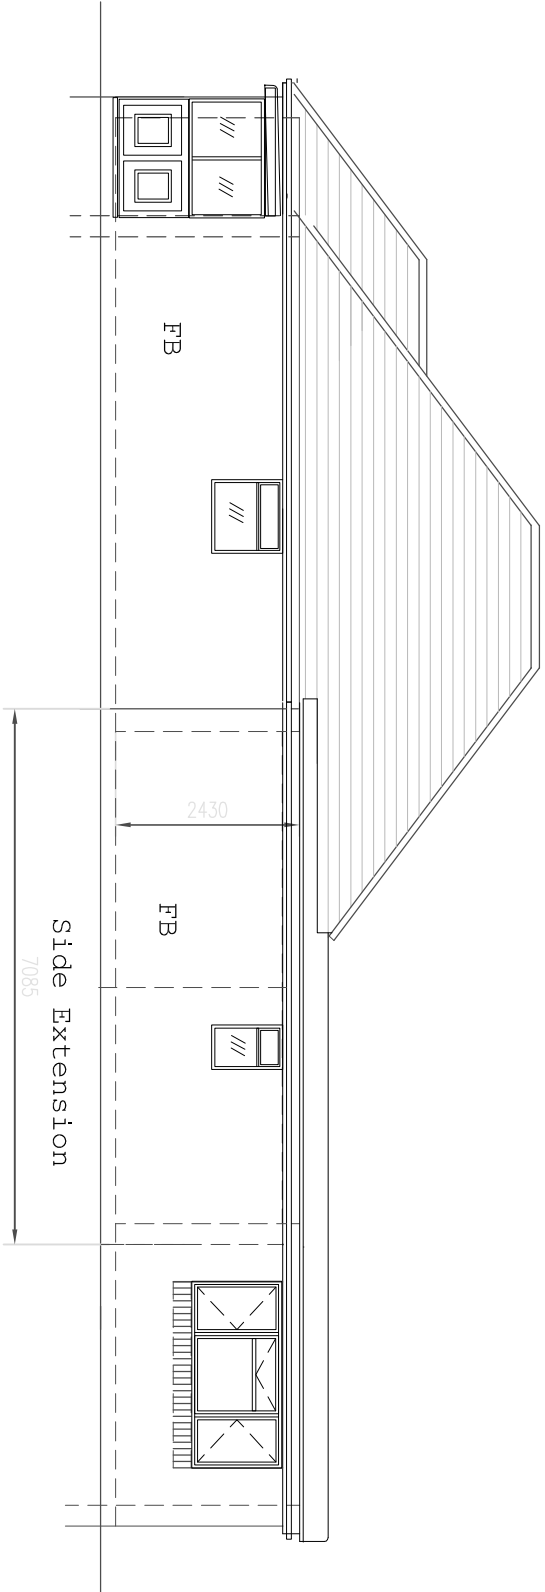


West Elevation

Extension to
kitchen and Majlis

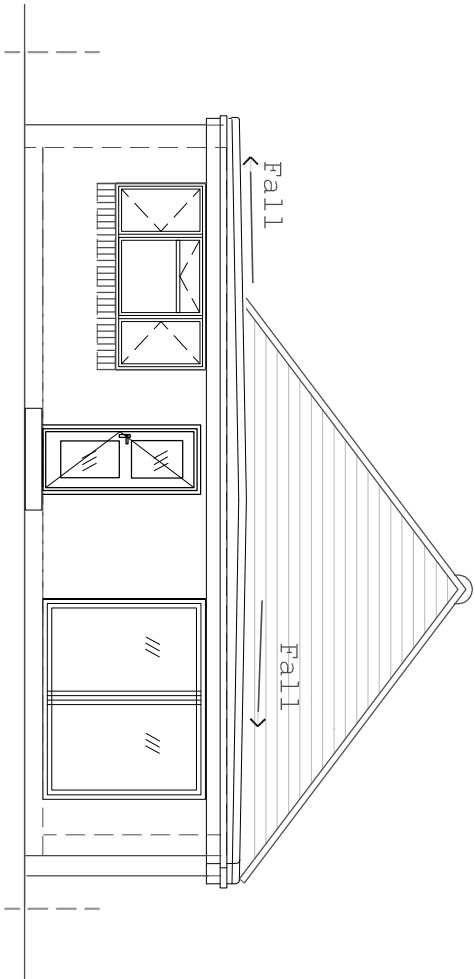


Flat roof
EDPM black

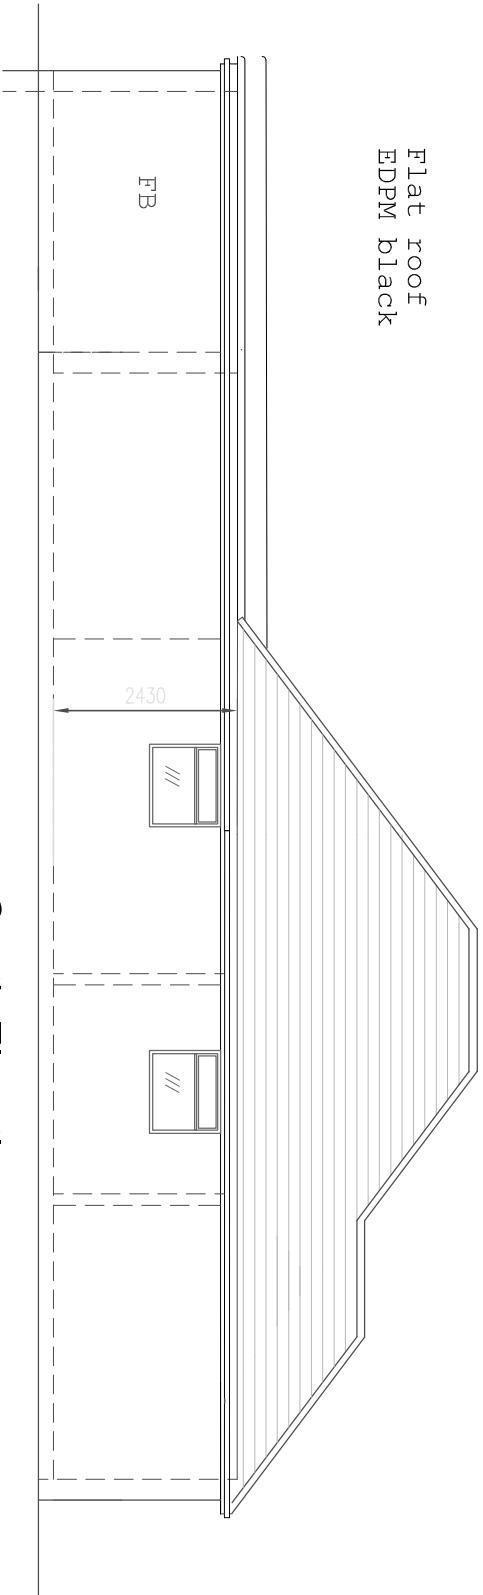

Extension to
kitchen and Majlis

South Elevation

Extension to
kitchen and Majlis

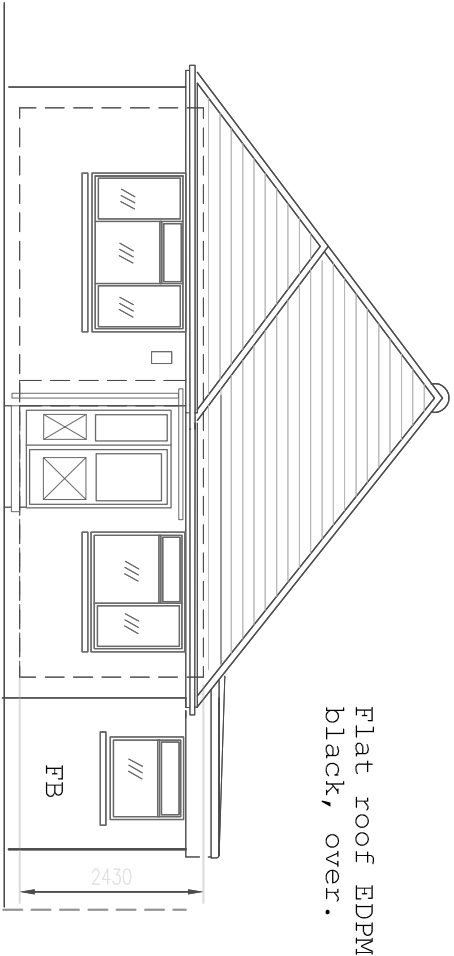

Flat roof EDPM
black, over.

Front Elevation



Rev: Proposal 20/05/24	Project:	Drawing:	Drawn By: M O	Issued for:
	Extension at Rear. bedroom, kitchen, bathroom & majlis & Outbuilding	Proposed Elevations	25-32 Scale: 1/100	Mr A. Nazari 25 Clifton Gardens SO18 3DA Southampton mob:07532 718642
			Rev: 000	
			A3 Paper Size	
			Date:	