

Revision	Description	Date
A	Building redesigned to clients requirements;	08-11-23
B	Issued for PLANNING;	09-11-23
C	Overall height reduced to 2.5m and building location adjusted;	07-12-23
D	Issued for BUILDING REGULATIONS;	05-01-24
E	Building relocated 1m from west boundary; roof height increased; issued for PLANNING;	31-01-24
F	Site section C added;	11-03-24
G	BUILDING REGULATIONS re-issue;	18-03-24
H	Structural details added;	26-03-24
J	Public sewer plotted from Metrorod survey; building location adjusted to avoid easement;	24-04-24
K	Alternative storm drainage solution indicated;	30-04-24
L	Flat roof changed to pitched roof; issued for PLANNING;	10-07-24

NOTE:
This drawing to be read in conjunction with separate Building Regulations Specification & Structural Engineers calculations/details.



Location Plan
1 : 1250

Rob Winzar Architectural Services
Chartered Architectural Technologist

Stubbington, Fareham, Hampshire PO14 2SQ
tel. 07954 376410
rob.winzar@outlook.com
www.robwinzar.co.uk

Project
Garage/Workshop/Office Building
Netley Green Cottage, Lowford

Client
for Mr A Tabrett & Mrs S Edwards

Sheet
Plans and Elevations


Date
October 2023

Status
PLANNING

Drawing Number
23-32- 01

Scale @ A1
As indicated

Scale at 1:50 in meters
0 2.5 4.5

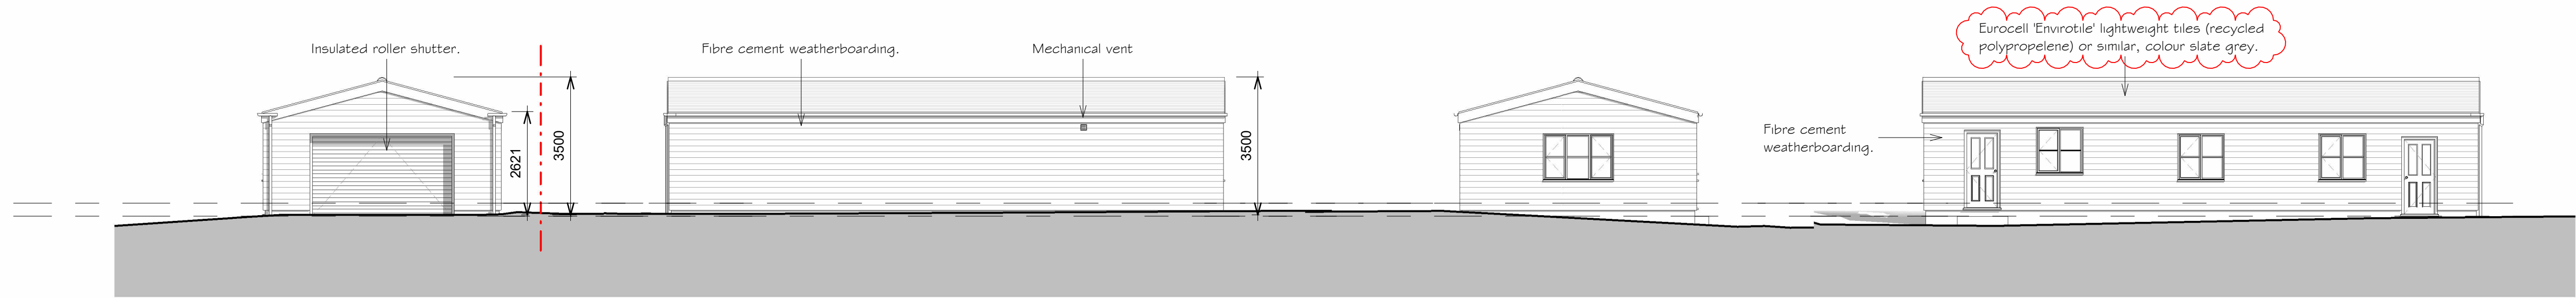

North Elevation
1 : 100


West Elevation
1 : 100

South Elevation
1 : 100


East Elevation
1 : 100




3D View 2

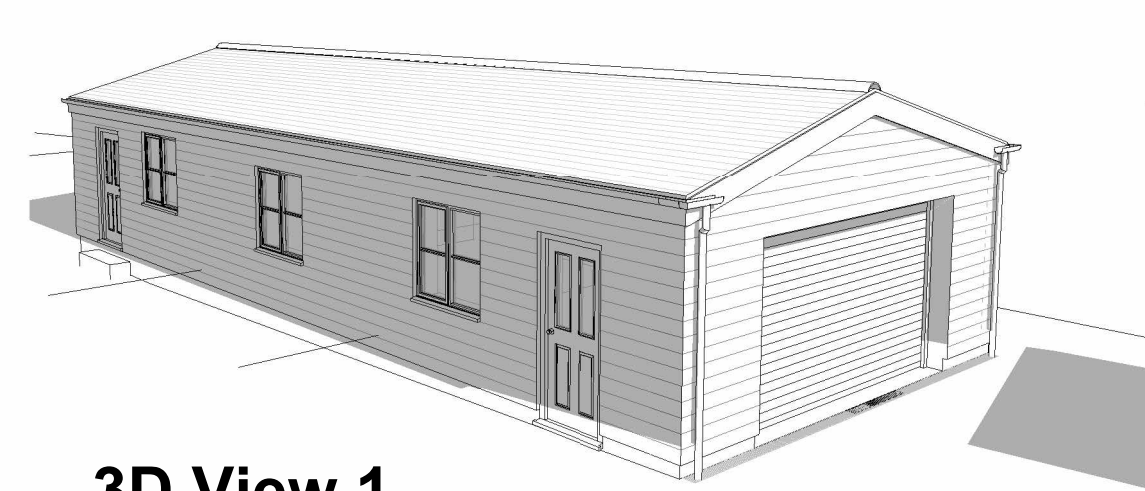


3D View 1

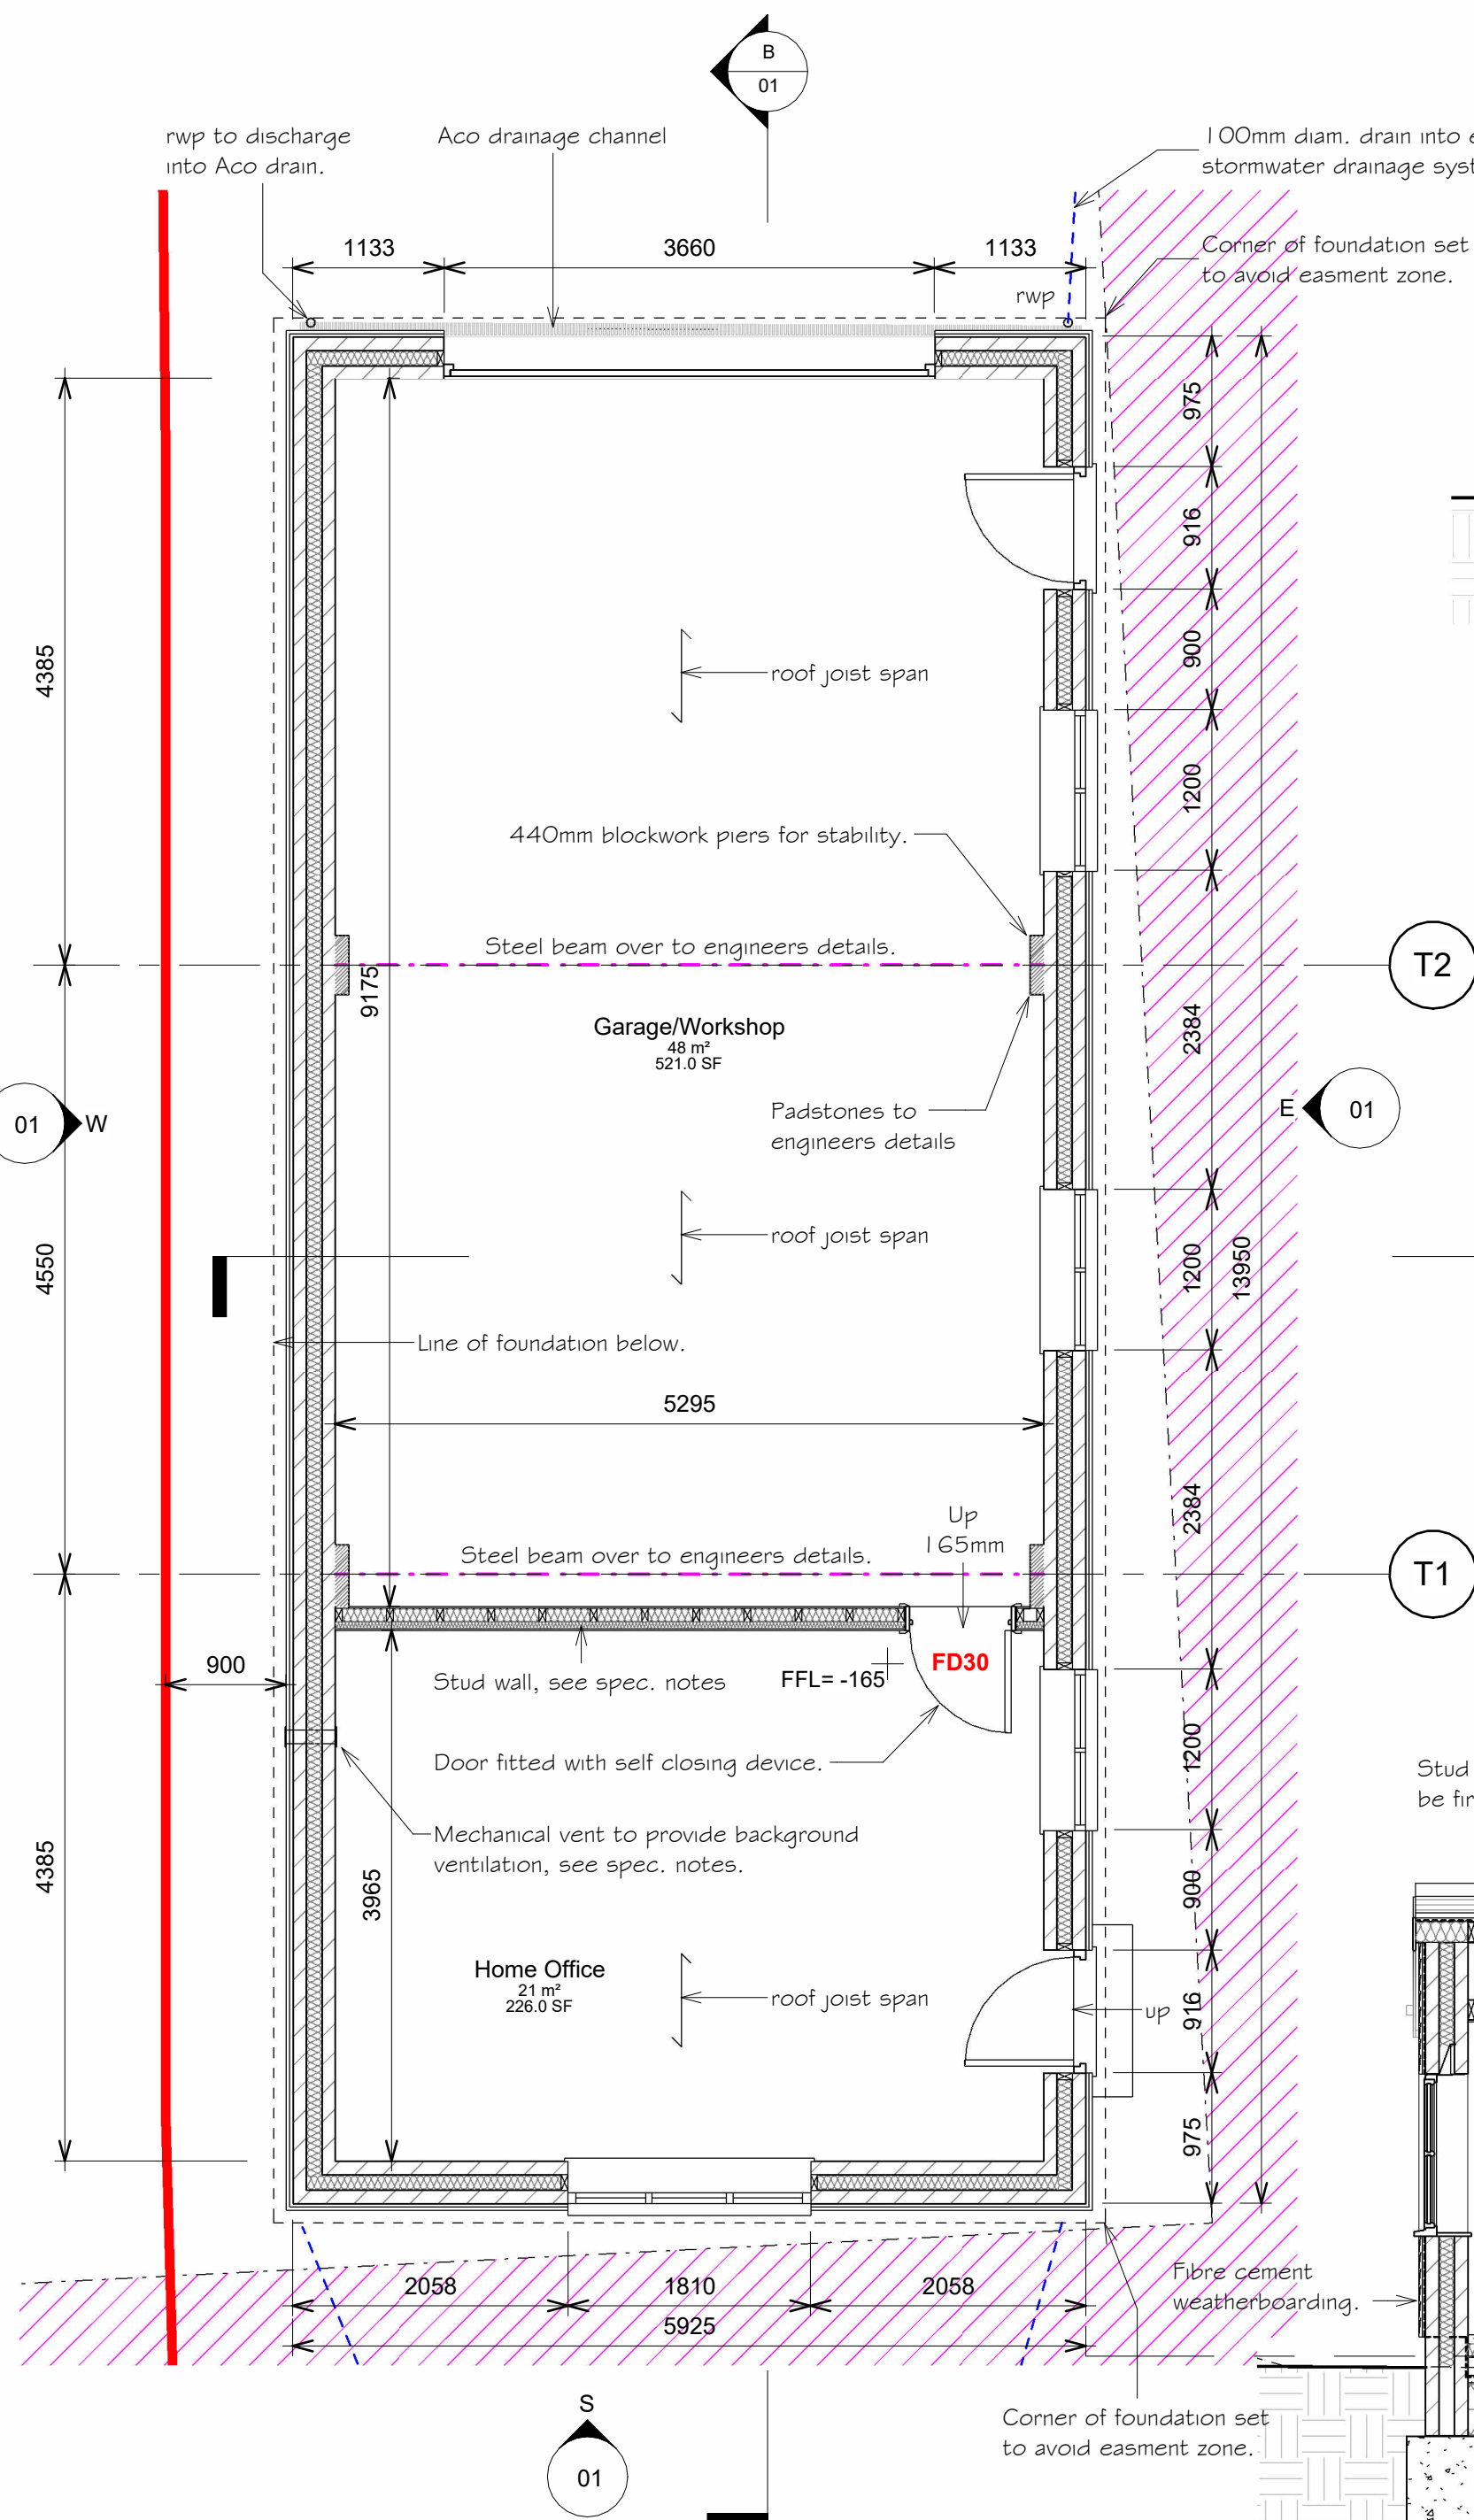


Floor Plan
1 : 50

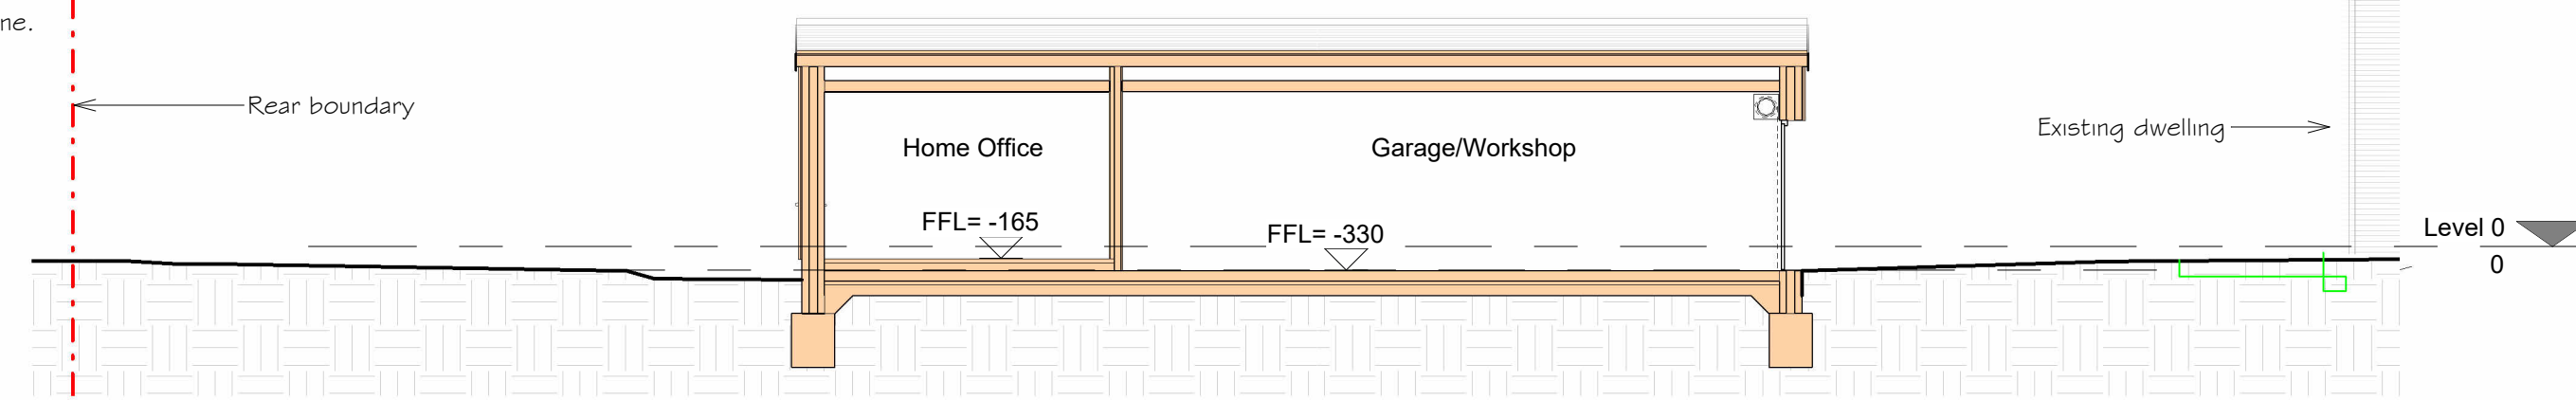


Site Section C
1 : 100

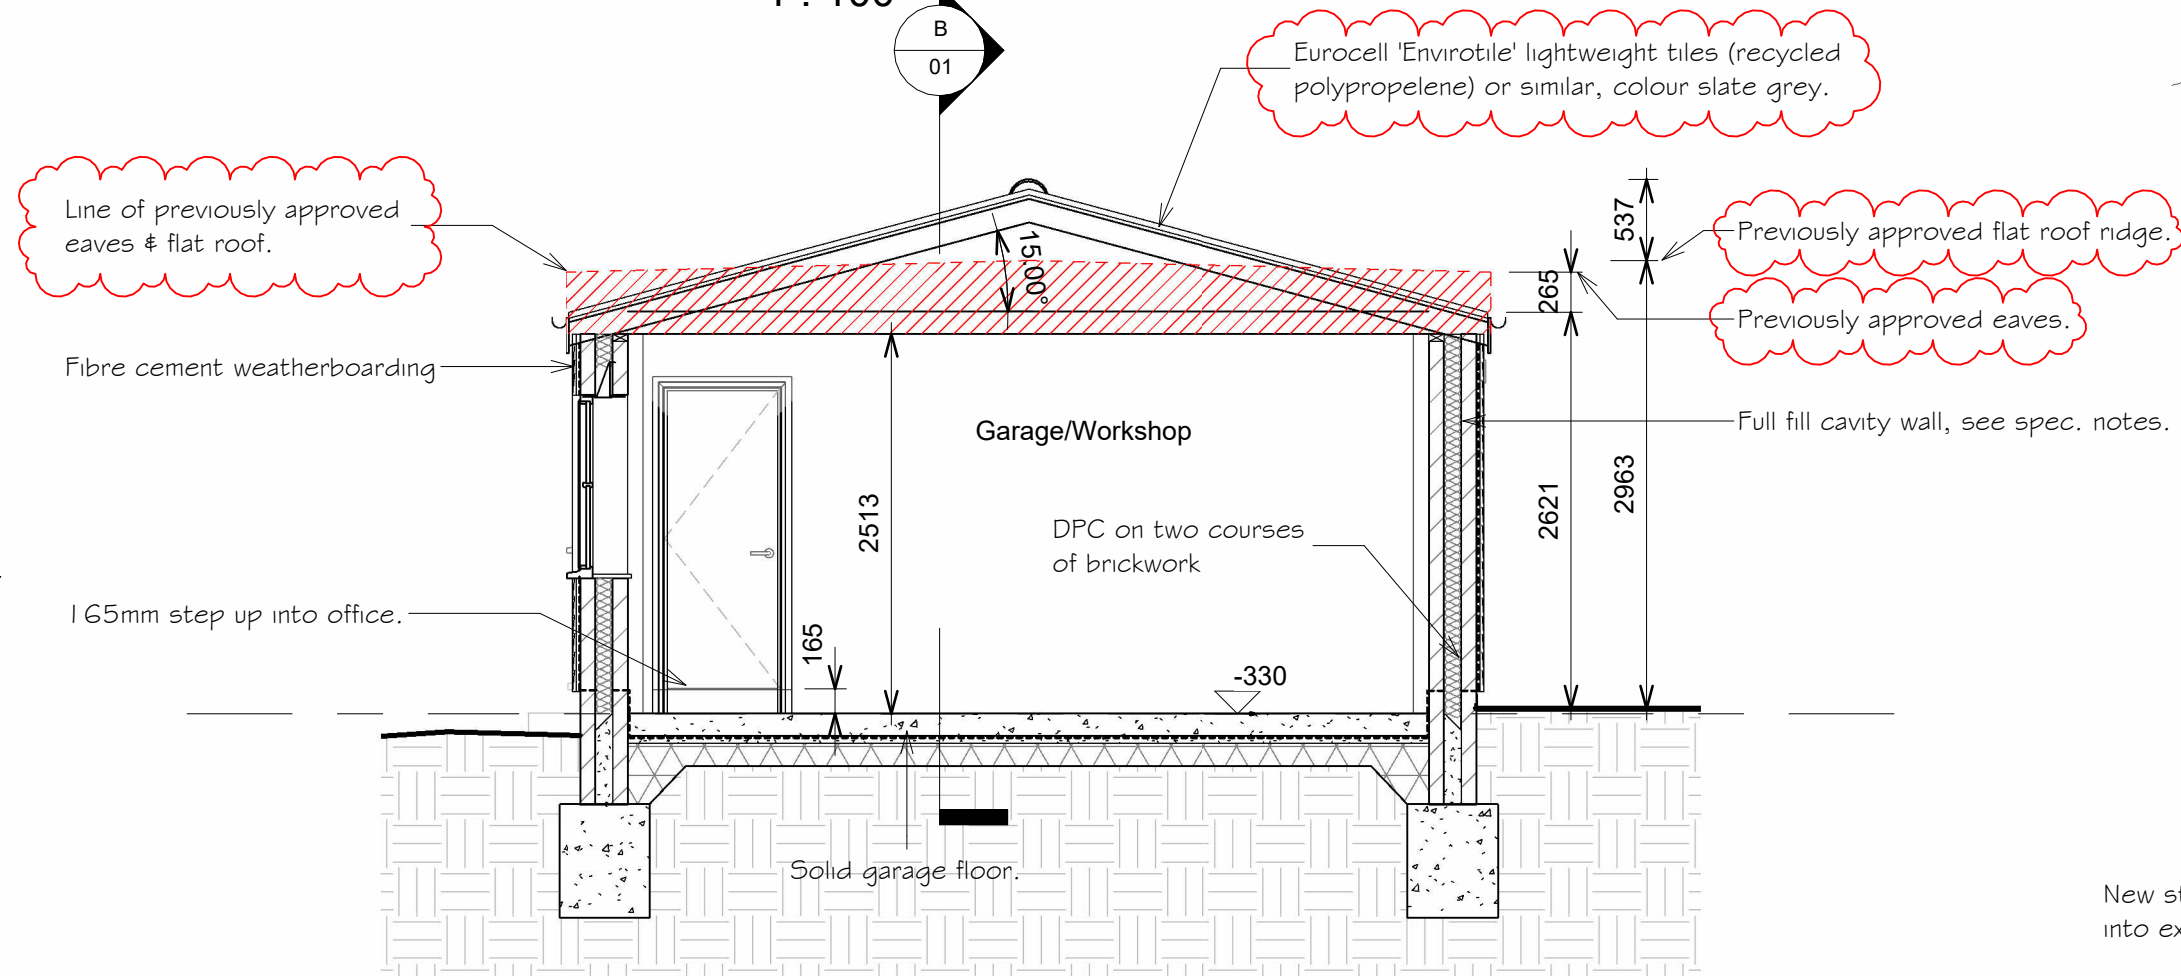

Section A
1 : 50

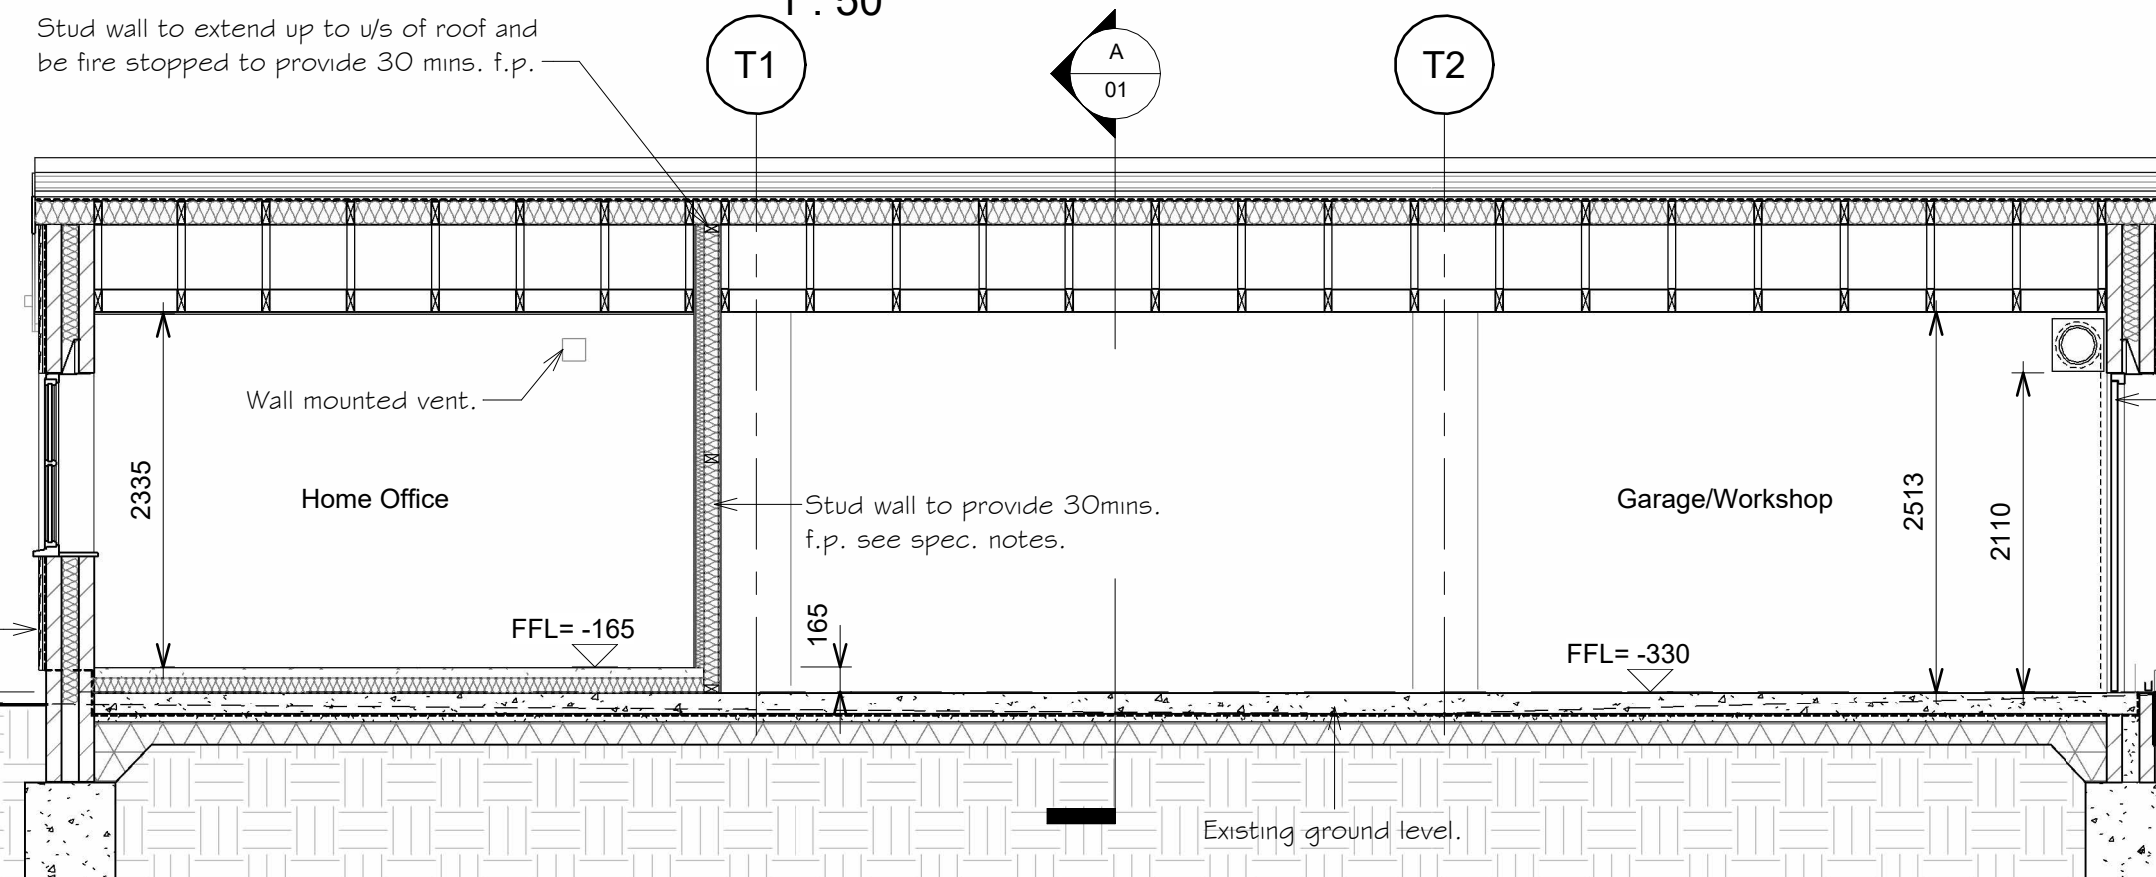

Section B
1 : 50

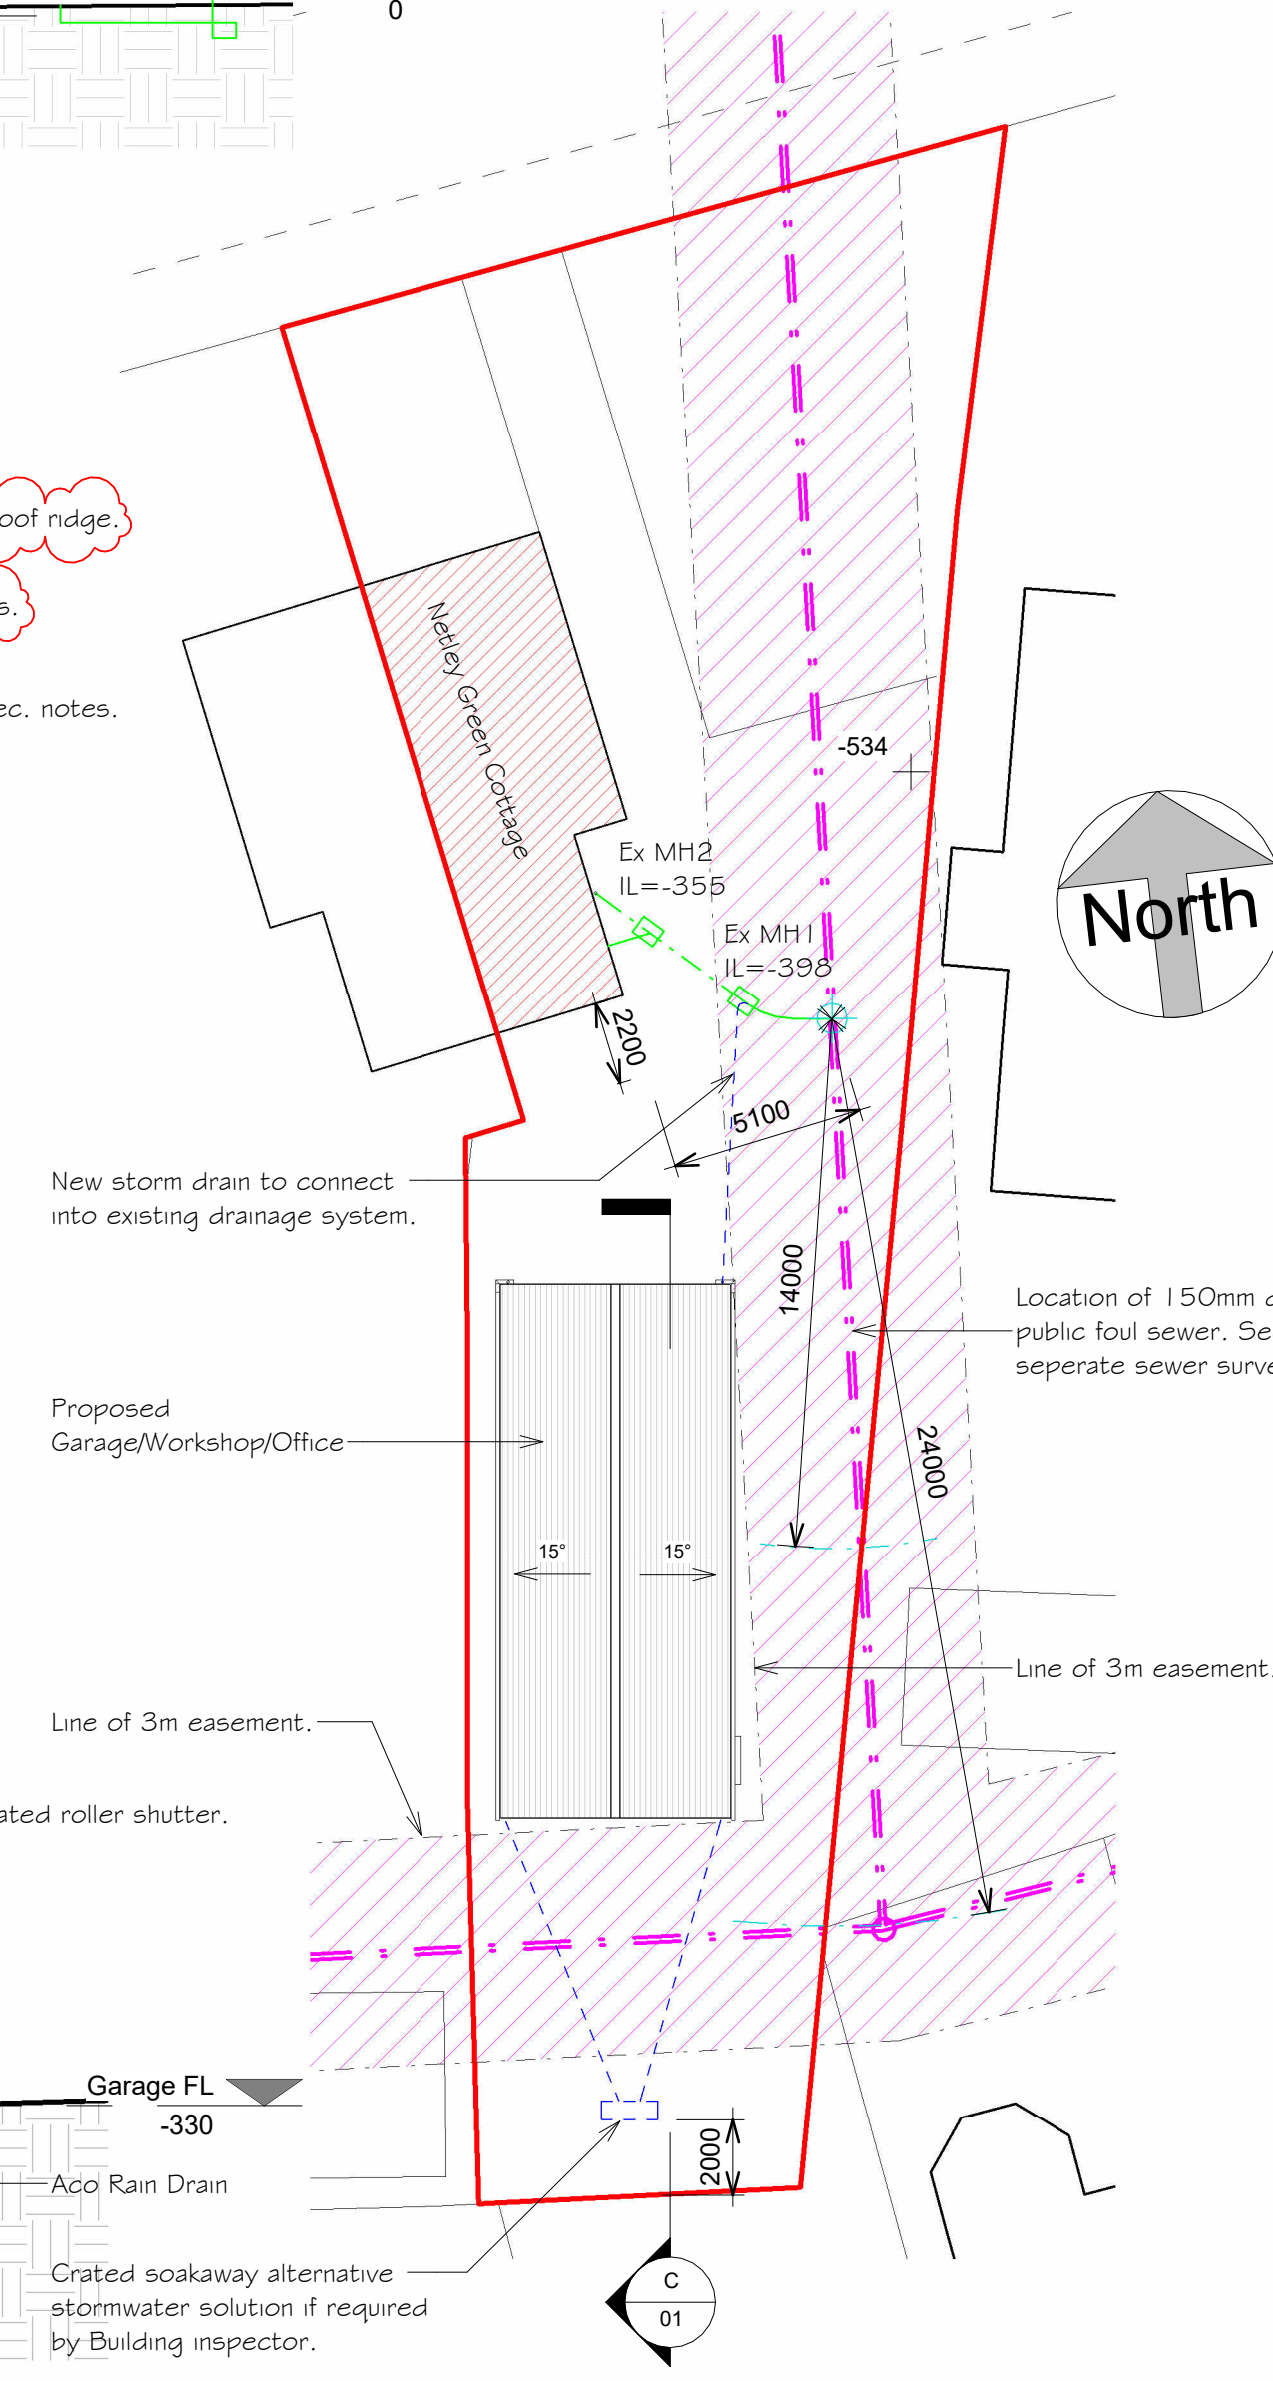

Site Plan proposed
1 : 200