




scale 1:1250 @ A3 1:625 @ A1
1:1250




0 scale 1:500 @ A3 1:1000 @ A1 1:250

 

proposed perspectives NTS




scale 1:50 @ A3 1:25 @ A1

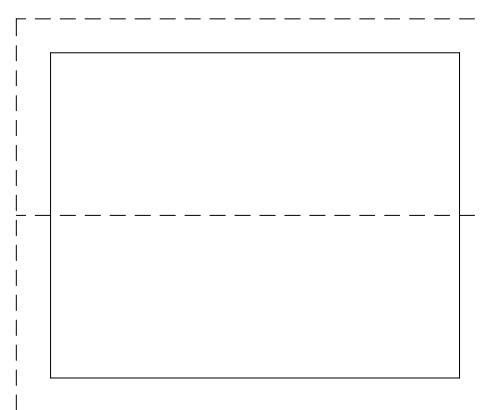


proposed roof plan

scale 1:50 @ A3 1:25 @ A1

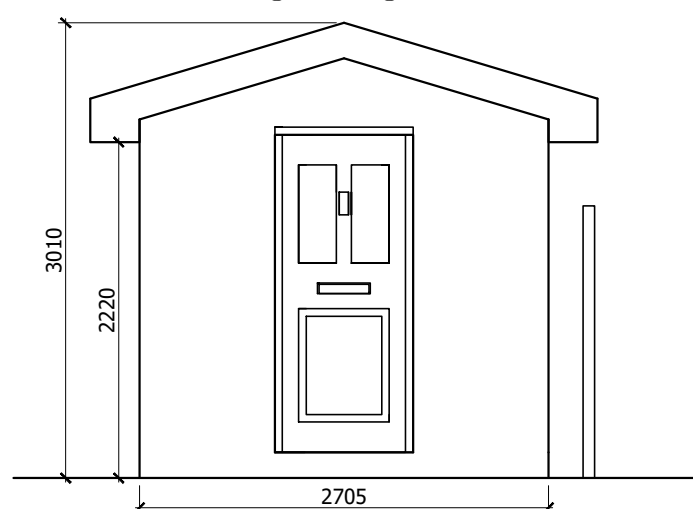


proposed south elevation


scale 1:50 @ A3 1:25 @ A1

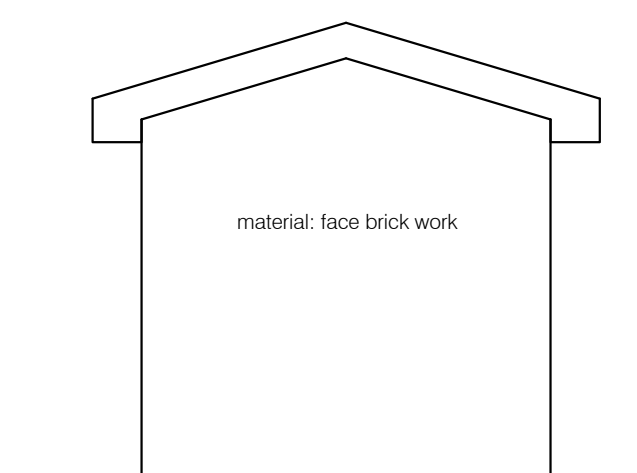


proposed north elevation

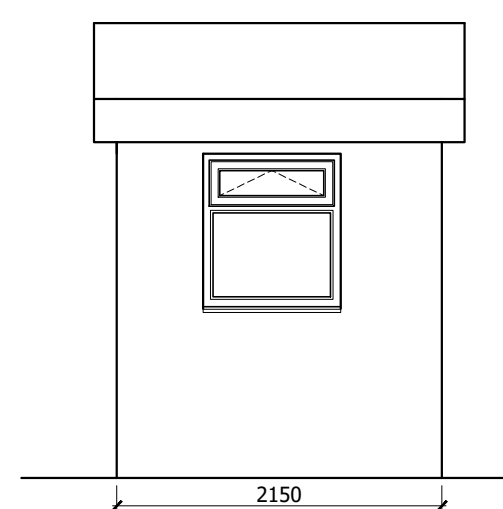

proposed west elevation

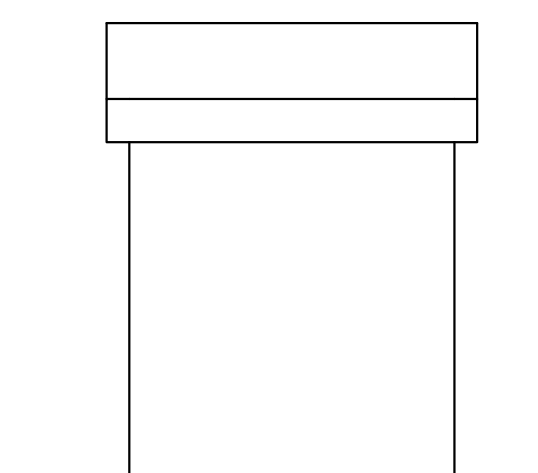

proposed east elevation

 

this drawing is the copyright of the HRP ARCHITECTS LTD
and must not be reproduced in whole
or part or used for the execution of works without their
permission.

all dimensions to be checked on site prior to commencement of construction works and the architect notified of any discrepancy.

figured dimensions are to be used in preference to scaled dimensions.

no deviation from this drawing will be permitted
without prior consent of the architect.

all drawings are prepared subject to a full measured and structural survey of the buildings and site.

all structural work is subject to the appointment of a structural engineer to confirm and agree the structural proposals

domestic projects:
hrp architectes take no responsibility as designer or principle
designer unless the domestic client agrees in writing that
the principal designer shall carry out these duties..

os promap licence no. 100020449.

← scale width 100mm @ a1 - 50mm @ a3 →

client

revision	notes	date	drawn	checked

hrp

architects ltd

First Floor, 18 Limberline Spur
hilsea, portsmouth, hampshire, po3 5hj

tel: 023 9269 1843
fax: 023 9263 9722
email: info@hrp-architects.com
website: hrp-architects.com

project
120 Grange Park, Hedge End,
Southampton, SO30 2FP

Existing site plan, proposed plans, elevations and perspectives

drawn checked
JJH

date	status
July 2024	

a1 scale	a3 scale	rev
as shown	9139 01	