


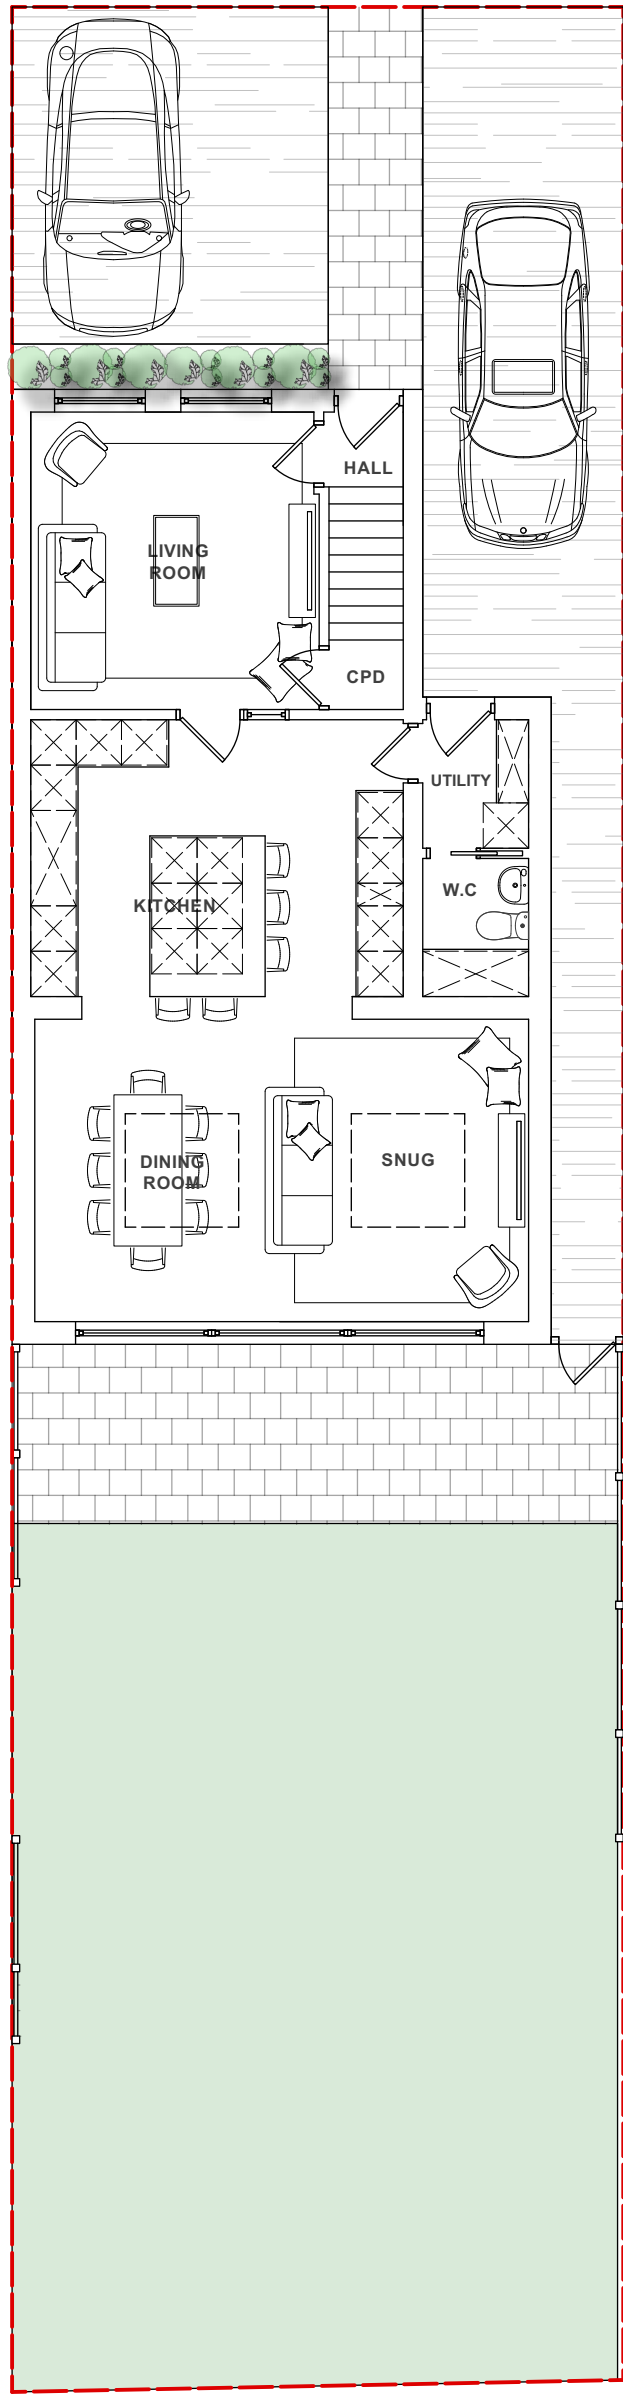


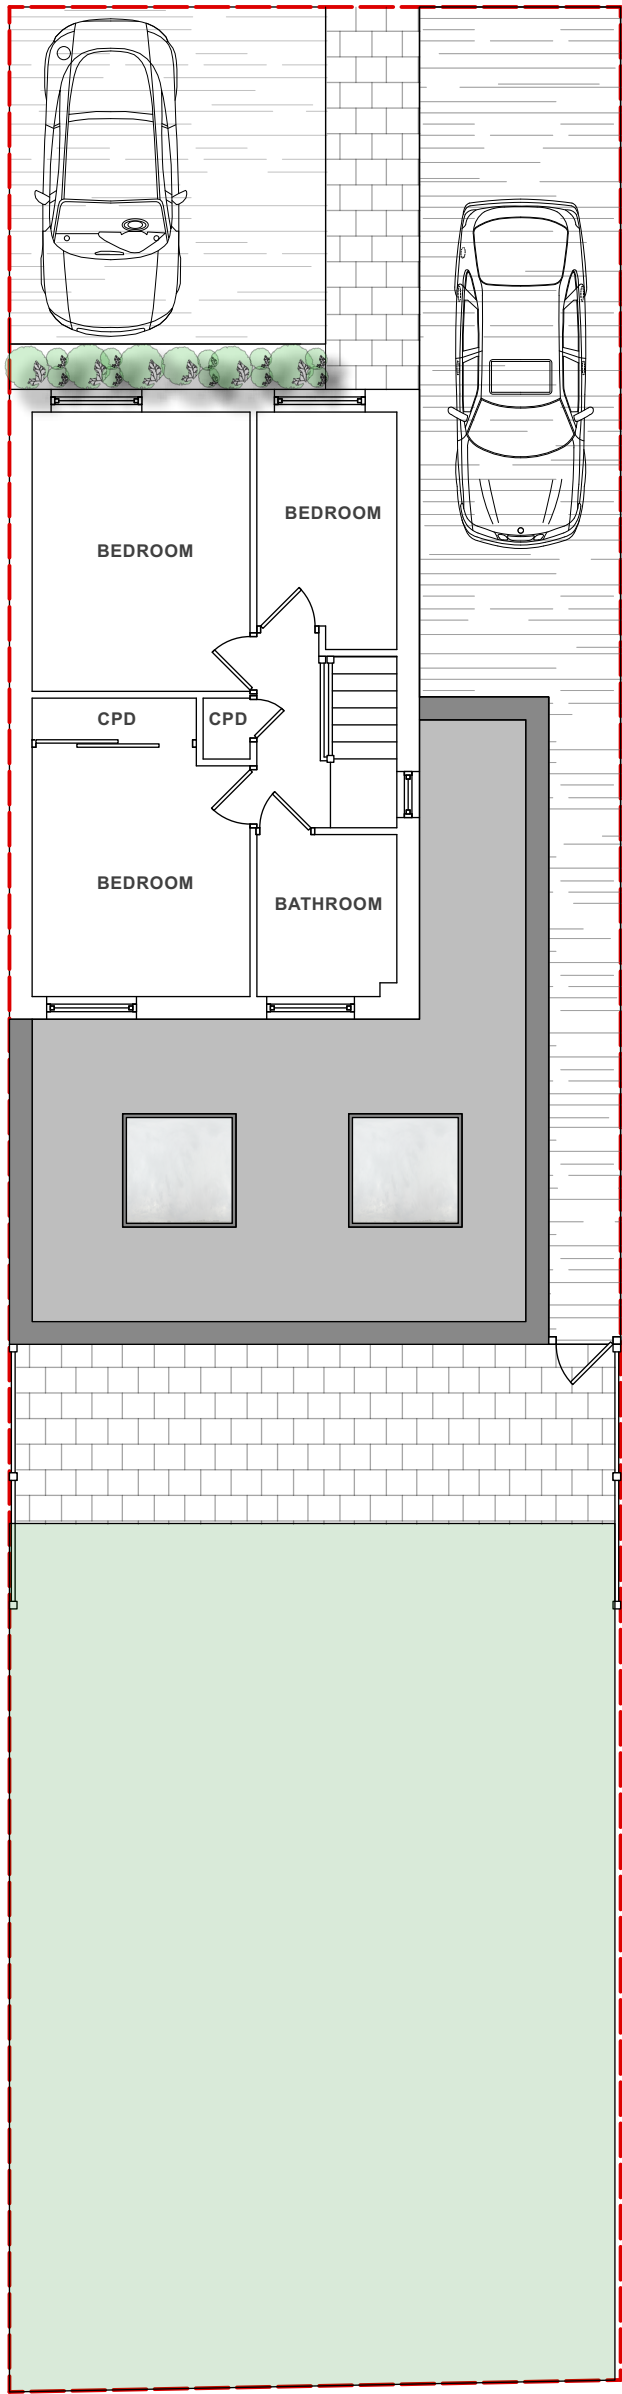



PROPOSED GROUND FLOOR PLAN 1:100

 



PROPOSED FIRST FLOOR PLAN 1:100

 


PROPOSED FRONT ELEVATION 1:100

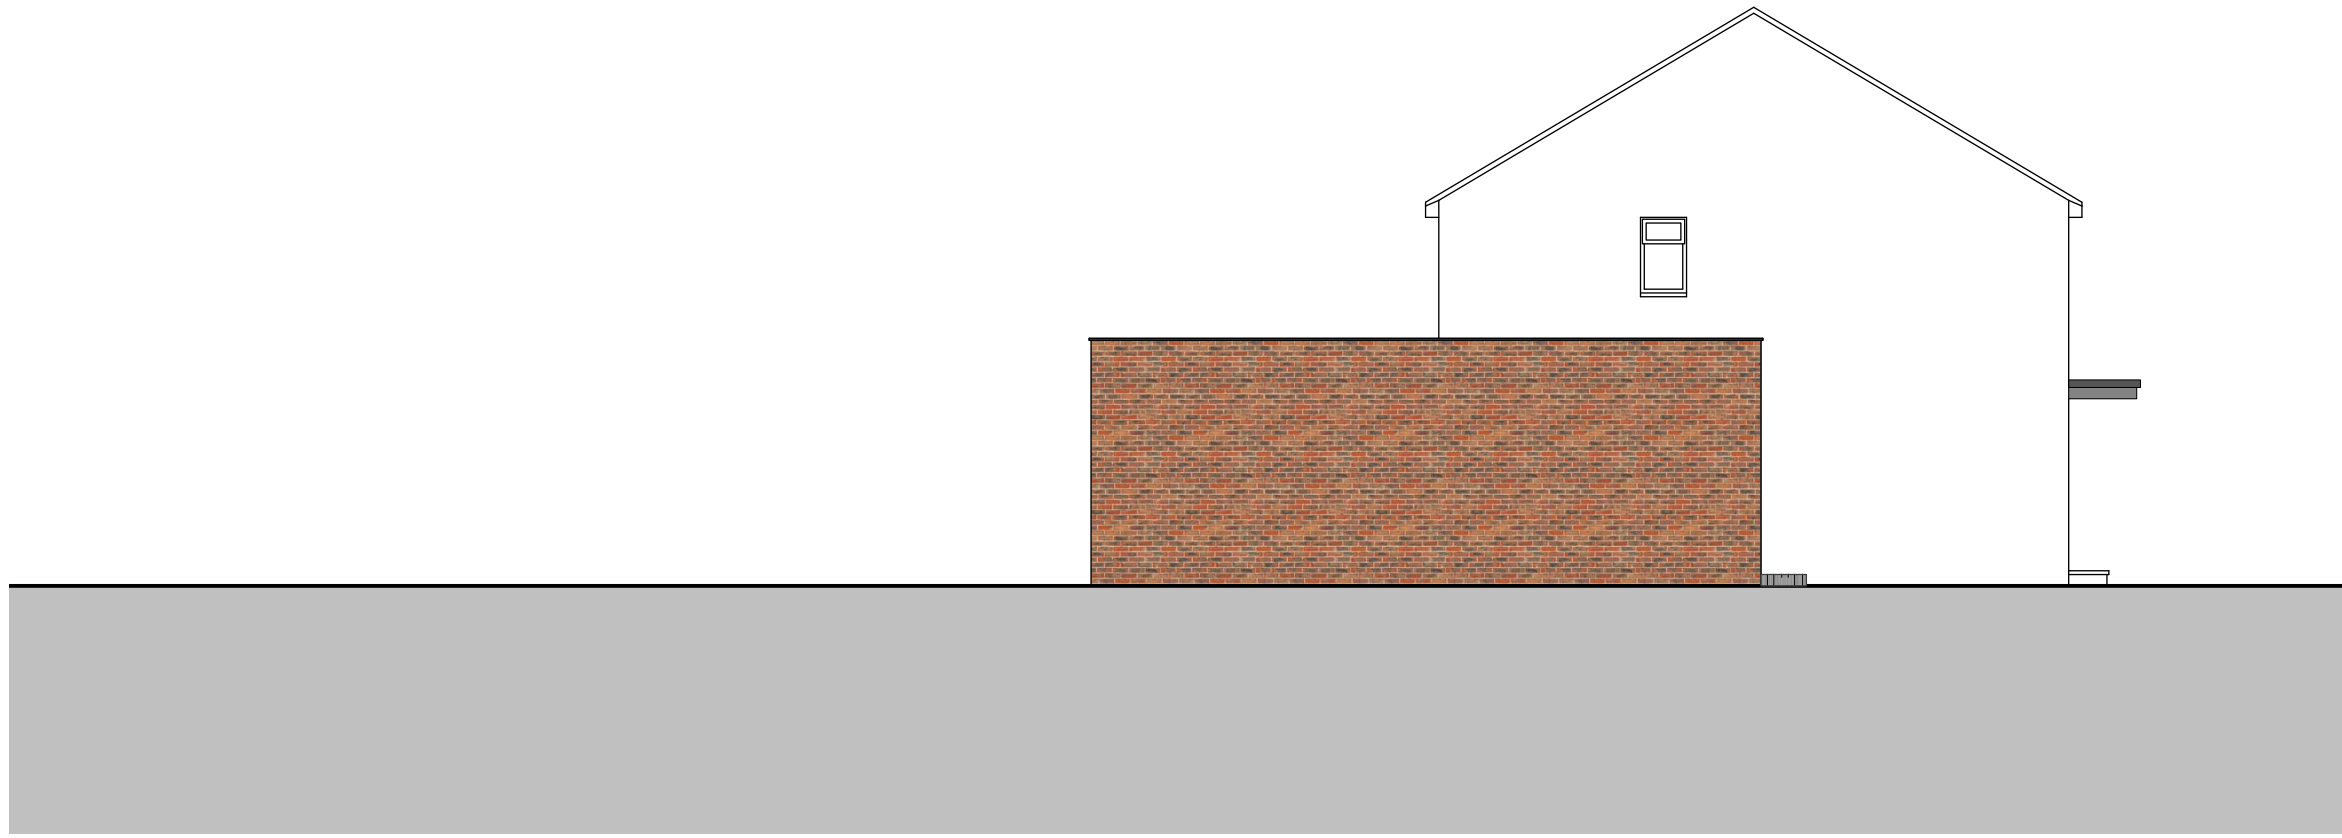 


PROPOSED SIDE ELEVATION 1:100

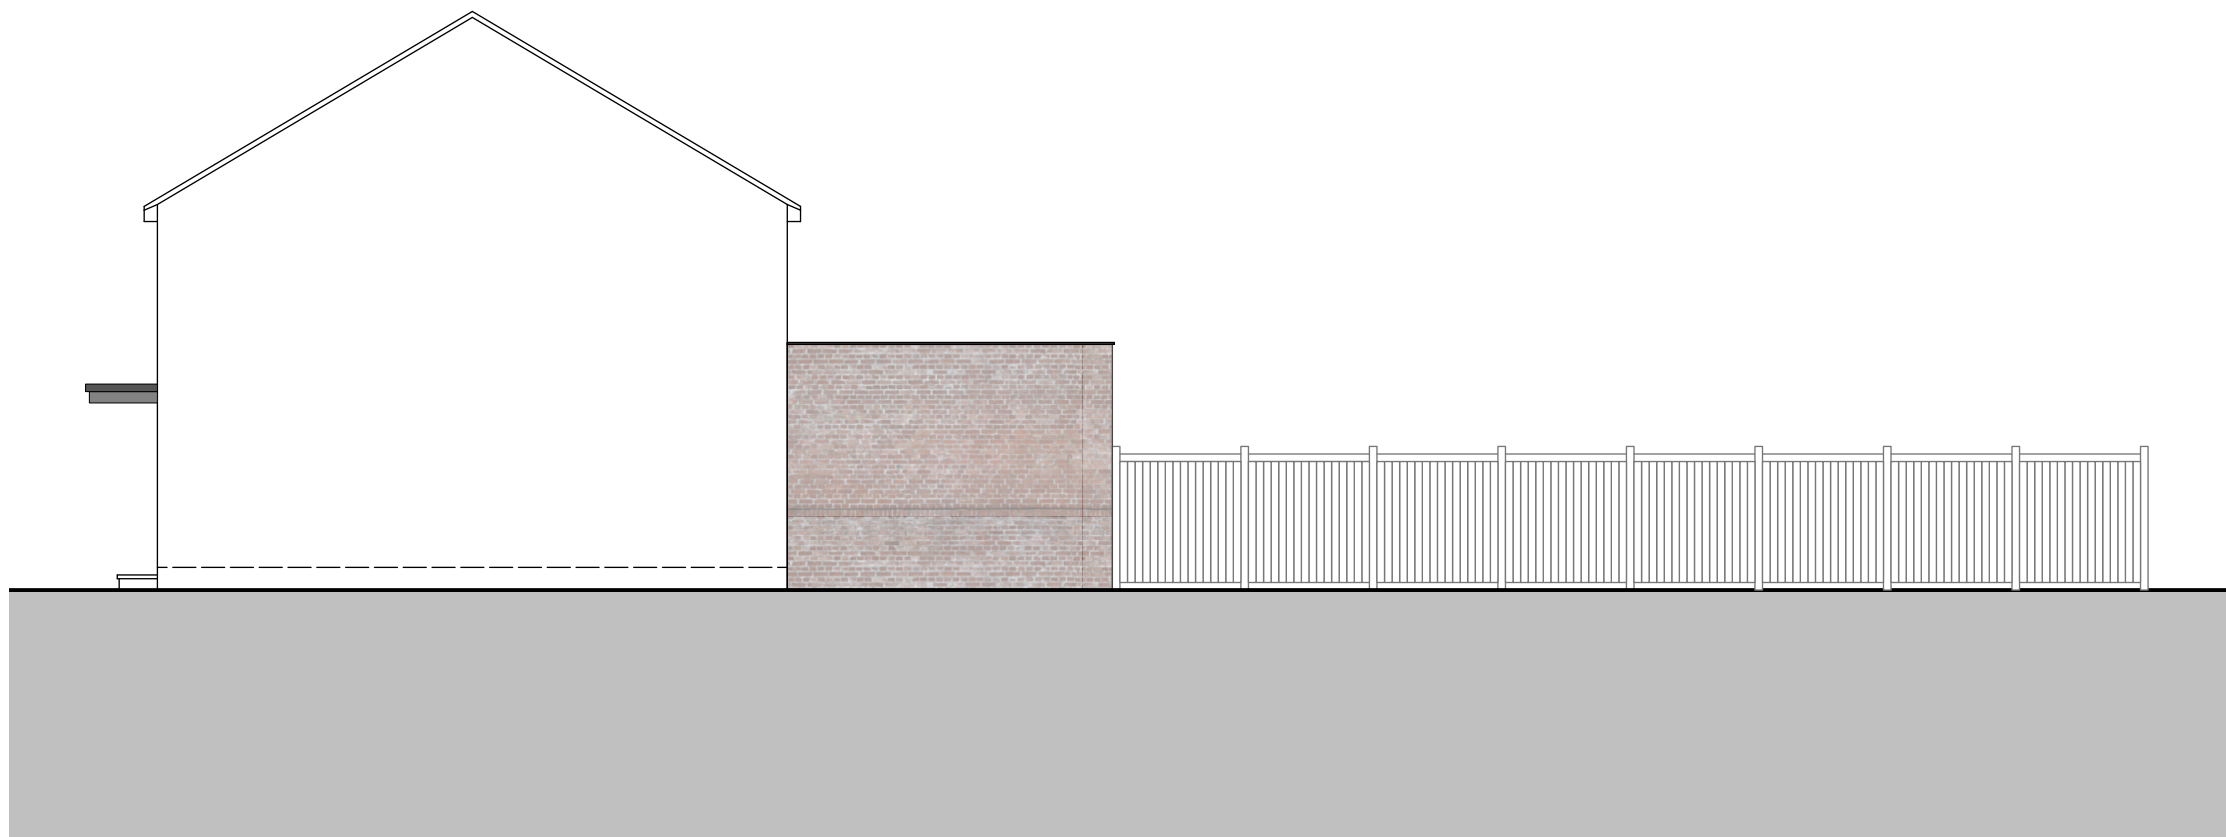 

PROPOSED SIDE ELEVATION 1:100

 

PROPOSED REAR ELEVATION 1:100

 

3	Amendments to submission & process	14.05.2024	L.M.W.
2	Amendments to submission & process	16.07.2024	L.M.W.
1	Amendments to submission & process	16.07.2024	L.M.W.
Job Title: 46 Bowcombe			
Proposed Drawings: Proposed Plans & Elevations			
Scale: As Shown @ A1			
Drg.No: WATD-003-P (B)			
Drawn by: LMW			
Issued to: Local Authority			
Status: Planning			
Date: 09.04.2024			
WATDESIGN RIBA ARCHITECT			
WAT DESIGN RIBA ARCHITECT			