


38 BAMBER CLOSE
PROPOSED

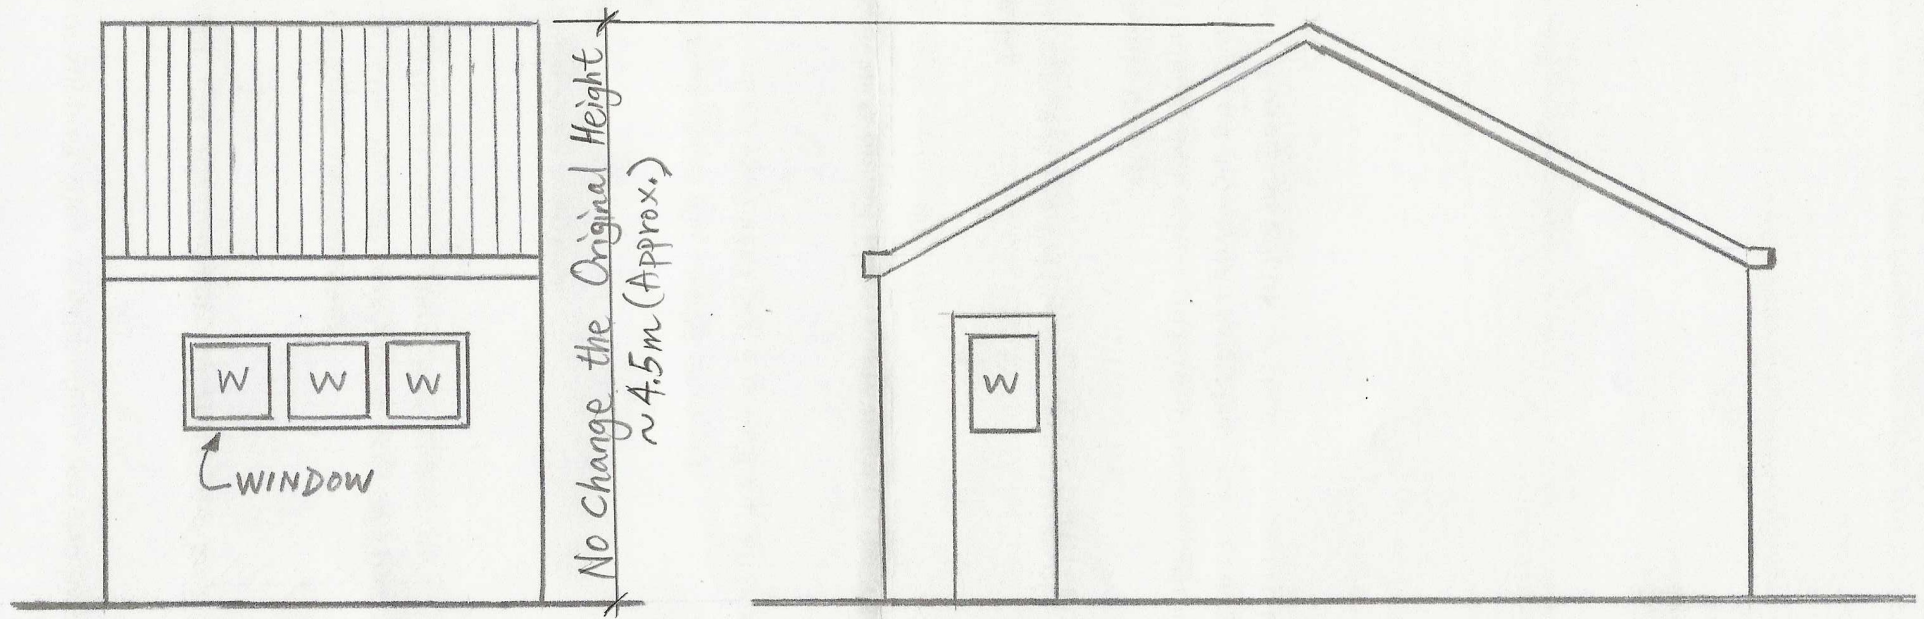


FRONT ELEVATION

Scale 1:50

SIDE ELEVATION 01

Scale 1:50

 

Scale 1:50