


38 BAMBER CLOSE

PROPOSED

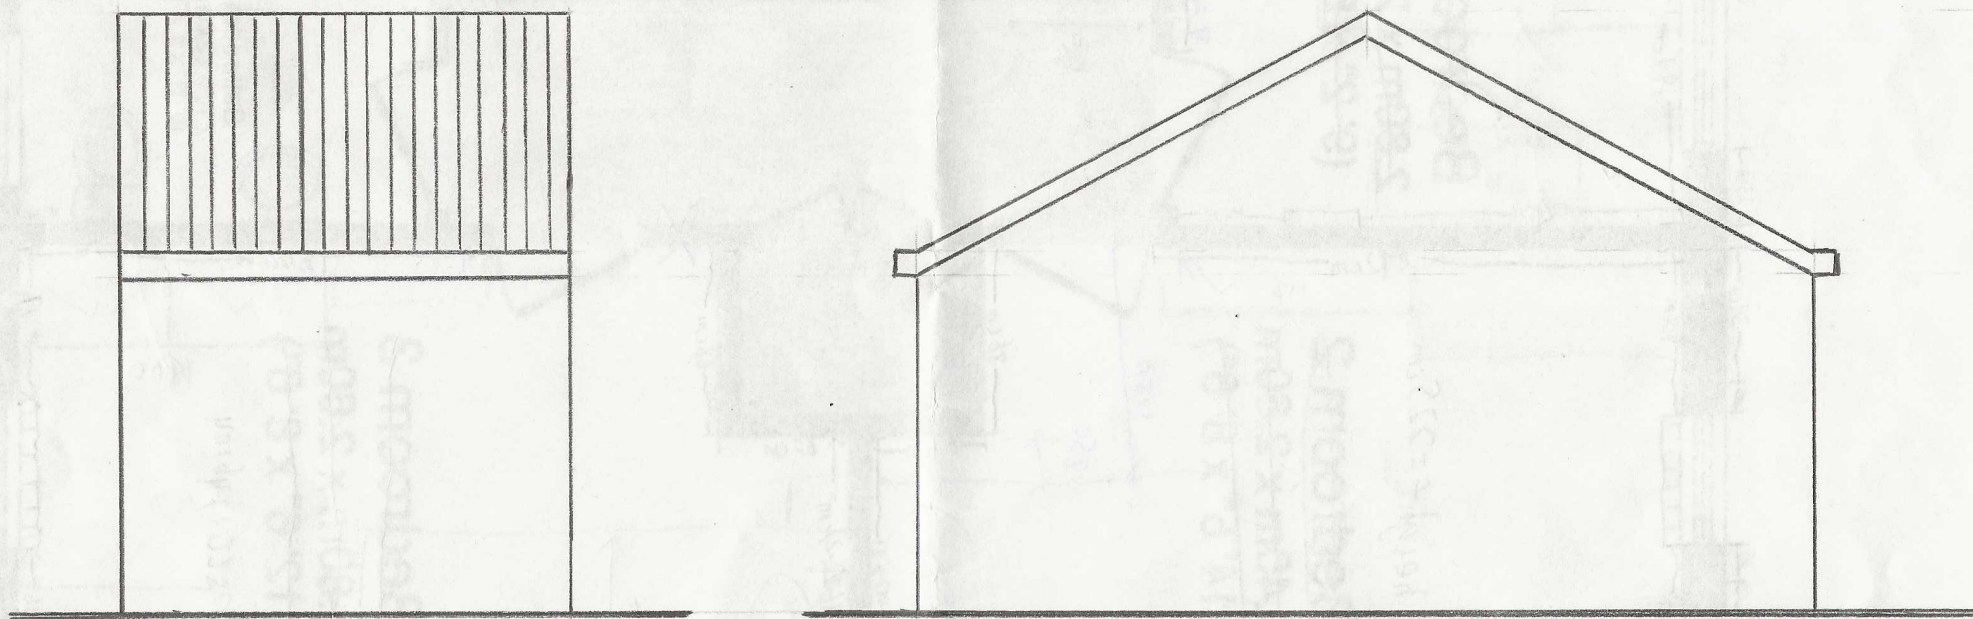

REAR ELEVATION

Scale 1:50

SIDE ELEVATION 02

Scale 1:50



Scale 1:50