


38 BAMBER CLOSE

EXISTING

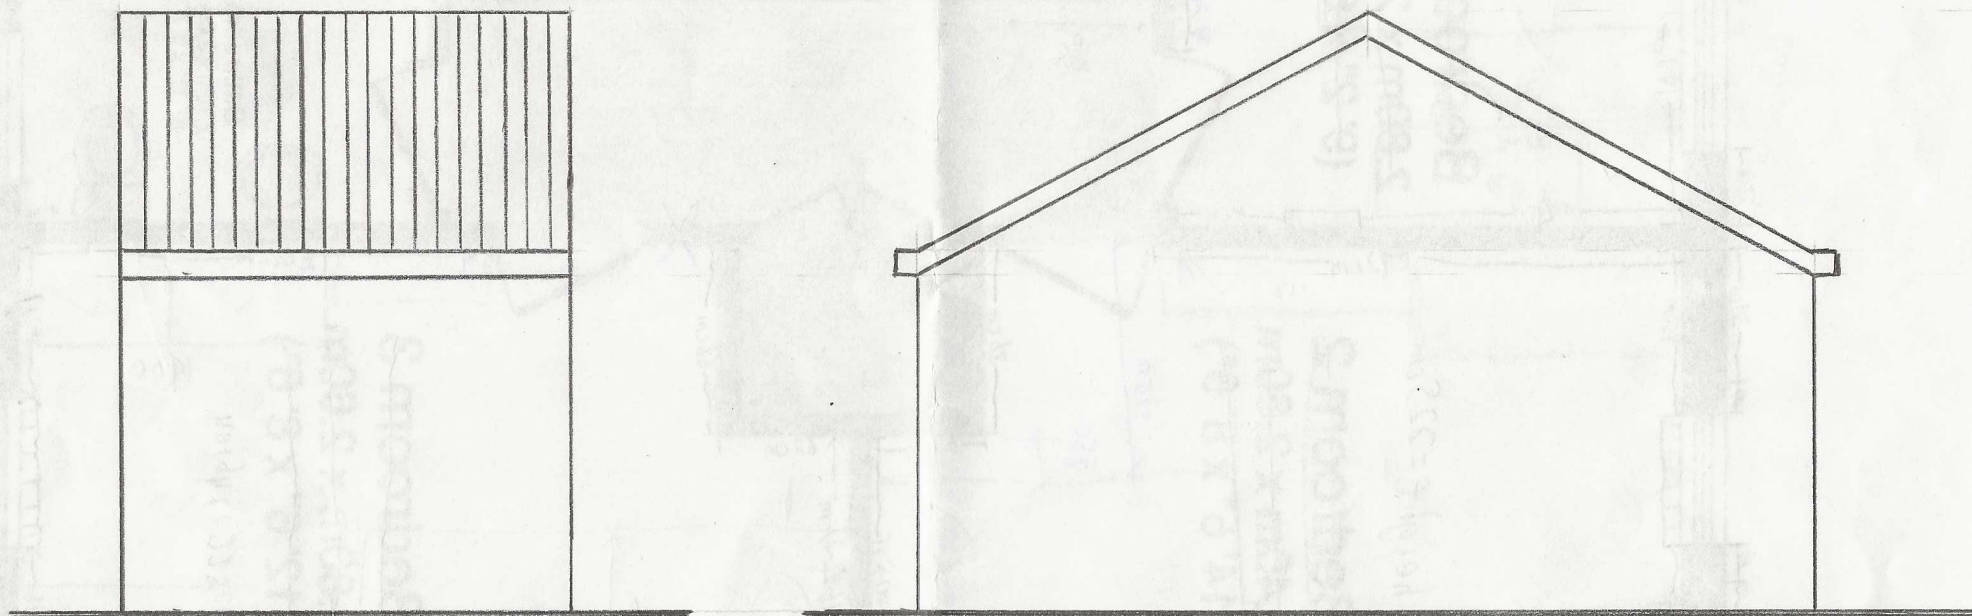


REAR ELEVATION

Scale 1:50

SIDE ELEVATION 02

Scale 1:50

 

Scale 1:50