




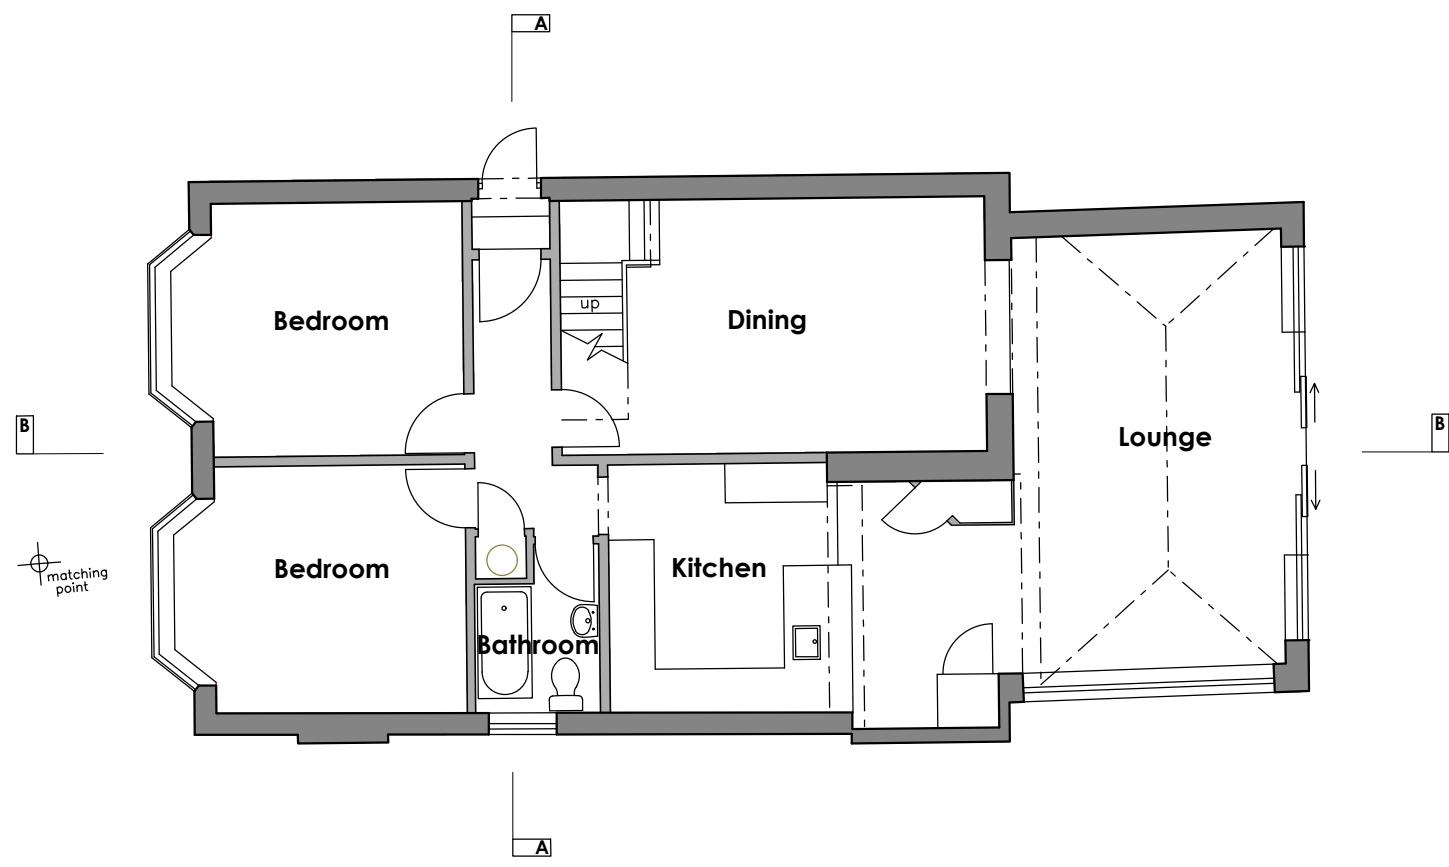


GROUND FLOOR PLAN

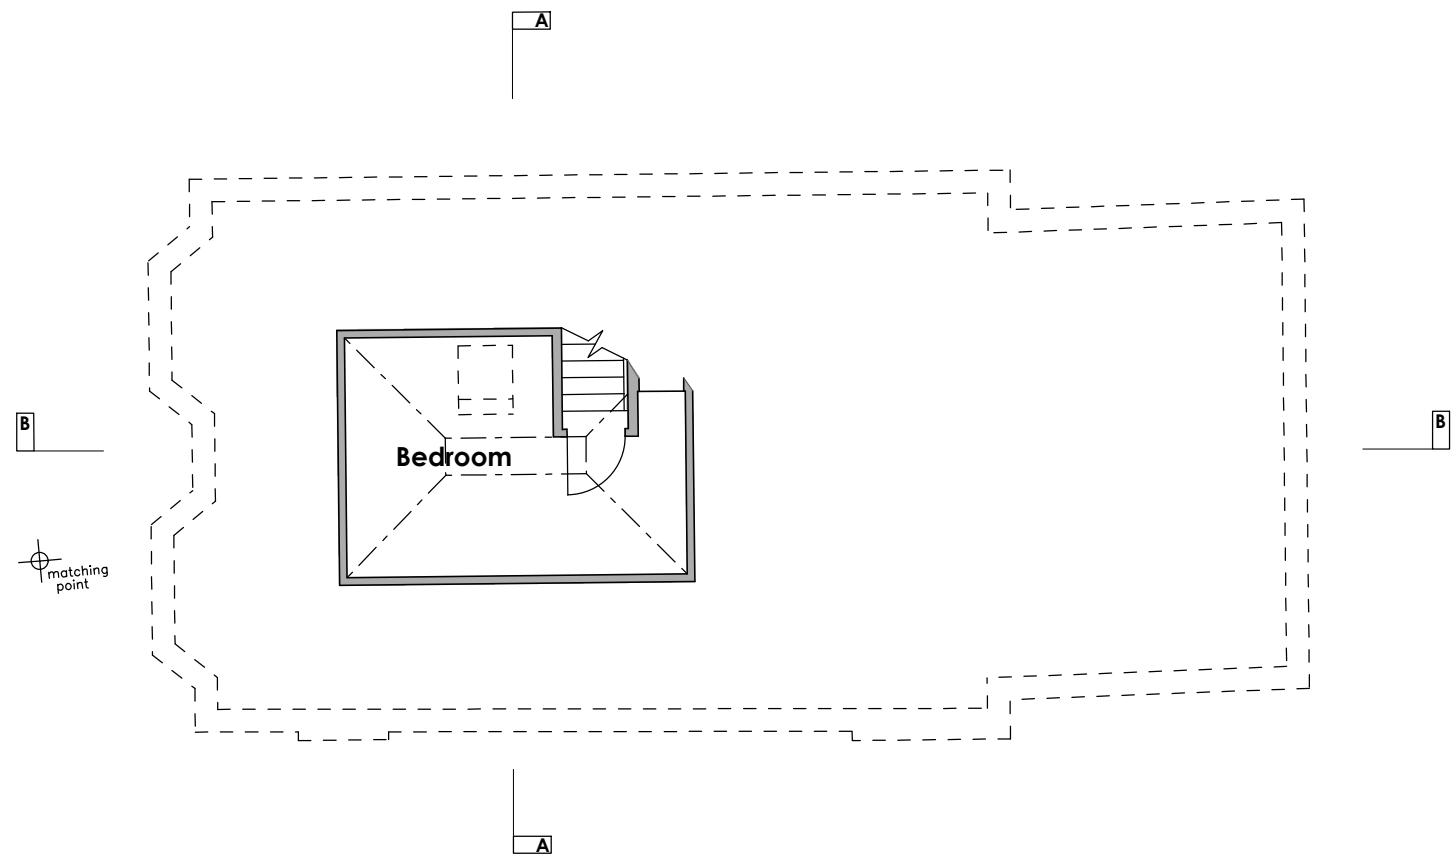


FIRST FLOOR PLAN

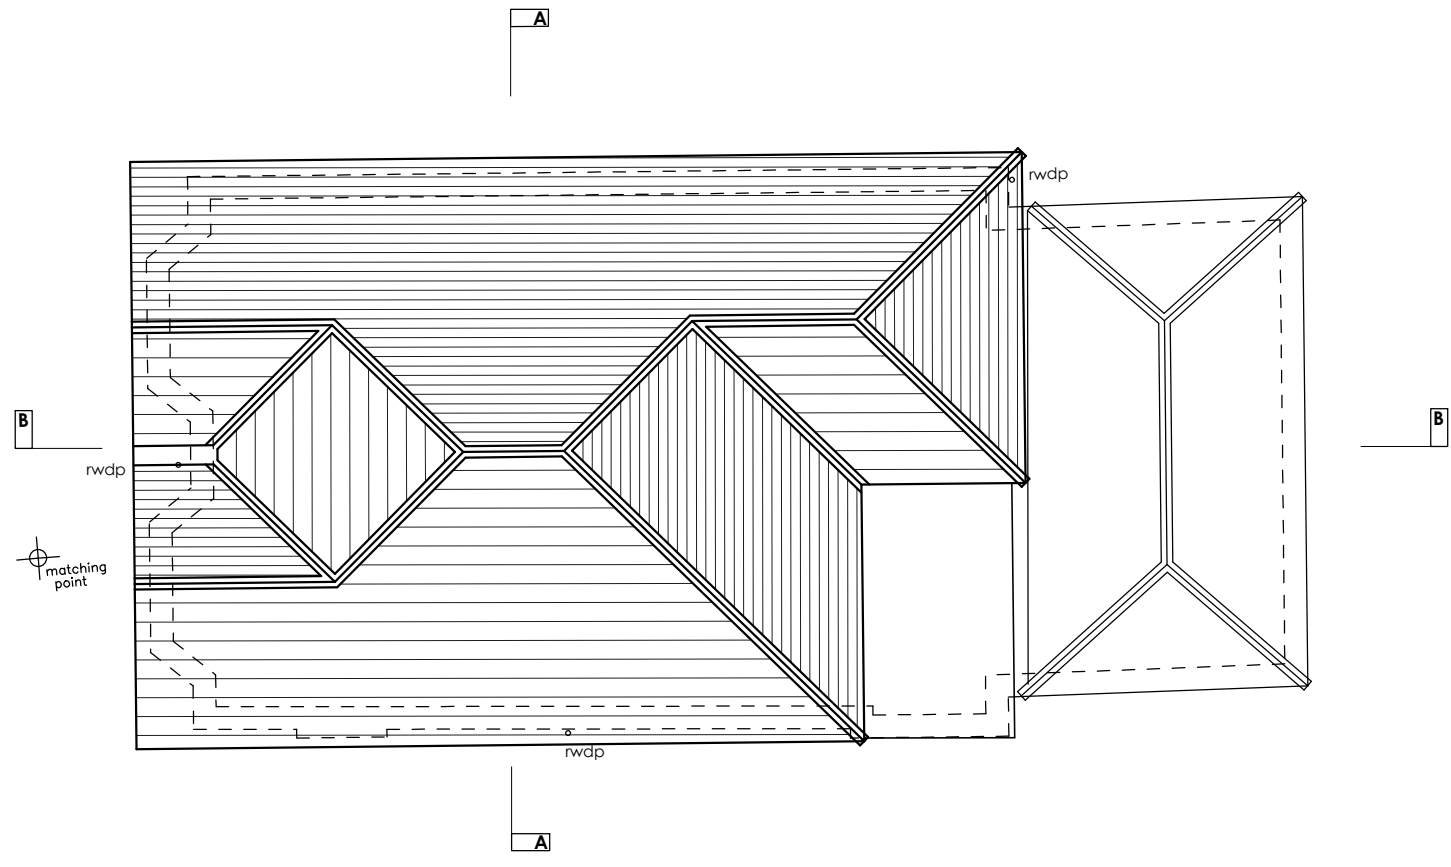


ROOF PLAN

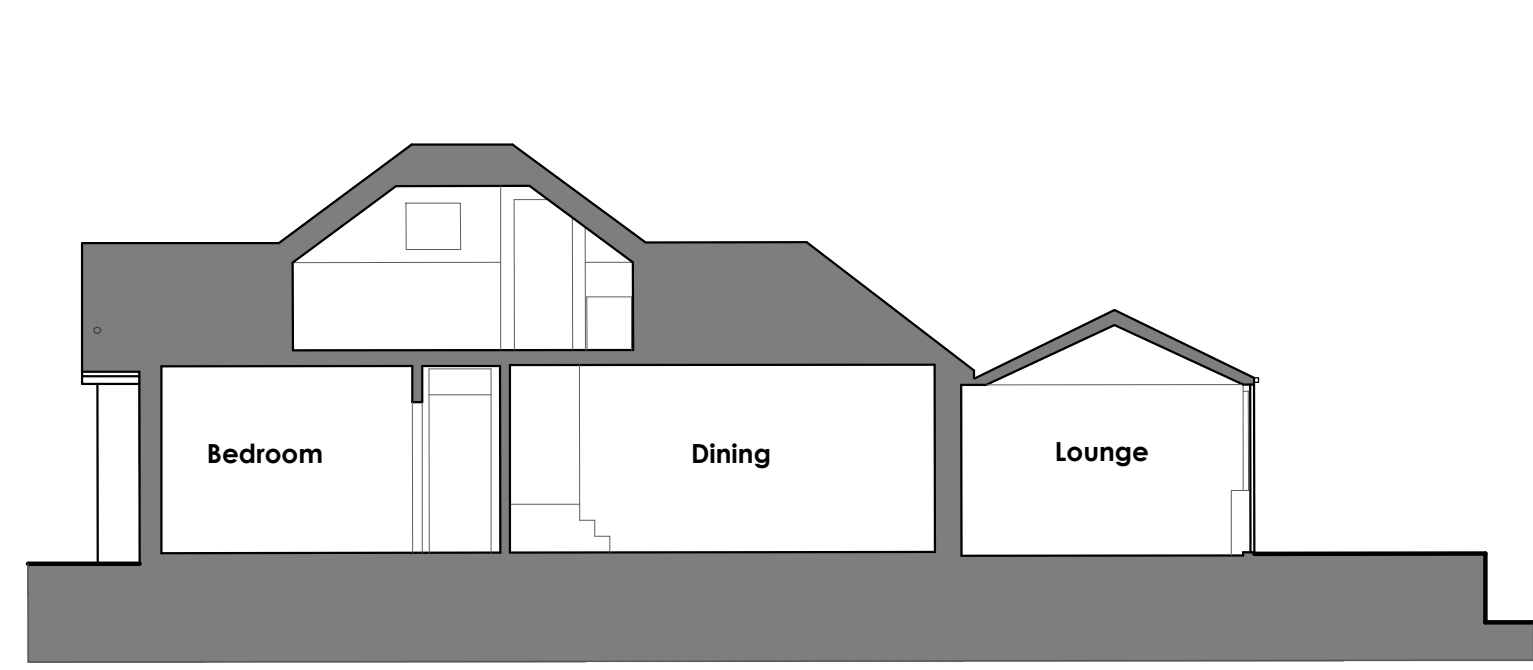


SECTION A-A

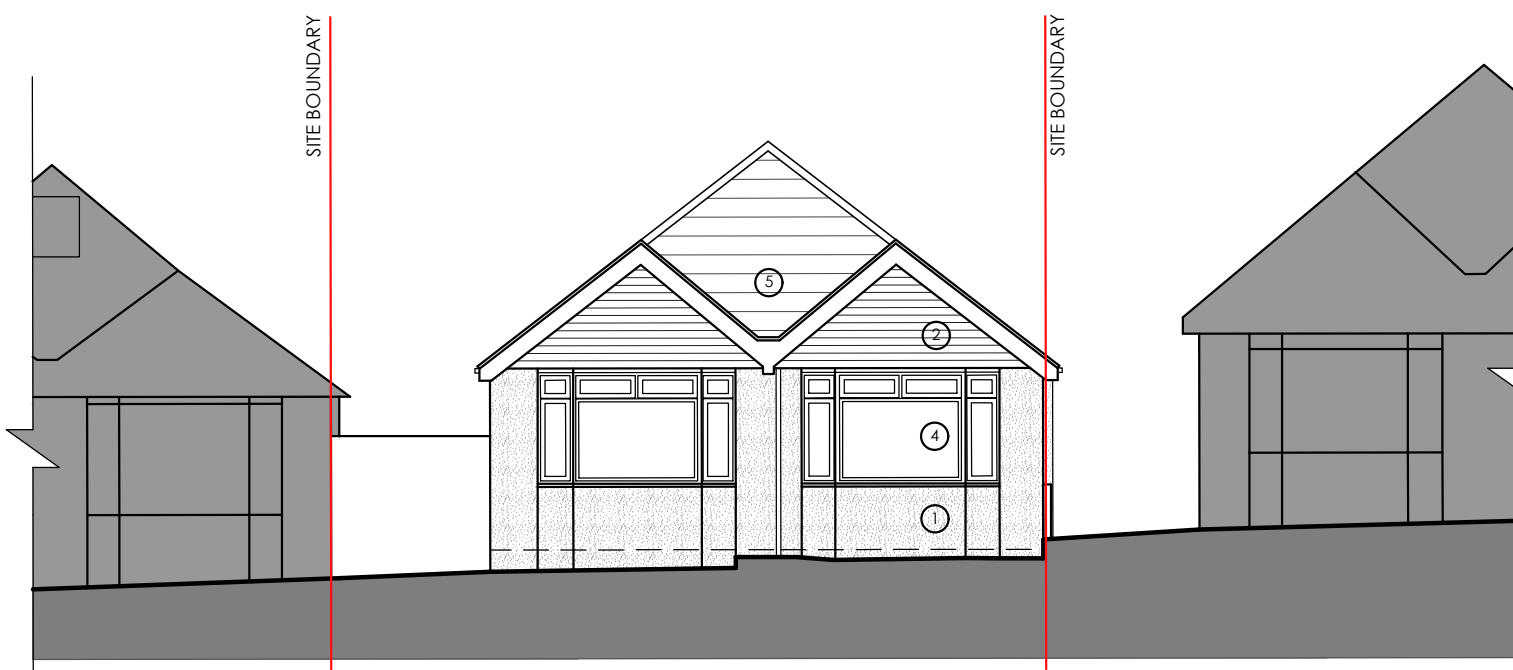


FRONT, WEST ELEVATION

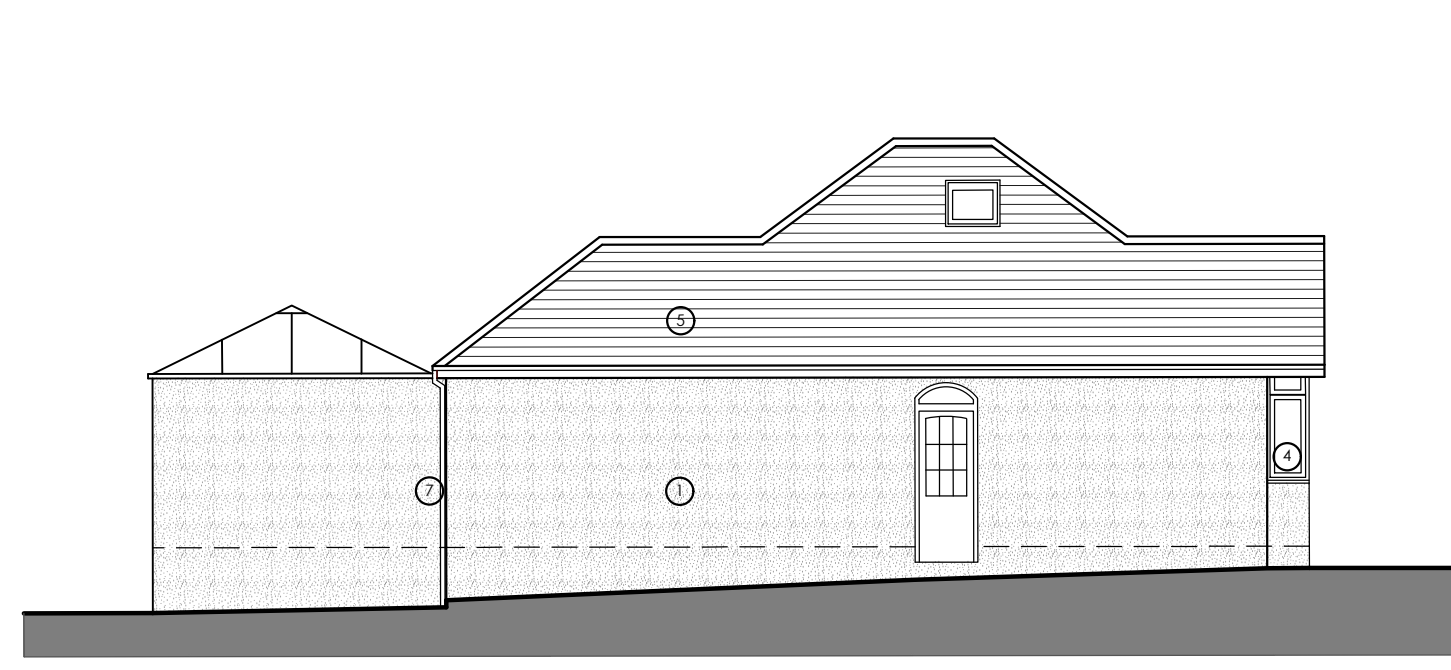


SIDE, NORTH ELEVATION

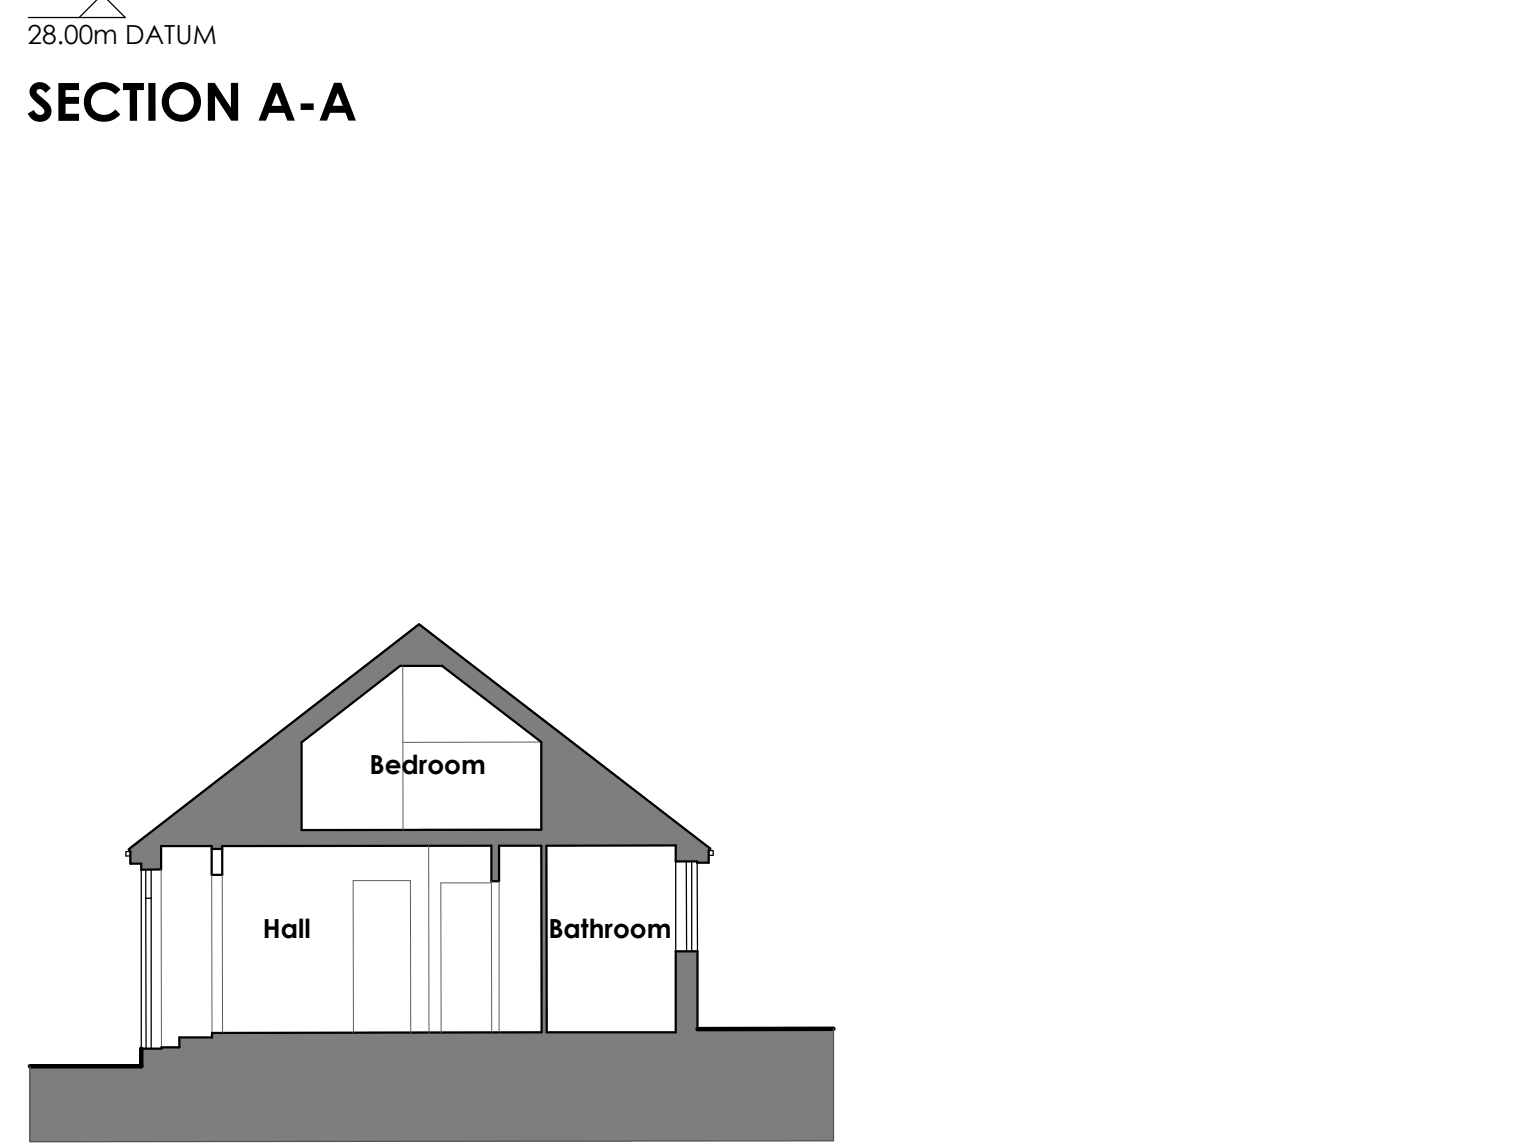

SECTION B-B

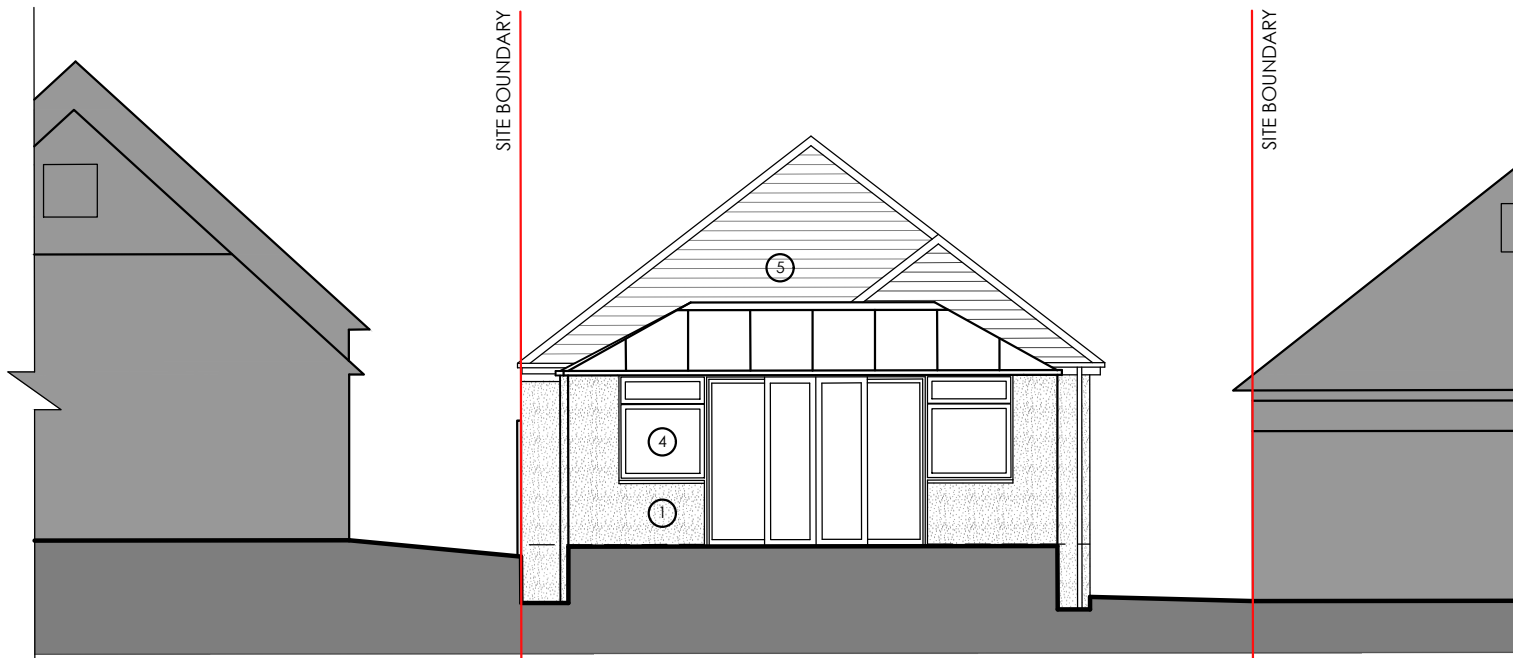

REAR, EAST ELEVATION

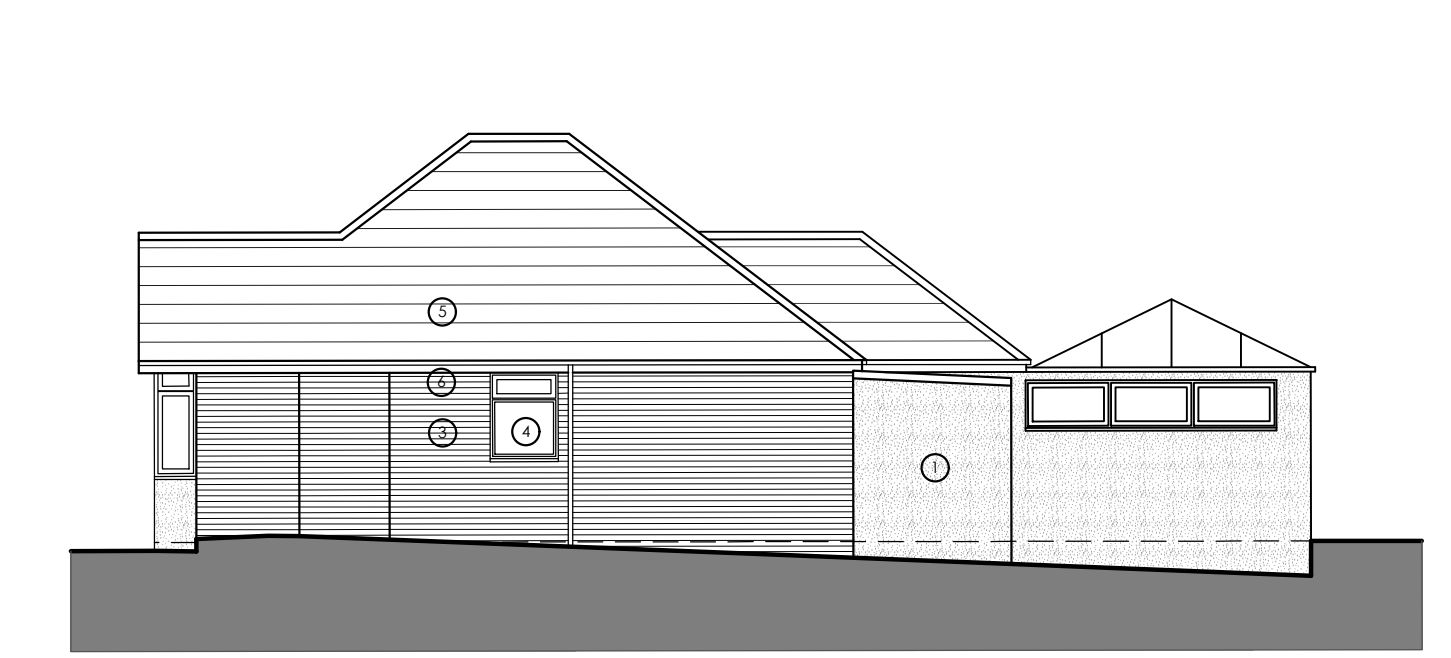

SIDE, SOUTH ELEVATION

WGADD

Address
WHITE + GRAYARCHITECTURE / DESIGN / DEVELOP LTD
159 Chamberlayne Road, Eastleigh, SOUTHAMPTON,
SO50 5JG.
16 Truleigh Drive, Portslade, BRIGHTON, BN41 2YQ.
Telephone
STEVEN (SOUTHAMPTON) 07909961007,
MARTIN (BRIGHTON) 07788175278
Email
whiteandgray@wgadd.co.uk
Website
www.wgadd.co.uk

Project Title
29 Belmont Road, Eastleigh, SO53 3EU

Drawing Title
Existing Floor Plans, Sections A-A & B-B & Elevations.

This drawing has been produced for planning purposes only do not use for any other reason without prior consent of WGADD LTD, this drawing is copyright.


Drawing No
WG227 100-03

Issue Status
PLANNING ISSUE

Revision
P01

Scale
1:100 @A1

Date
July 2024

 

EXISTING MATERIALS KEY

- WHITE RENDER
- WHITE CLADDING
- RUSTIC RED/ BROWN FACE BRICKWORK
- WHITE WINDOWS AND DOORS
- ORANGE/ RED ROOF TILES
- WHITE FASCIA/ SOFFITS
- BLACK RAINWATER GUTTER & DOWN PIPES

KEY

- Building Outline/ Landscaped Areas To Be Demolished
- Obscured Windows
- Site boundary