


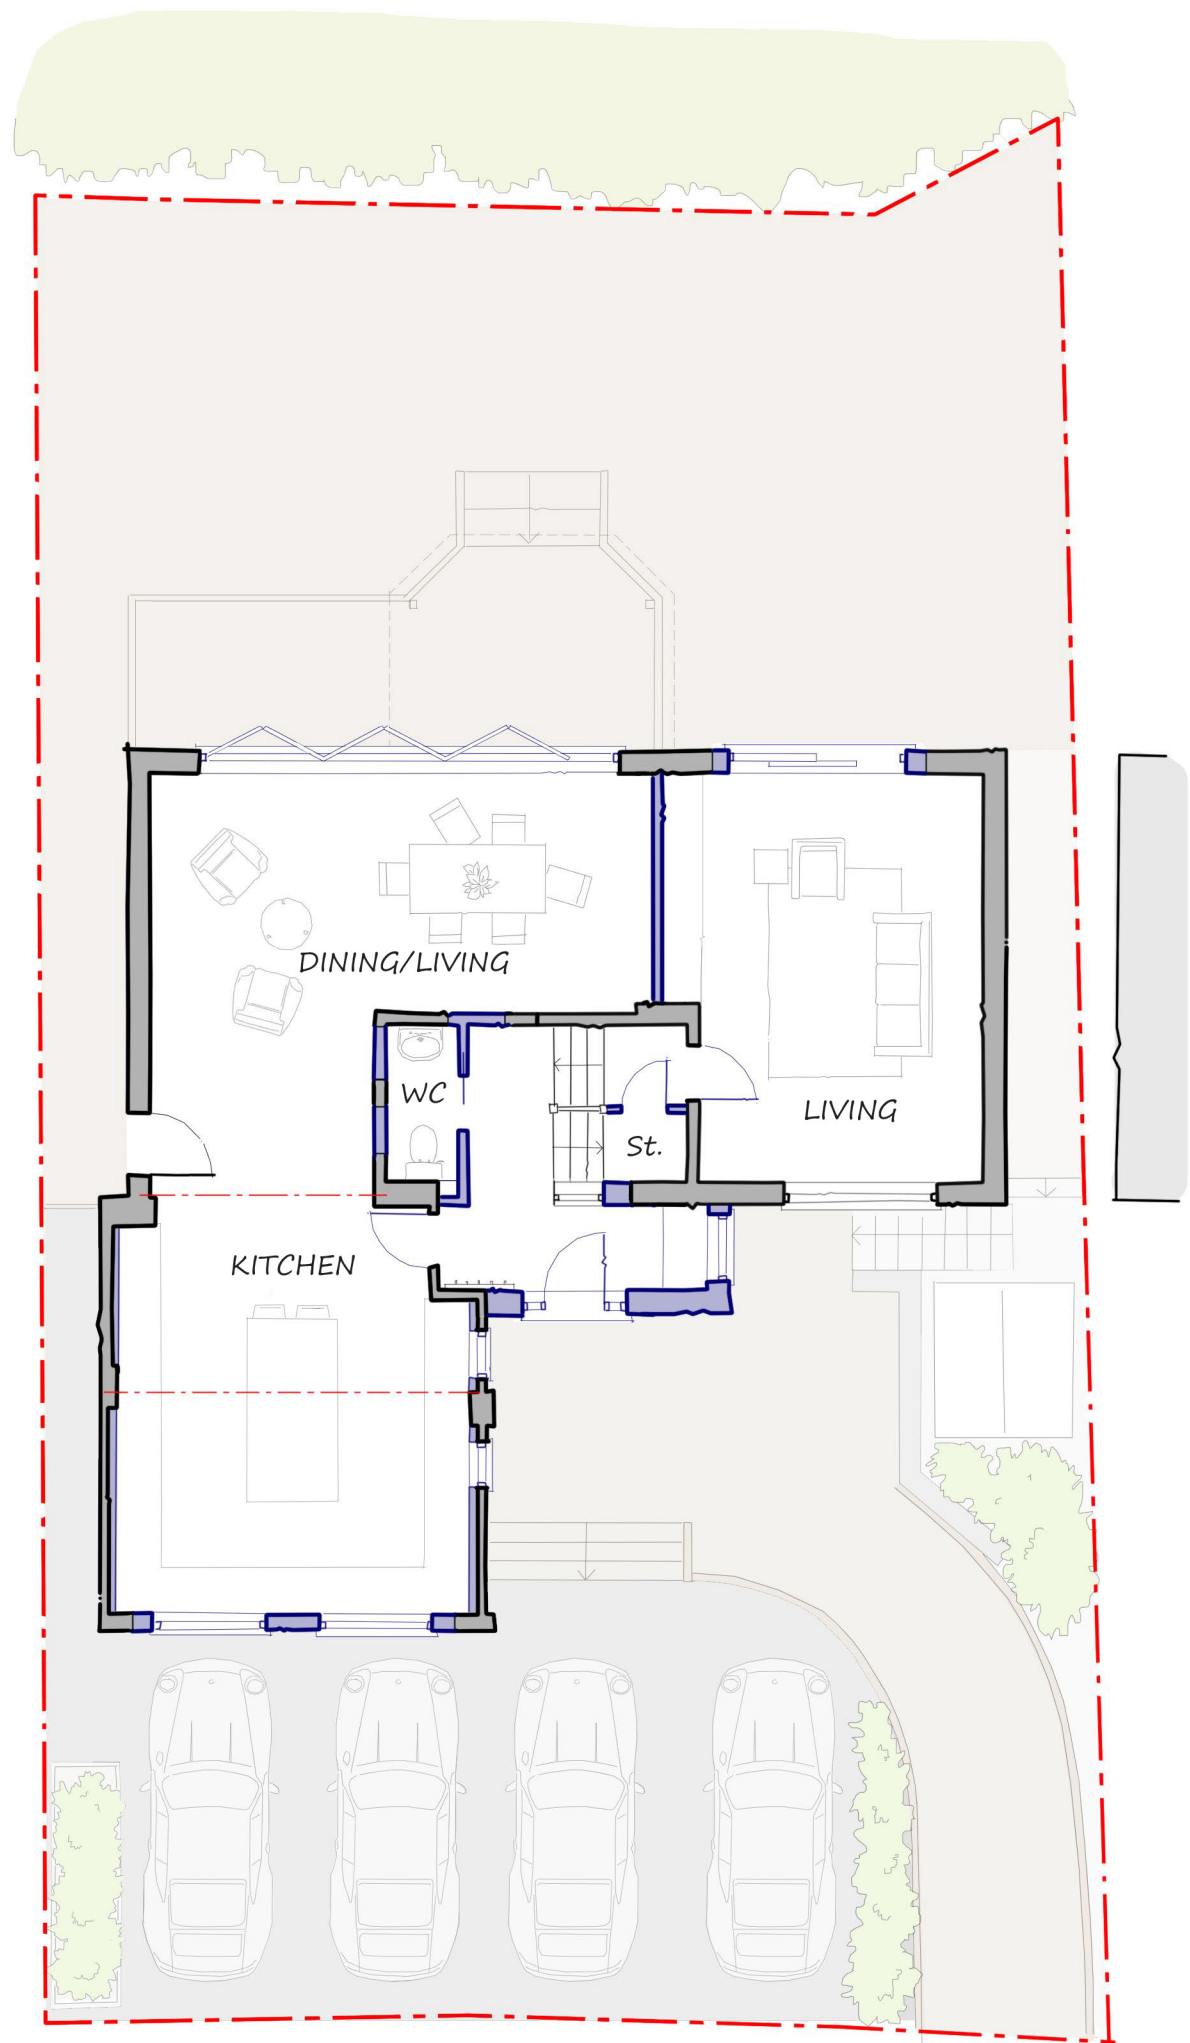
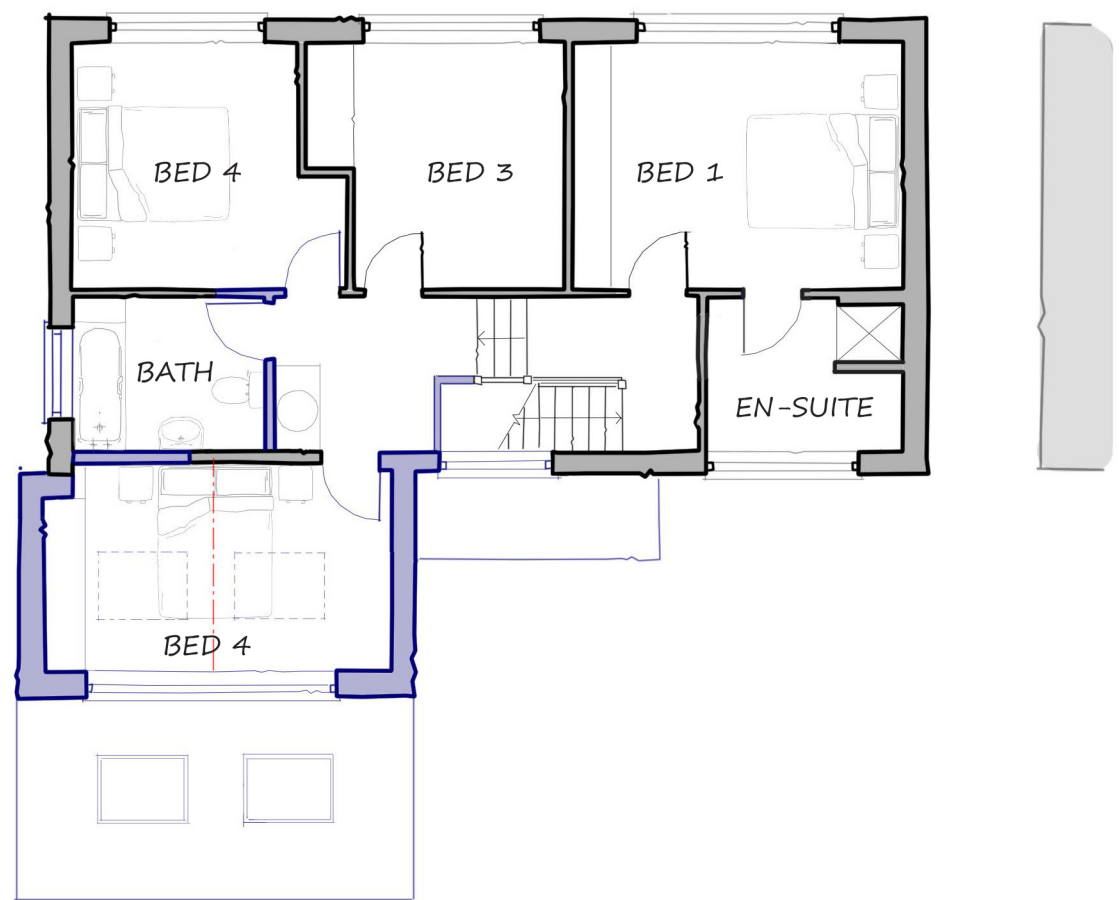
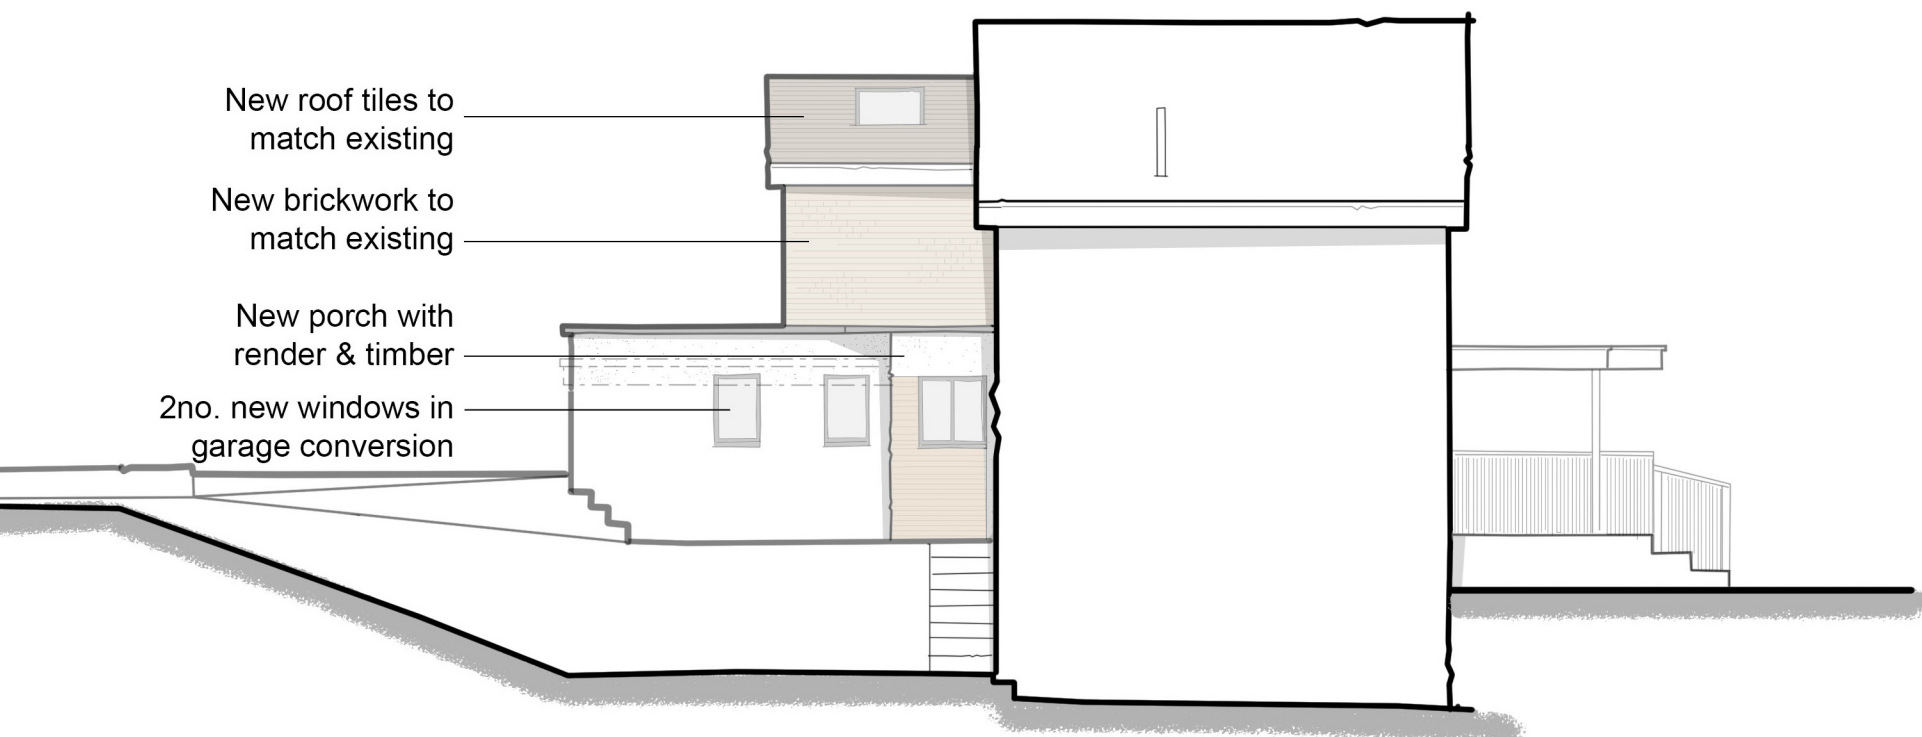


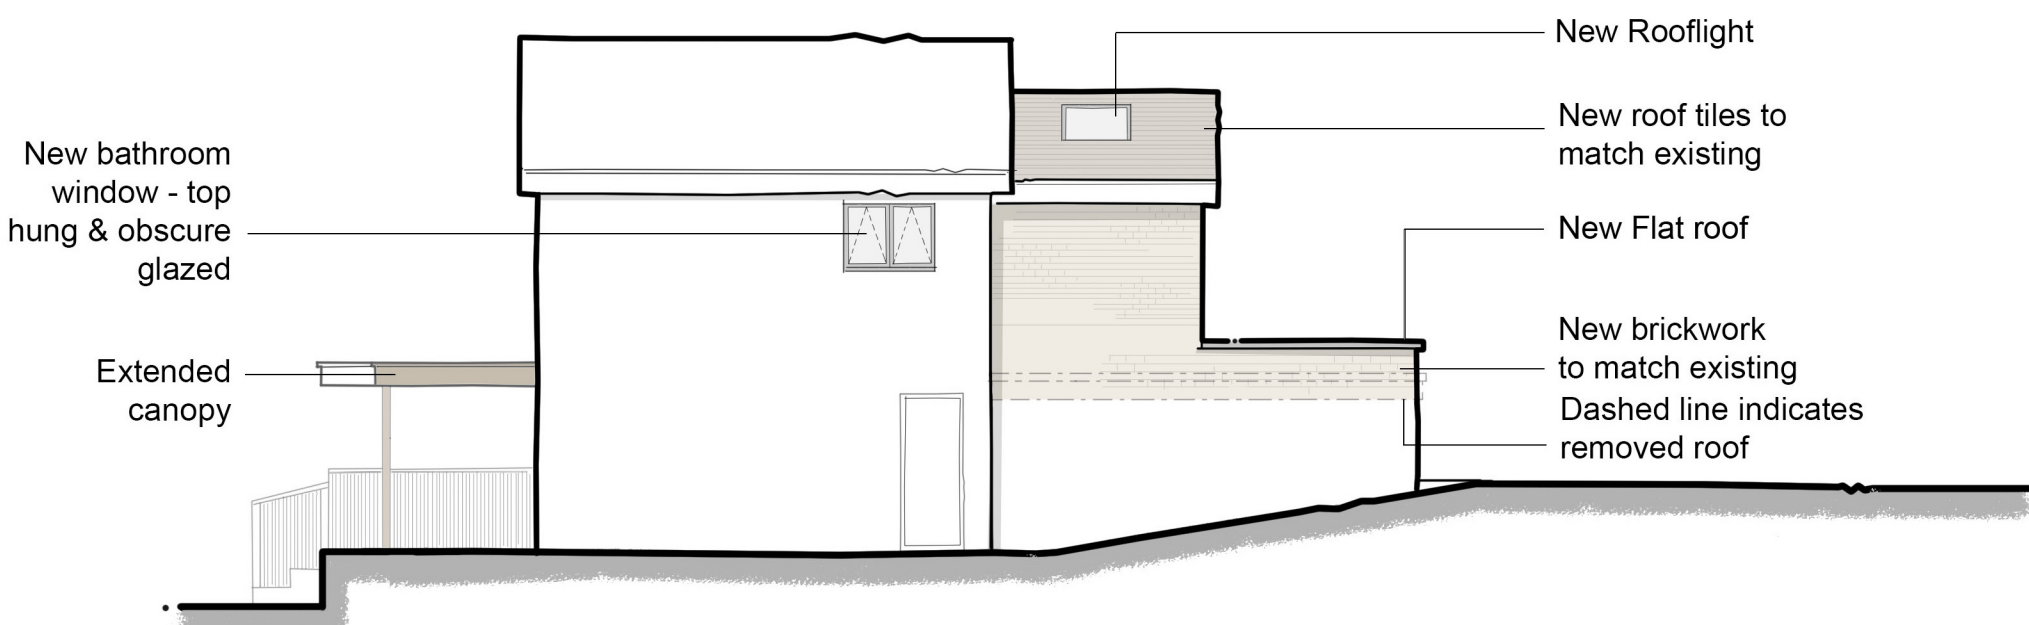

Proposed Ground Floor Plan

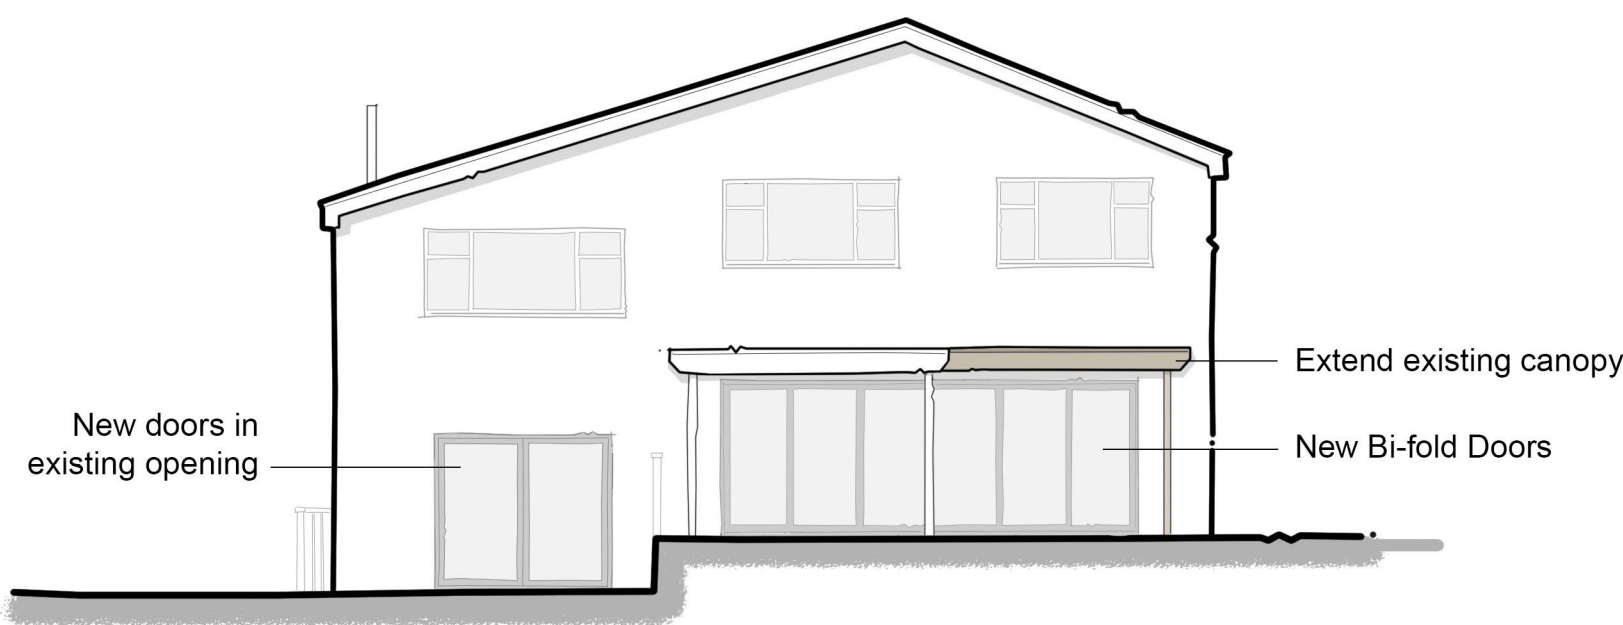

Proposed First Floor Plan

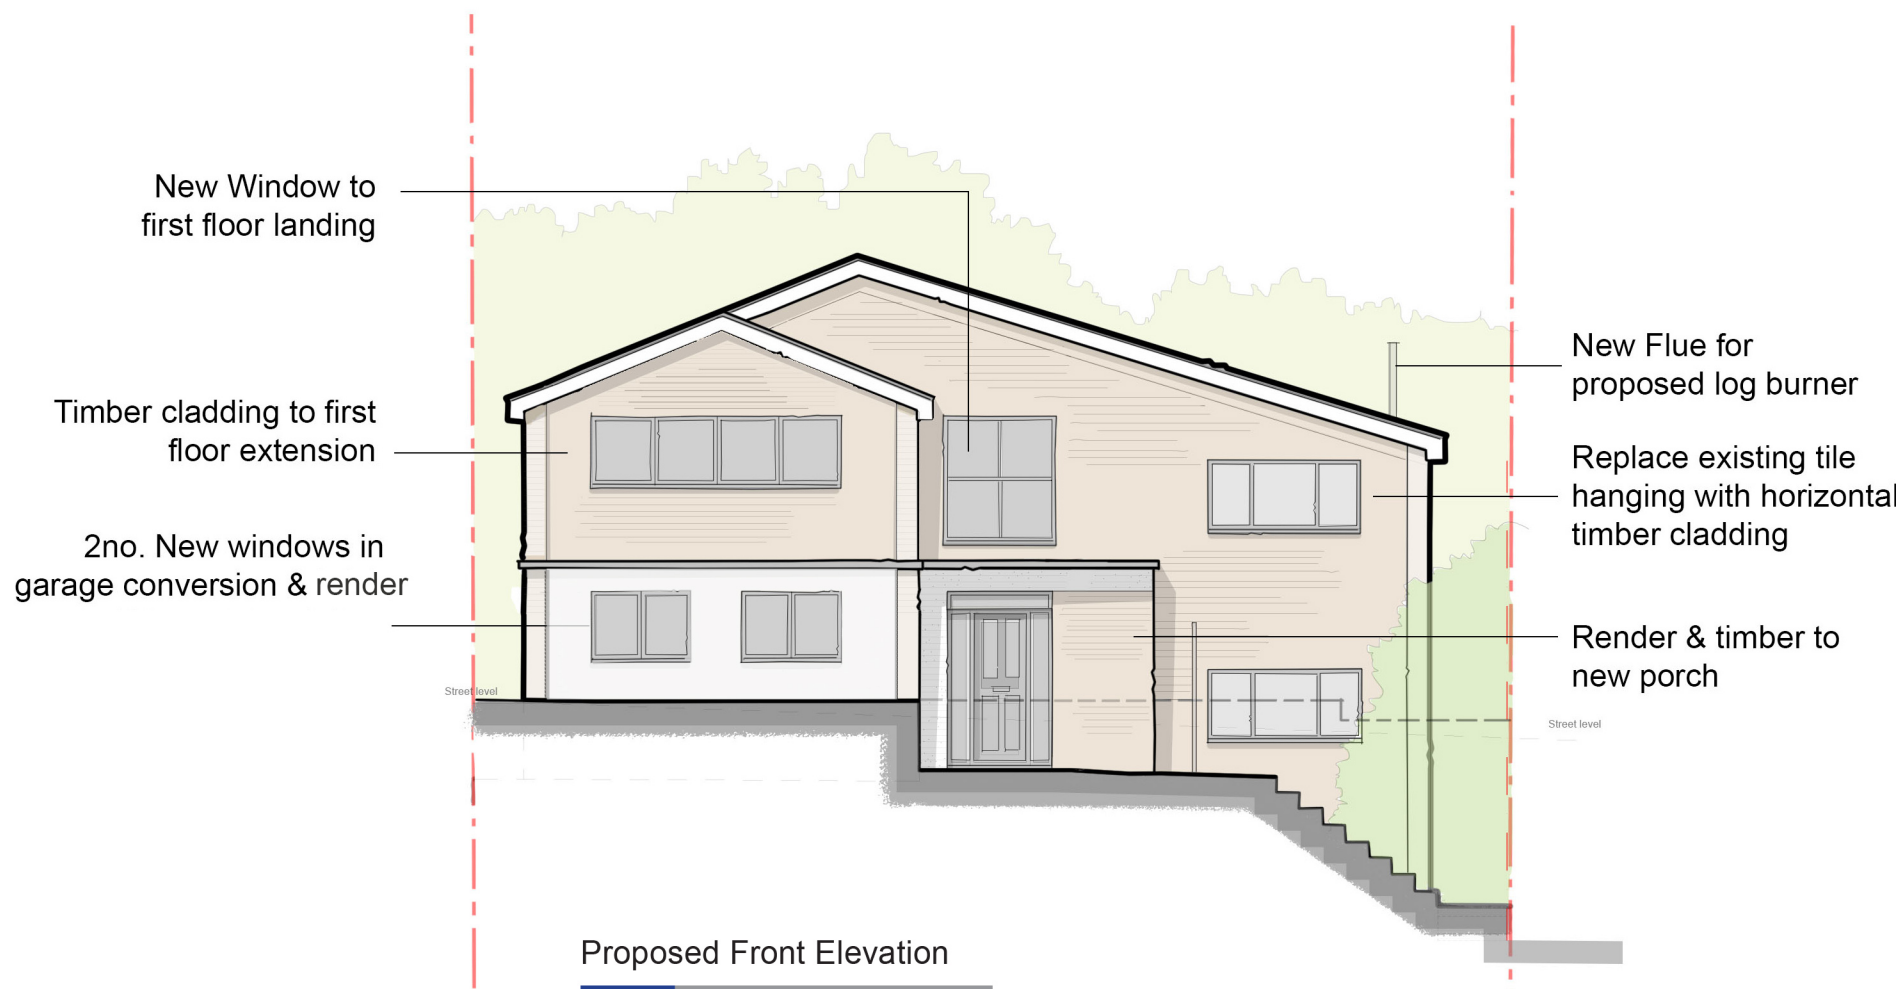

REVISION	DESCRIPTION	DATE
A	Reduced extension	FEB 23

2 Charnwood Gardens
Chandlers Ford
SO53 5QR

PROJECT

CLIENT Mr & Mrs Cooke

DRAWING PROPOSED PLANS & ELEVATIONS

NO. 1691/P/10 B

DATE OCTOBER 2022

SCALE 1:50 / 1:100

DRAWN BY: MH CHECKED BY: LW

bbd
ARCHITECTS

bizzy blue design ltd
riba chartered architects

horsefair arch
the horsefair
romsey
SO51 8EZ

t : 01794 524200
e: enquiries@bizzybluedesign.com