




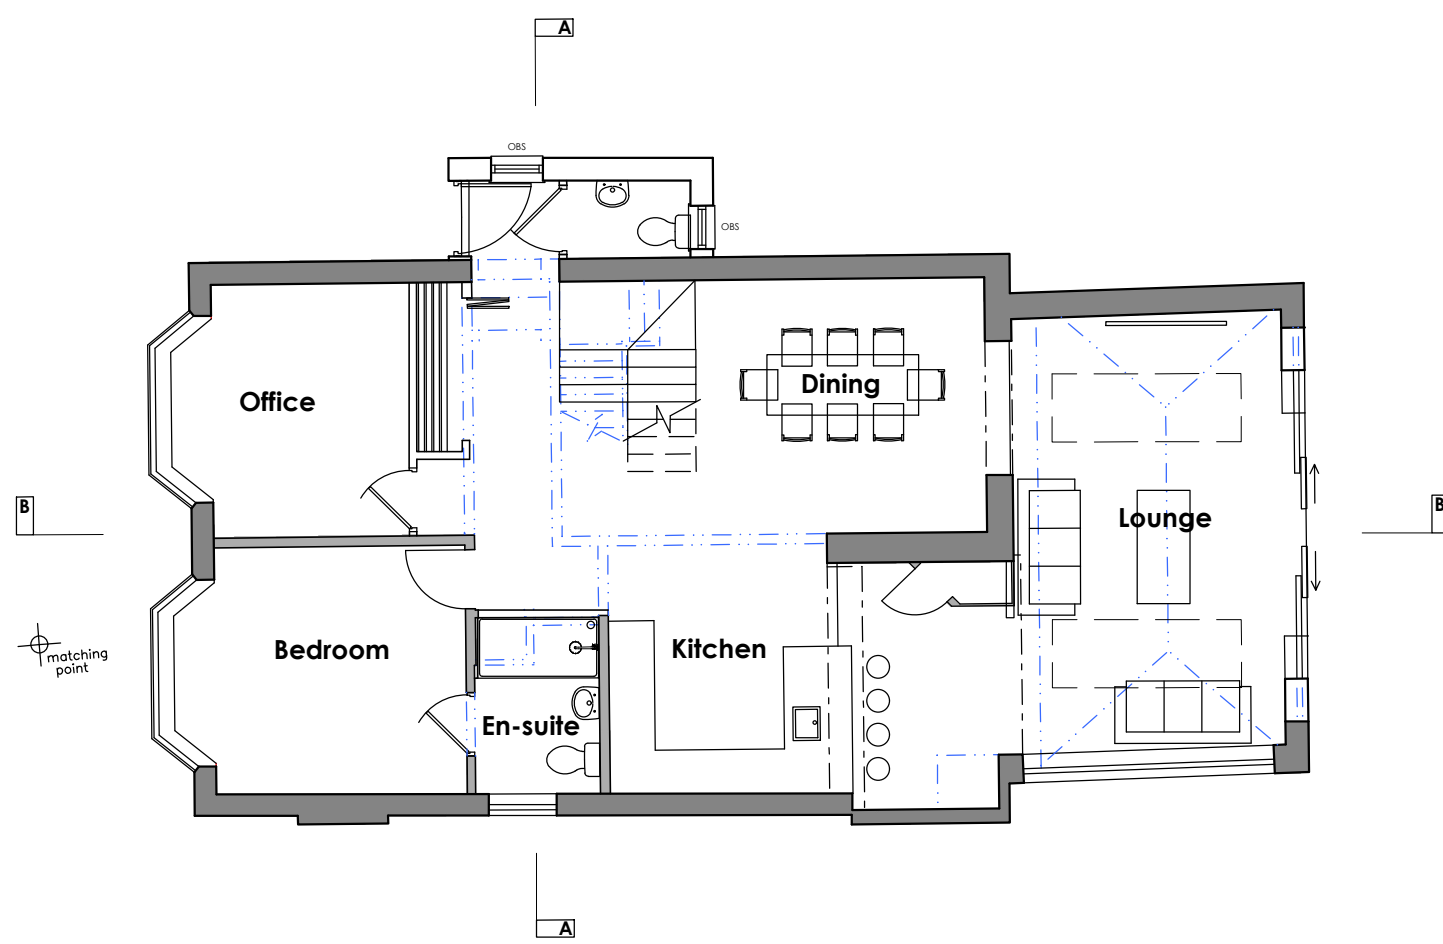


GROUND FLOOR PLAN

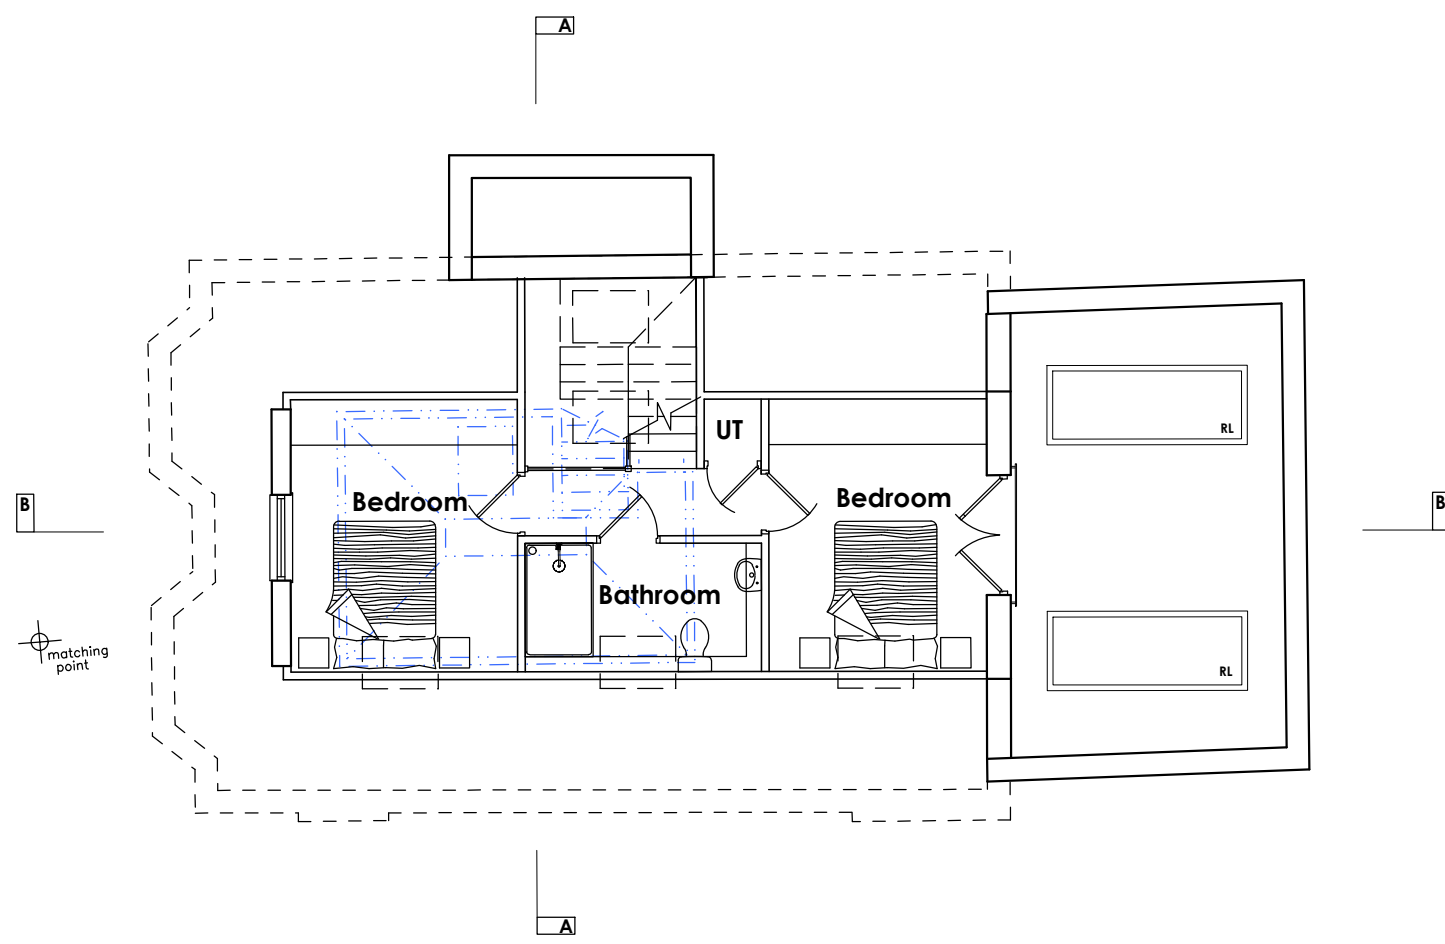


FIRST FLOOR PLAN

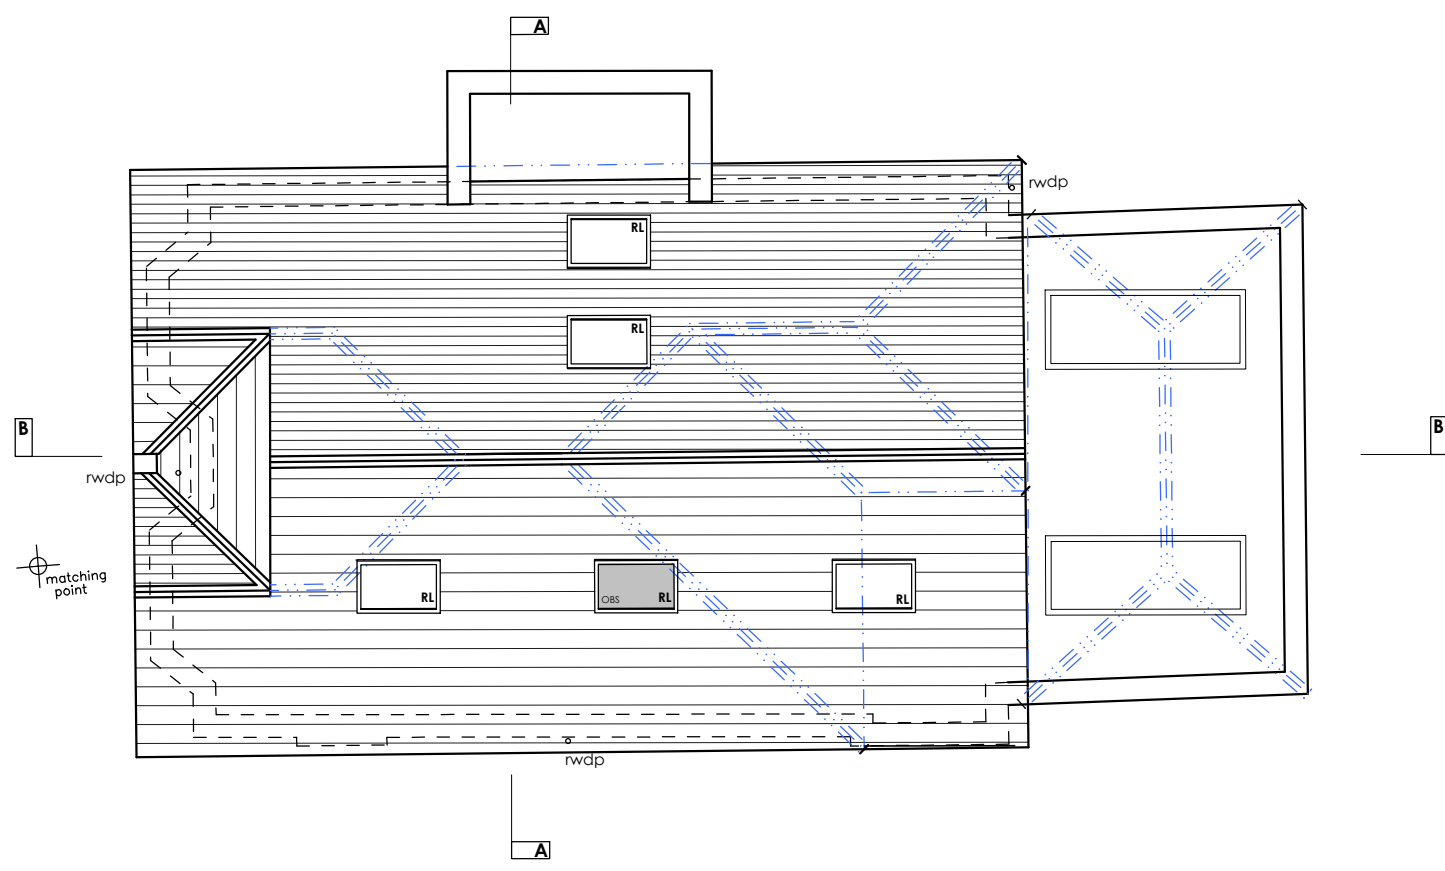


ROOF PLAN

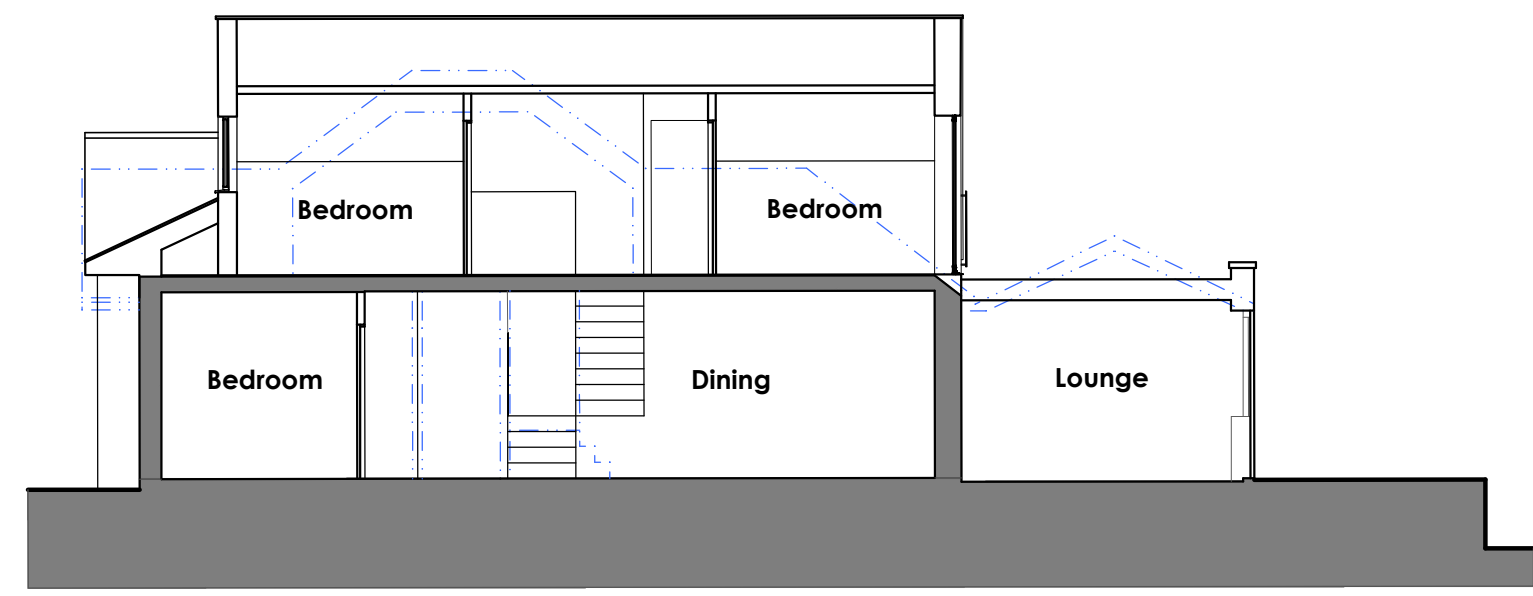


SECTION A-A

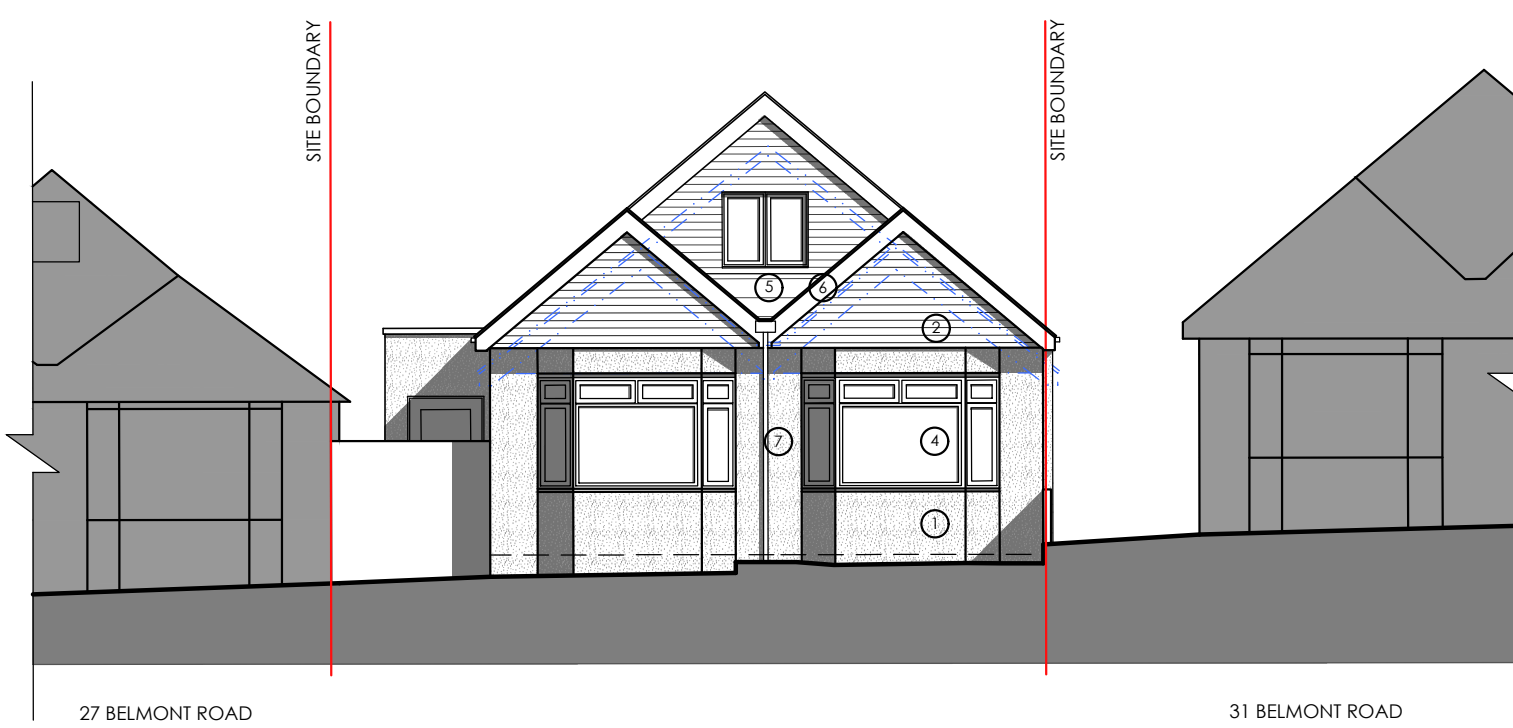


FRONT, WEST ELEVATION

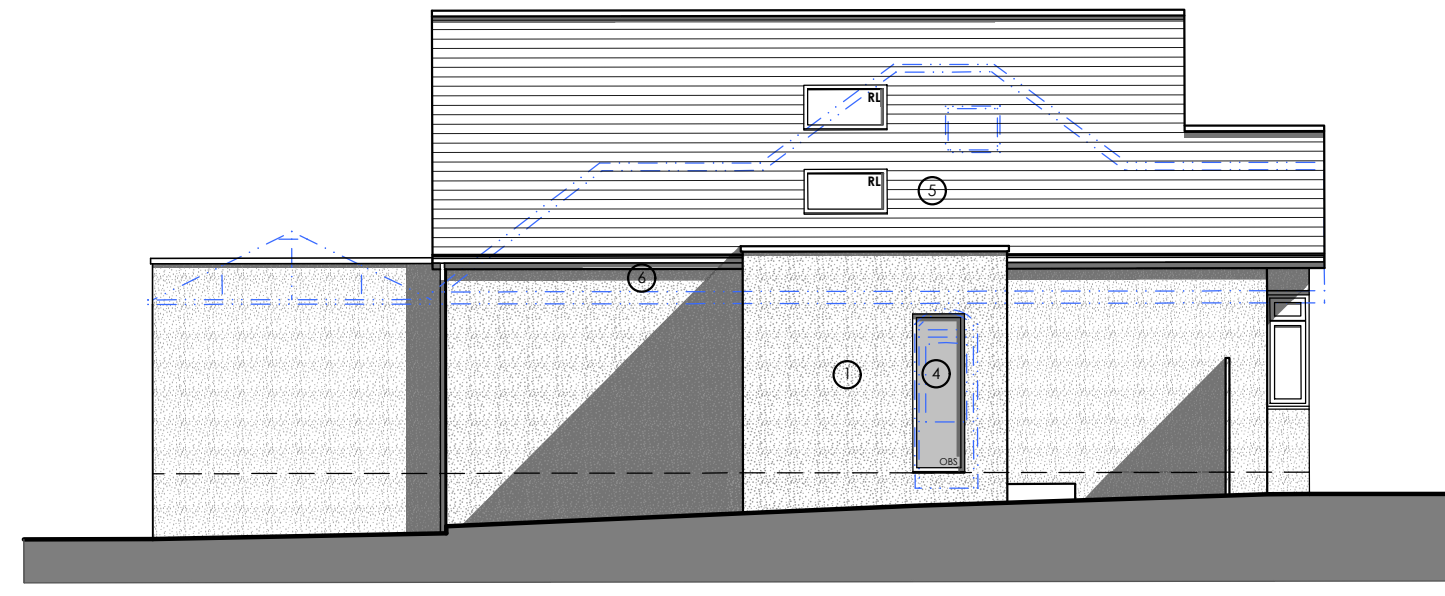


SIDE, NORTH ELEVATION

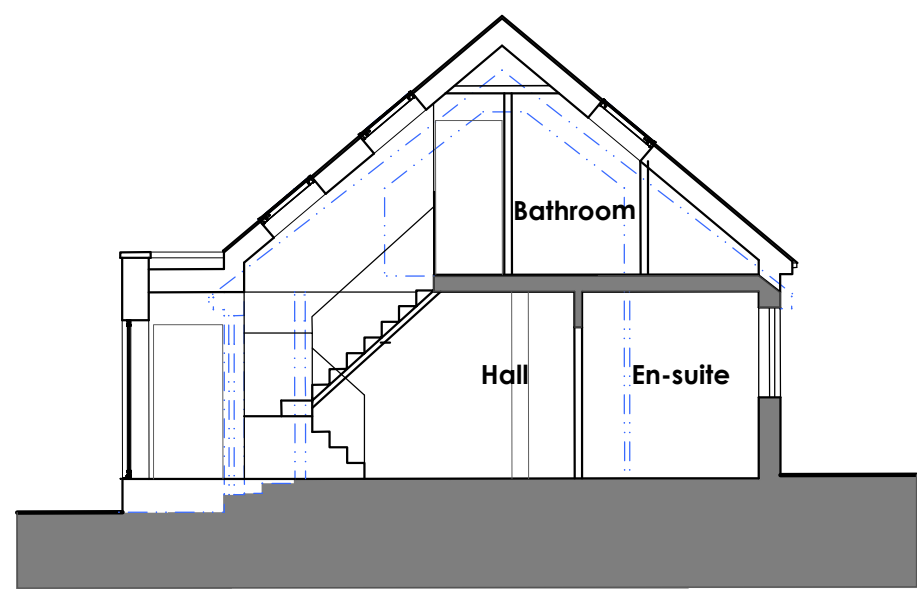

SECTION B-B

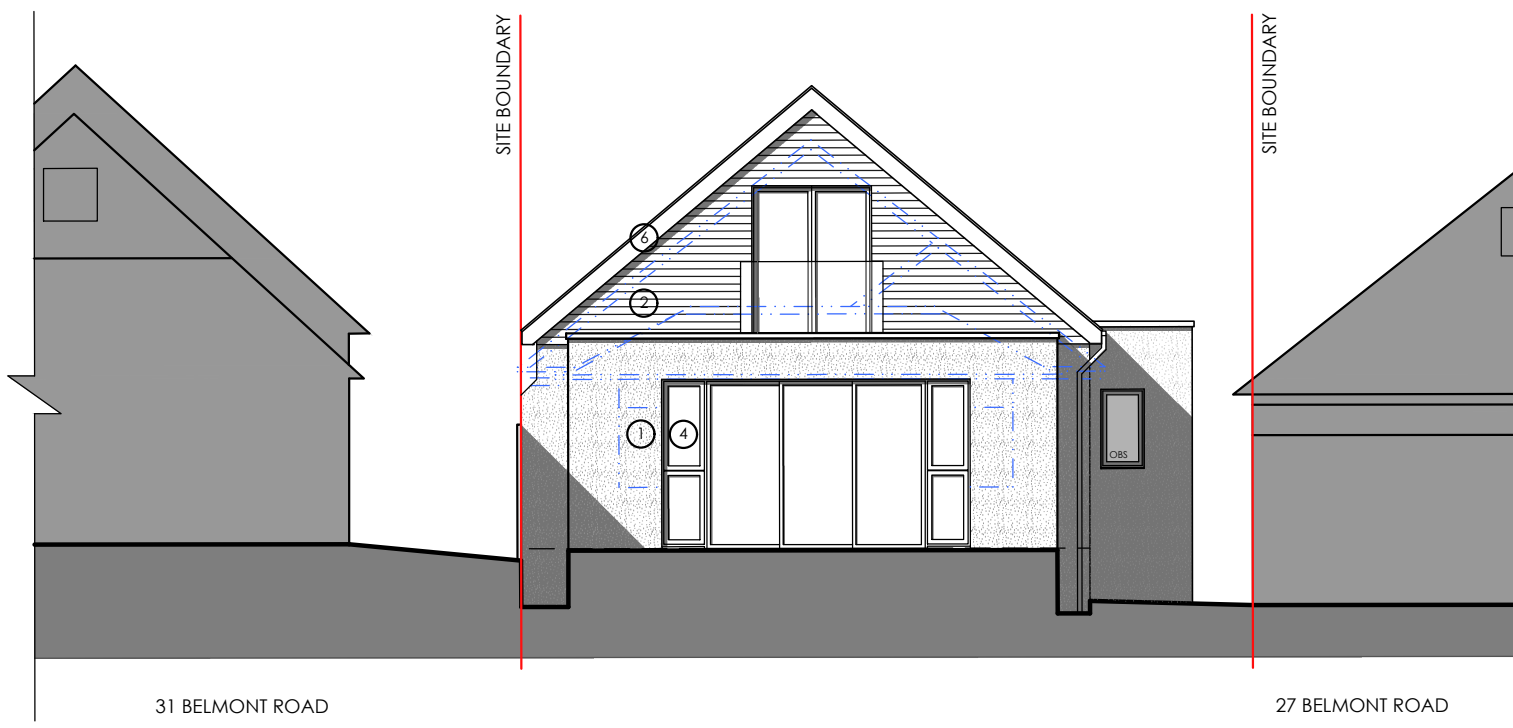

REAR, EAST ELEVATION

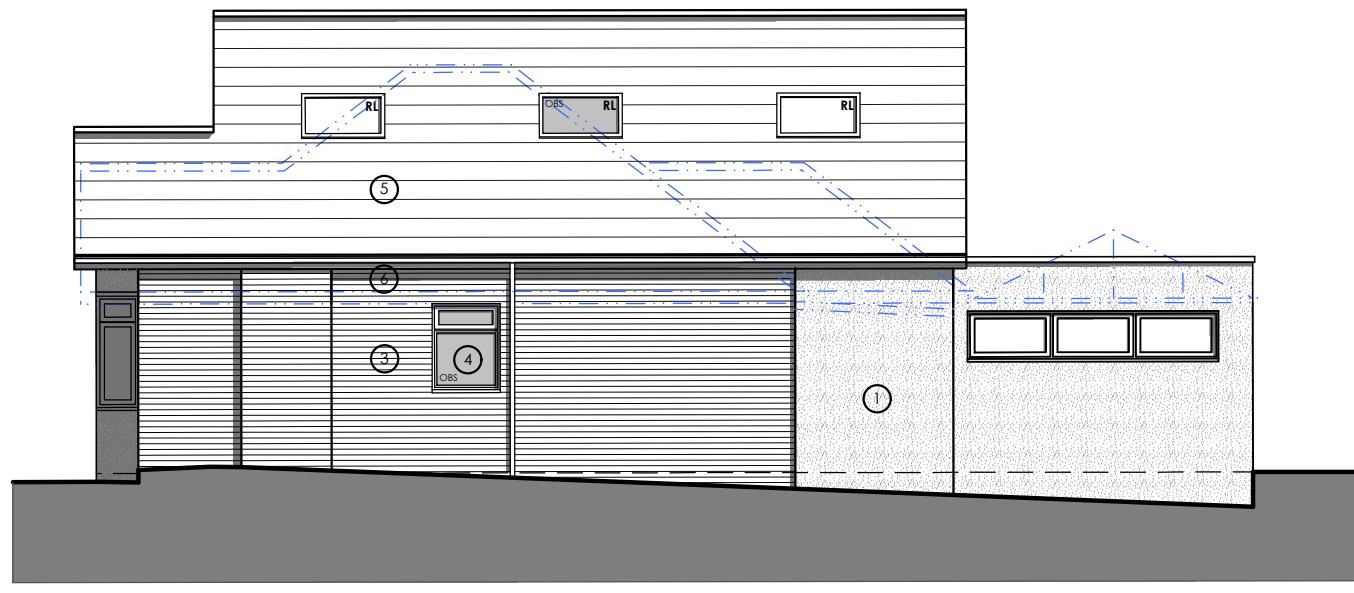

SIDE, SOUTH ELEVATION

**WGADD**

Address  
WHITE + GRAYARCHITECTURE / DESIGN / DEVELOP LTD  
159 Chamberlayne Road, Eastleigh, SOUTHAMPTON,  
SO50 5JG.  
16 Truleigh Drive, Portslade, BRIGHTON, BN41 2YQ.  
Telephone  
STEVEN (SOUTHAMPTON) 07909961007,  
MARTIN (BRIGHTON) 07788175278  
Email  
whiteandgray@wgadd.co.uk  
Website  
www.wgadd.co.uk

Project Title  
**29 Belmont Road, Eastleigh, SO53 3EU**

Drawing Title  
**Proposed Floor Plans, Sections A-A & B-B & Elevations.**

This drawing has been produced for planning purposes only do not use for any other reason without prior consent of WGADD LTD, this drawing is copyright.


Drawing No  
**WG227 100-05**

Issue Status  
**PLANNING ISSUE**

Revision  
**P01**

Scale  
**1:100 @A1**

Date  
**July 2024**

 

PROPOSED MATERIALS KEY

- WHITE RENDER
- GREY HORIZONTAL CLADDING
- RUSTIC RED/ BROWN FACE BRICKWORK
- GREY WINDOWS AND DOORS
- ORANGE/ RED ROOF TILES TO MATCH EXISTING
- BLACK FASCIA/ SOFFITS
- BLACK RAINWATER GUTTER & DOWN PIPES

KEY

- Building Outline/ Landscaped Areas To Be Demolished
- Obscured Windows
- Site boundary