



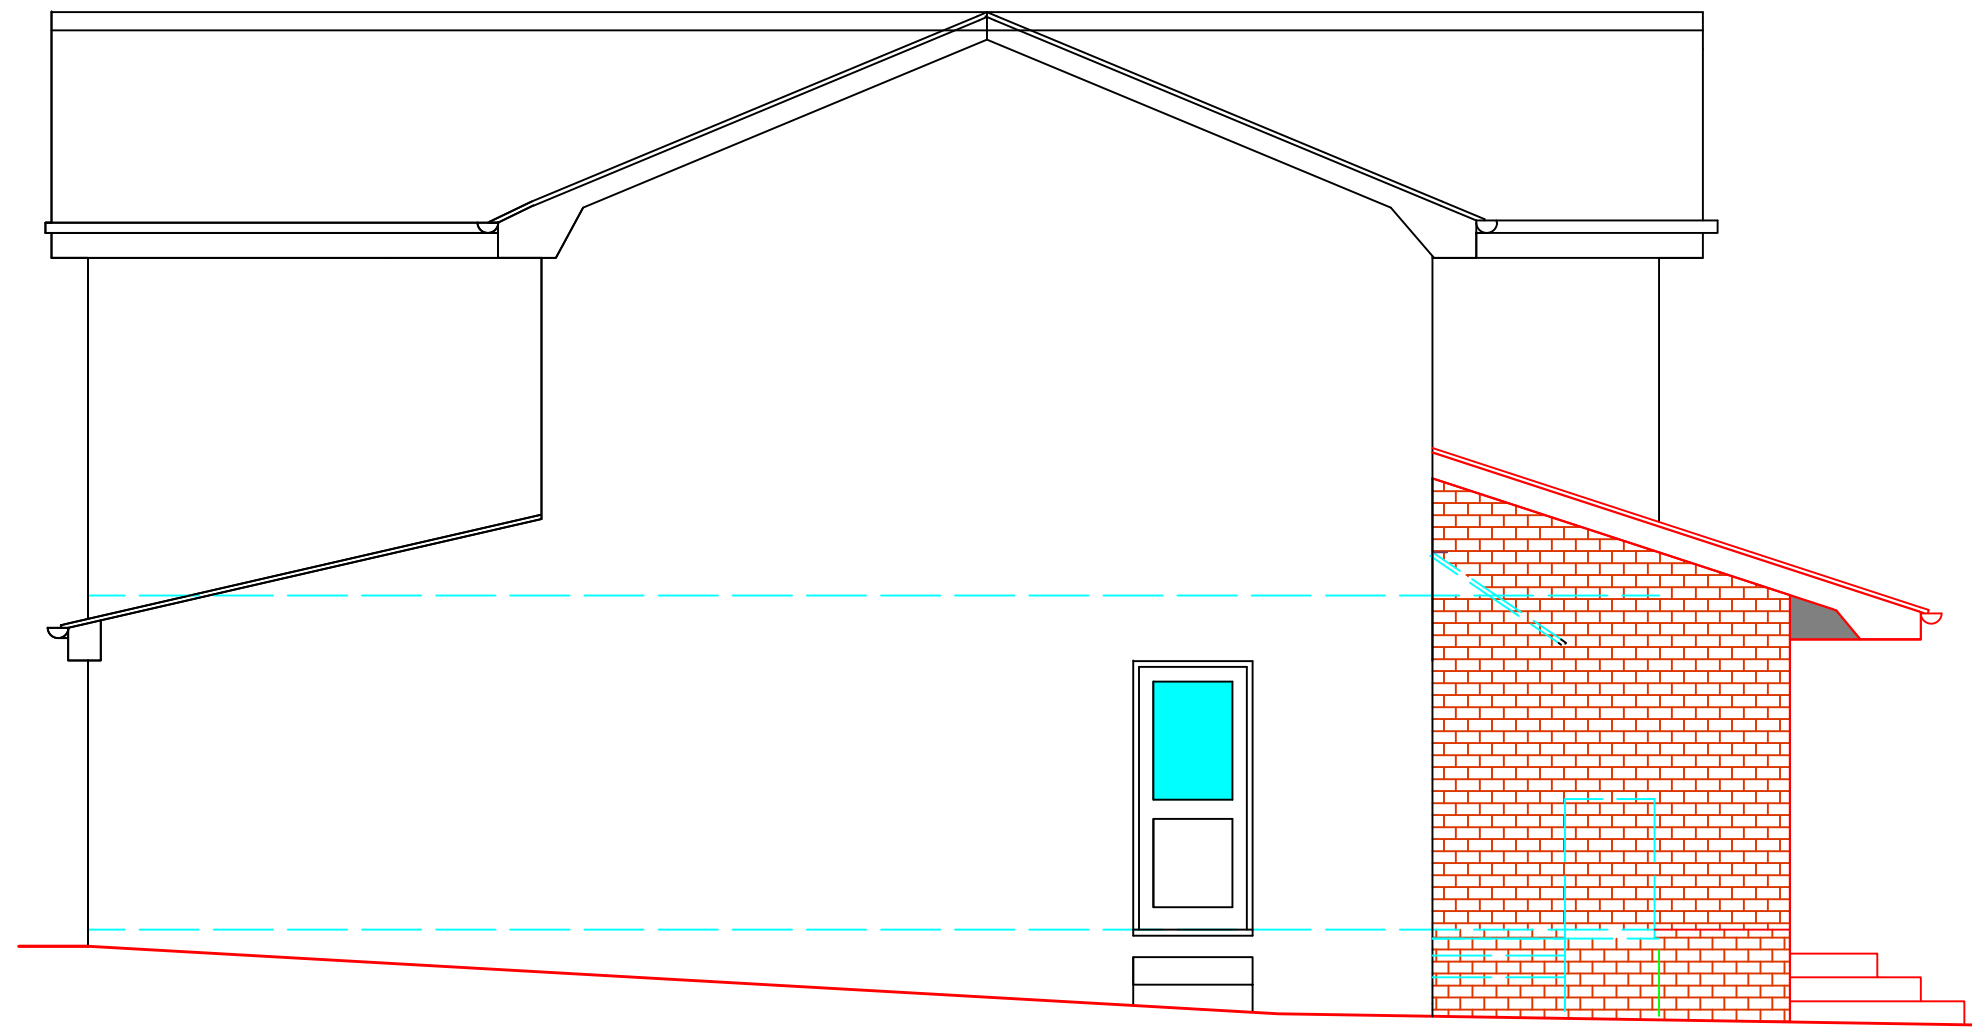


SIDE ELEVATION




FRONT ELEVATION

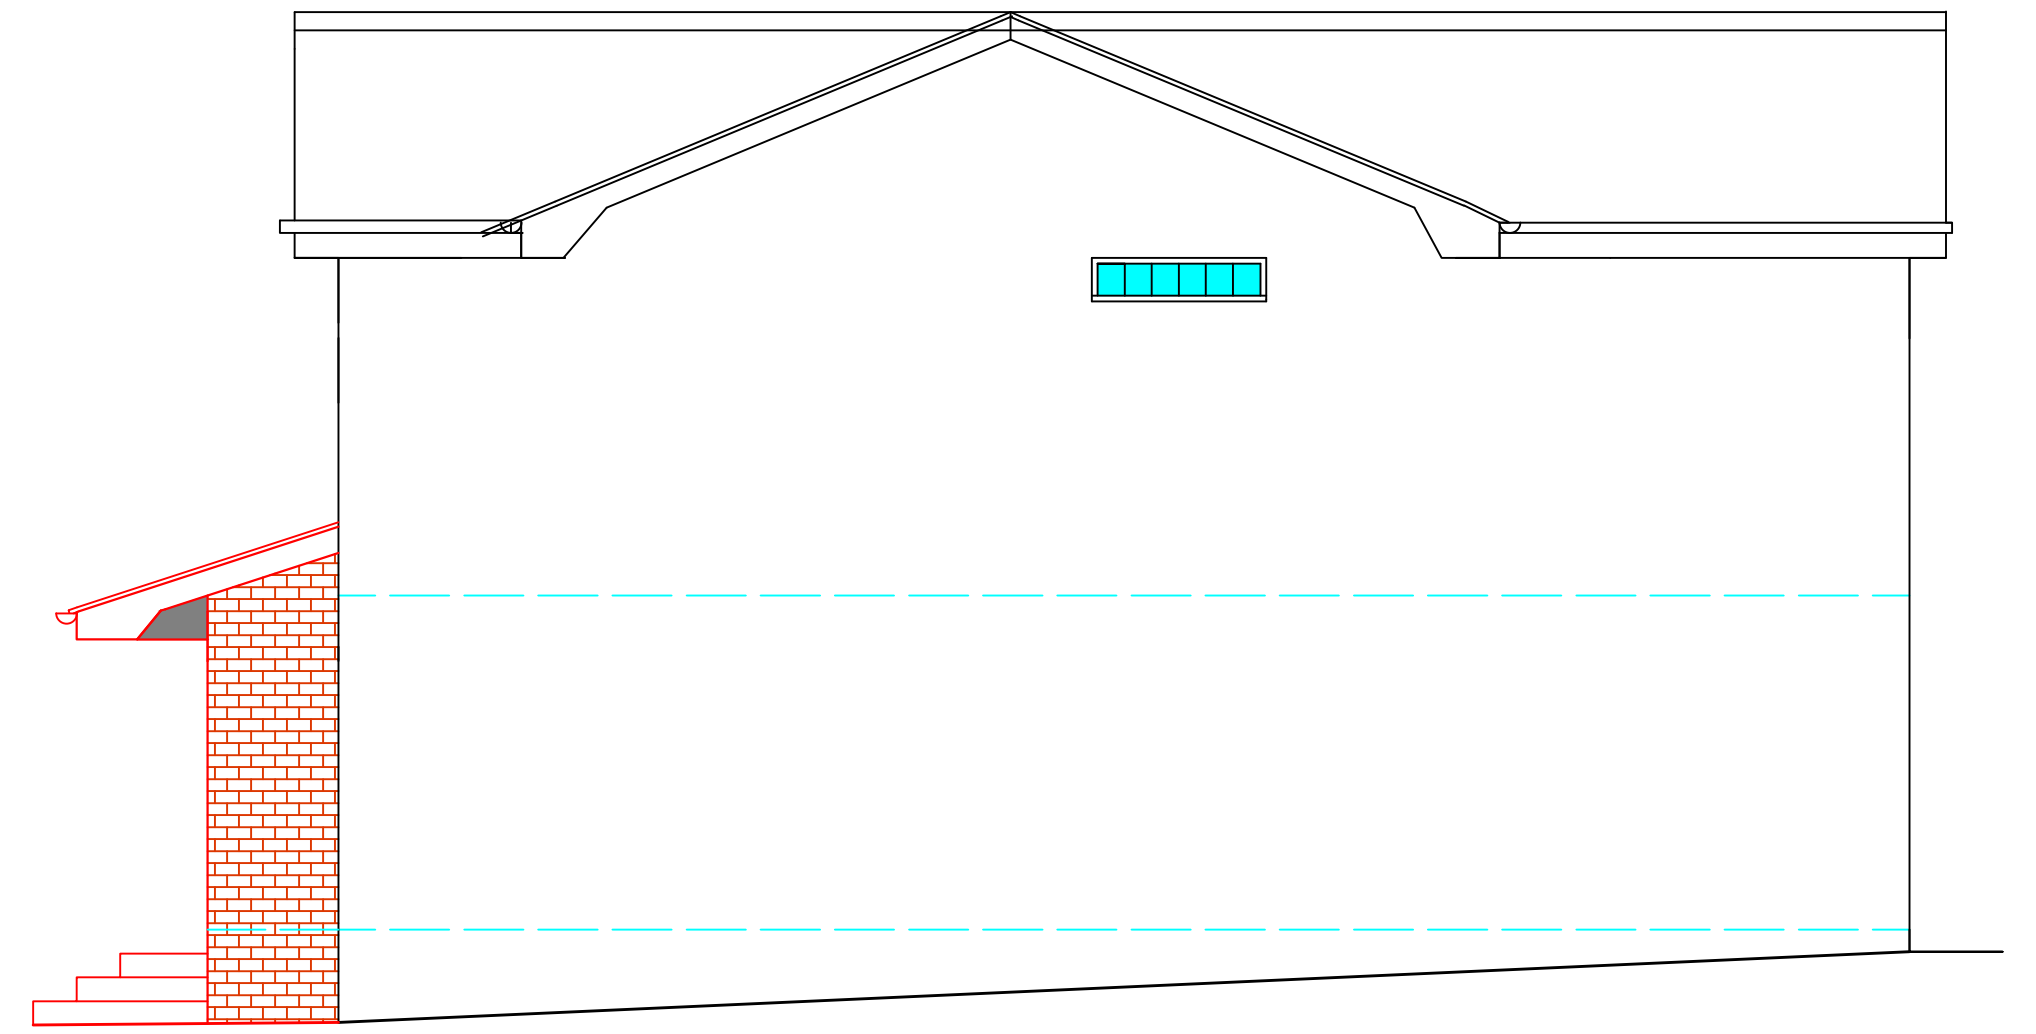


SIDE ELEVATION

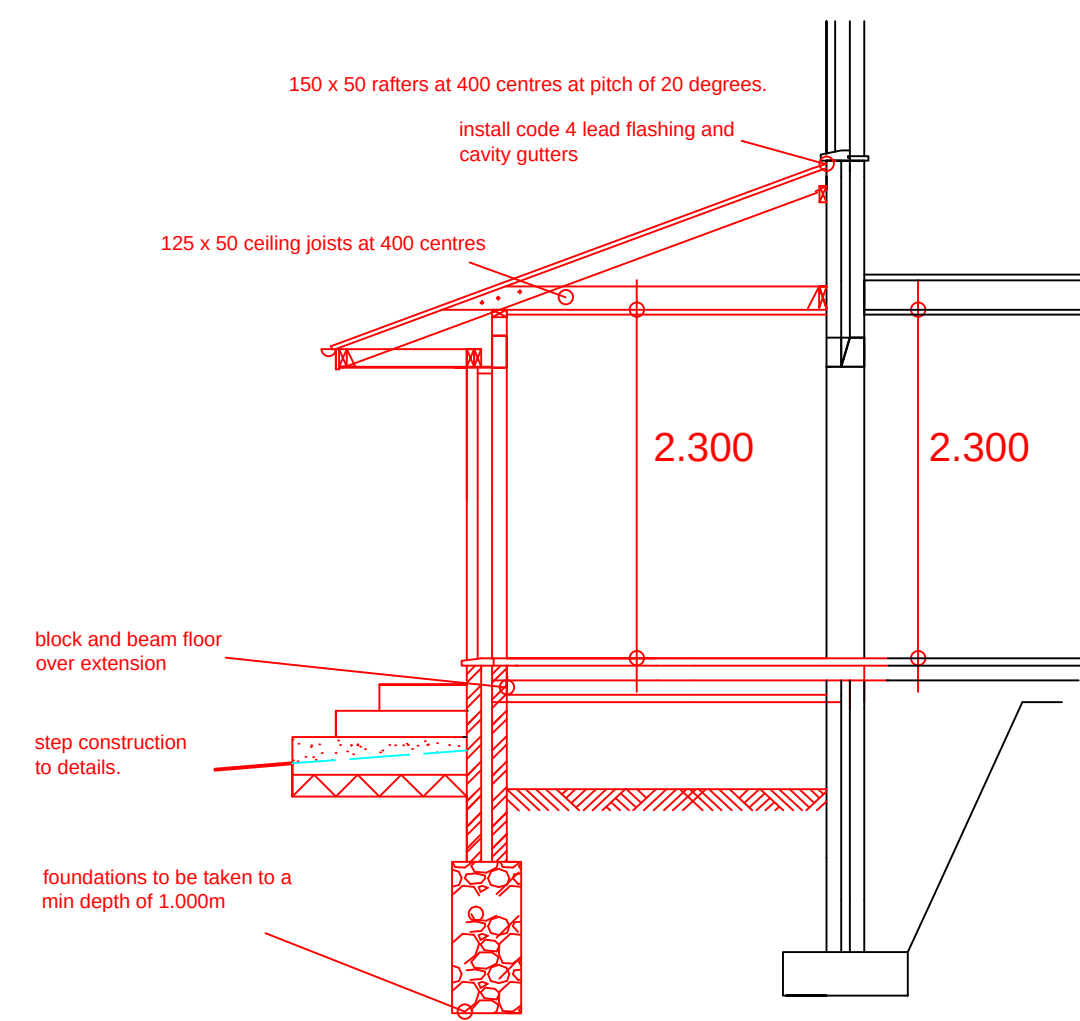



SECTION A - A

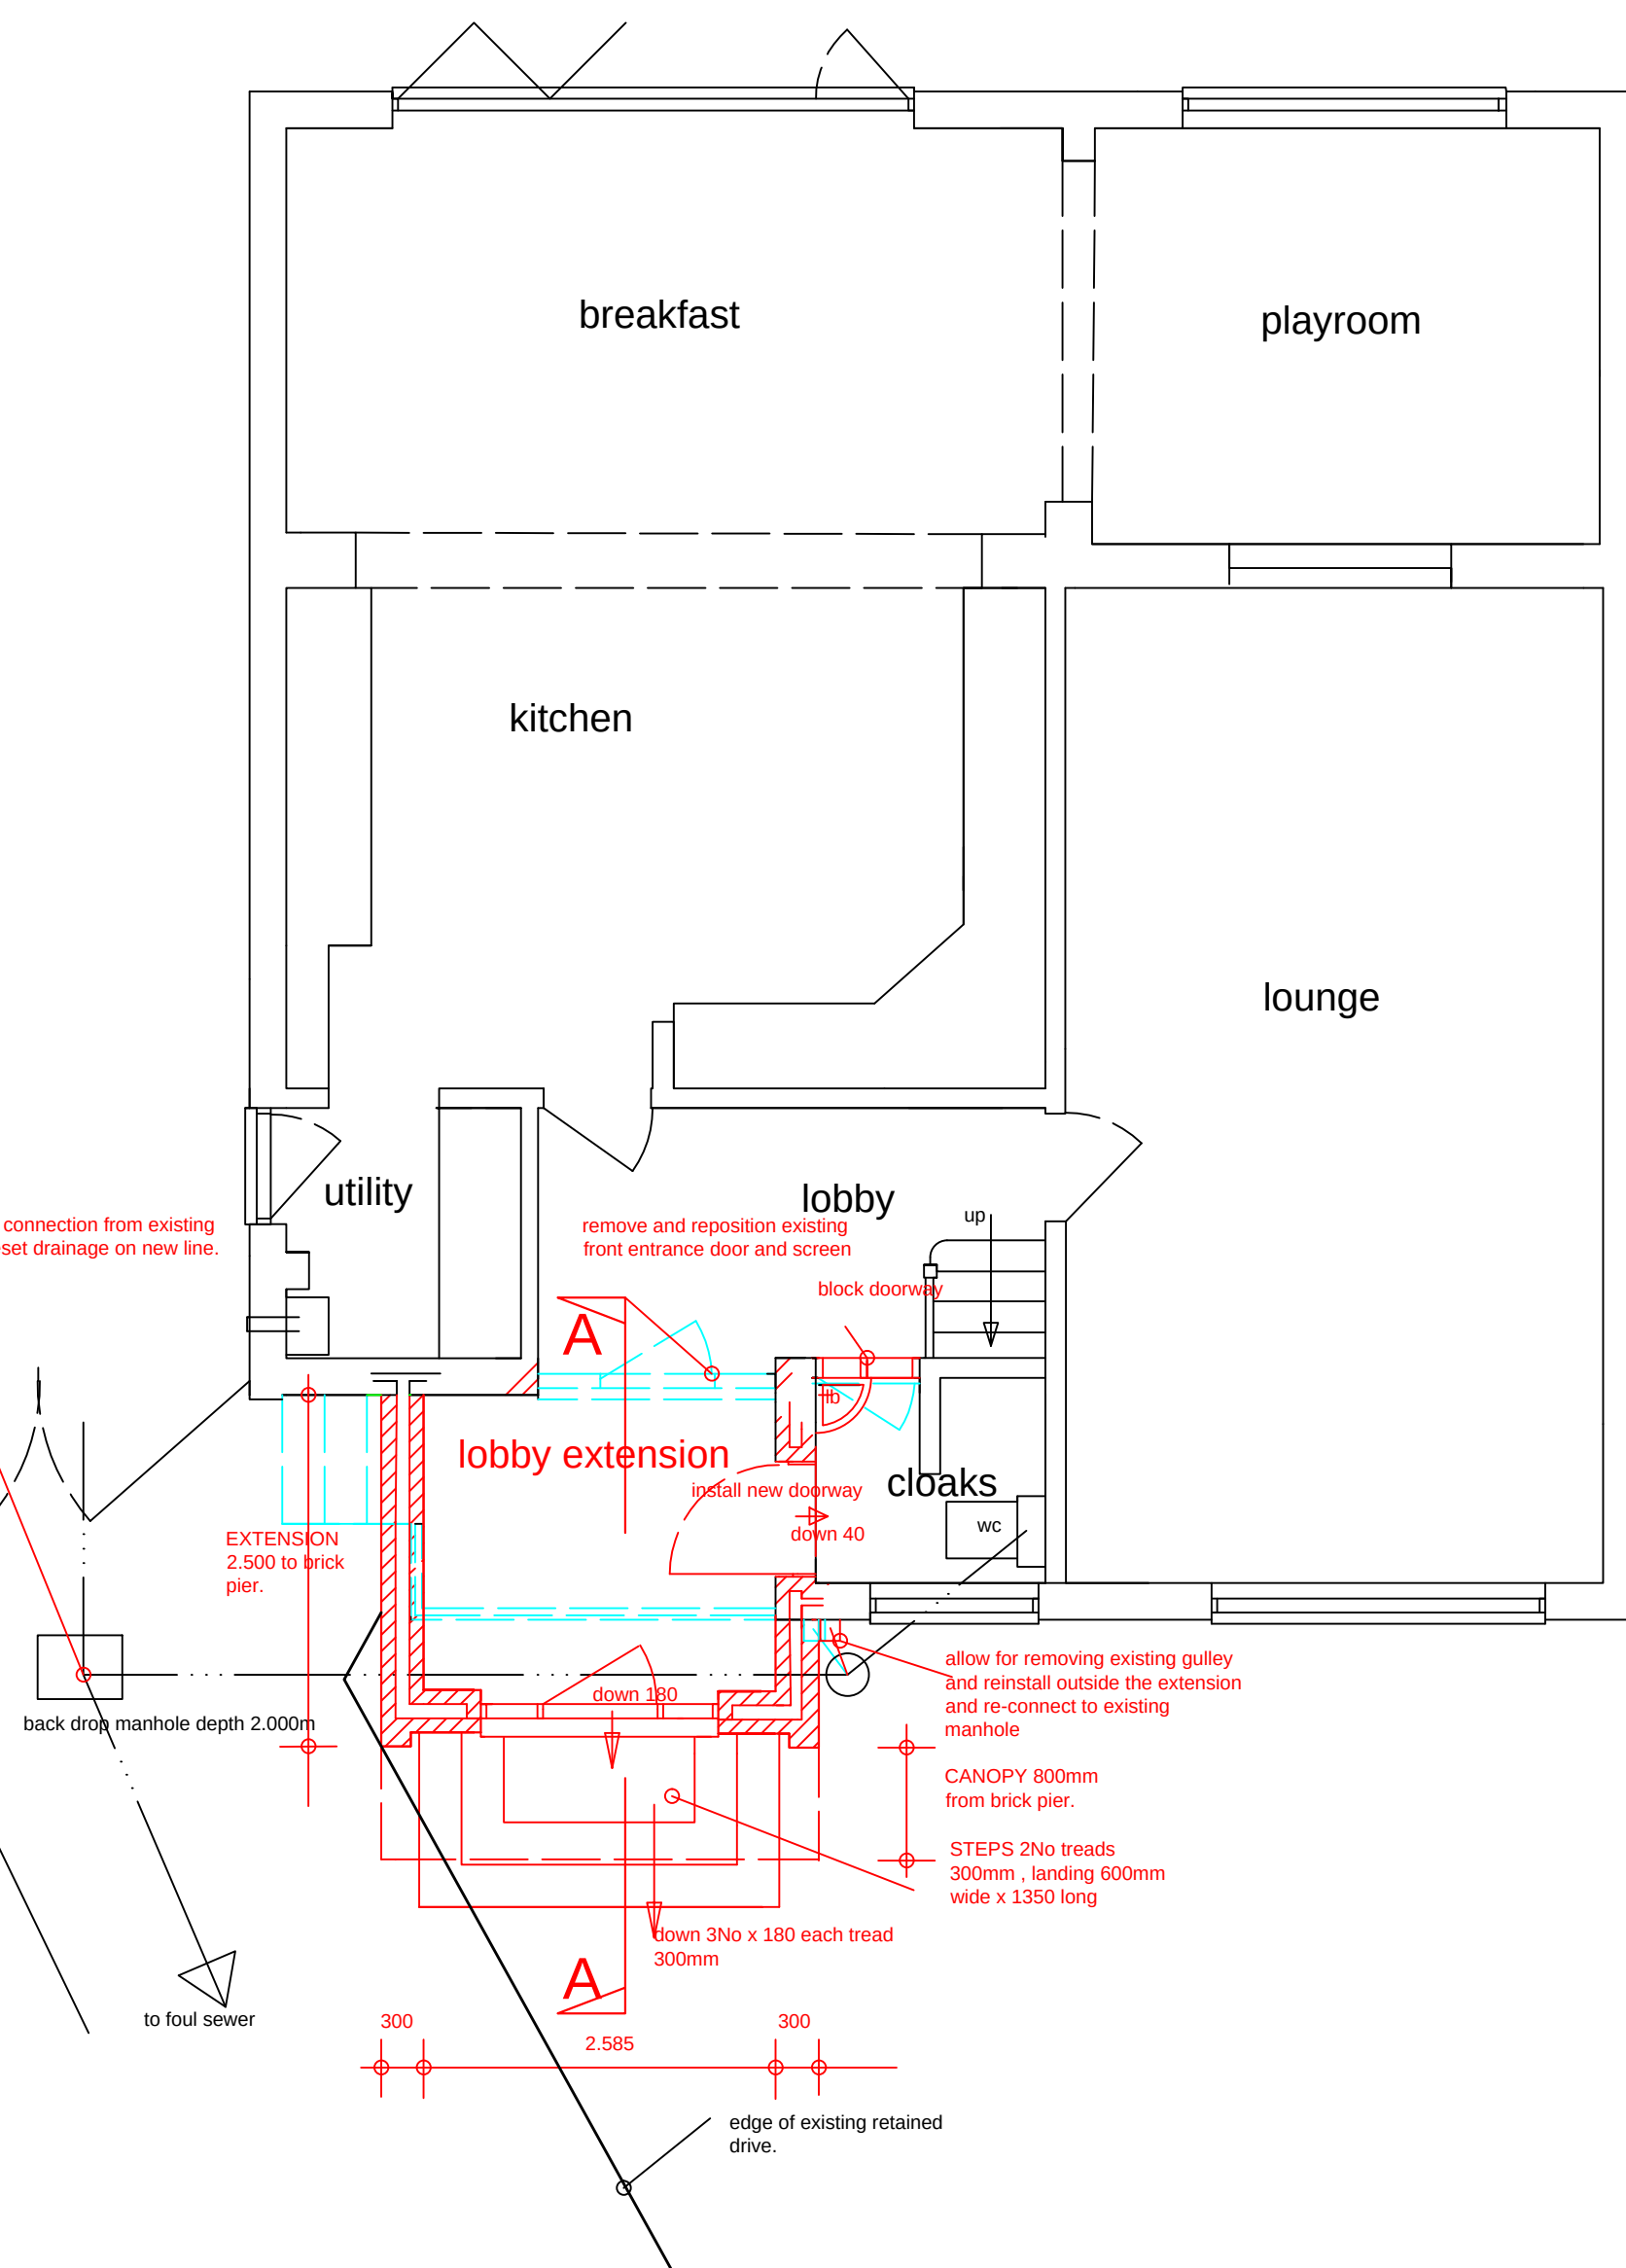

PROPOSED GROUND FLOOR PLAN

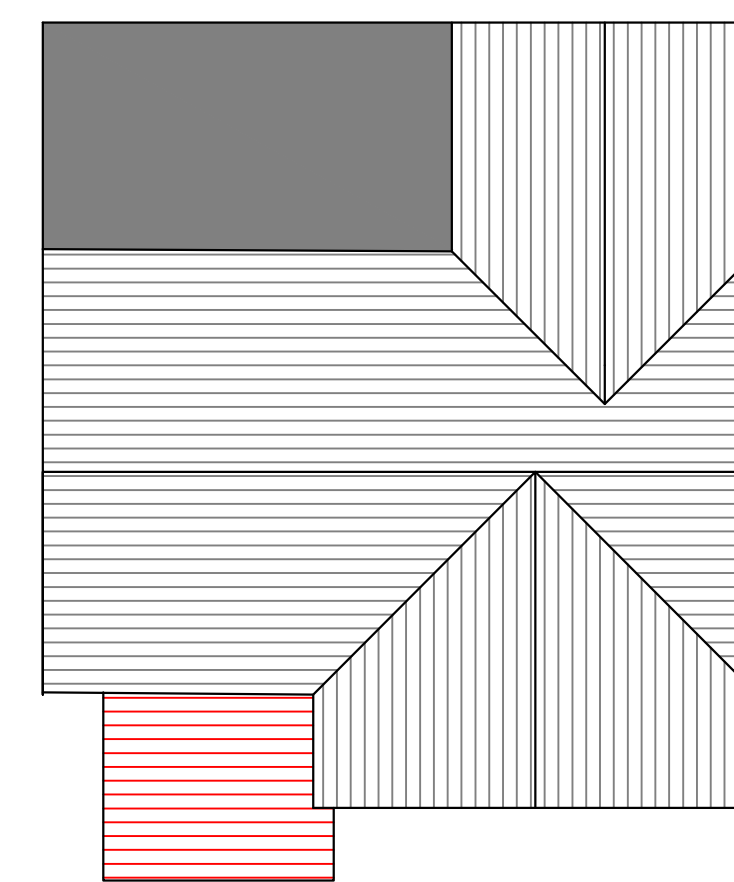

PROPOSED ROOF PLAN

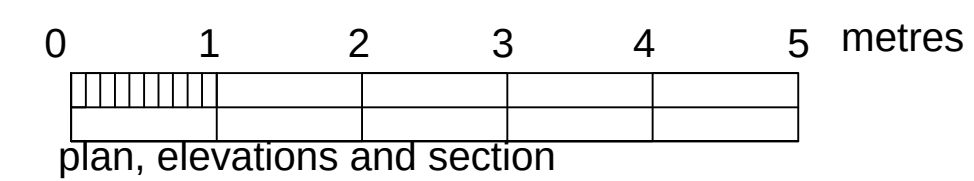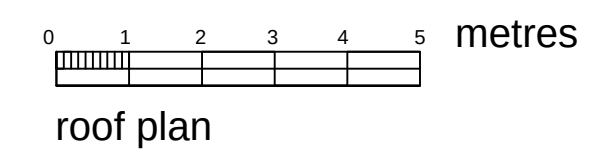

Amendment 04.07.2024 Revised steps to provide minimal step overlap to drive . Part rendered elevations to match existing with white finish . Insertion of matching brick facing,

R.B.D design service			1 CUPERNHAM LANE ROMSEY, HAMPSHIRE, SO51 7JJ TEL. No. 07816602306 E Mail. roylucasrbd@aol.com			
JOB 4 Holland Close,Chandlers Ford			DRAWING Proposed plans and elevations			
JOB No. HC/24/01	DRG.No. 02	Revision A	Scale 1:100	Date 06.24	Drawn R.L.	Checked