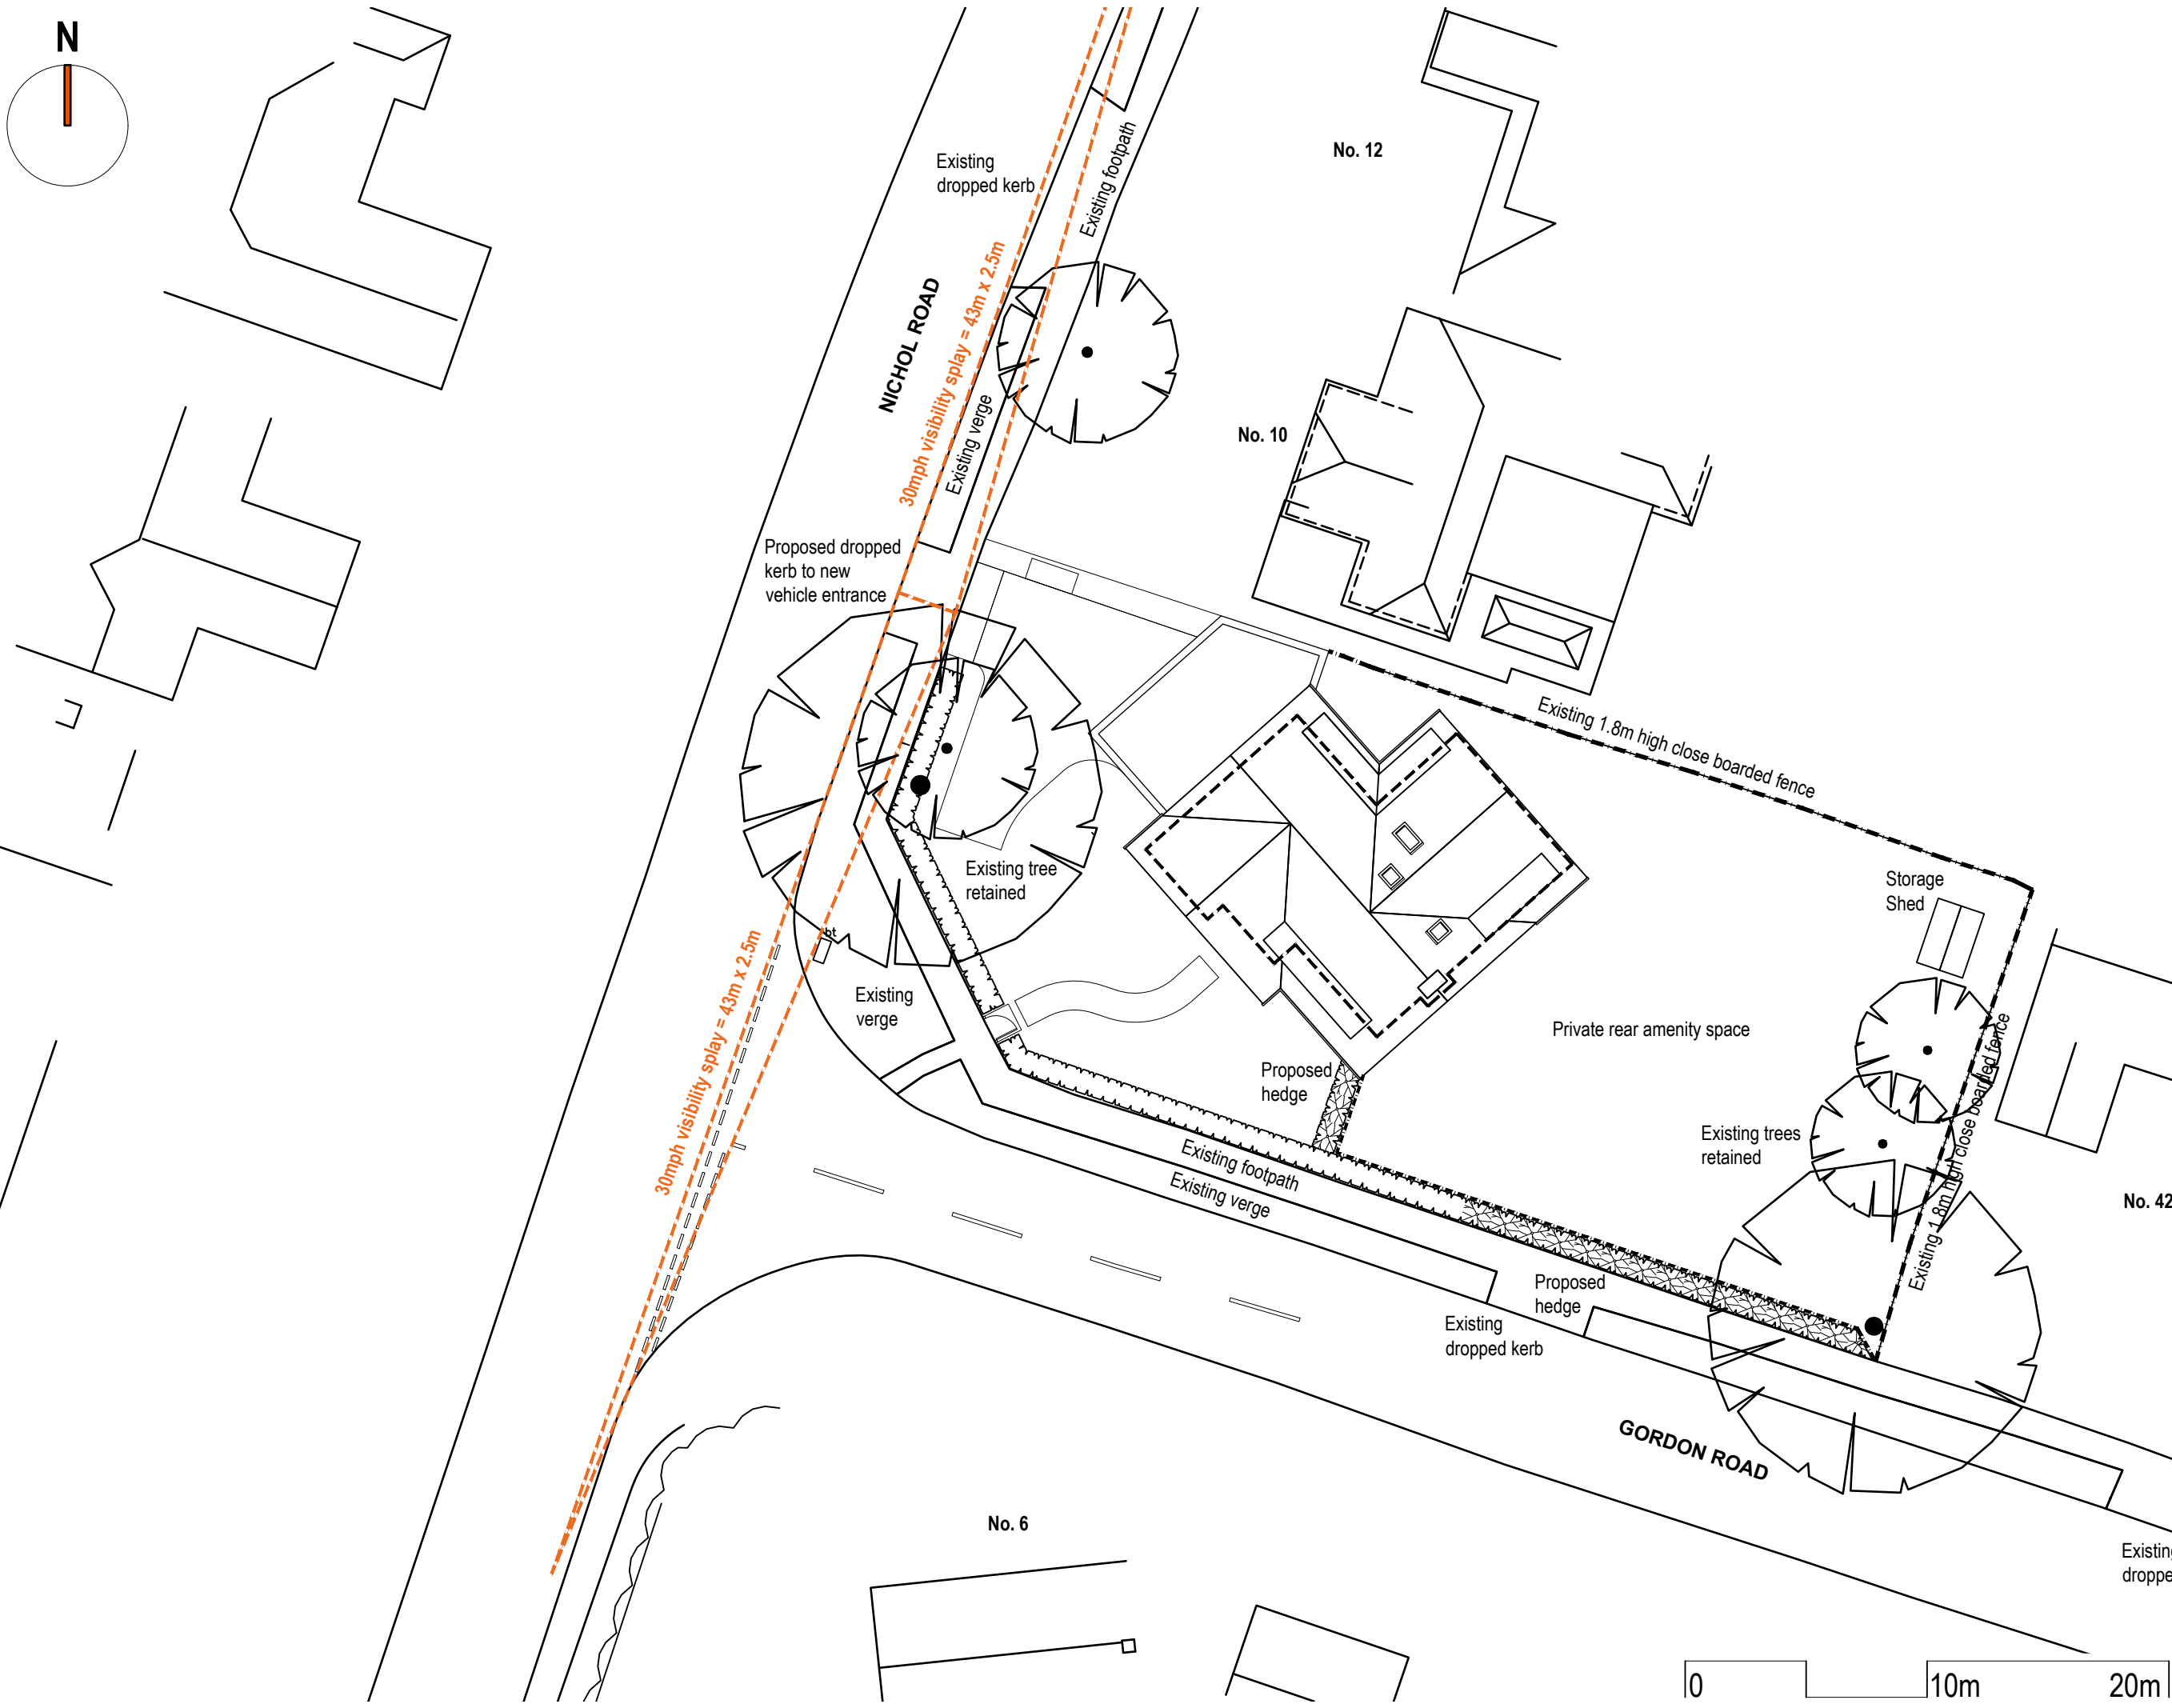
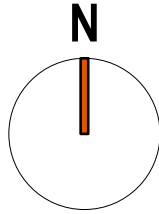


© Copyright Reserved

This drawing is the copyright of vision architects limited

DO NOT copy, alter or reproduced in any way or pass to a third party without written authority

DO NOT use these drawings/dimensions to be checked on site prior to commencing any work

READ in conjunction with other Consultants documentation & drawings regarding this project

DISCREPANCIES should be reported in writing to the project architect or engineer immediately

MODEL FILE REFERENCE - 230022-A-PL_RIBA 03

notes:

1. This drawing is the copyright of vision architects limited

2. DO NOT copy, alter or reproduced in any way or pass to a third party without written authority

3. DO NOT use these drawings/dimensions to be checked on site prior to commencing any work

4. READ in conjunction with other Consultants documentation & drawings regarding this project

5. DISCREPANCIES should be reported in writing to the project architect or engineer immediately

MODEL FILE REFERENCE - 230022-A-PL_RIBA 03

scale: 1:250 @ A3

date: 2022.11

drawn: dp

checked: A/C

client: Mr. & Mrs. N. Groves

project: 8 Nichol Road, Chandlers Ford, SO53 5AS

drawing: Proposed Site & Roof Plan

status: RIBA 03 - Planning Application

revision no.: 230022-A-PL-010

revision: C

wessex house upper market street eastleigh hampshire SO50 9FD

t: 01794 830660 w: www.vision-architects.co.uk

vision architects

rev.	description	date	by	ch
C	Nichol Road site entrance coordinated with RPA drawing	2024.07.17	dp	A/C
B	Householder Planning Application registration	2024.02.14	dp	A/C
A	Householder Planning Application submission	2024.01.31	dp	A/C