


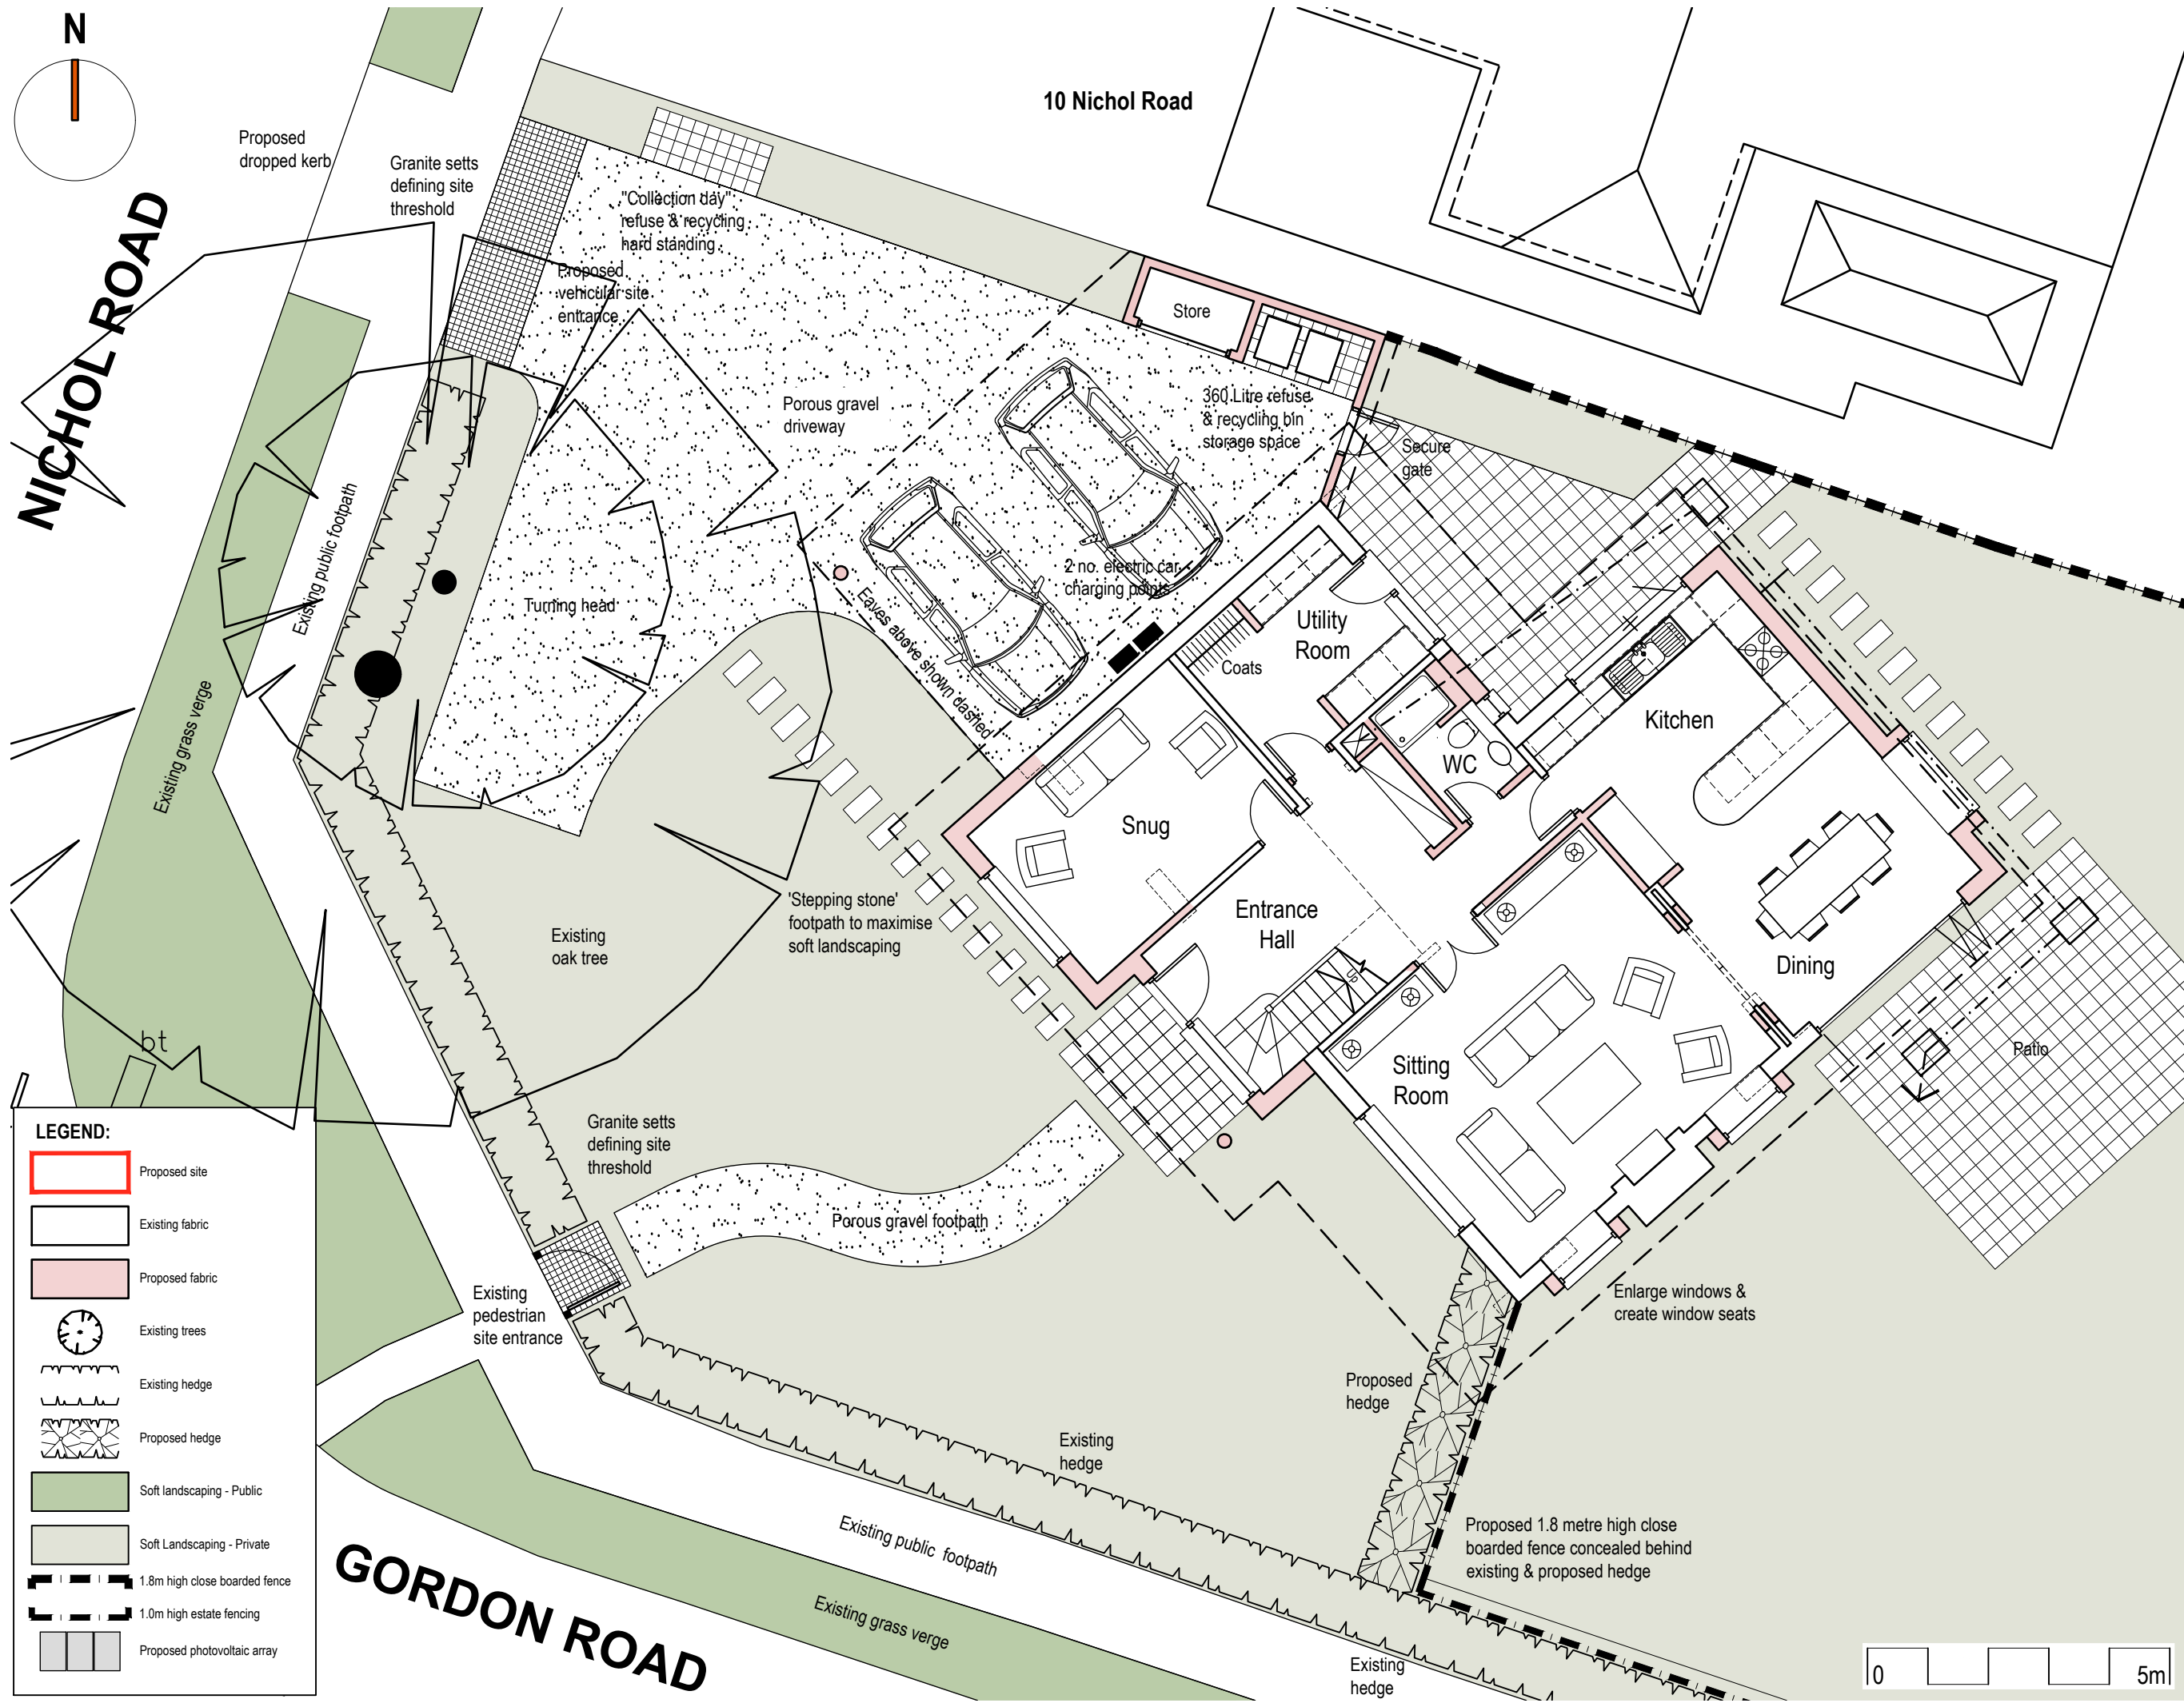

notes:

- This drawing is the copyright of vision architects limited
- DO NOT copy, alter or reproduced in any way or pass to a third party without written authority
- DO NOT scale drawings dimensions to be checked on site prior to commencing any work
- READ in conjunction with other Consultants documentation & drawings regarding this project
- DISCREPANCIES should be reported in writing to the project architect or engineer immediately

MODEL FILE REFERENCE - 230022-A-PL_RIBA 03

© Copyright Reserved

wessex house upper market street eastleigh hampshire SO50 9FD
t: 01794 330660 w: www.vision-architects.co.uk

vision
architects

drawing no.: **230022-A-PL-011** revision: **C**

scale: 1:100 @ A3

date: 2022.11

drawn: dp

checked: A/C

client: Mr. & Mrs. N. Groves

project: 8 Nichol Road, Chandlers Ford, SO53 5AS

drawing: Proposed Ground Floor Plan

status: RIBA 03 - Planning Application

rev.	description	date	by	ch
C	Nichol Road site entrance coordinated with RPA drawing	2024.07.17	dp	A/C
B	Householder Planning Application registration	2024.02.14	dp	A/C
A	Householder Planning Application submission	2024.01.31	dp	A/C