


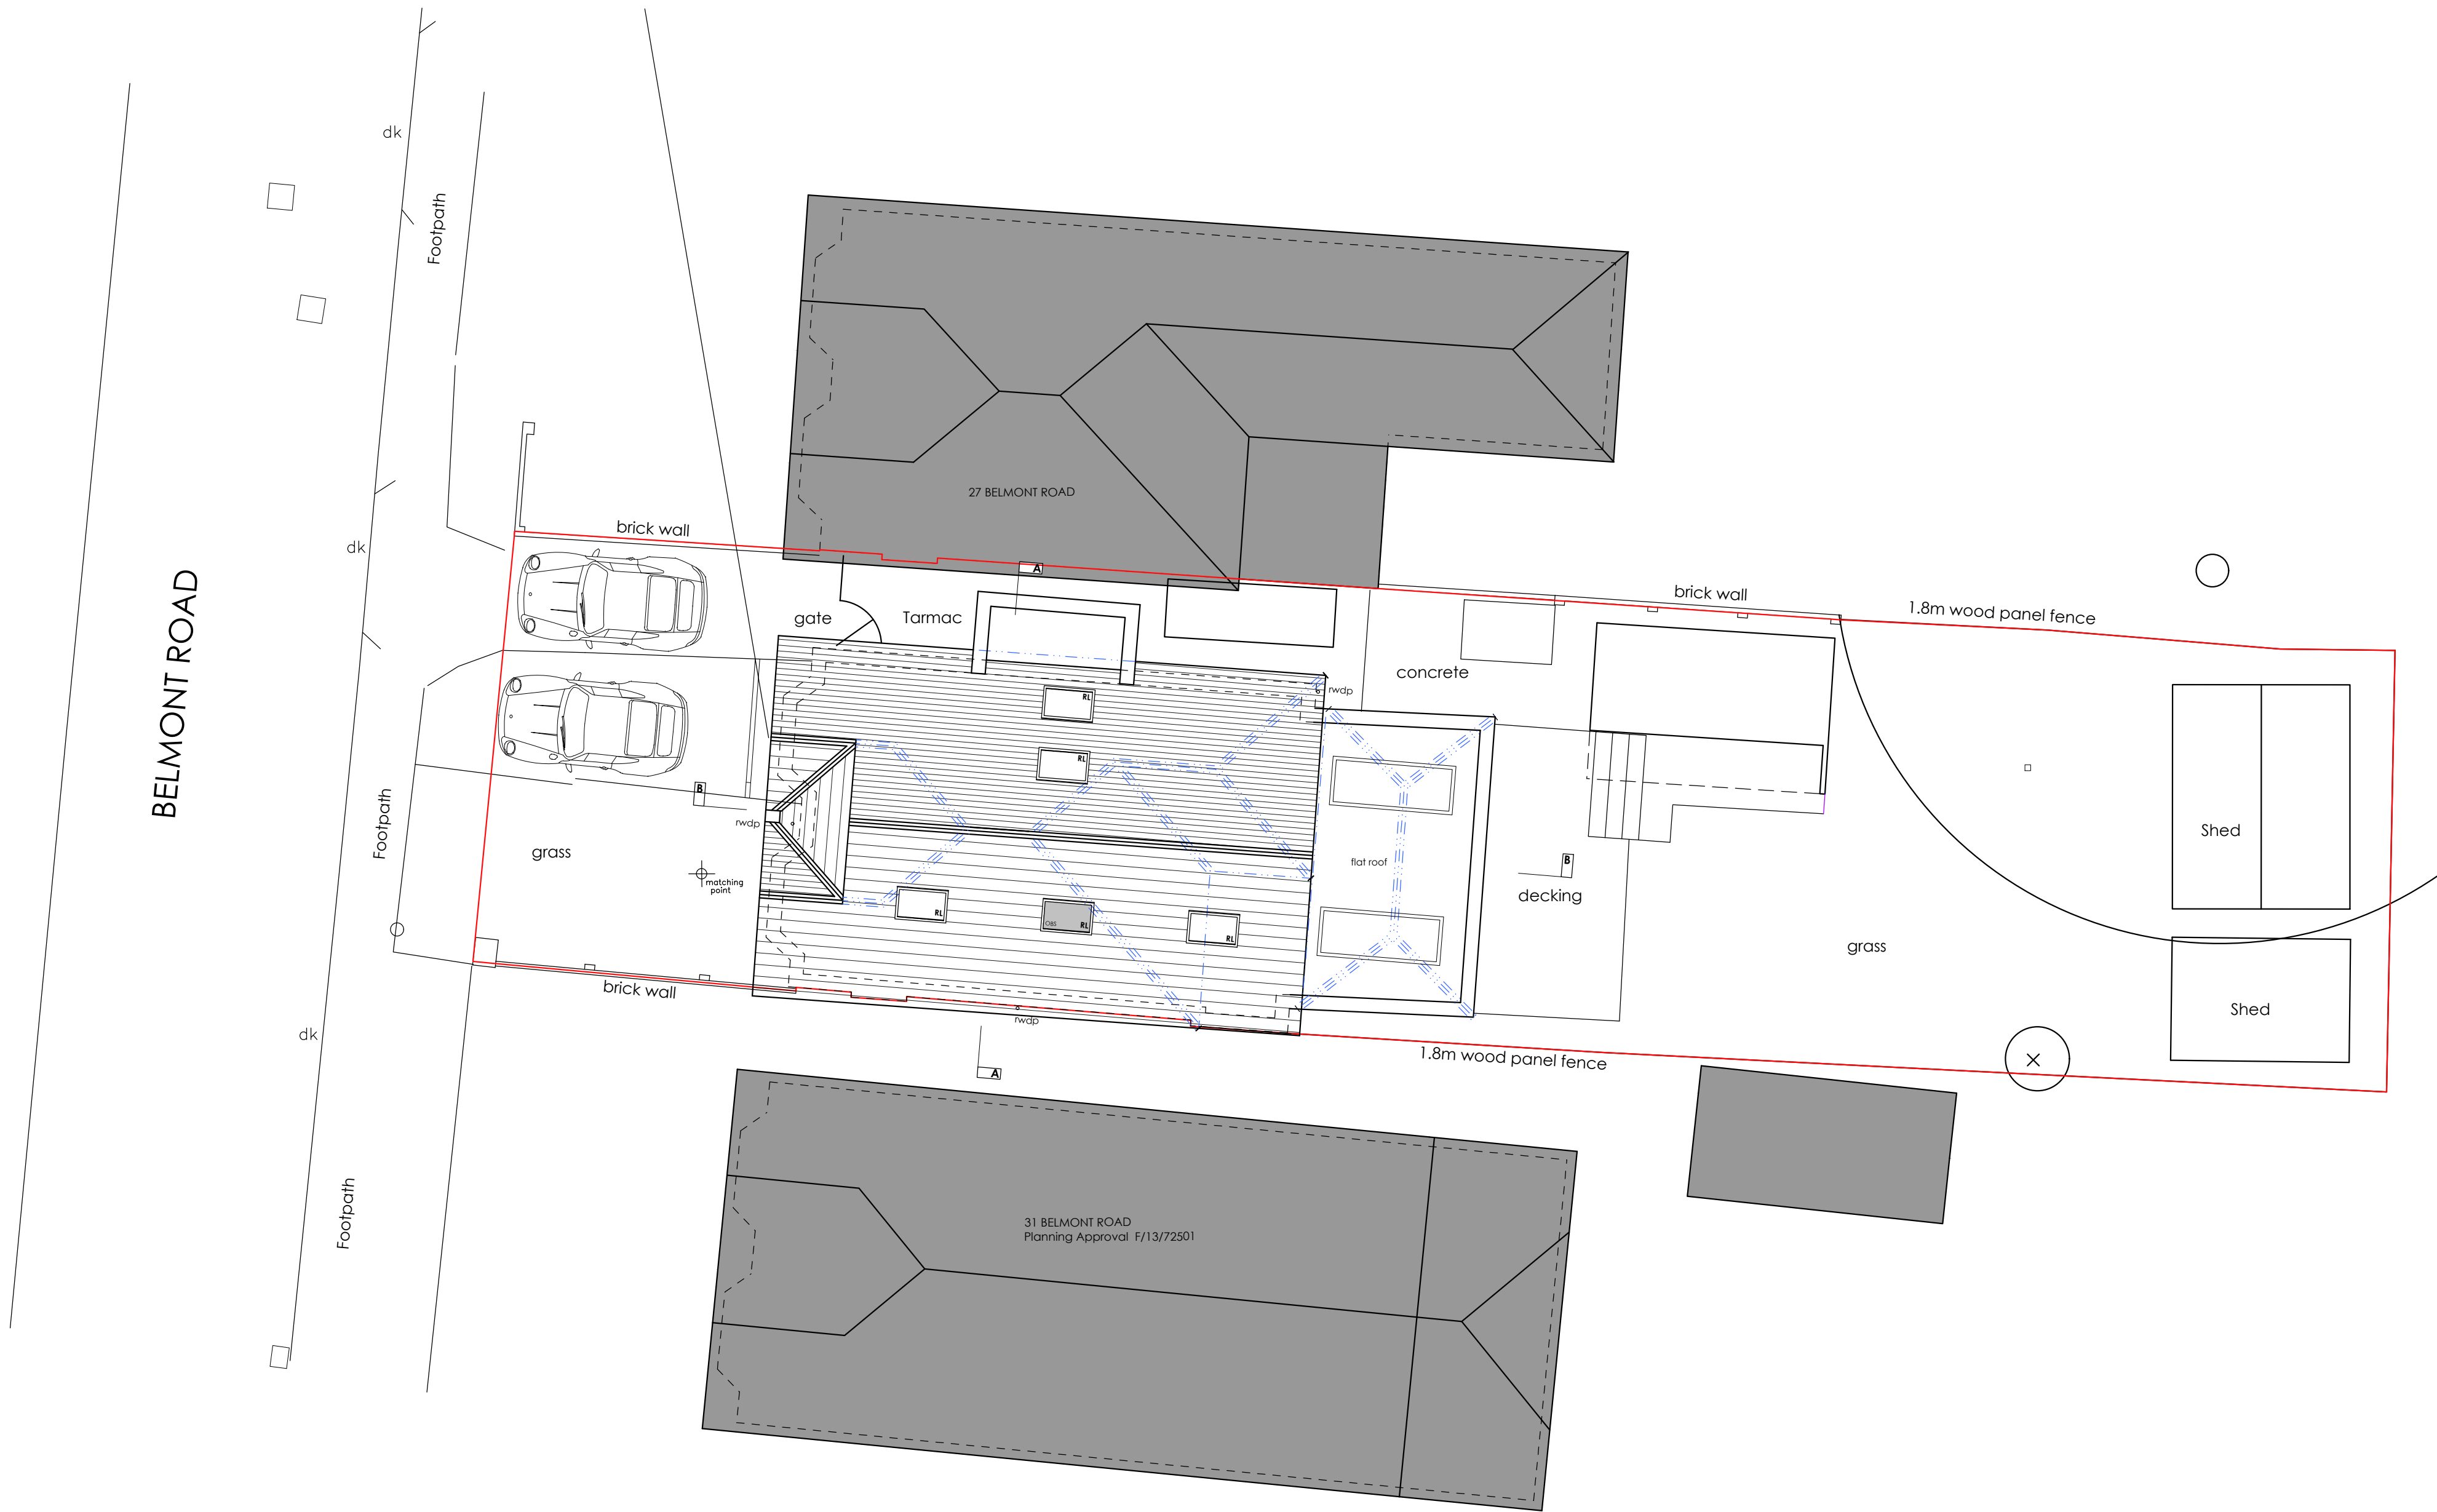

PROPOSED SITE LAYOUT/ BLOCK PLAN & ROOF PLAN

Scale @ 1:100
Assumed Site Boundary

Project Title
29 Belmont Road, Eastleigh, SO53 3EU

Drawing No
WG227 100-04

Revision
P01

Scale
1:100 @A1

Scale @ 1:100

Drawing Title
Proposed Site Layout/ Block Plan & Roof Plan.

Issue Status
PLANNING ISSUE

Date
July 2024

KEY

- Building Outline/ Landscaped Areas To Be Demolished
- Obscured Windows
- Site boundary

This drawing has been produced for planning purposes only do not use for any other reason without prior consent of WGADD LTD, this drawing is copyright.

WGADD

WHITE + GRAYARCHITECTURE / DESIGN / DEVELOP LTD
159 Chamberlayne Road, Eastleigh, SOUTHAMPTON,
SO50 5JG.

16 Truleigh Drive, Portslade, BRIGHTON, BN41 2YQ.

Telephone STEVEN (SOUTHAMPTON) 07909961007,
MARTIN (BRIGHTON) 07788175278

Email whiteandgray@wgadd.co.uk
Website www.wgadd.co.uk