



REVISION NOTES

Rev	Date	Description	Drw	Chk
A	02/02/2024	WIP Plans for comment	HJ	LS
B	09/02/2024	WIP Plans for comment	LS	LS
C	14/02/2024	WIP Plans for comment	HJ	LS
D	15/02/2024	WIP Plans for comment	LS	LS
E	03/04/2024	Planning draft	HJ	LS
F	03/07/2024	Planning Amendments	LS	LS
G	09/07/2024	Client amendments	LS	LS

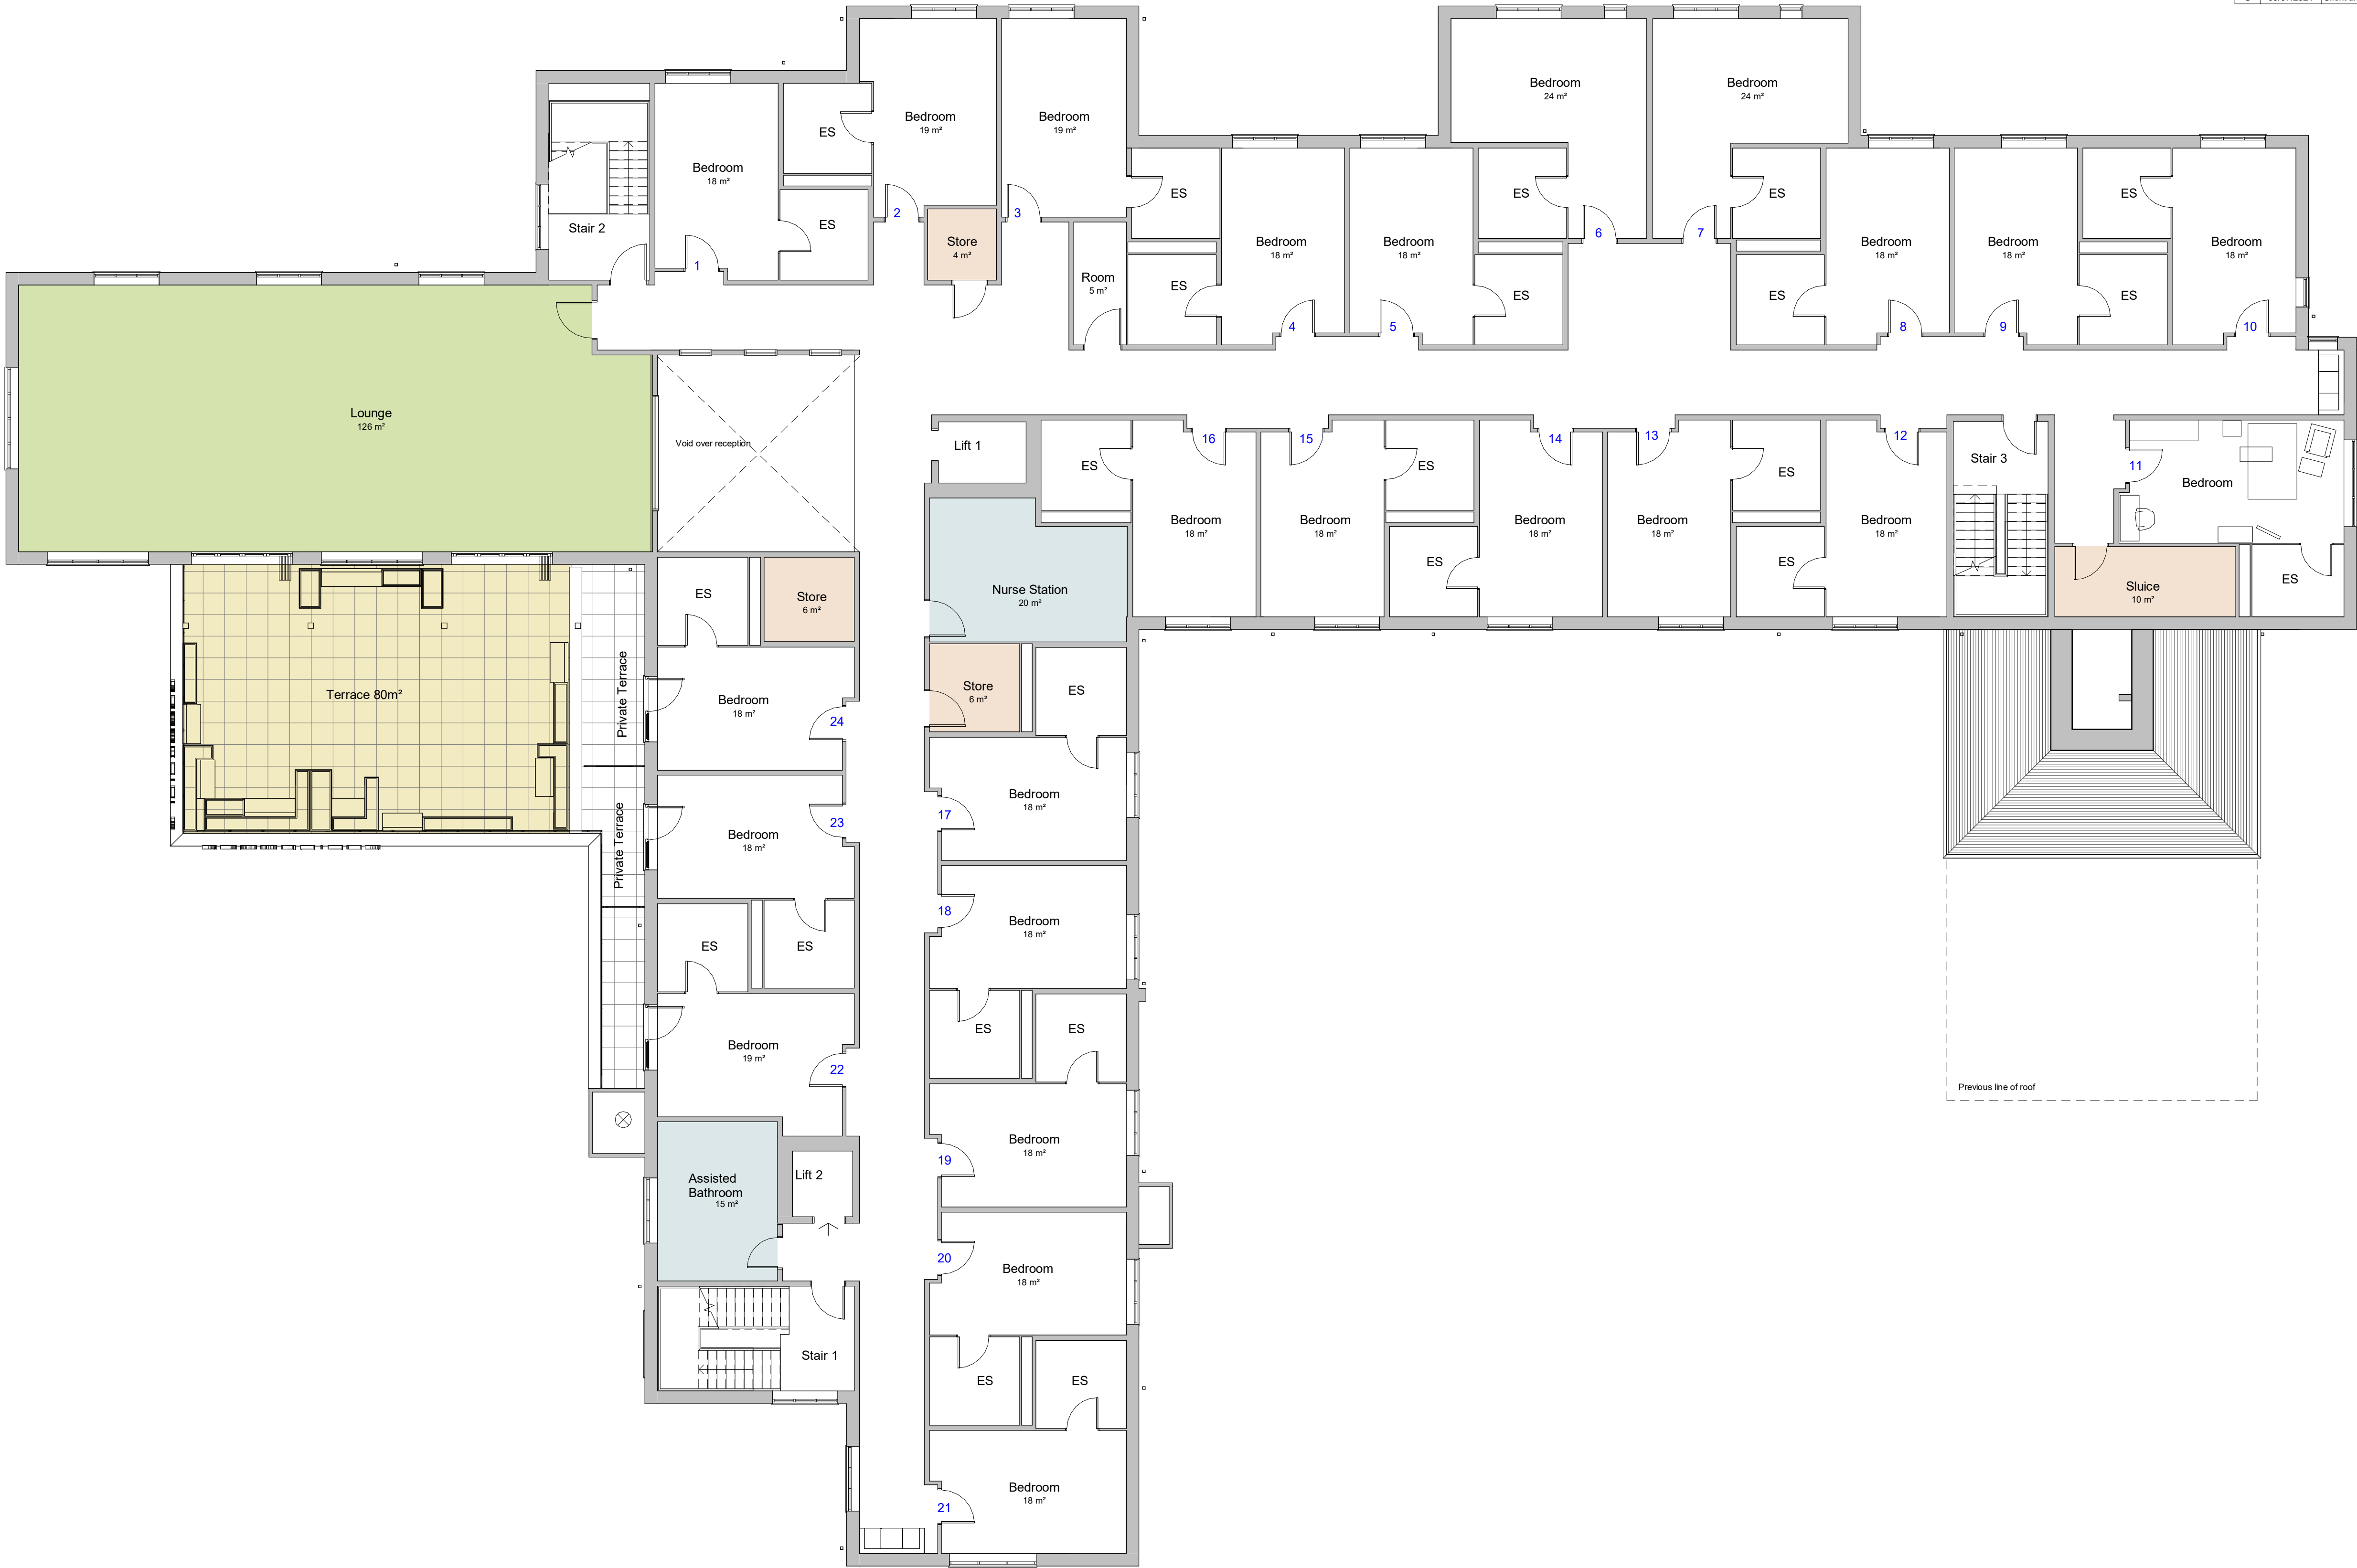

- Reception
- Back of House
- Communal Facilities
- Roof Terrace
- Support
- Stores and services
- Kitchen
- Plant

SCHEDULE		
	Rooms	GIA
Lower Ground	17	1400m²
Upper Ground	14	1320m²
First	24	1190m²
Second	14	890m²
TOTAL	69	4800m²

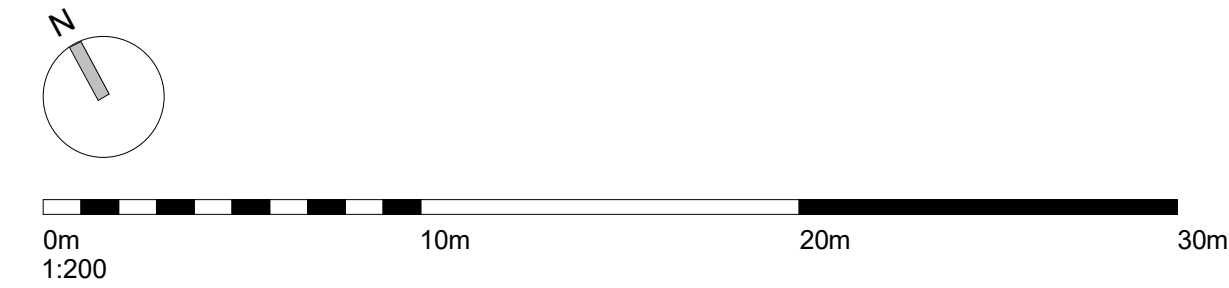

Project
Land at Providence Hill
Bursledon

Client



WLAWilliamsLester.

1 Star Lane, Ringwood, BH24 1AL
www.williamslester.com 01425 485234 mail@williamslester.com

Title
First Floor Plan

Scale A1 @ 1 : 100
Revision **G** Drawing Status
Suitability **02 - Concept** Suitability Description

Drawing No.
6185-WLA-ZZ-01-DR-A-0114