


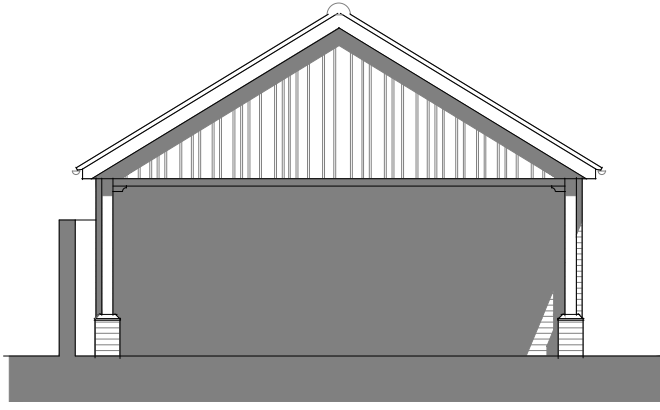


Plot 5 garage front elevation 1:100




Plot 5 garage side elevation 1:100




Plot 5 garage rear elevation 1:100

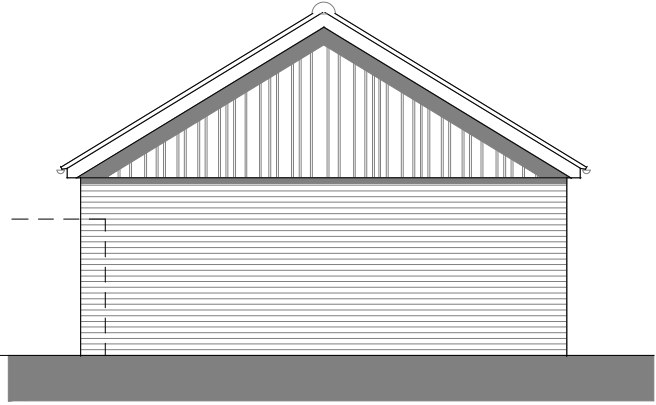

Plot 5 garage side elevation 1:100

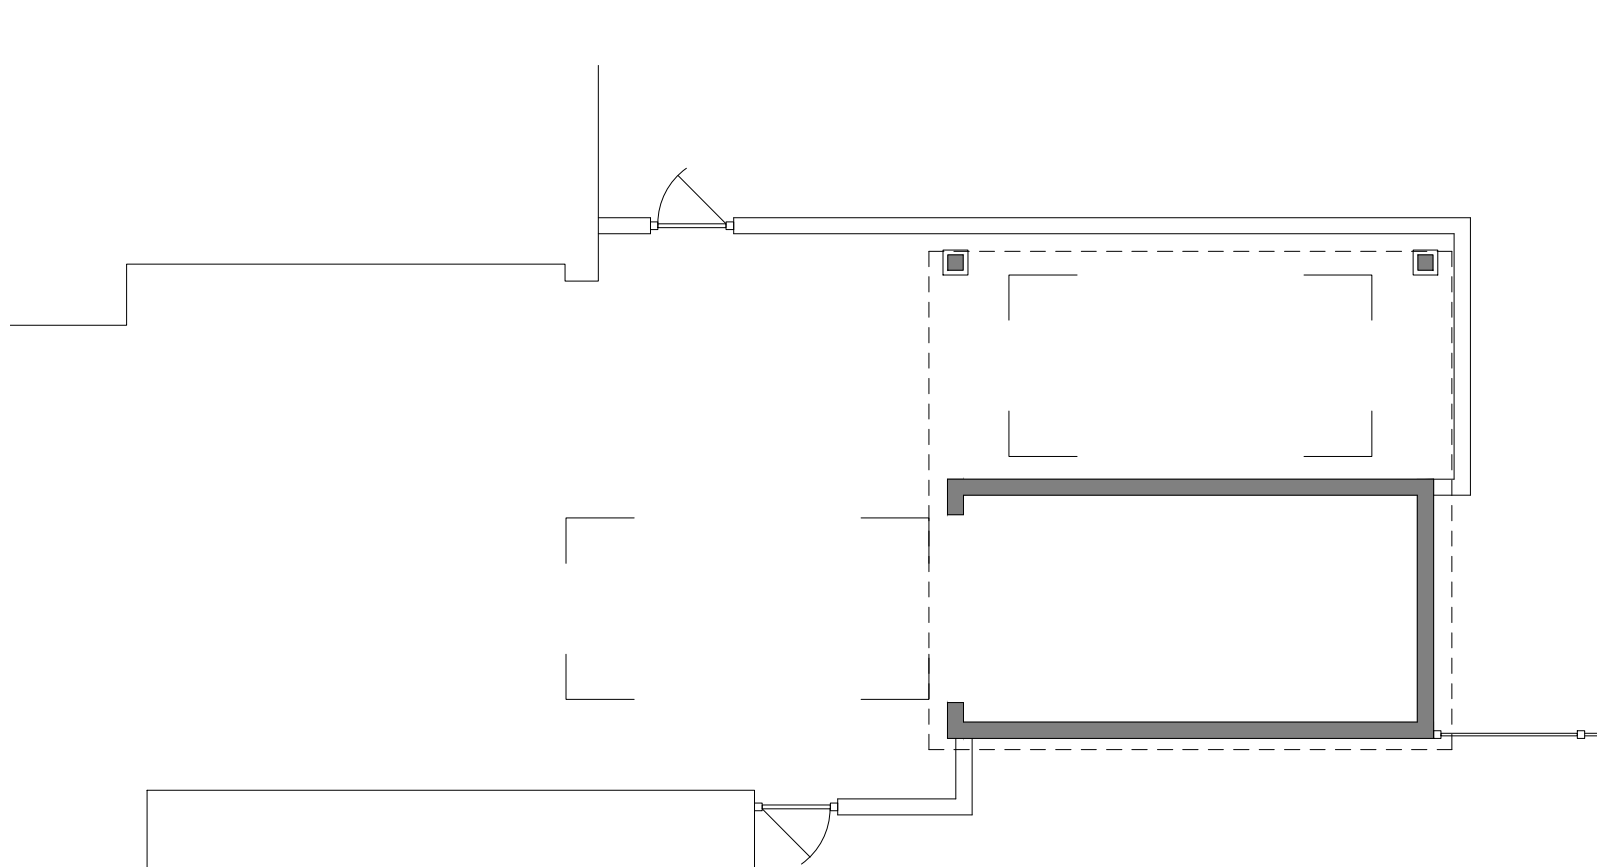


Proposed Ground Floor Plan 1:100

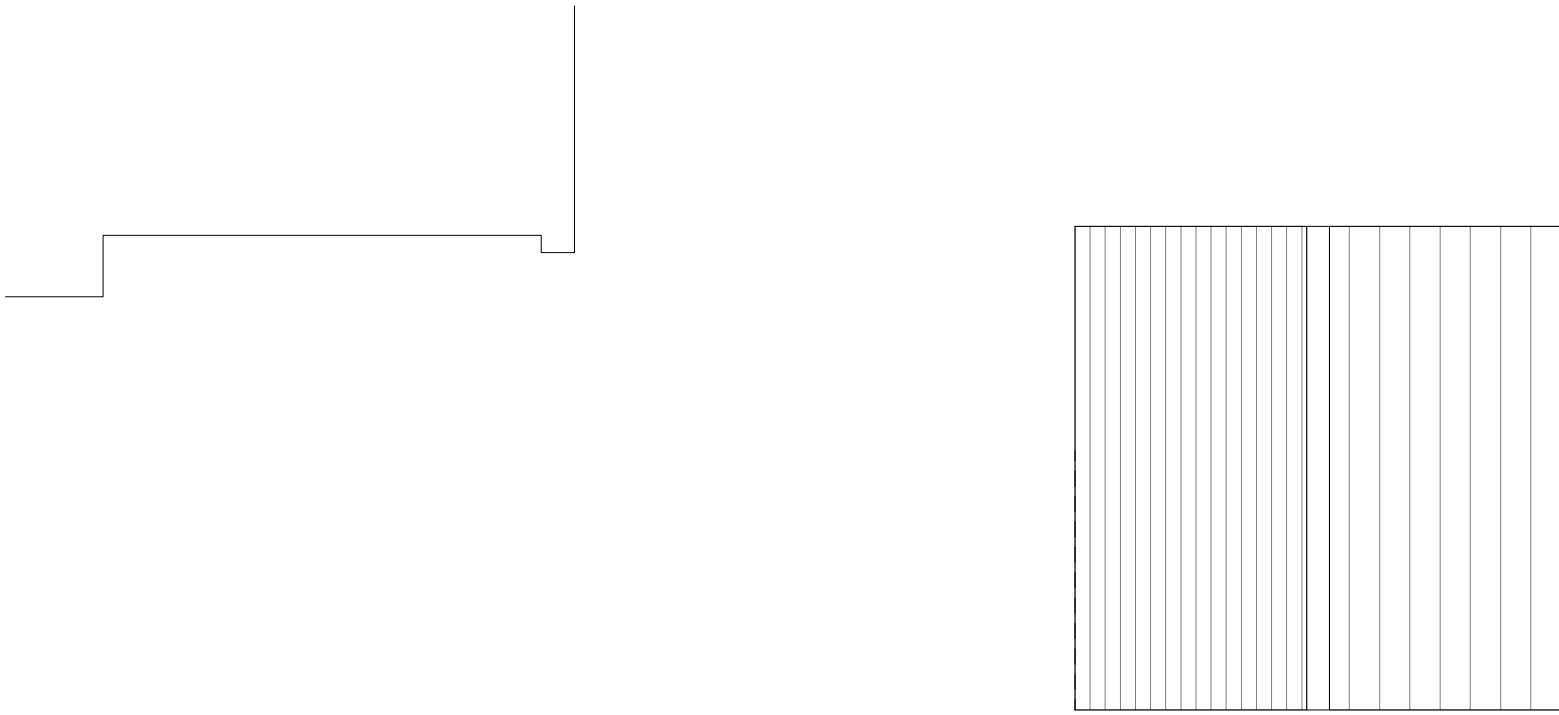

Proposed Roof Plan 1:100

THIS DRAWING MAY ONLY BE SCALED FOR THE PURPOSE OF PLANNING PERMISSION

THIS IS A PLANNING DRAWING AND IS NOT SUITABLE FOR CONSTRUCTION PURPOSES

 

REVISION	DESCRIPTION	DATE
----------	-------------	------

HOME FARM
HEDGE END
SO30 4DF

PROJECT

PLOT 5 - garage / car port
PLANS & ELEVATIONS

DRAWING

NO. 1770 / P / 24

DATE JUNE 2024

SCALE 1:100

DRAWN BY CHECKED BY LW

V&L

ARCHITECTS

t : 01794 524200

© V&L Architects (Hampshire) Ltd