



Plot 1&2 front elevation 1:100




Plot 1 side elevation 1:100




Plot 2&1 rear elevation 1:100




Plot 2&1 side elevation 1:100

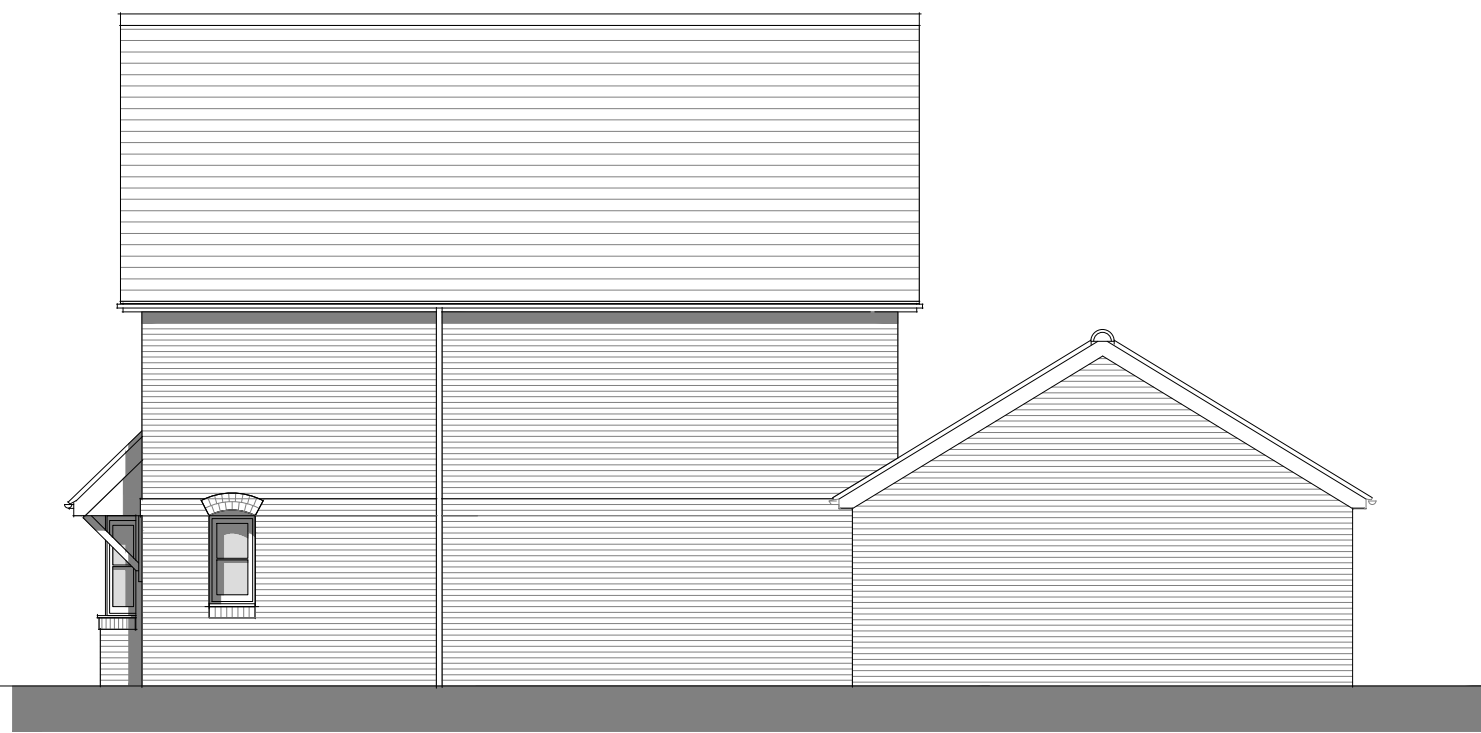

Plot 1 side elevation 1:100

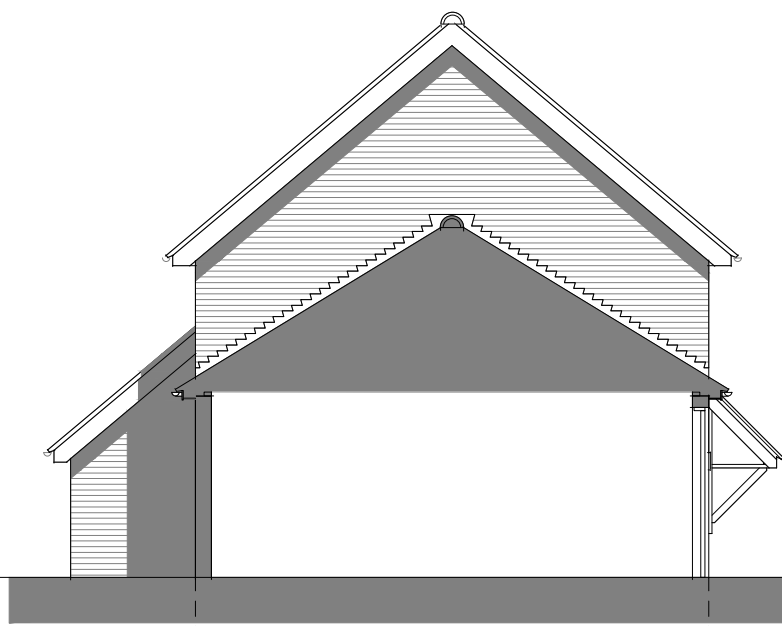


Plot 2 sectional side elevation 1:100

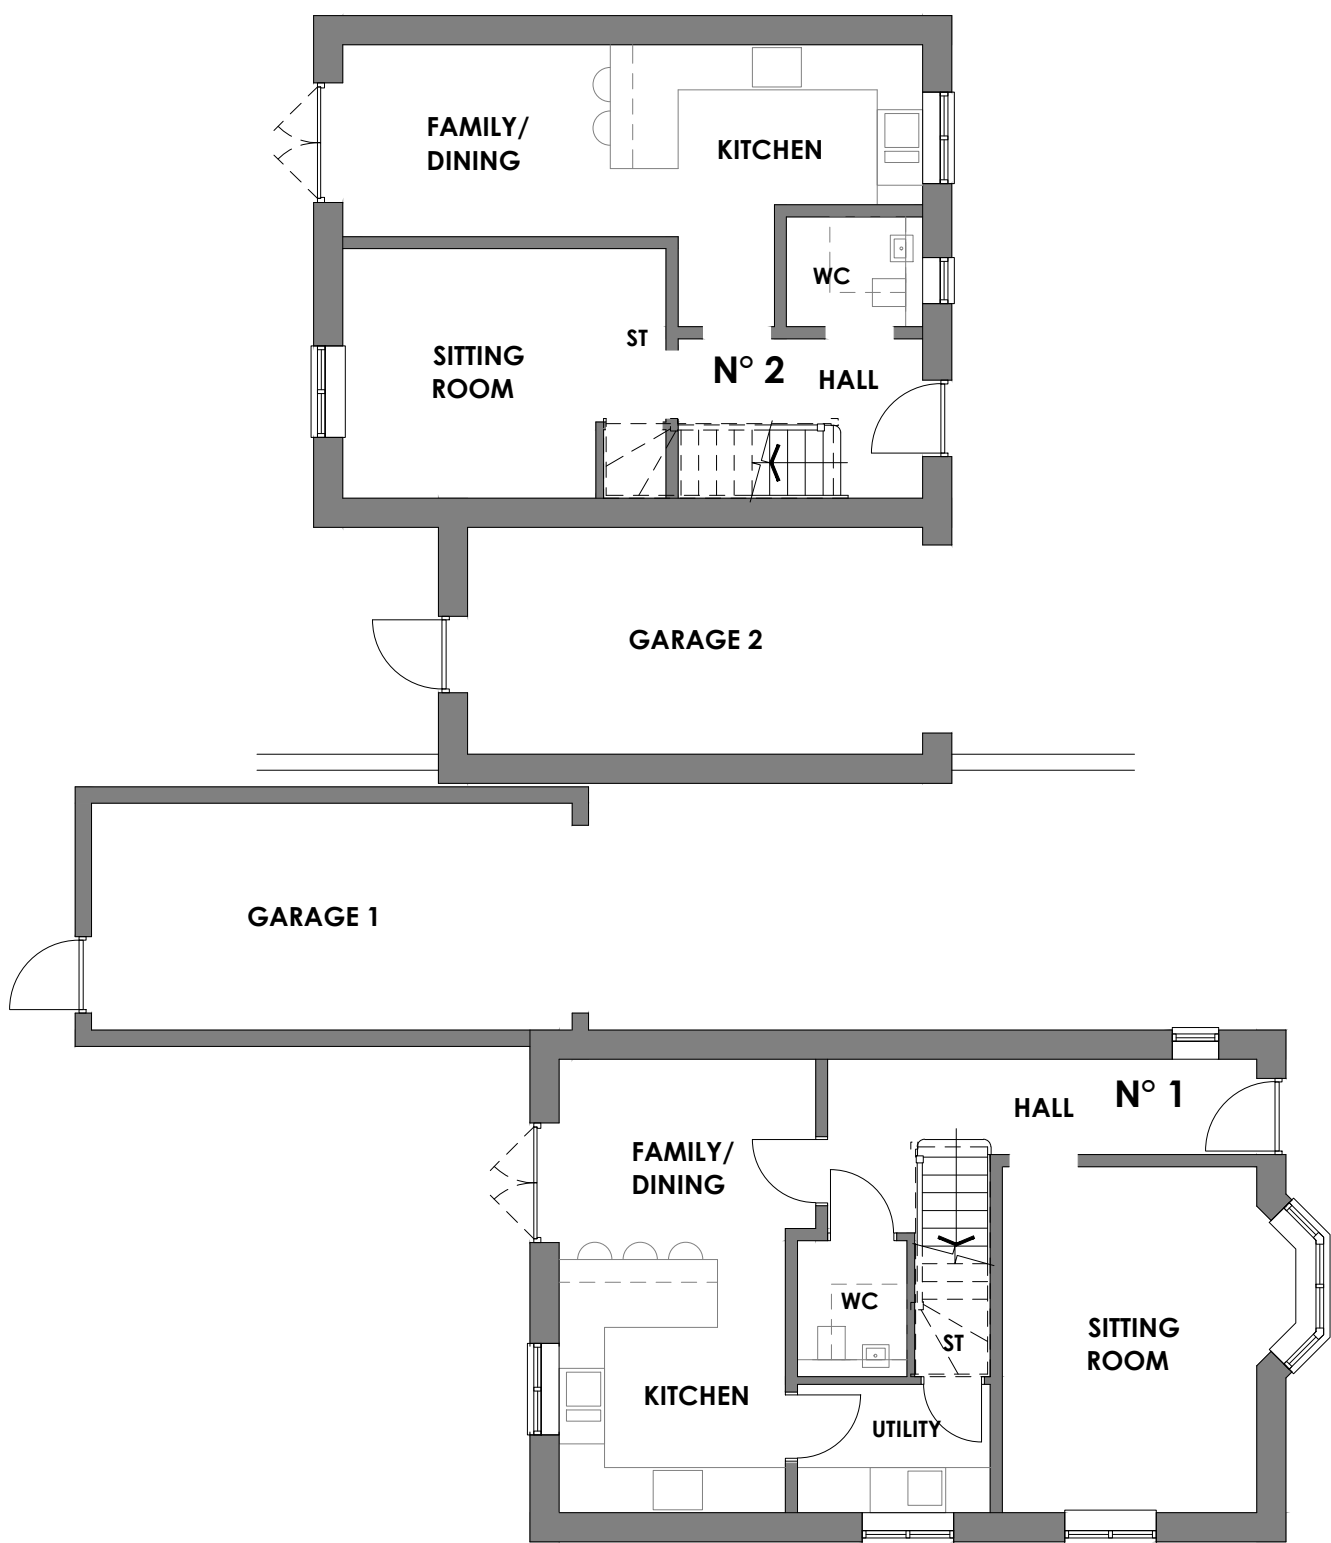

Proposed Ground Floor Plan 1:100



Proposed First Floor Plan 1:100

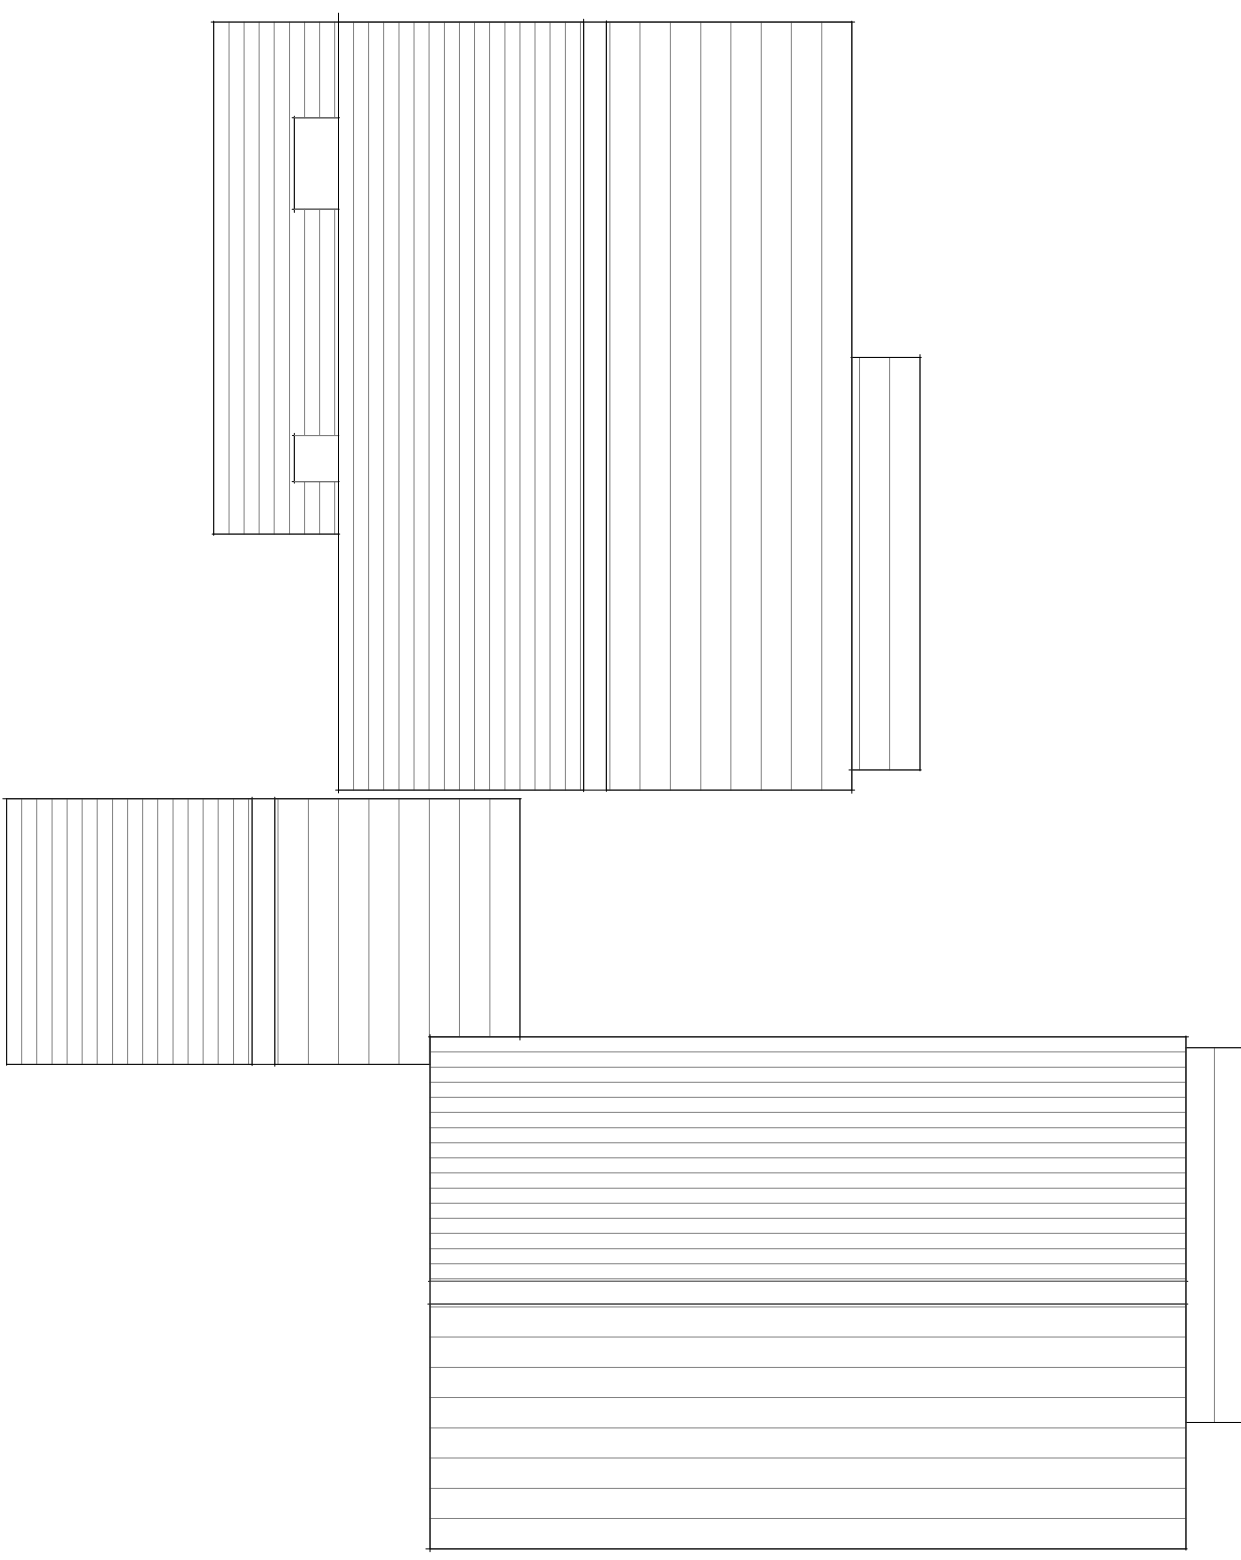

Proposed Roof Plan 1:100

THIS DRAWING MAY ONLY BE SCALED FOR THE PURPOSE OF PLANNING PERMISSION

THIS IS A PLANNING DRAWING AND IS NOT SUITABLE FOR CONSTRUCTION PURPOSES

0 1m 2m 4m
1:100 1cm = 1m

REVISION	DESCRIPTION	DATE
----------	-------------	------

PROJECT HOME FARM
HEDGE END
SO30 4DF

DRAWING PLOT 1 & 2
PLANS & ELEVATIONS

NO. 1770 / P / 20

DATE JUNE 2024

SCALE 1:100

DRAWN BY CHECKED BY LW

V&L

ARCHITECTS

t : 01794 524200

© V&L Architects (Hampshire) Ltd