




Plot 4 front elevation 1:100




Plot 4 side elevation 1:100




Plot 4 rear elevation 1:100

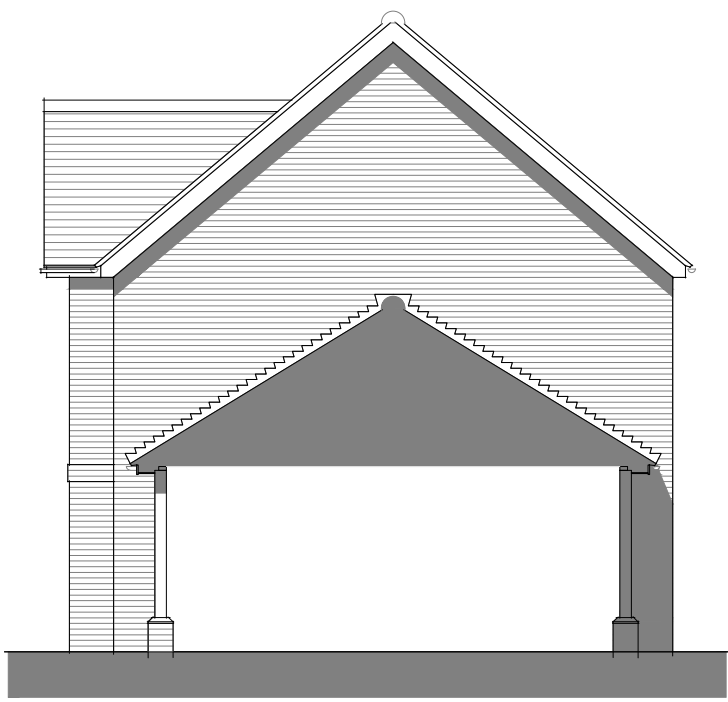


Plot 4 sectional side elevation 1:100

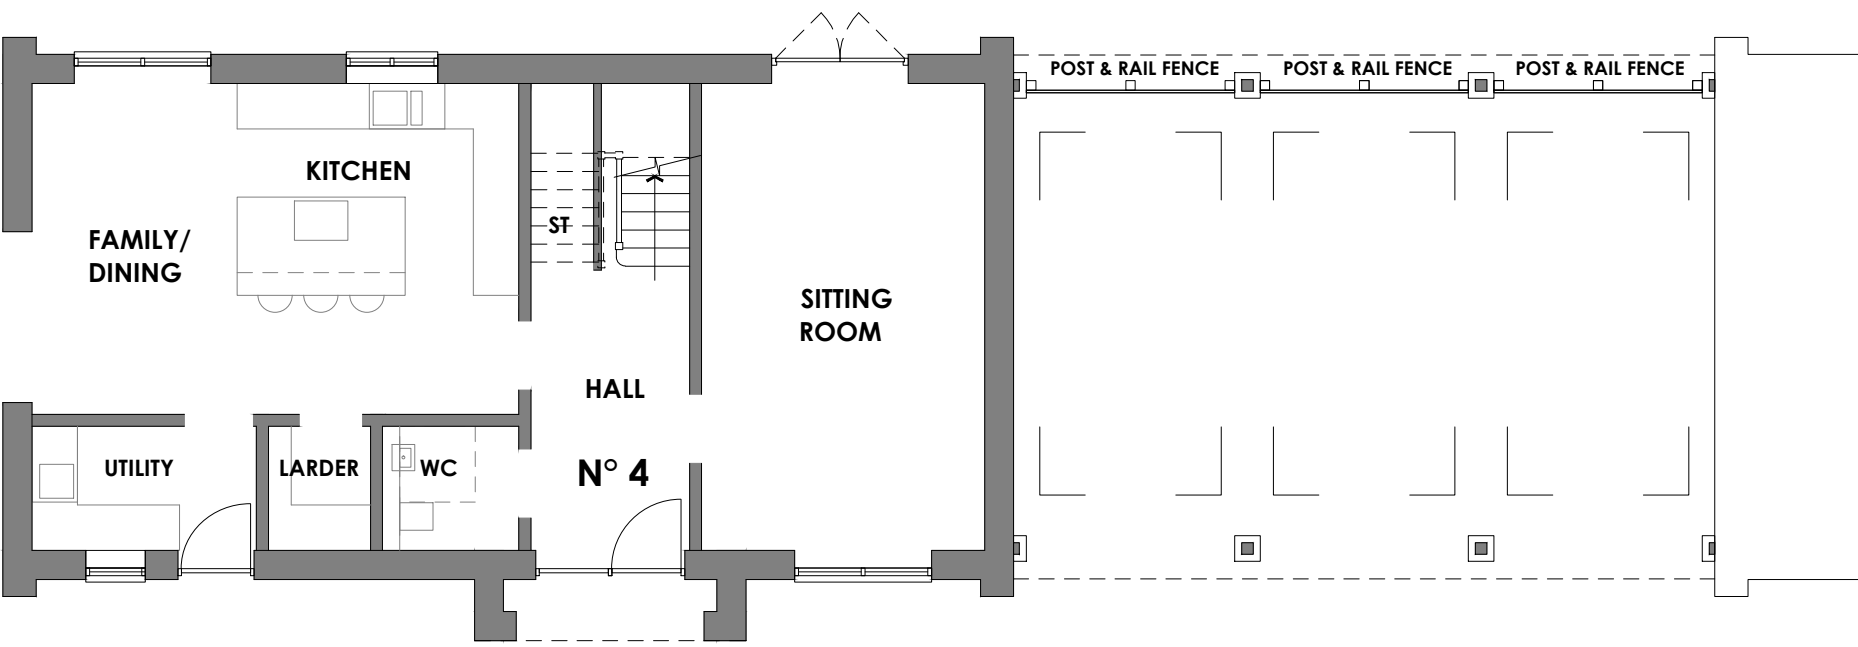

Proposed Ground Floor Plan 1:100

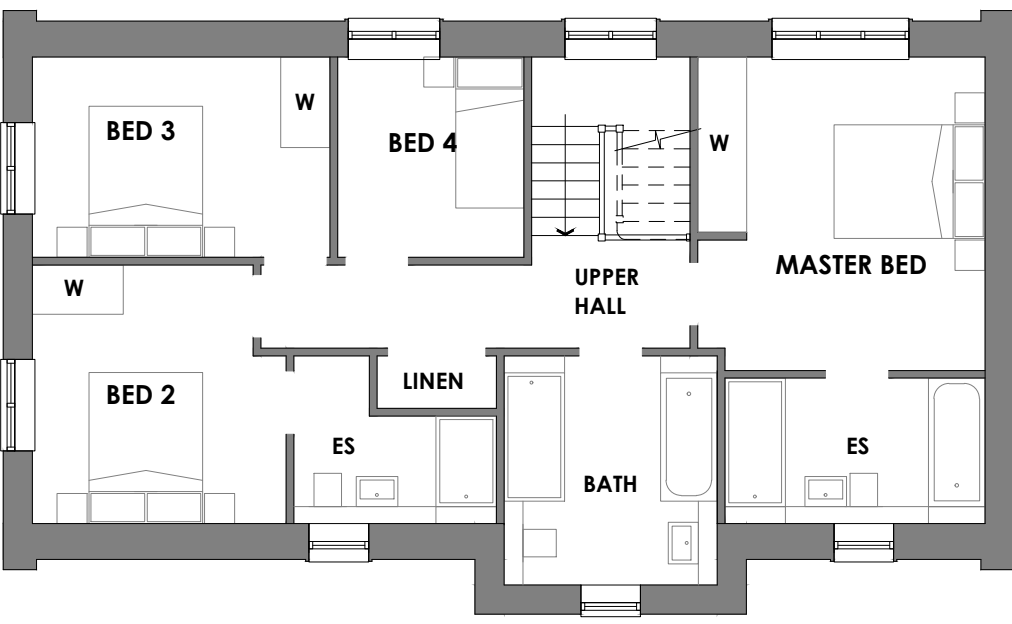

Proposed First Floor Plan 1:100

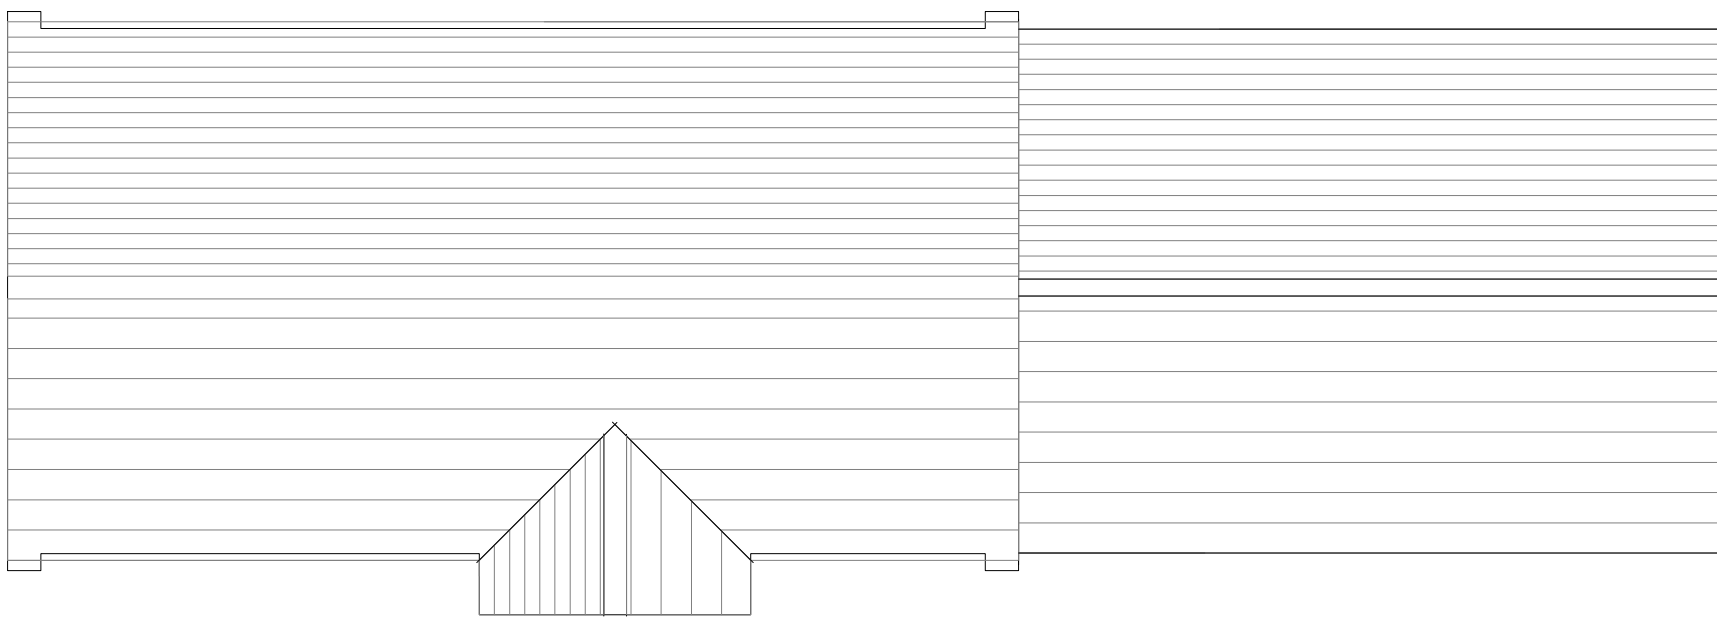

Proposed Roof Plan 1:100

THIS DRAWING MAY ONLY BE SCALED FOR THE PURPOSE OF PLANNING PERMISSION

THIS IS A PLANNING DRAWING AND IS NOT SUITABLE FOR CONSTRUCTION PURPOSES

0 1m 2m 4m  
1:100 1cm = 1m

RevA minor alterations Jul24  
REVISION DESCRIPTION DATE

PROJECT HOME FARM  
HEDGE END  
SO30 4DF

DRAWING PLOT 4  
PLANS & ELEVATIONS  
NO. 1770 / P / 22 A  
DATE JUNE 2024  
SCALE 1:100  
DRAWN BY CHECKED BY LW

V&L  
ARCHITECTS  
t : 01794 524200

© V&L Architects (Hampshire) Ltd