


THIS DRAWING AND THE BUILDING WORKS DEPICTED ARE THE COPYRIGHT OF J.S.BLOOR (SERVICES) LIMITED AND MAY NOT BE REPRODUCED OR AMENDED EXCEPT BY WRITTEN PERMISSION. NO LIABILITY WILL BE ACCEPTED FOR AMENDMENTS MADE BY OTHER PERSONS.

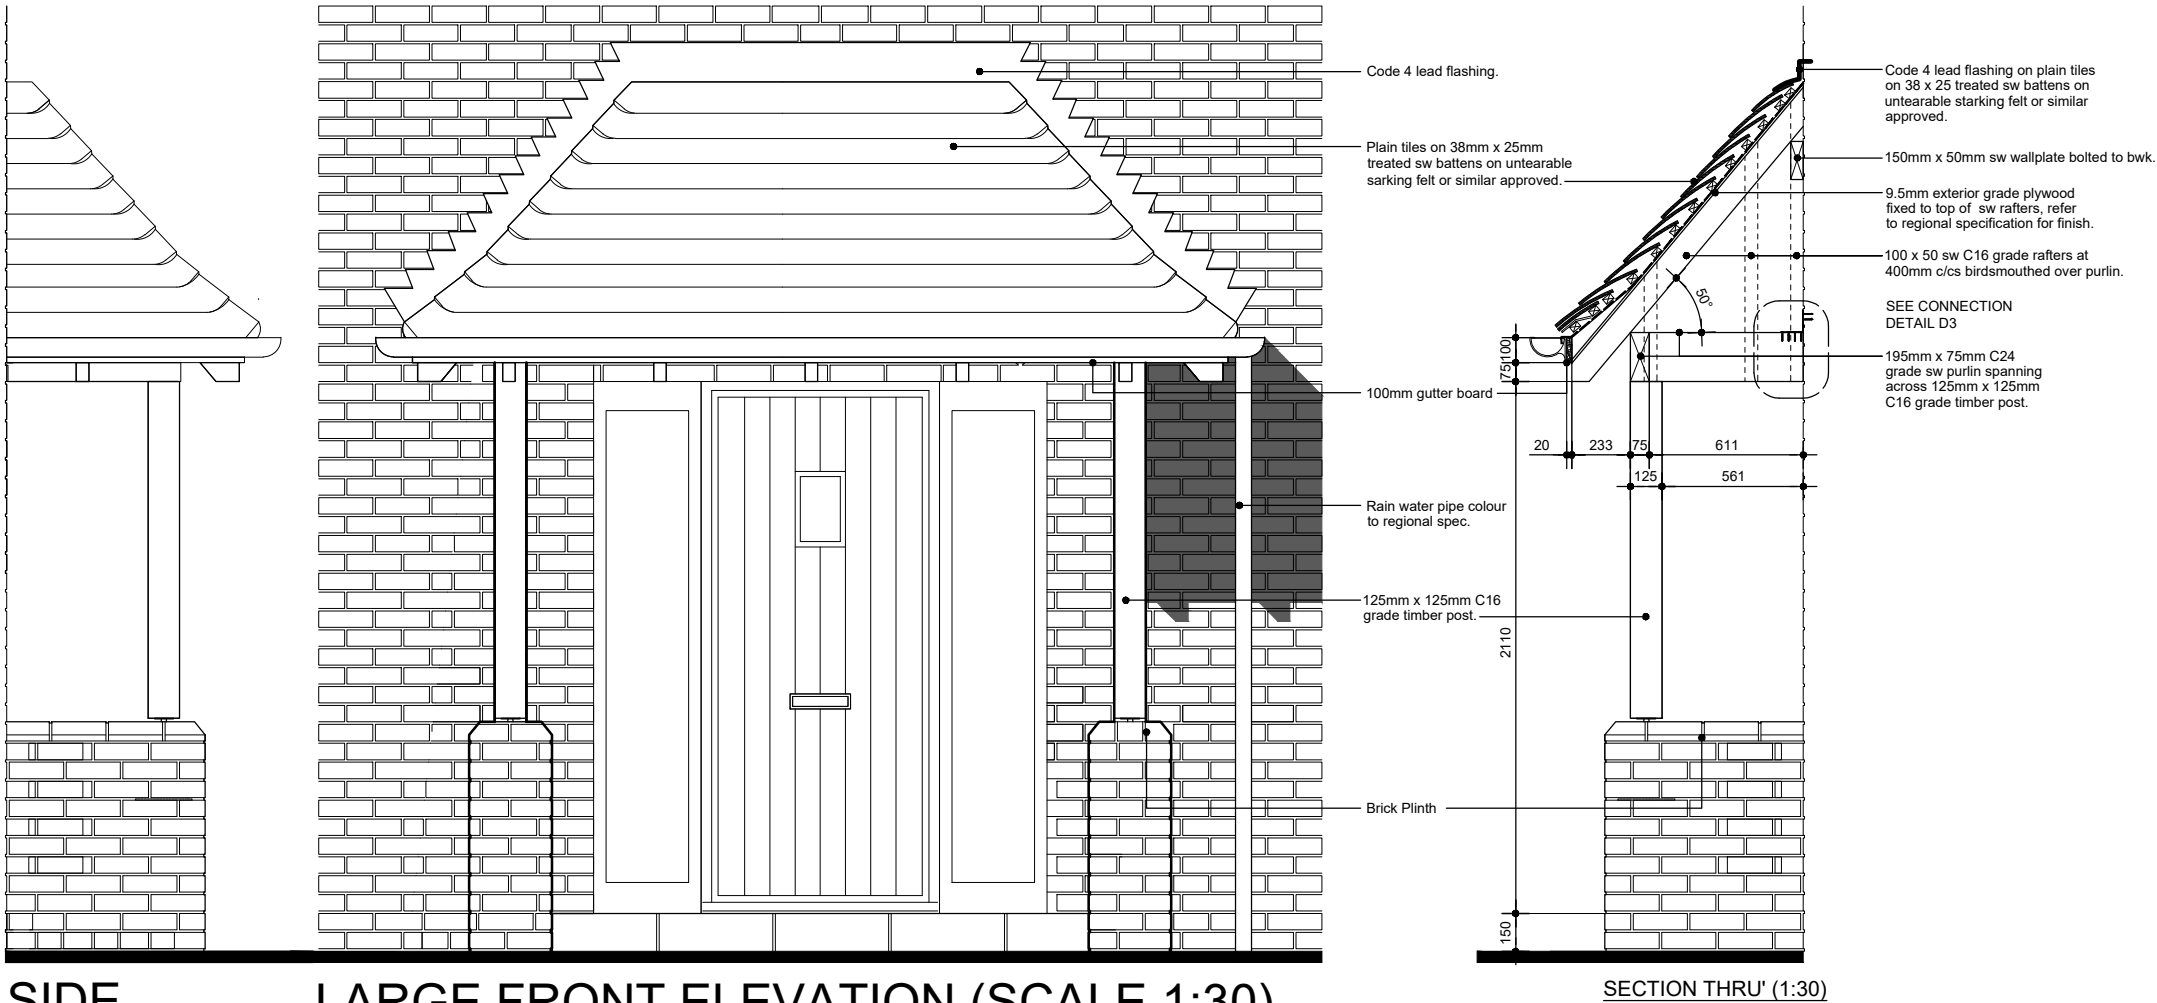

SIDE
ELEVATION
(SCALE 1:30)

LARGE FRONT ELEVATION (SCALE 1:30)

SECTION THRU' (1:30)

REFER TO STRUCTURAL ENGINEERS
(ABACUS) CALCULATIONS, REFERENCE
No. 32796-01-C63

ALL TIMBER TO BE PRESERVATIVE
TREATED TO BS 5268 P.T 5 1977. WITH
CUTS & JOINTS TREATED ON SITE.