


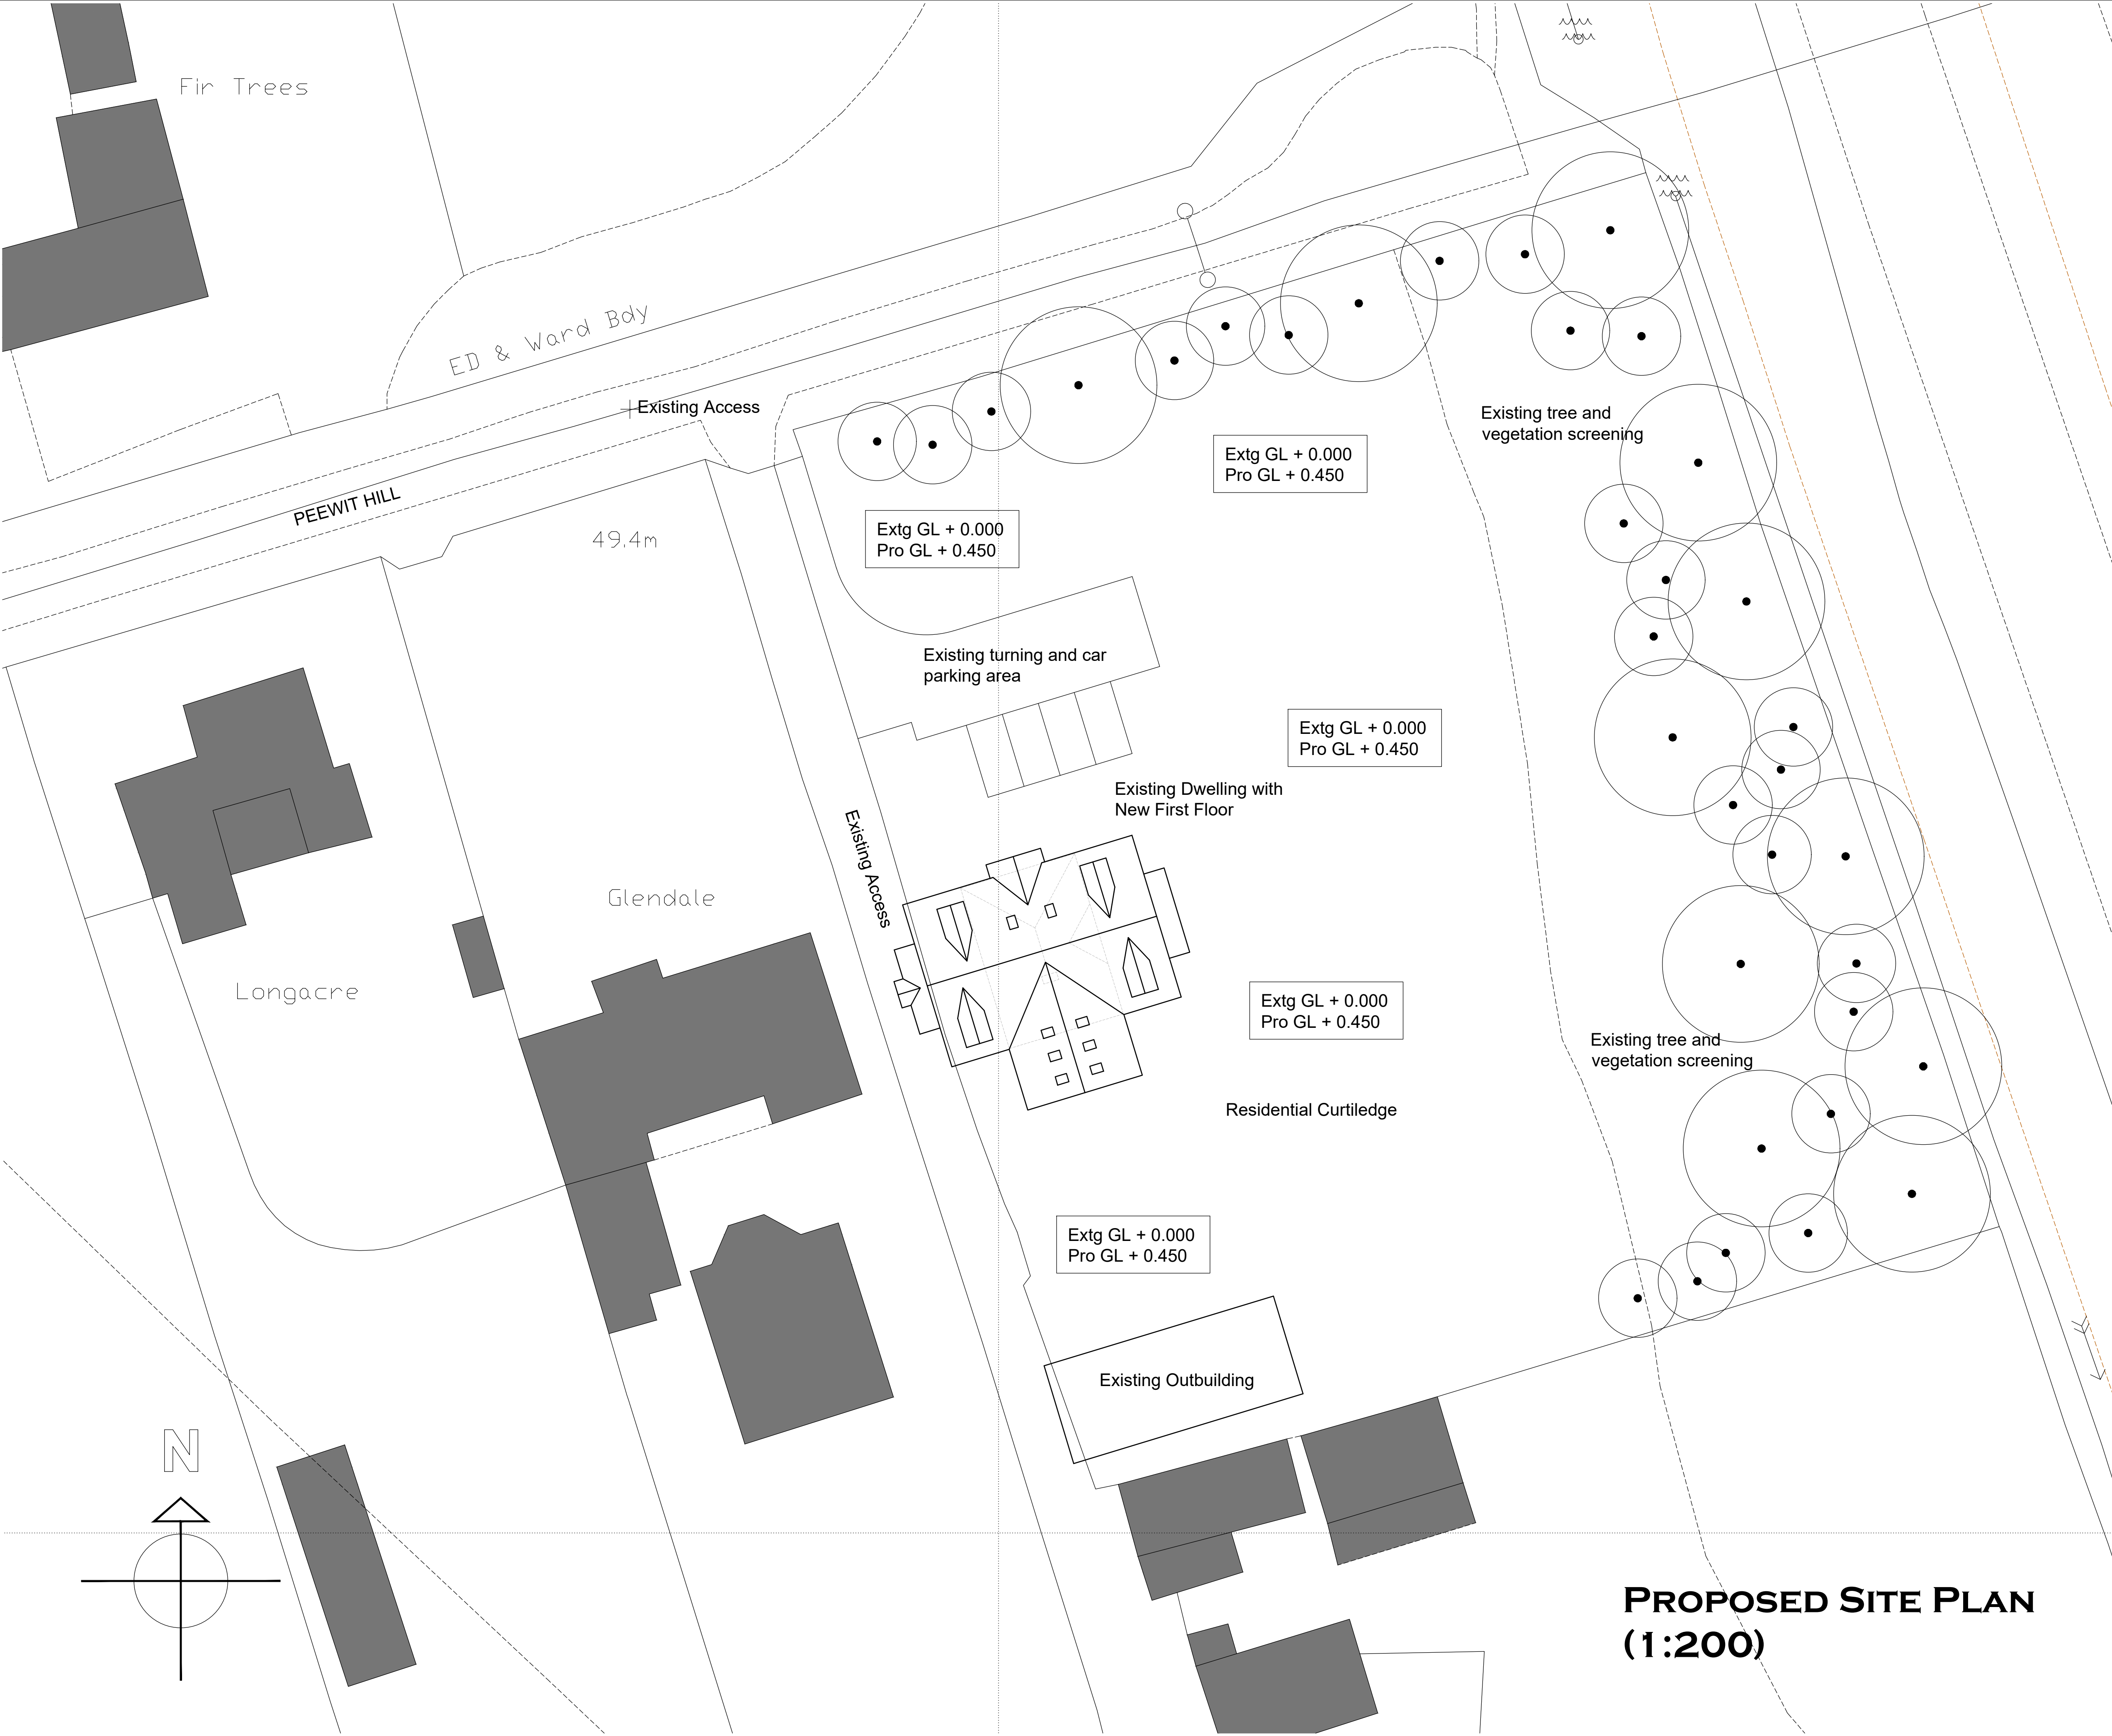

Notes


THIS DRAWING IS THE COPYRIGHT OF VIVID DESIGN STUDIO LTD AND MUST NOT BE COPIED, ALTERED OR REPRODUCED IN ANY WAY NEITHER PASSED TO A THIRD PARTY WITHOUT THEIR WRITTEN PERMISSION.

DIMENSIONS TO BE CHECKED ON SITE BEFORE COMMENCING WORK AND ANY DISCREPANCIES SHALL BE REPORTED TO THE DESIGNER. FIGURED DIMENSIONS MUST BE TAKEN IN PREFERENCE TO SCALED DIMENSIONS.

Rev:-	Description:-	Date:-	Chkd by:-

NOTE

EXISTING GROUND LEVELS RAISED BY 450MM AROUND EXISTING DWELLING WITH HARDCORE TO ENABLE HARD STANDINGS TO BE PROVIDED FOR MACHINERY AND MATERIAL STORAGE DURING CONSTRUCTION. ALSO TO AID WITH DRAINAGE. ALL LEVELS TO BE RETURNED TO ORIGINAL LEVELS ON COMPLETION OF THE WORKS TO THE EXISTING DWELLING

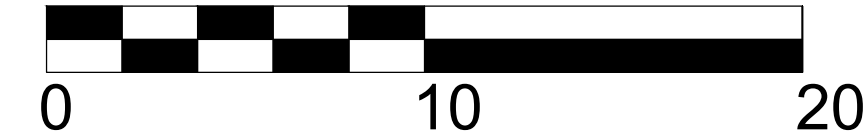

SCALE BAR 1:200



The Barn, Calcot Mount Business Park, Calcot Lane,
Curdridge, Southampton, Hampshire, SO32 2BN
Tel: 01489 786670
Email: info@vividdesignstudio.co.uk
Website: www.vividdesignstudio.co.uk

Project:-			
Proposed Extensions and Alterations Derry Dacy Peewit Hill Bursledon Hampshire			
Title:-			
Proposed Site Plan			
Client:-			
Mr Joe Dorrington			
Scale:-			
1:200 (@A1)			
Drawn By:-		Checked By:-	
PJD			
Date:-		Date:-	
22/07/24			
Job.No:-		Drg.No:-	
220008		42	

PROPOSED SITE PLAN
(1:200)