


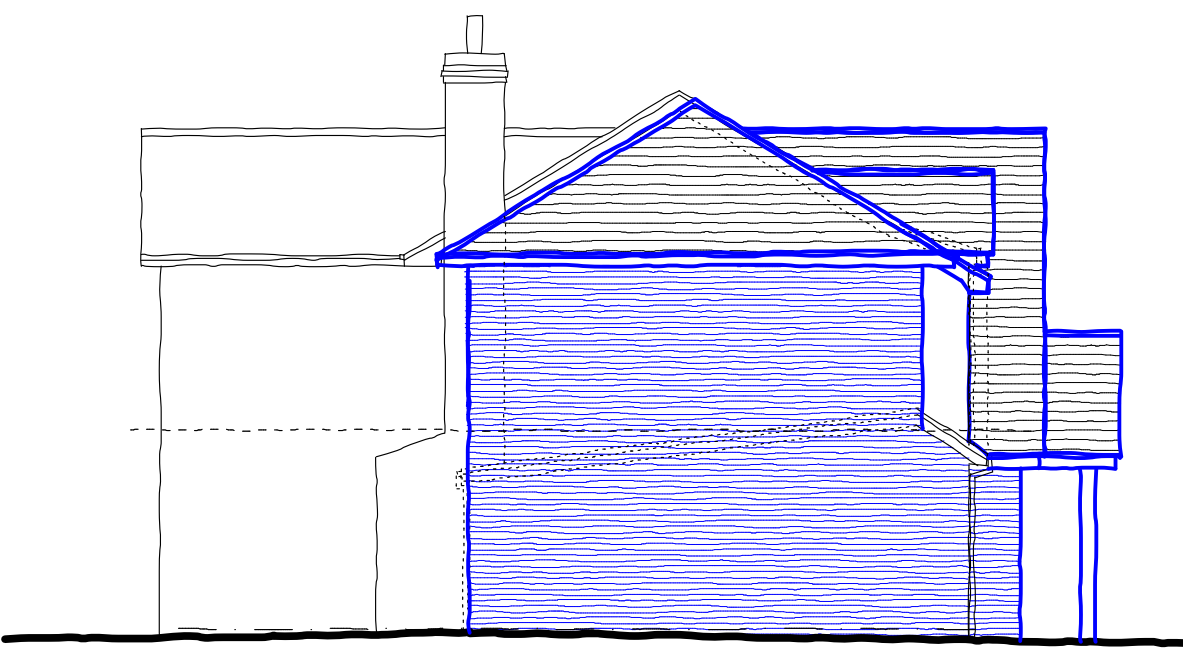

Proposed Side Elevation 1:100

33.0m DATUM
EAST ELEVATION




Proposed Front Elevation 1:100

33.0m DATUM
NORTH ELEVATION




Proposed Side Elevation 1:100

33.0m DATUM
WEST ELEVATION

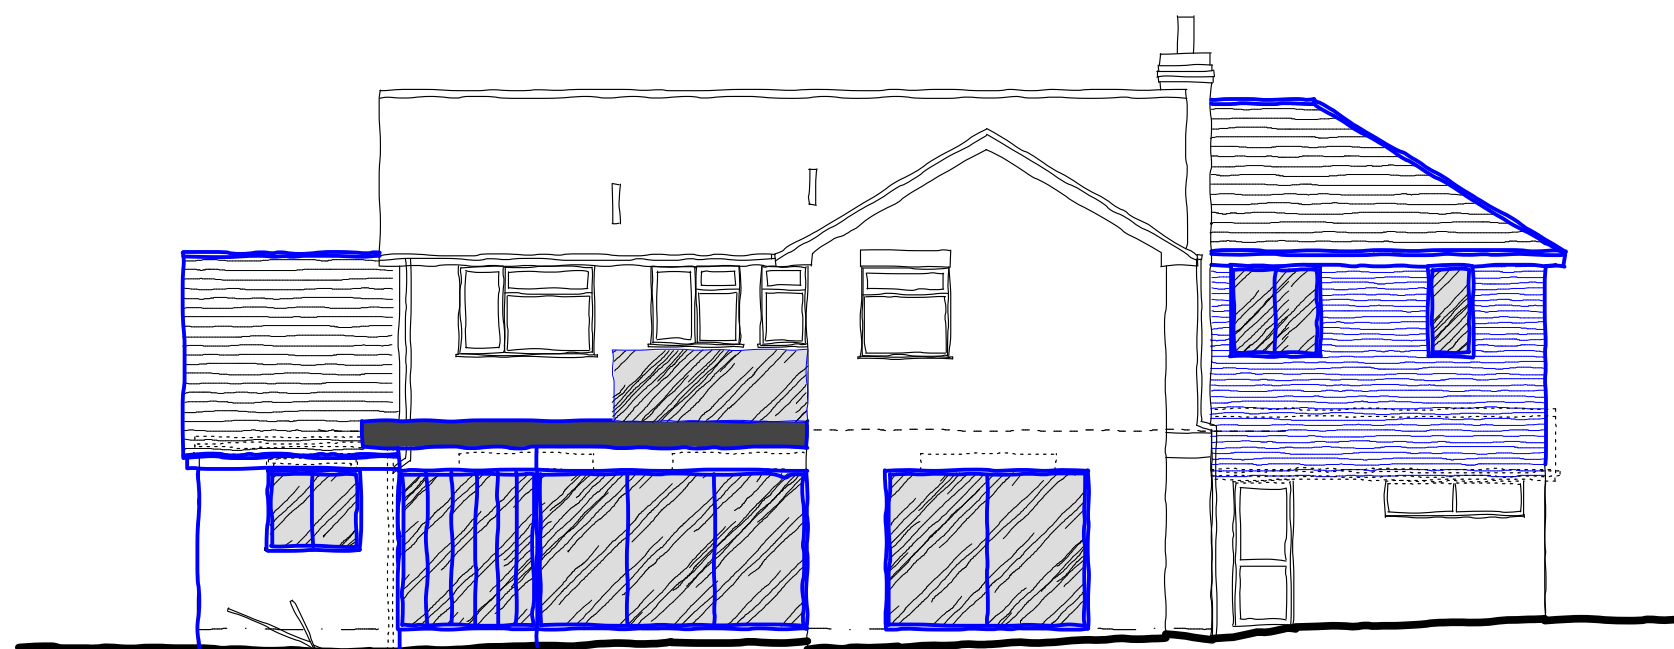

Proposed Rear Elevation 1:100

33.0m DATUM
SOUTH ELEVATION

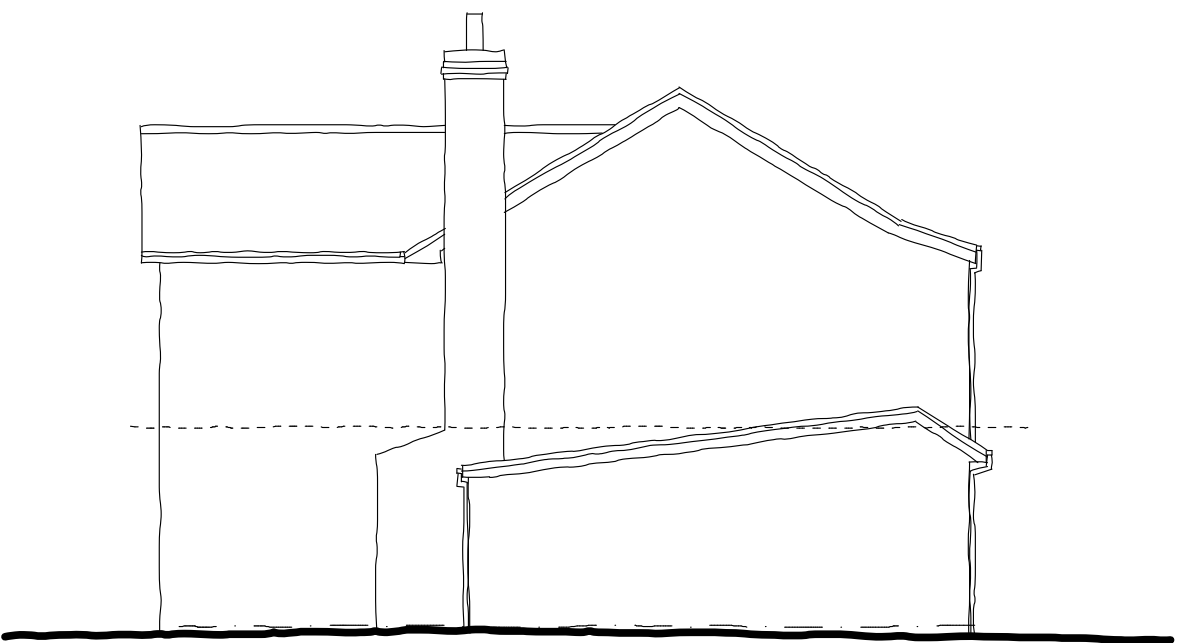

Existing Side Elevation 1:100

33.0m DATUM
EAST ELEVATION



Existing Front Elevation 1:100

33.0m DATUM
NORTH ELEVATION




Existing Side Elevation 1:100

33.0m DATUM
WEST ELEVATION




Existing Rear Elevation 1:100

33.0m DATUM
SOUTH ELEVATION

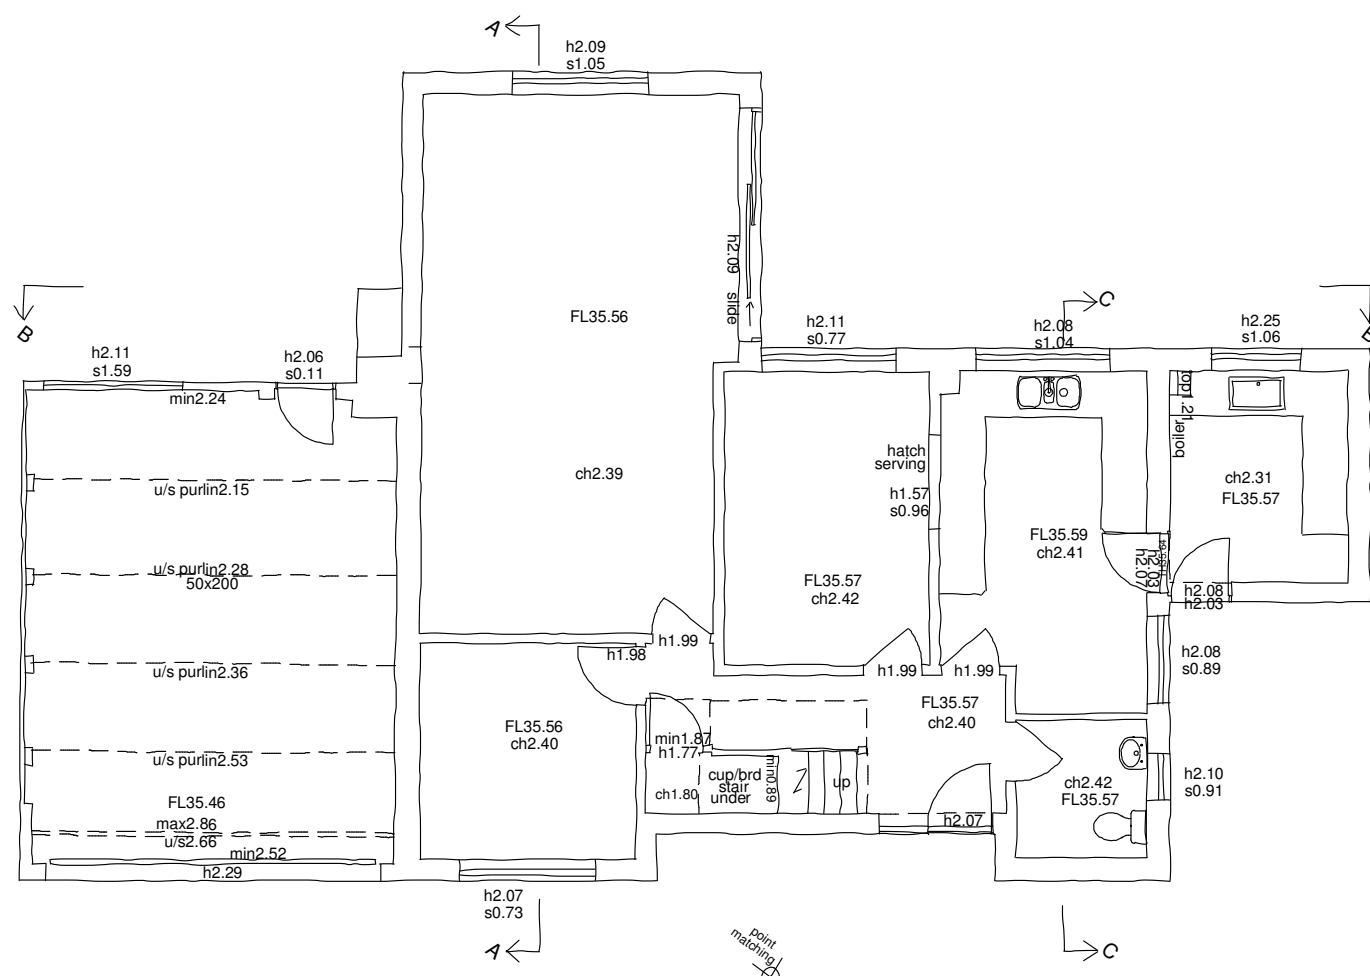


Existing Ground Floor Plan 1:100

© MDT Design

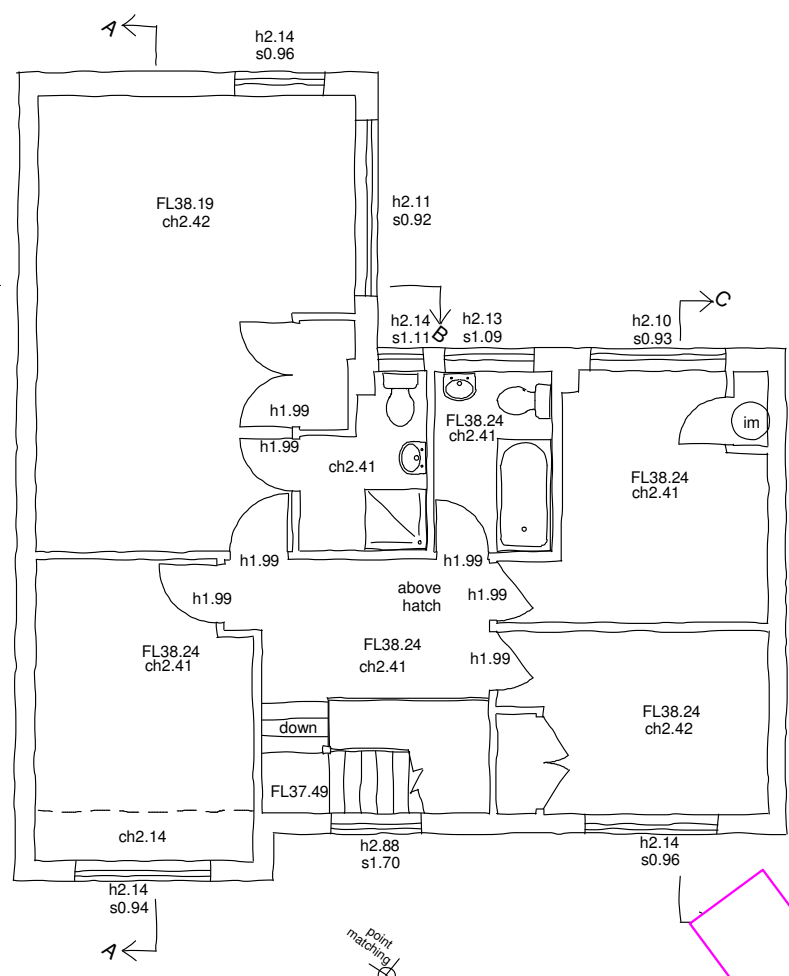


Existing First Floor Plan 1:100

© MDT Design

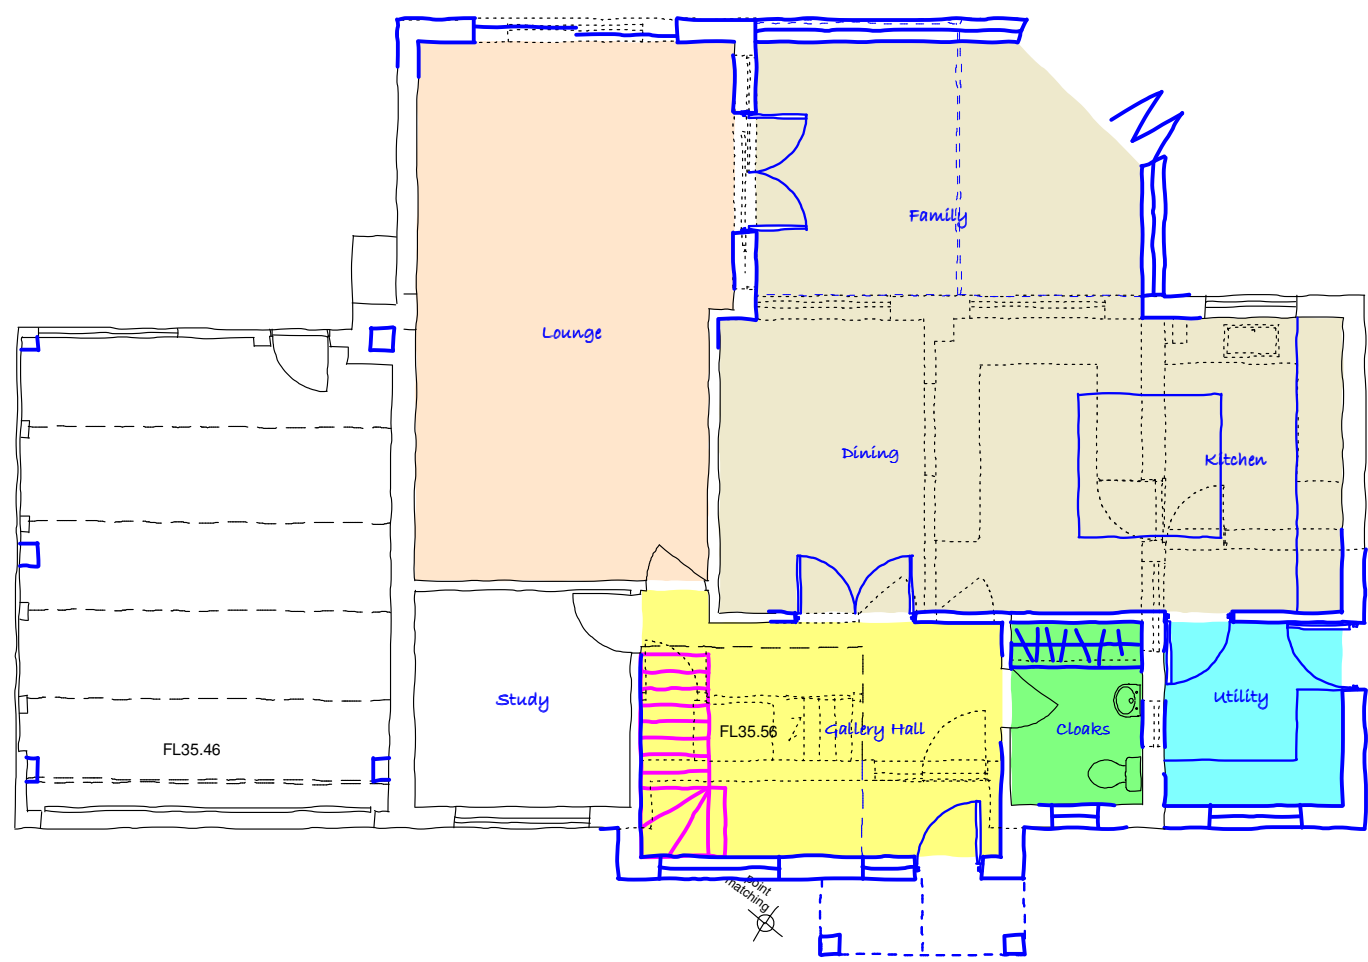


Proposed Ground Floor Plan 1:100

© MDT Design

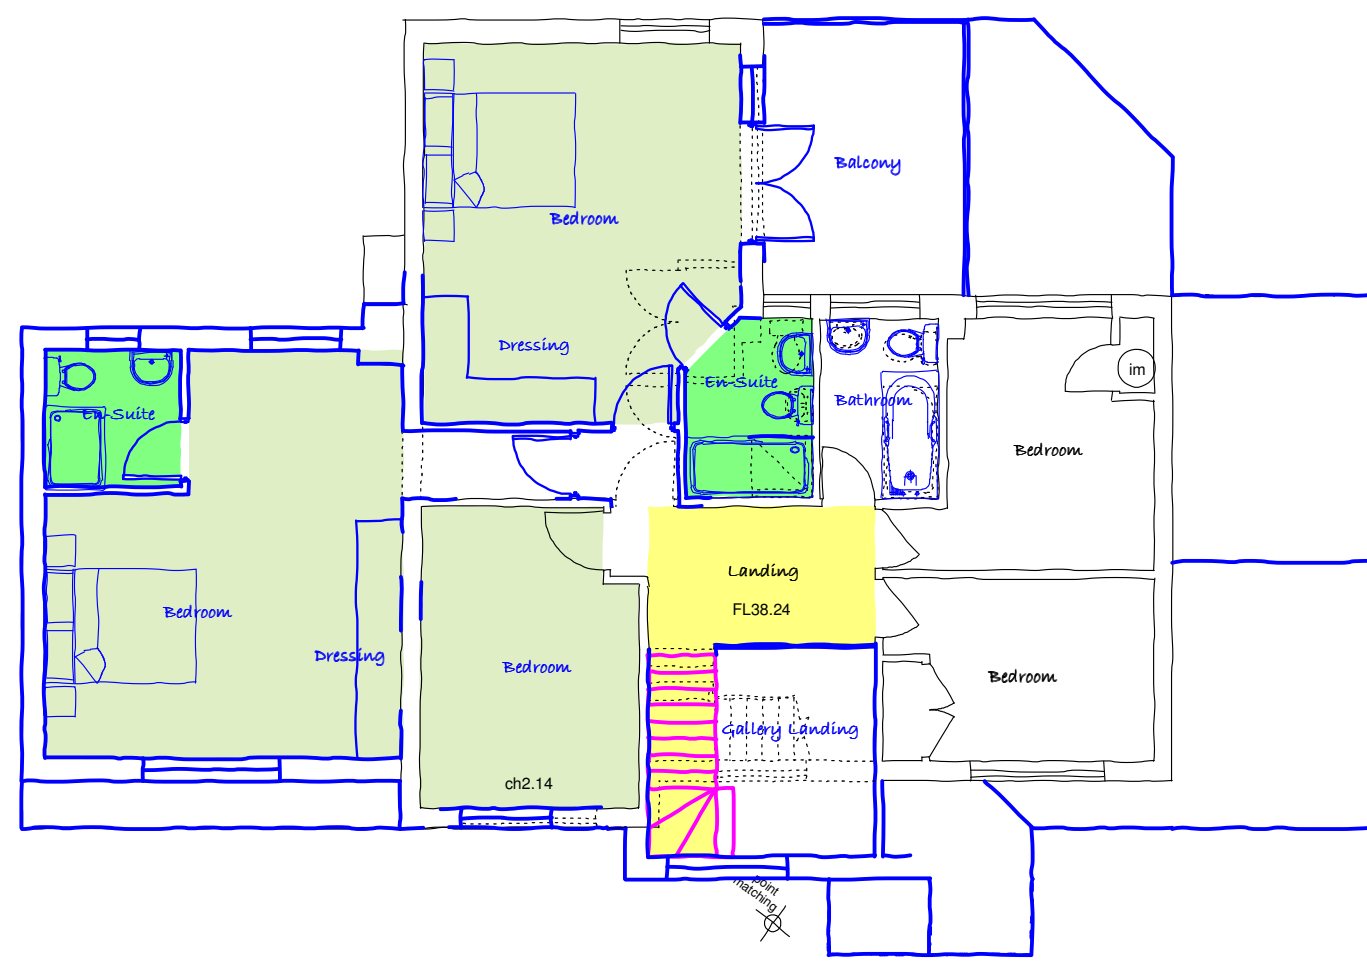


Proposed First Floor Plan 1:100

© MDT Design

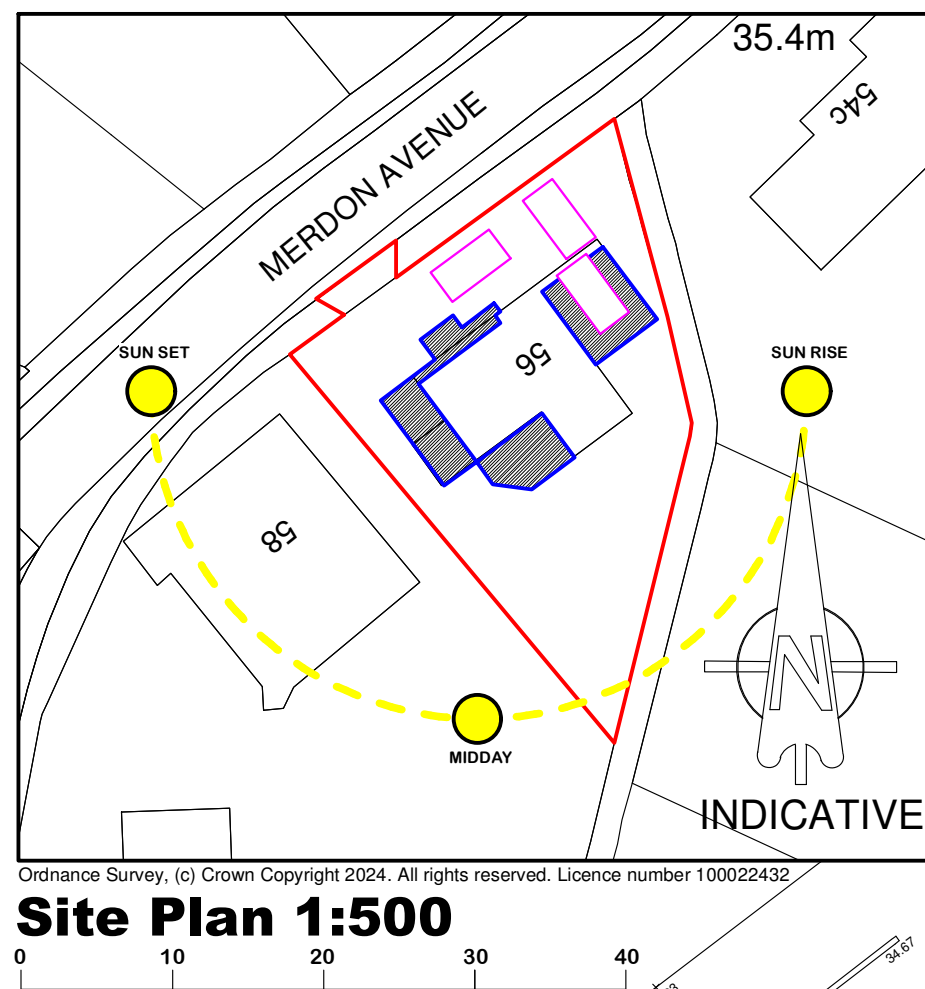


Site Plan 1:500

Ordnance Survey, (c) Crown Copyright 2024. All rights reserved. Licence number 100022432

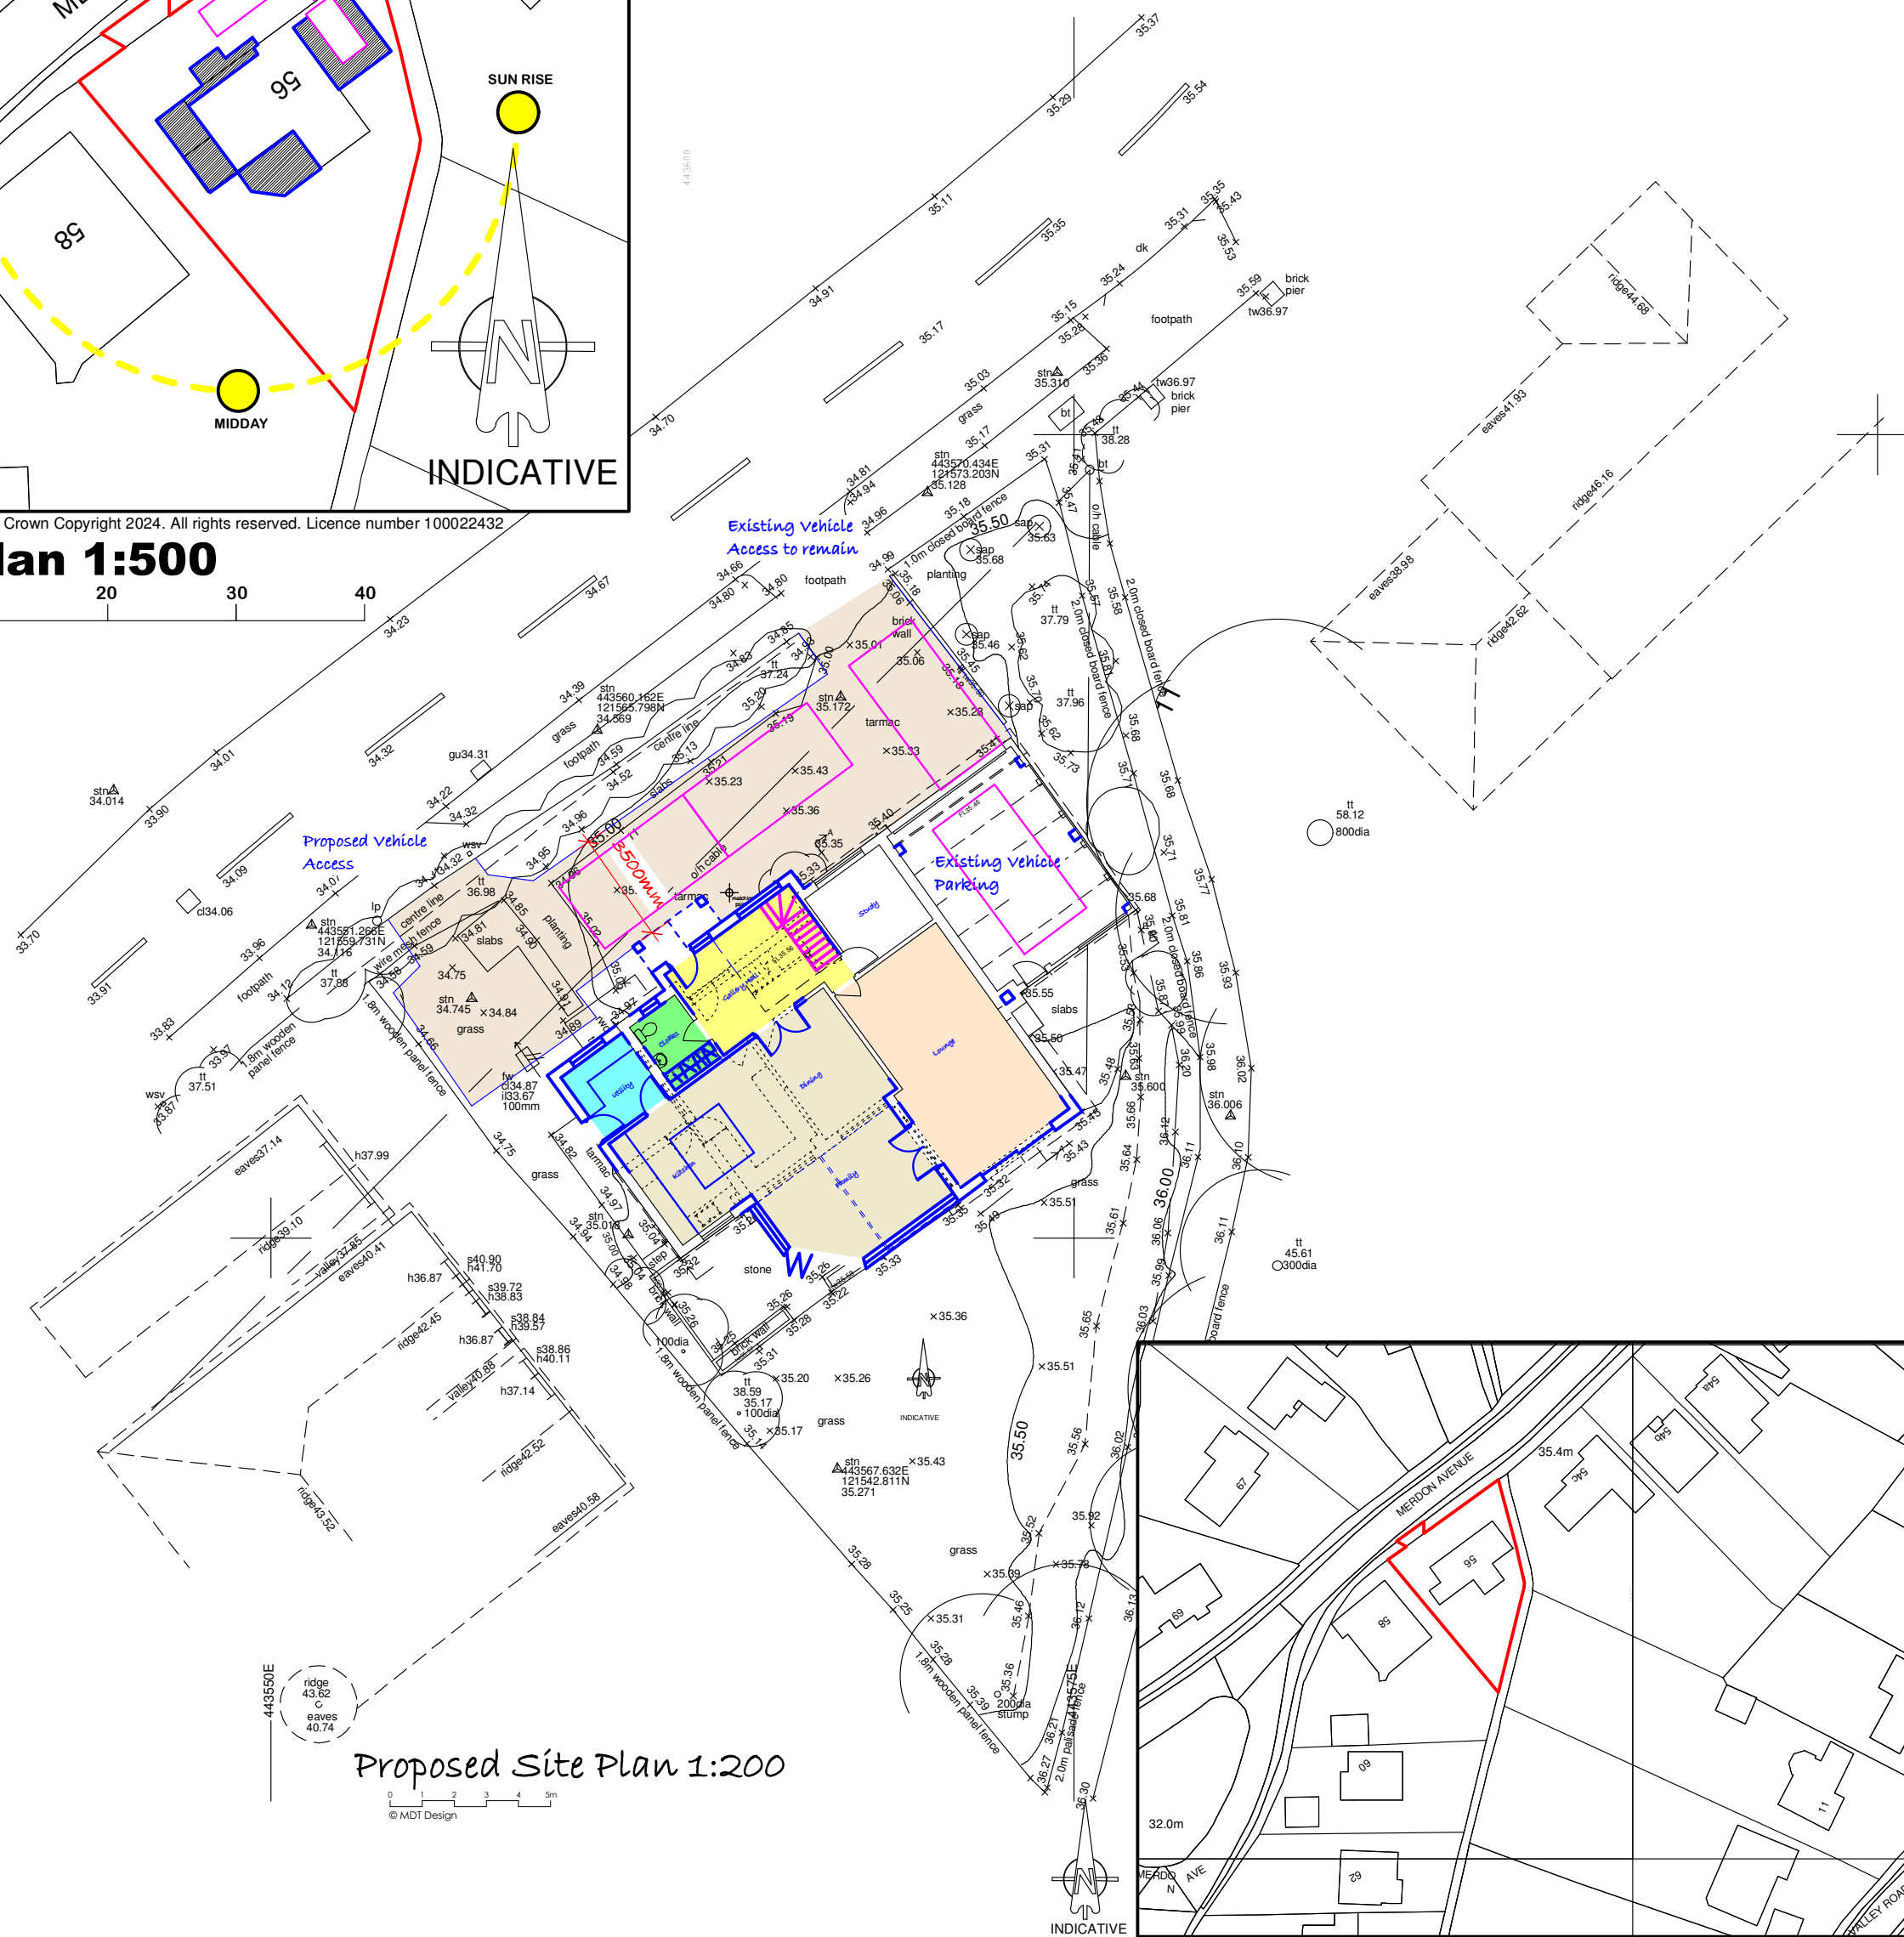

Proposed Site Plan 1:250

© MDT Design

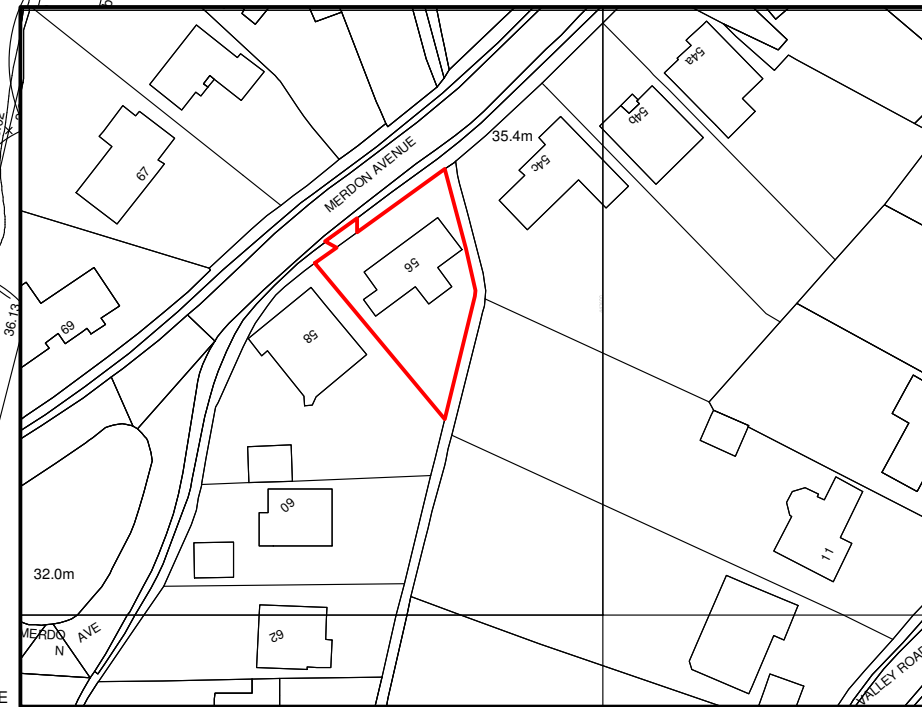

Location Plan 1:1250

Ordnance Survey, (c) Crown Copyright 2024. All rights reserved. Licence number 100022432

Important Notes
IT IS THE SOLE RESPONSIBILITY OF THE BUILDING OWNER TO DRAW UP ALL LEGAL AGREEMENTS WITH ADJOINING PROPERTY OWNERS TO COVER THE OVER HANGING OF ANY FASCIA'S, GUTTERING, FOUNDATIONS OR ANY PART OF THE BUILDING. MDT DESIGN MAY NOT BE HELD RESPONSIBLE IN ANY WAY FOR ANY LEGAL COSTS OR OTHER COSTS INCURRED THROUGH NEIGHBOURHOOD DISPUTES.
IT IS THE SOLE RESPONSIBILITY OF THE BUILDING OWNER TO COMPLY WITH THE PARTY WALL ACT 1996. MDT DESIGN CAN NOT BE HELD RESPONSIBLE IN ANY WAY IF NON- COMPLIANCE IS ADOPTED.
USE FIGURED DIMENSIONS ONLY. ALL DIMENSIONS IN MILLIMETRES UNLESS OTHERWISE STATED.
ALL CLIENTS AND CONTRACTORS TO CHECK ALL DRAWINGS AND TO VERIFY ALL DIMENSIONS ON SITE PRIOR TO WORKS COMMENCING. ANY DISCREPANCIES IN DIMENSIONS OR BOUNDARY LOCATIONS ARE TO BE BROUGHT TO THE ATTENTION OF MDT DESIGN IMMEDIATELY, BEFORE ANY FURTHER WORKS TAKE PLACE ON SITE.
THIS DRAWING REMAINS THE COPYRIGHT OF MDT (SOUTHERN) LTD AND MAY NOT BE COPIED, ALTERED OR REPRODUCED IN ANY FORM OR PASSED TO A THIRD PARTY WITHOUT THE WRITTEN CONSENT OF MDT DESIGN

project
56 Merdon Avenue
Hillingbury
Chandlers Ford
Hampshire
SO53 1GF

client
Mr & Mrs Cooper

drawing
Proposed Alterations

stage
Stage 1 - Survey
Stage 2 - Design

scale
1:100 & 1:50 @ A1

date
July 2024

job no.,
3190/07_

dwg no.,
01_

revision
B

The Design Loft, Silver Birches
Allington Lane
Southampton
Hampshire
SO30 3HQ

T. 023 8069 3924
M. 07881 587261
E. info@mdtdesign.co.uk
W. www.mdt.co.uk

MDT
design.co.uk
architectural services