





A - First Floor Terrace - 1:50

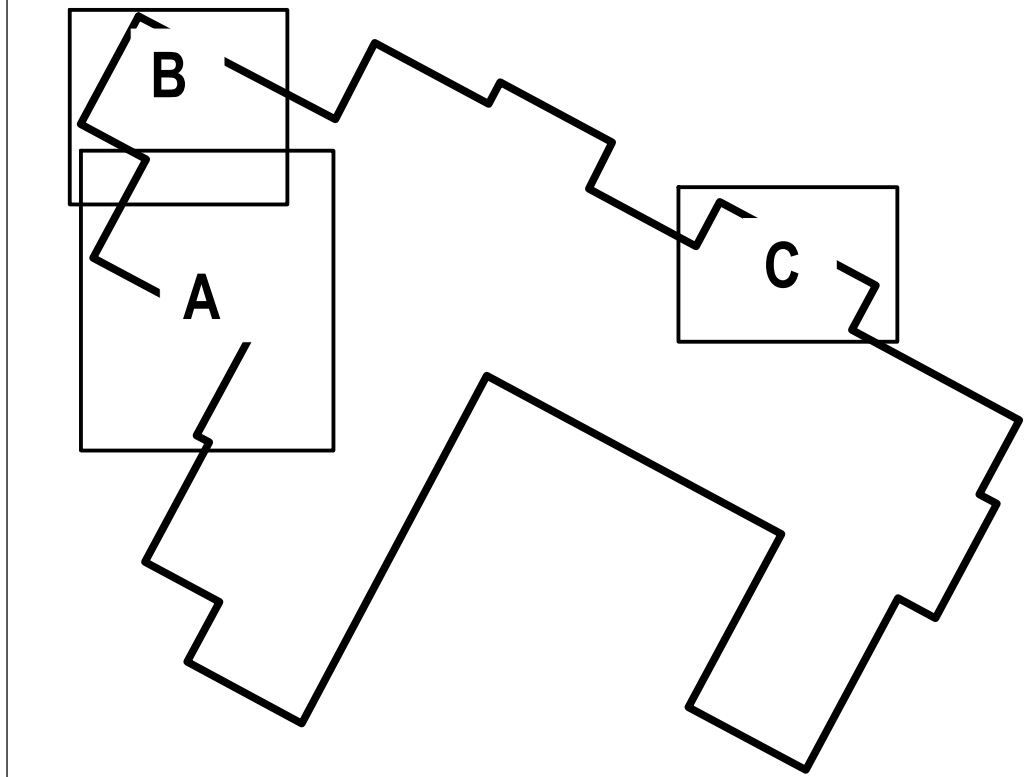

Key plan - 1:500



B - Second Floor Terrace

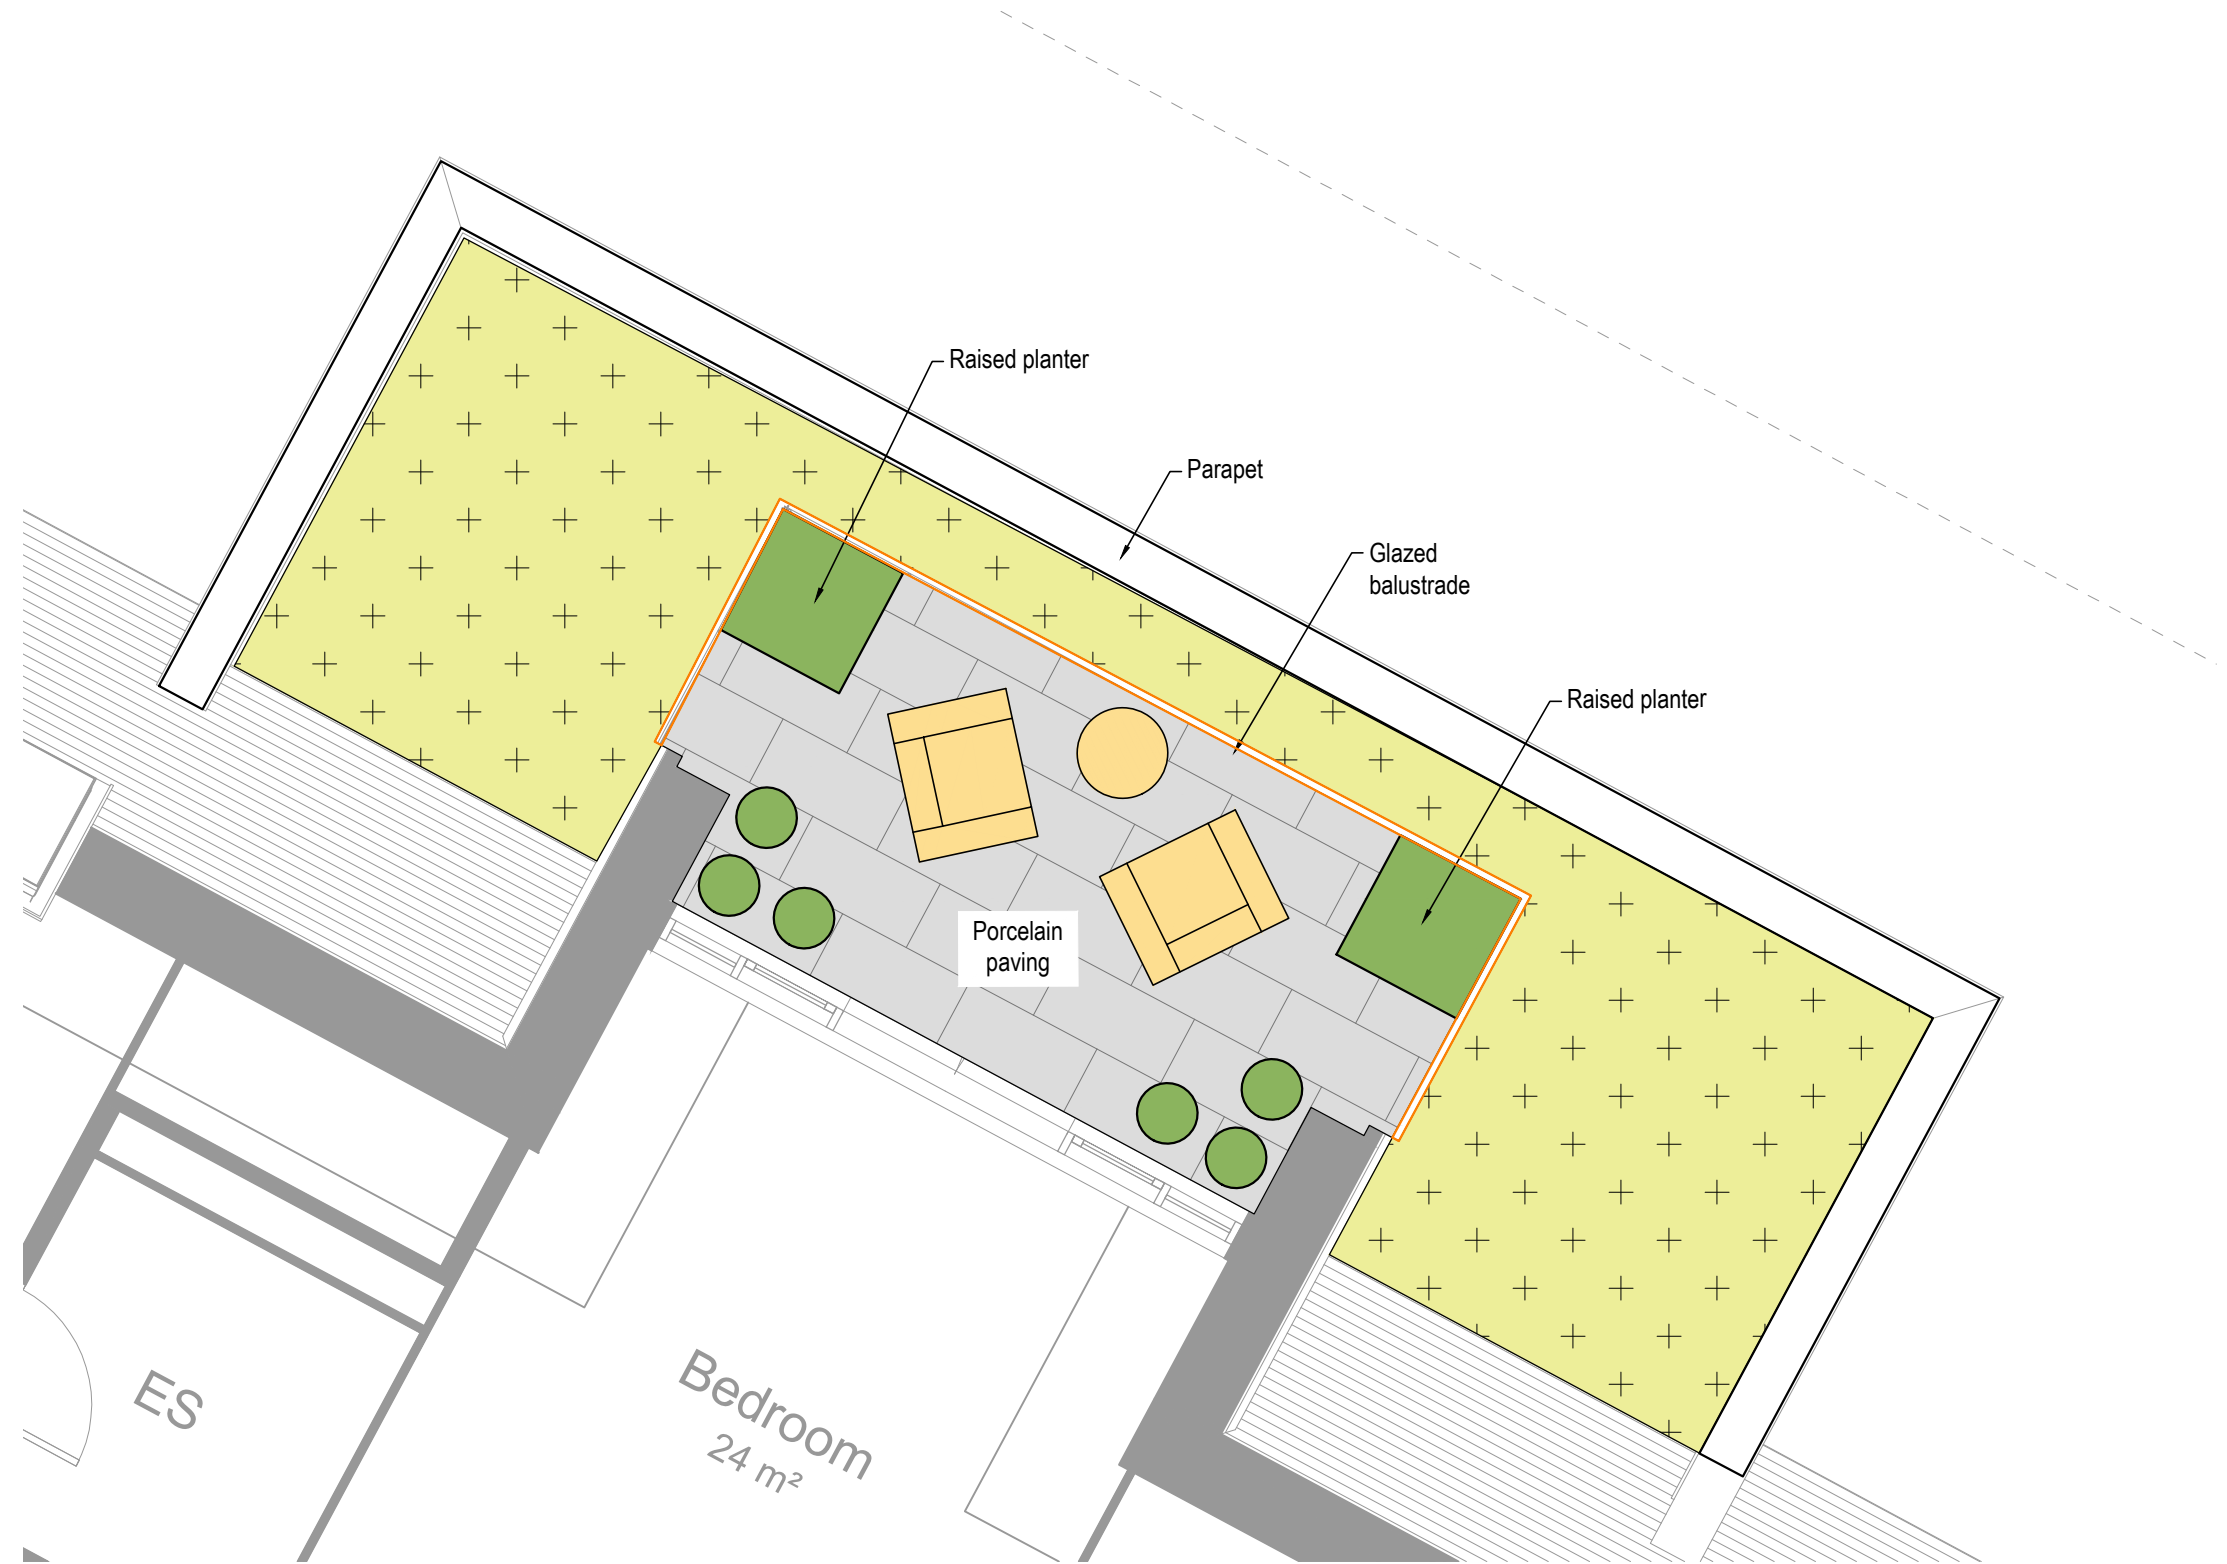

C - Second Floor Terrace

0m2m

north

- All dimensions in millimetres unless otherwise indicated. All levels in metres relative to Ordnance Datum and any positive (ACD) unless otherwise indicated.
- Figure dimensions only to be taken from this drawing. Dimensions and levels to be checked on site.
- Do not re-scale this drawing.
- For civil and structural matters including existing and proposed services, sub-base construction and site structures (including retaining walls over 900mm height) refer to information by others.
- The original version of this drawing was produced in colour - monochrome copies should not be relied upon to accurately reflect all drawing elements.
- This drawing has been prepared for planning purposes only and should not be used for quantification, tender or construction.

Notes:

- Refer also to architectural and engineering drawings as applicable.

Porcelain paving

Porcelain paving

Natural stone paving

Slab paving

Decking

Raised planters

Raised planters

Plant pots

Shrub planting

Artificial grass

Green roof

Water feature

Screening

Guarding/balustrade to parapet

Outdoor furniture - sofa seat

Outdoor furniture - sofa

Outdoor furniture - 2 seater table and chairs

Outdoor furniture - 4 seater table and chairs

P03	30.07.24	RB	-	2nd floor terraces updated.		
P02	03.04.24	DB	RB	Draft note removed and drawing re-issued.		
P01	22.03.24	DB	RB	Draft issue for coordination.		
rev	date	by	chk	notes		
project	Providence Hill, Bursledon					
title	Landscape - First and Second Floor Terraces					
status	Planning		scale @ A1 1:50			
dwg no	2499-TF-XX-00-DR-L-1006					
references	6185-WLA-ZZ-XX-DR-A-0114 and 0115 - First and Second Floor Plans rev D by WLA Architects dated 15/02/24					

terrafirma

LANDSCAPE ARCHITECTS

Suite 11, Little House, Bedford Road, Tel: +44 (0)1753 262 040

Peterfield, Hampshire GU24 2BA Web: www.terrafirmaconsultancy.com

© Copyright reserved 2024