




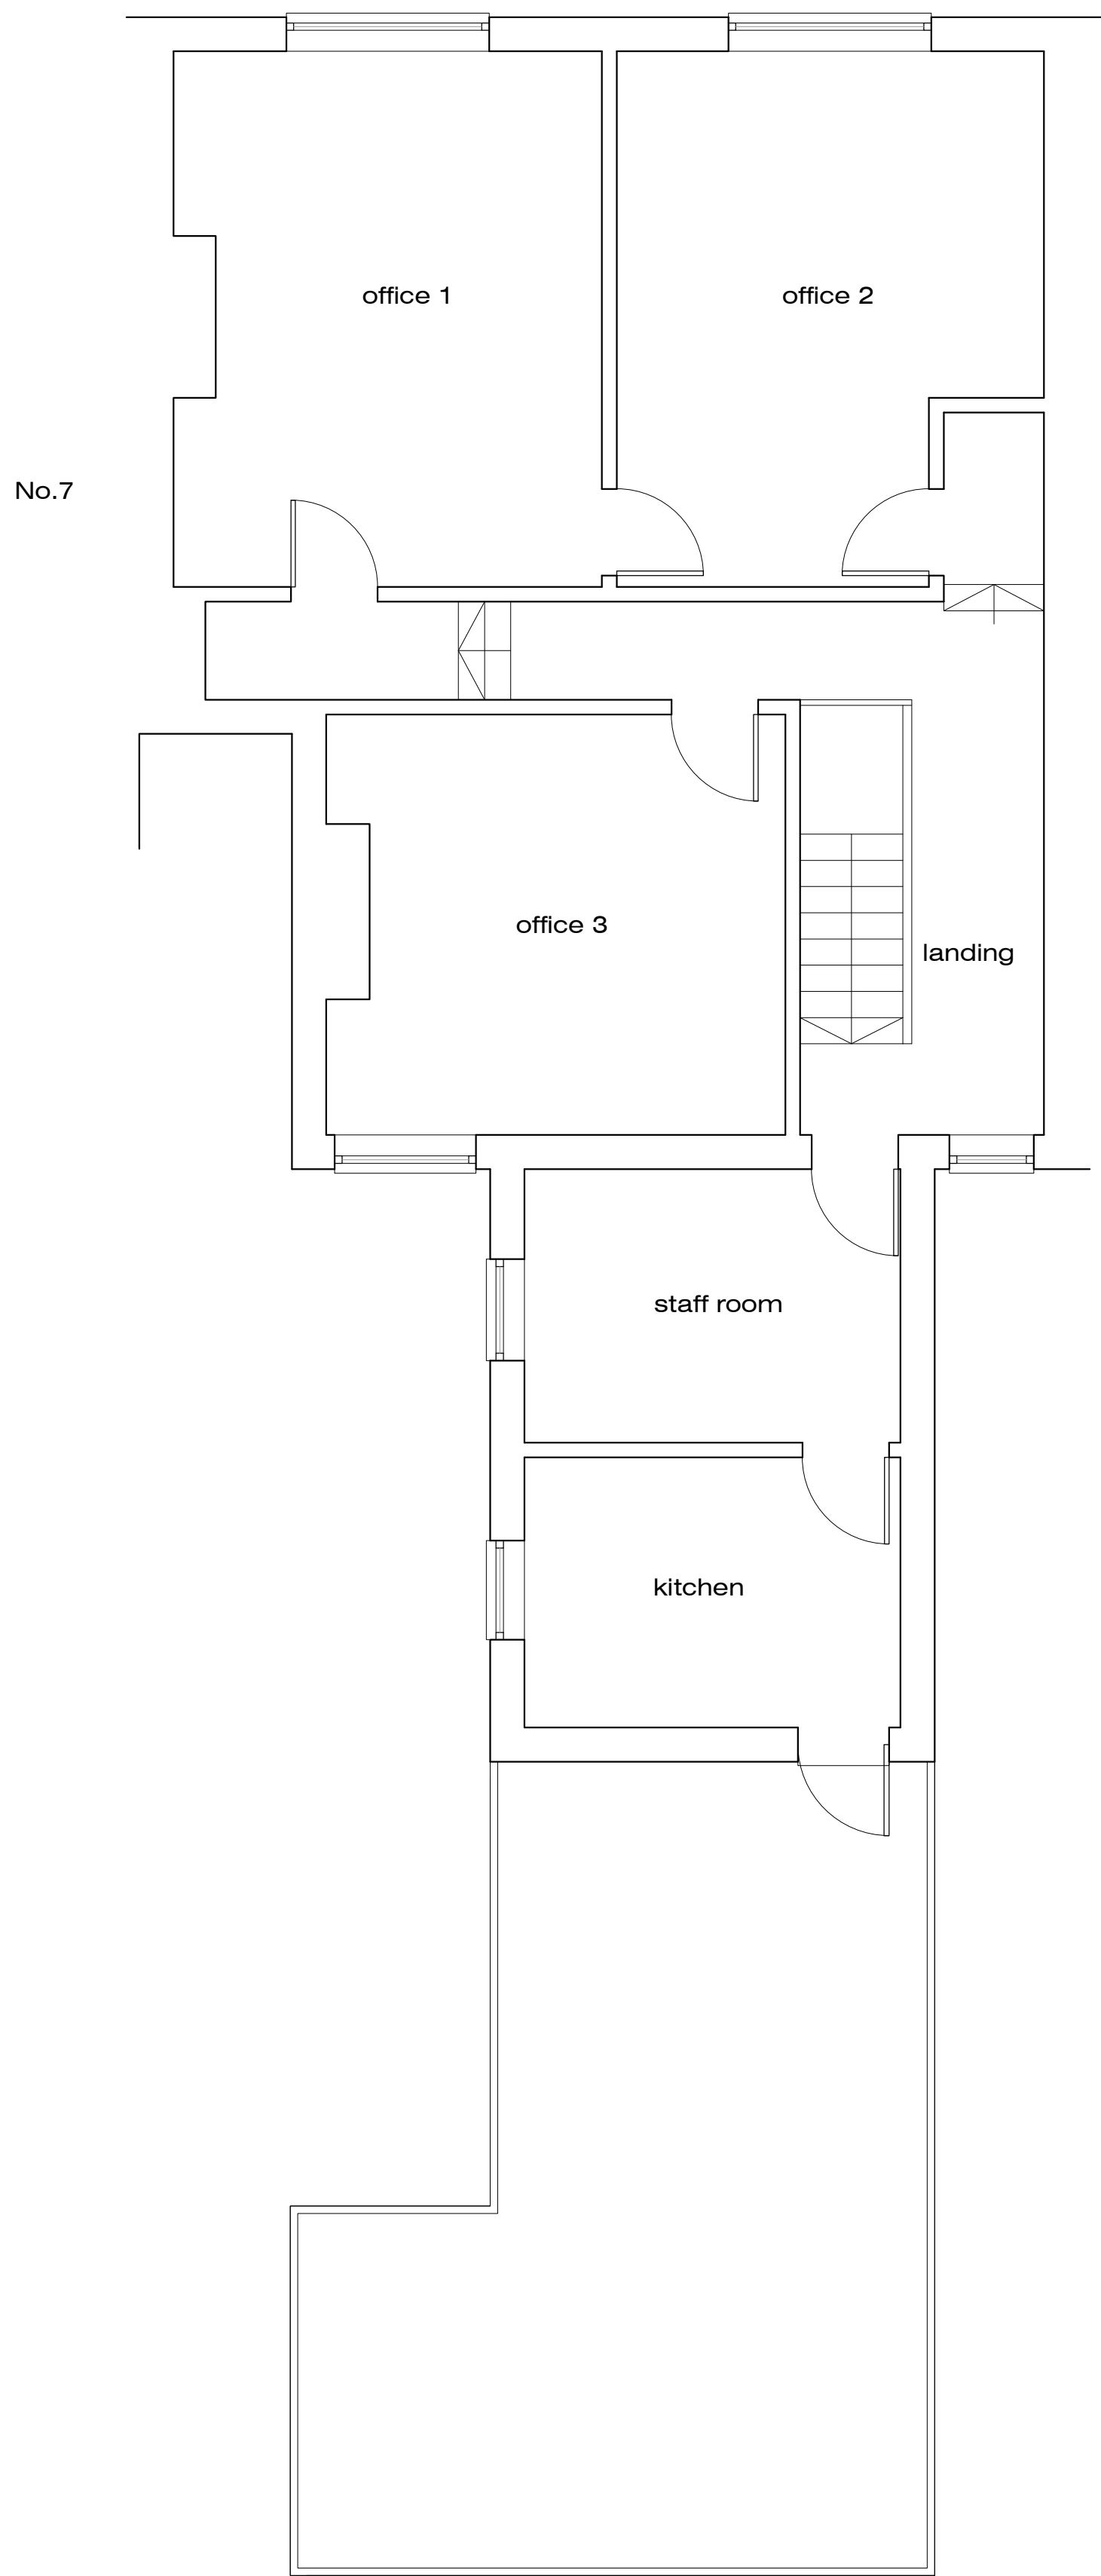

First Floor Plan - As Existing 1:50

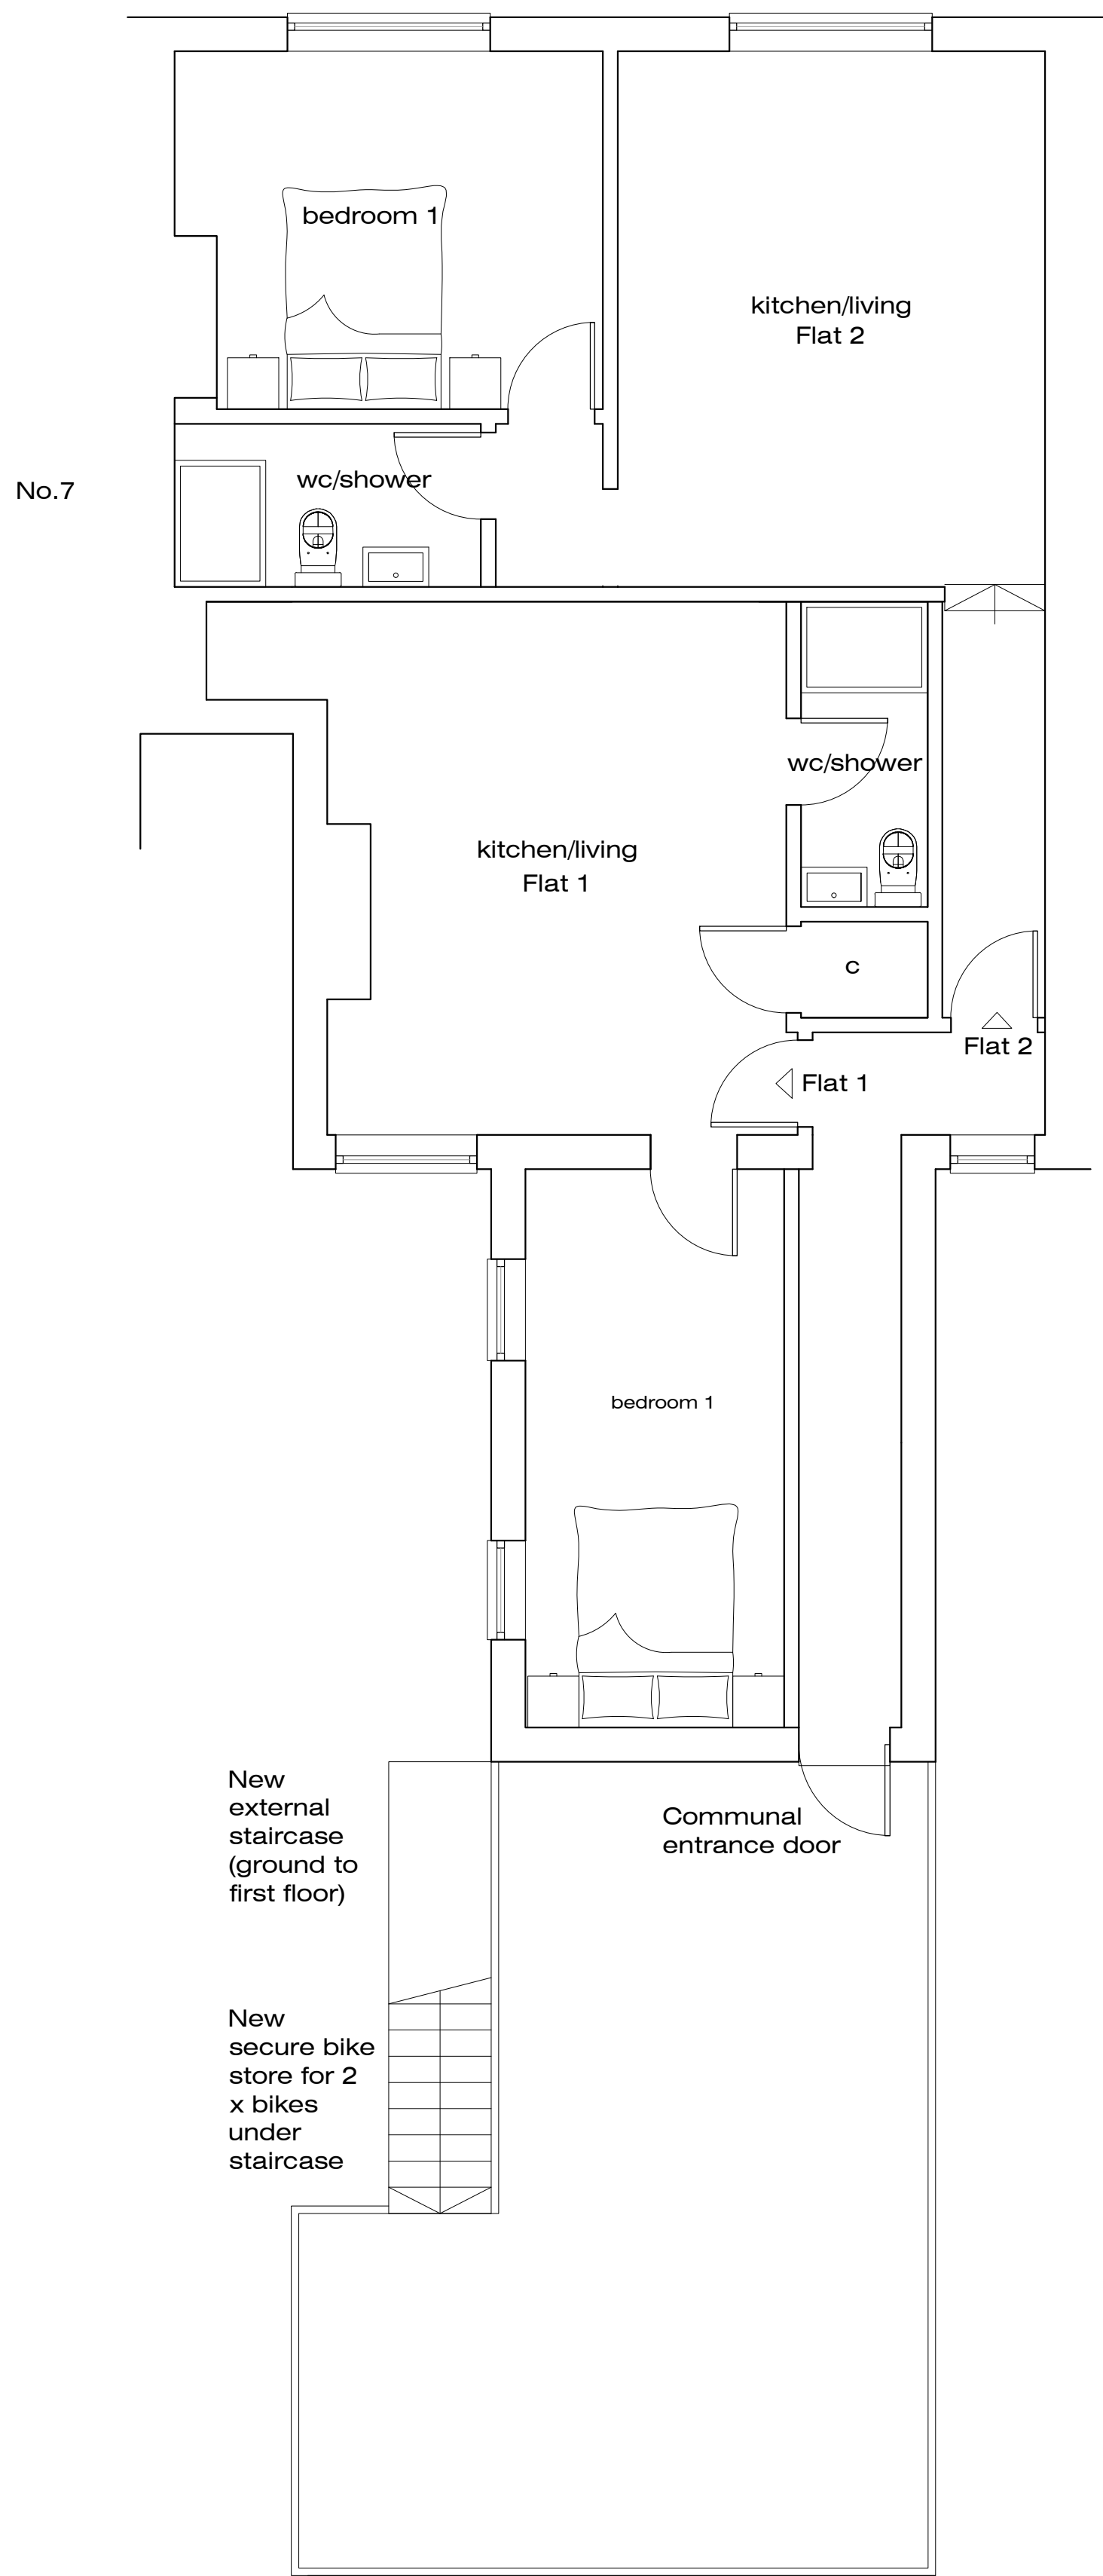

First Floor Plan - As Proposed 1:50

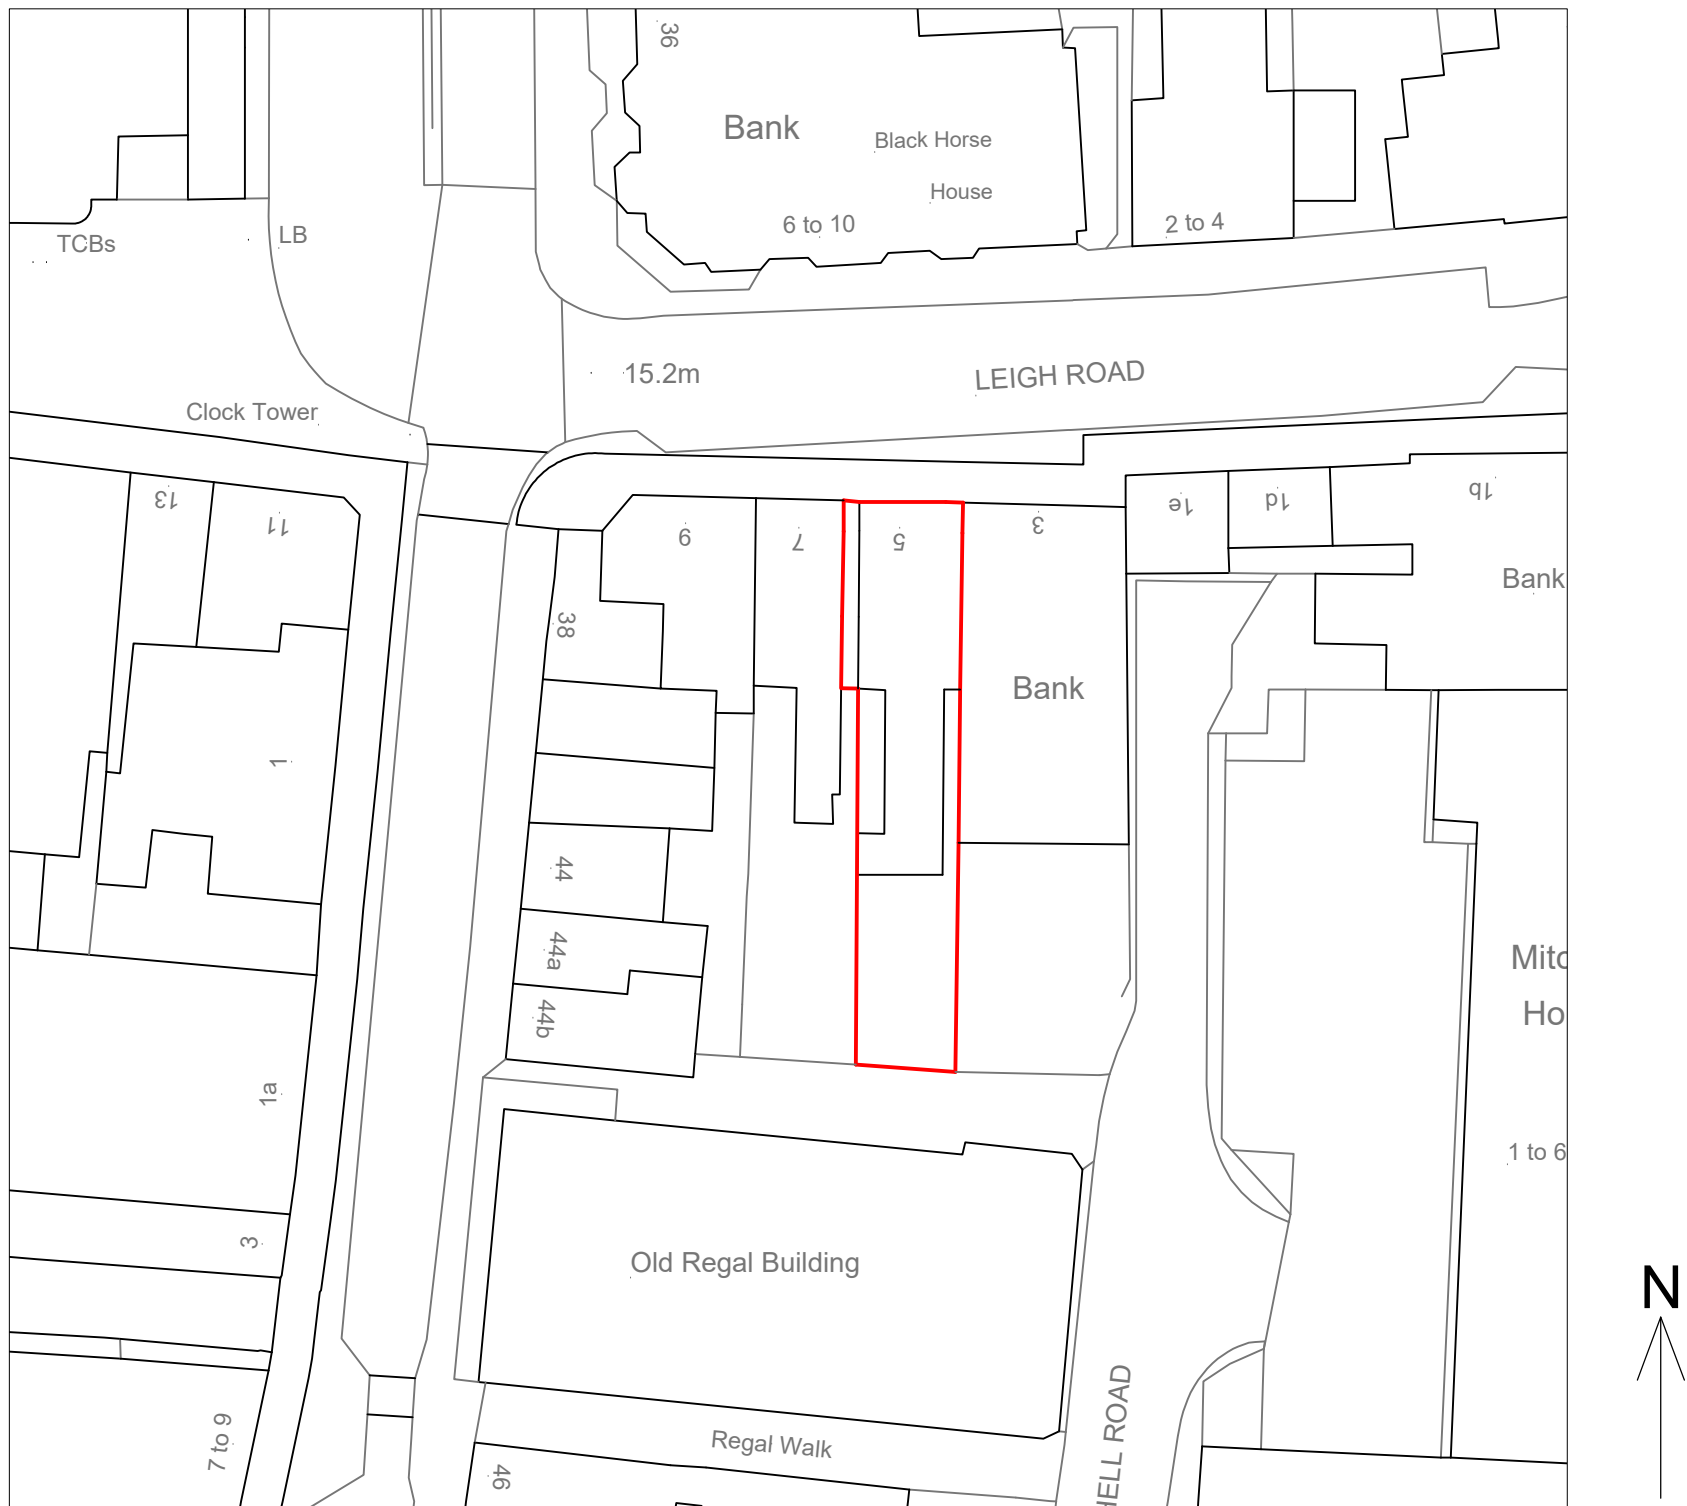

Block Plan - As Existing 1:500

B	Balcony note removed - Issued for Prior Approval	NJ	30-07-24
A	Issued for Prior Approval	NJ	29-04-24
-	Issued for Pre-Application	NJ	12-12-23
Rev.		By	Date

Wildern Architecture Ltd
The Hawthorns, 105 Dibles Road,
Warsash, Southampton, SO31 9JL
07920 260758
Project
5 Leigh Road, Eastleigh, SO50 9FG

Client
Mr C Singh

Title Block Plan and Floor Plan - As Existing and Proposed			
Date	Dec 23	Drawn By	NJ
Job No.	Drawing No.	Scale	Revision
W23-018	001	1:50/ 500@A1	A