




ACCOMMODATION SCHEDULE			
NAME	TYPE	GIA	STORAGE
FLAT 1	1 BEDROOM	46.09m2	2.11m2
FLAT 2	1 BEDROOM	37.10m2	1.41m2
FLAT 3	1 BEDROOM	40.00m2	1.61m2
FLAT 4	1 BEDROOM	38.01m2	1.16m2
FLAT 5	1 BEDROOM	37.16m2	1.61m2
FLAT 6	1 BEDROOM	51.75m2	2.41m2
FLAT 7	1 BEDROOM	37.52m2	2.04m2
FLAT 8	1 BEDROOM	40.29m2	2.65m2
FLAT 9	1 BEDROOM	40.31m2	2.32m2
FLAT 10	2 BEDROOM	64.22m2	2.03m2
FLAT 11	1 BEDROOM	52.10m2	2.43m2
FLAT 12	1 BEDROOM	40.29m2	2.65m2
FLAT 13	1 BEDROOM	40.31m2	2.32m2
FLAT 14	1 BEDROOM	52.20m2	2.14m2
FLAT 15	1 BEDROOM	52.10m2	2.43m2
FLAT 16	1 BEDROOM	40.29m2	2.65m2
FLAT 17	1 BEDROOM	40.31m2	2.32m2
FLAT 18	1 BEDROOM	52.20m2	2.14m2
FLAT 19	1 BEDROOM	39.49m2	1.80m2
FLAT 20	1 BEDROOM	38.57m2	1.85m2
FLAT 21	1 BEDROOM	37.49m2	1.56m2
FLAT 21	1 BEDROOM	41.52m2	1.88m2
TOTAL		959.32m2	

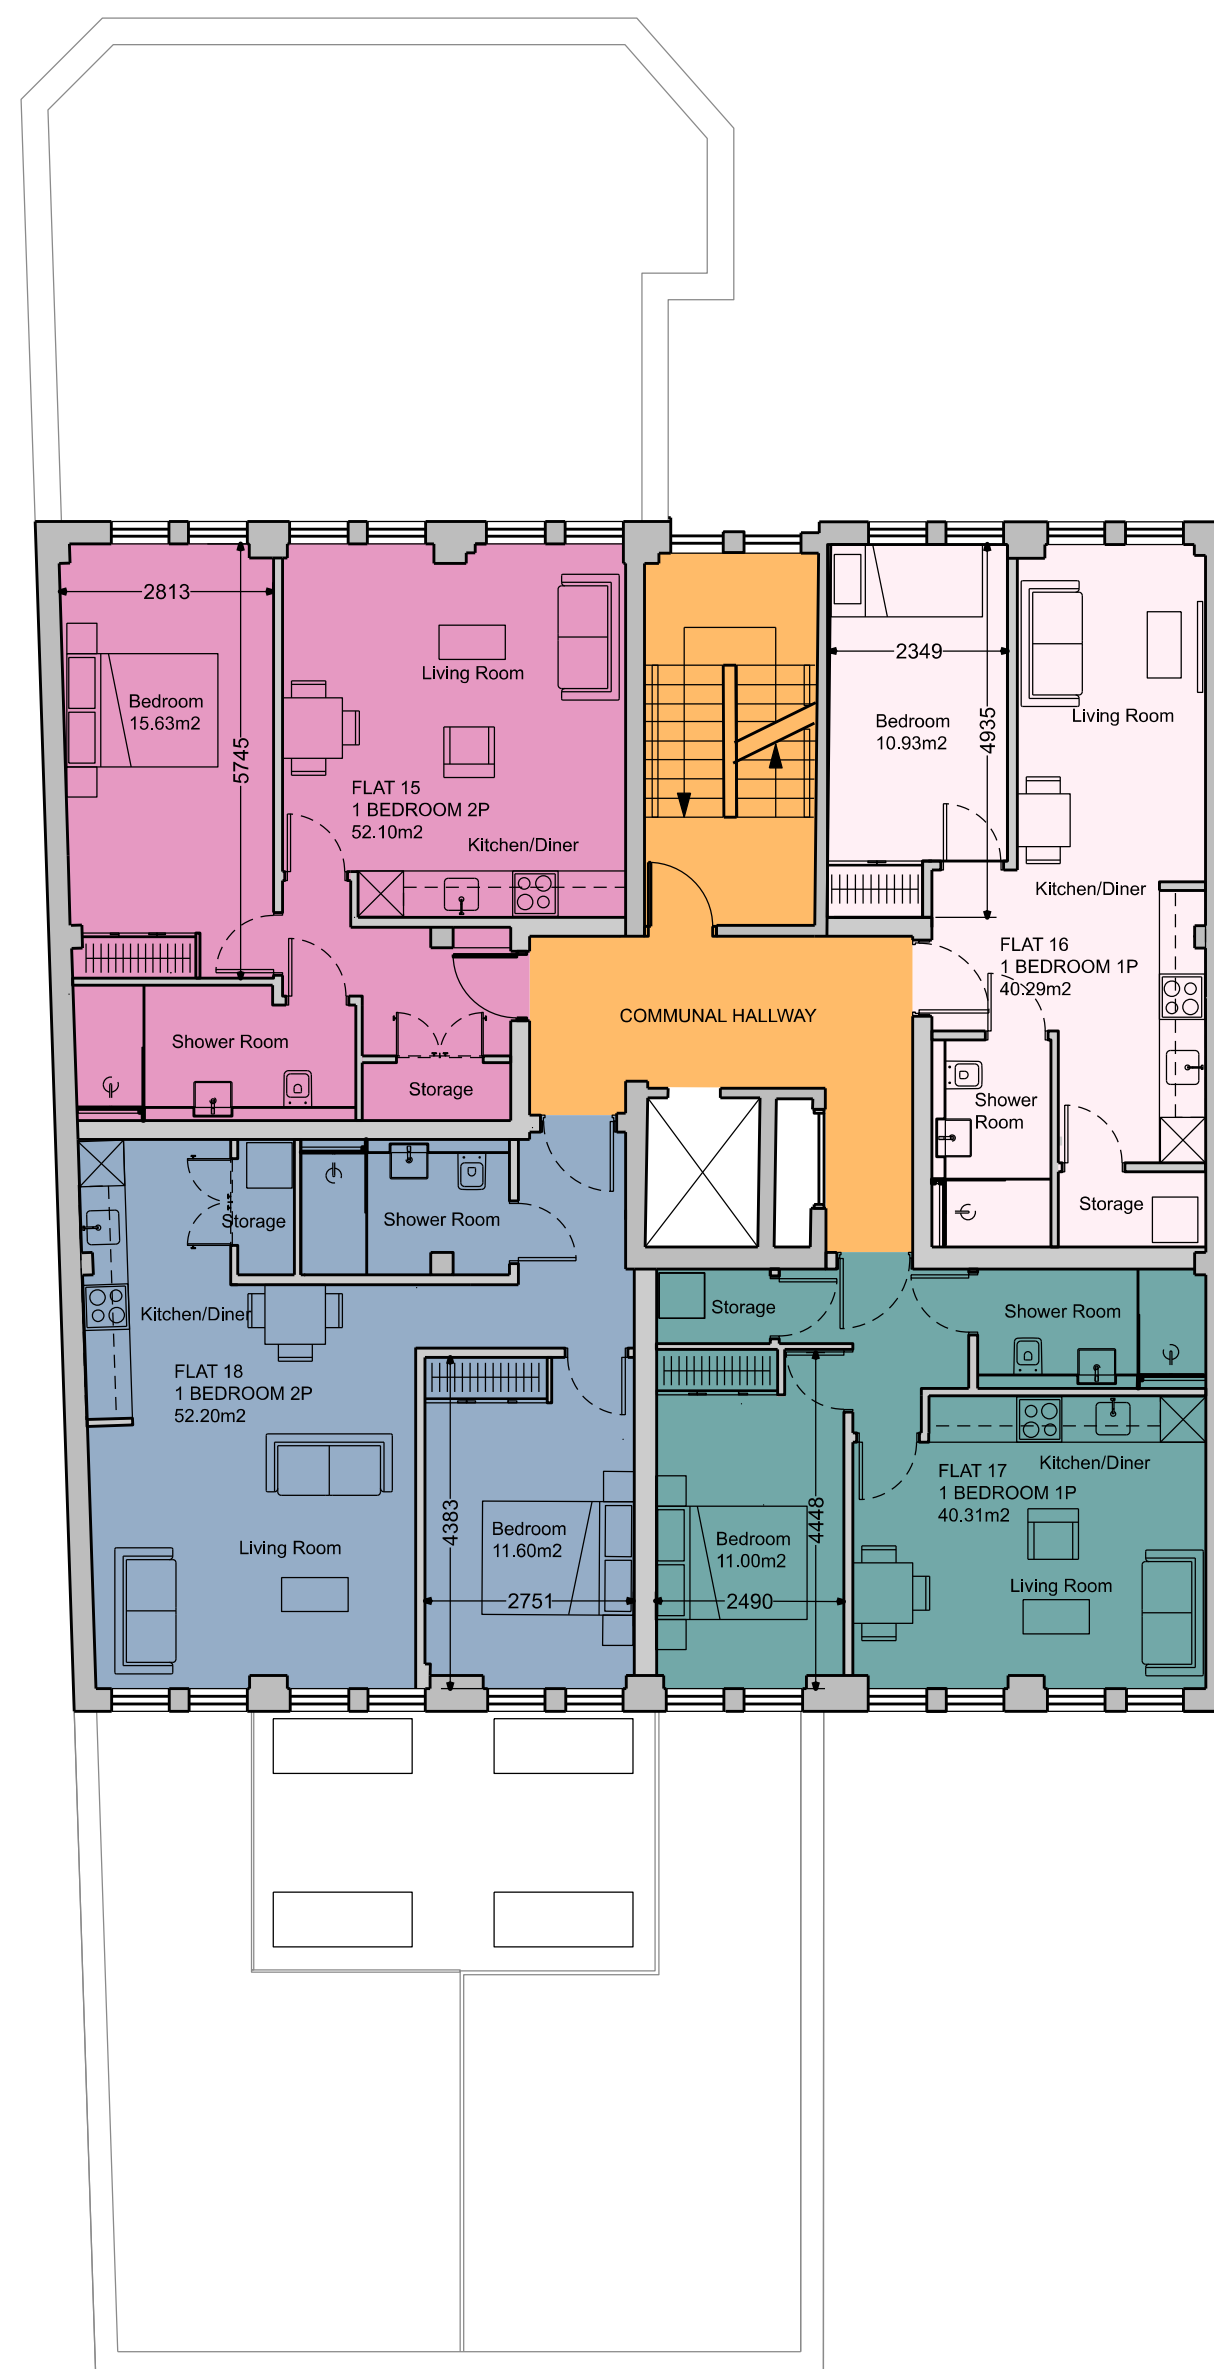


01 THIRD FLOOR
PL-101 SCALE 1:100

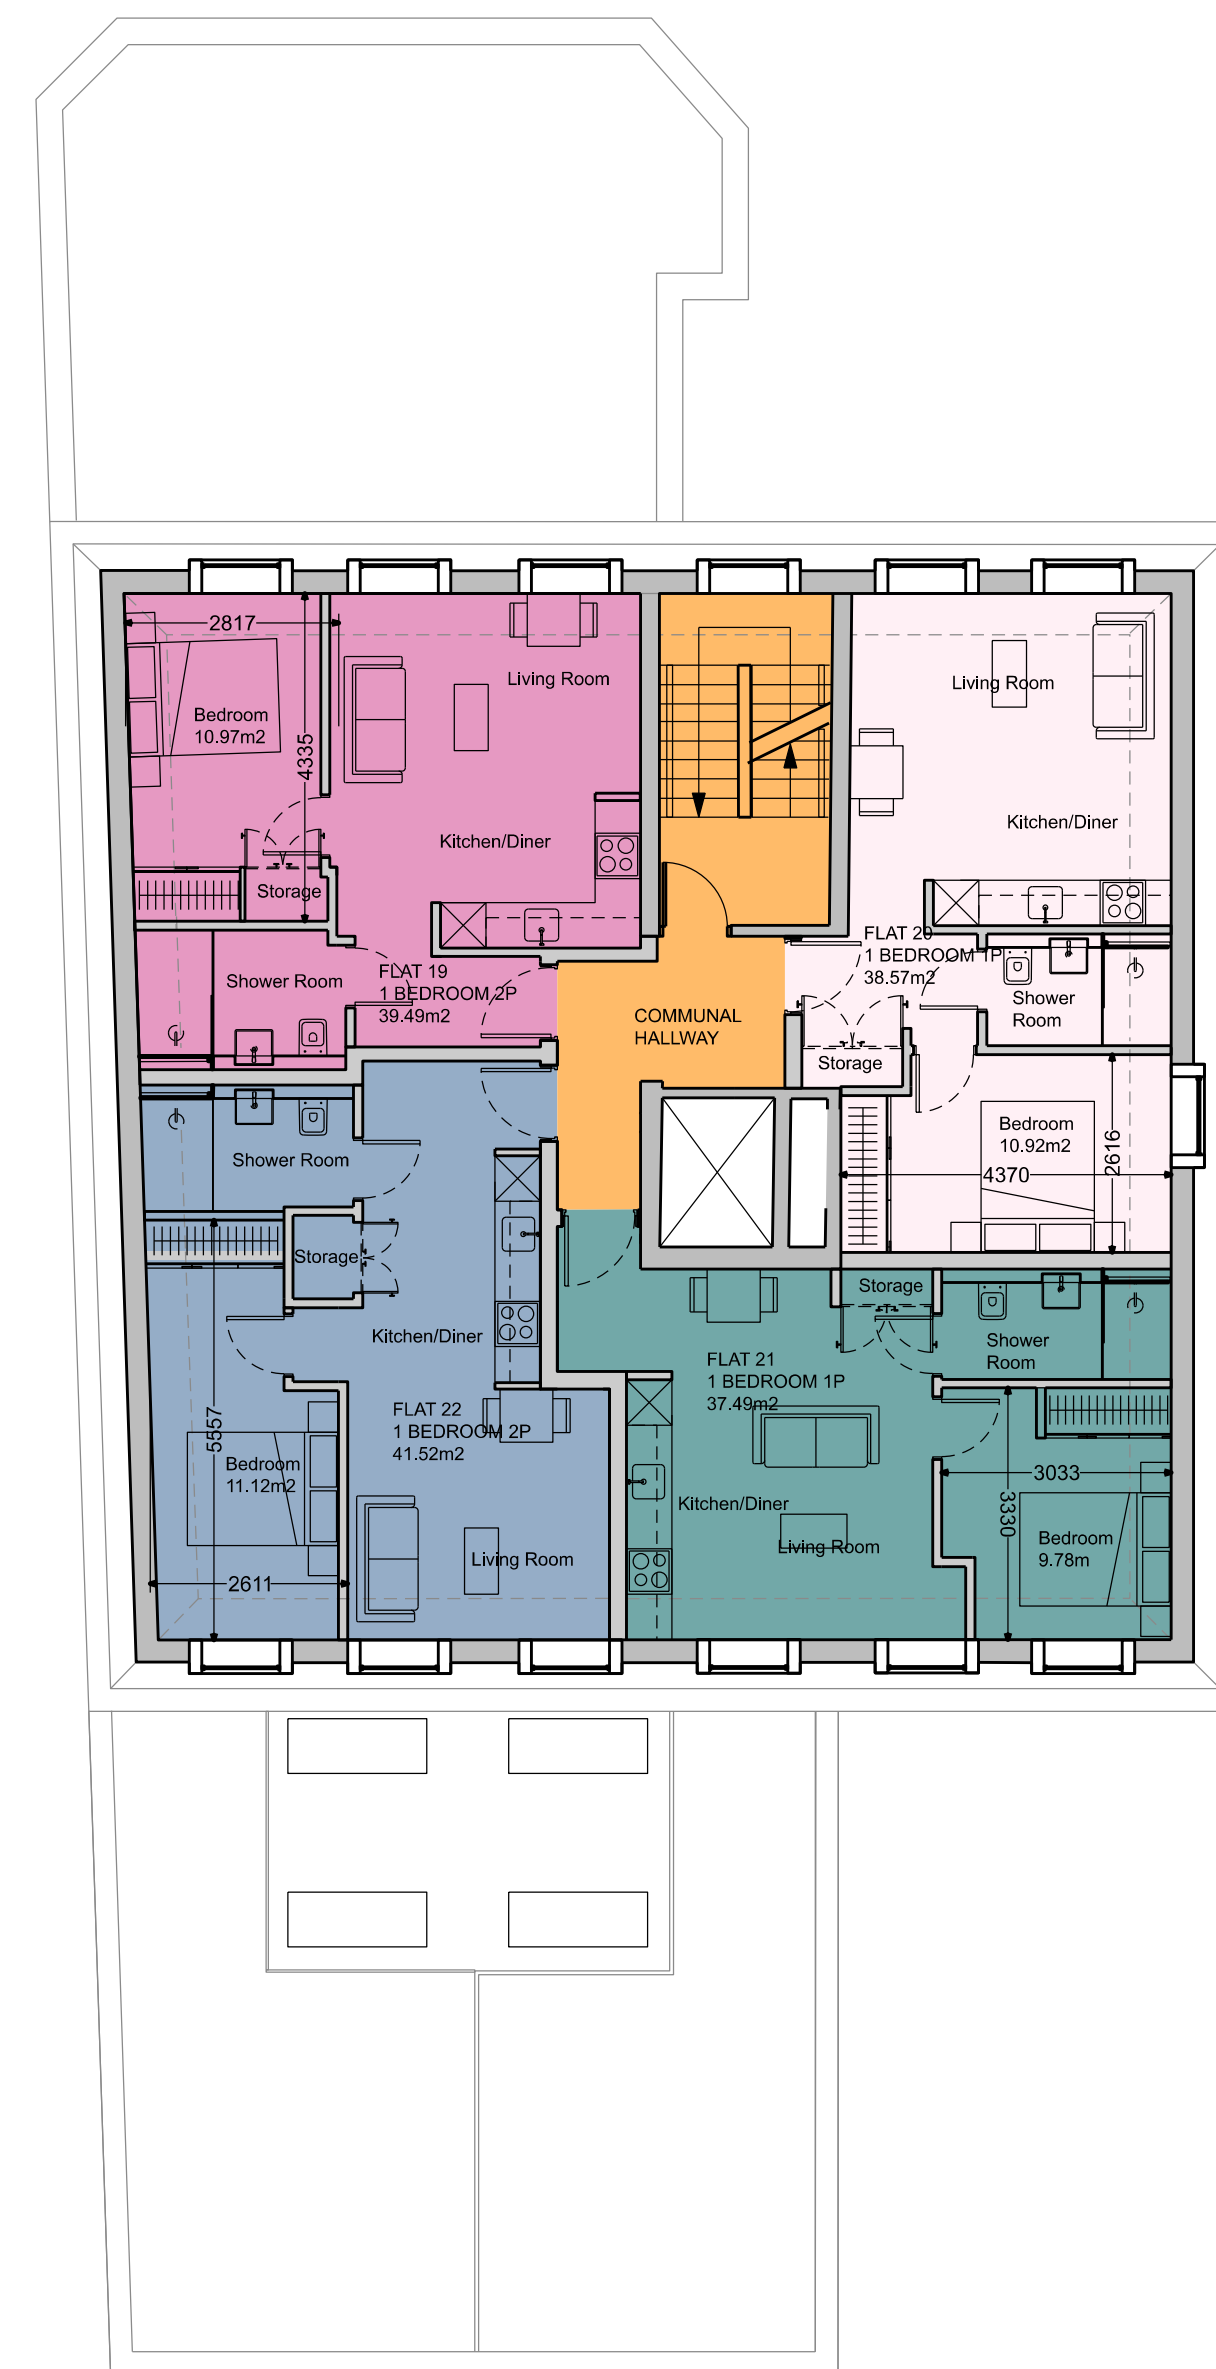

02 FOURTH FLOOR
PL-101 SCALE 1:100

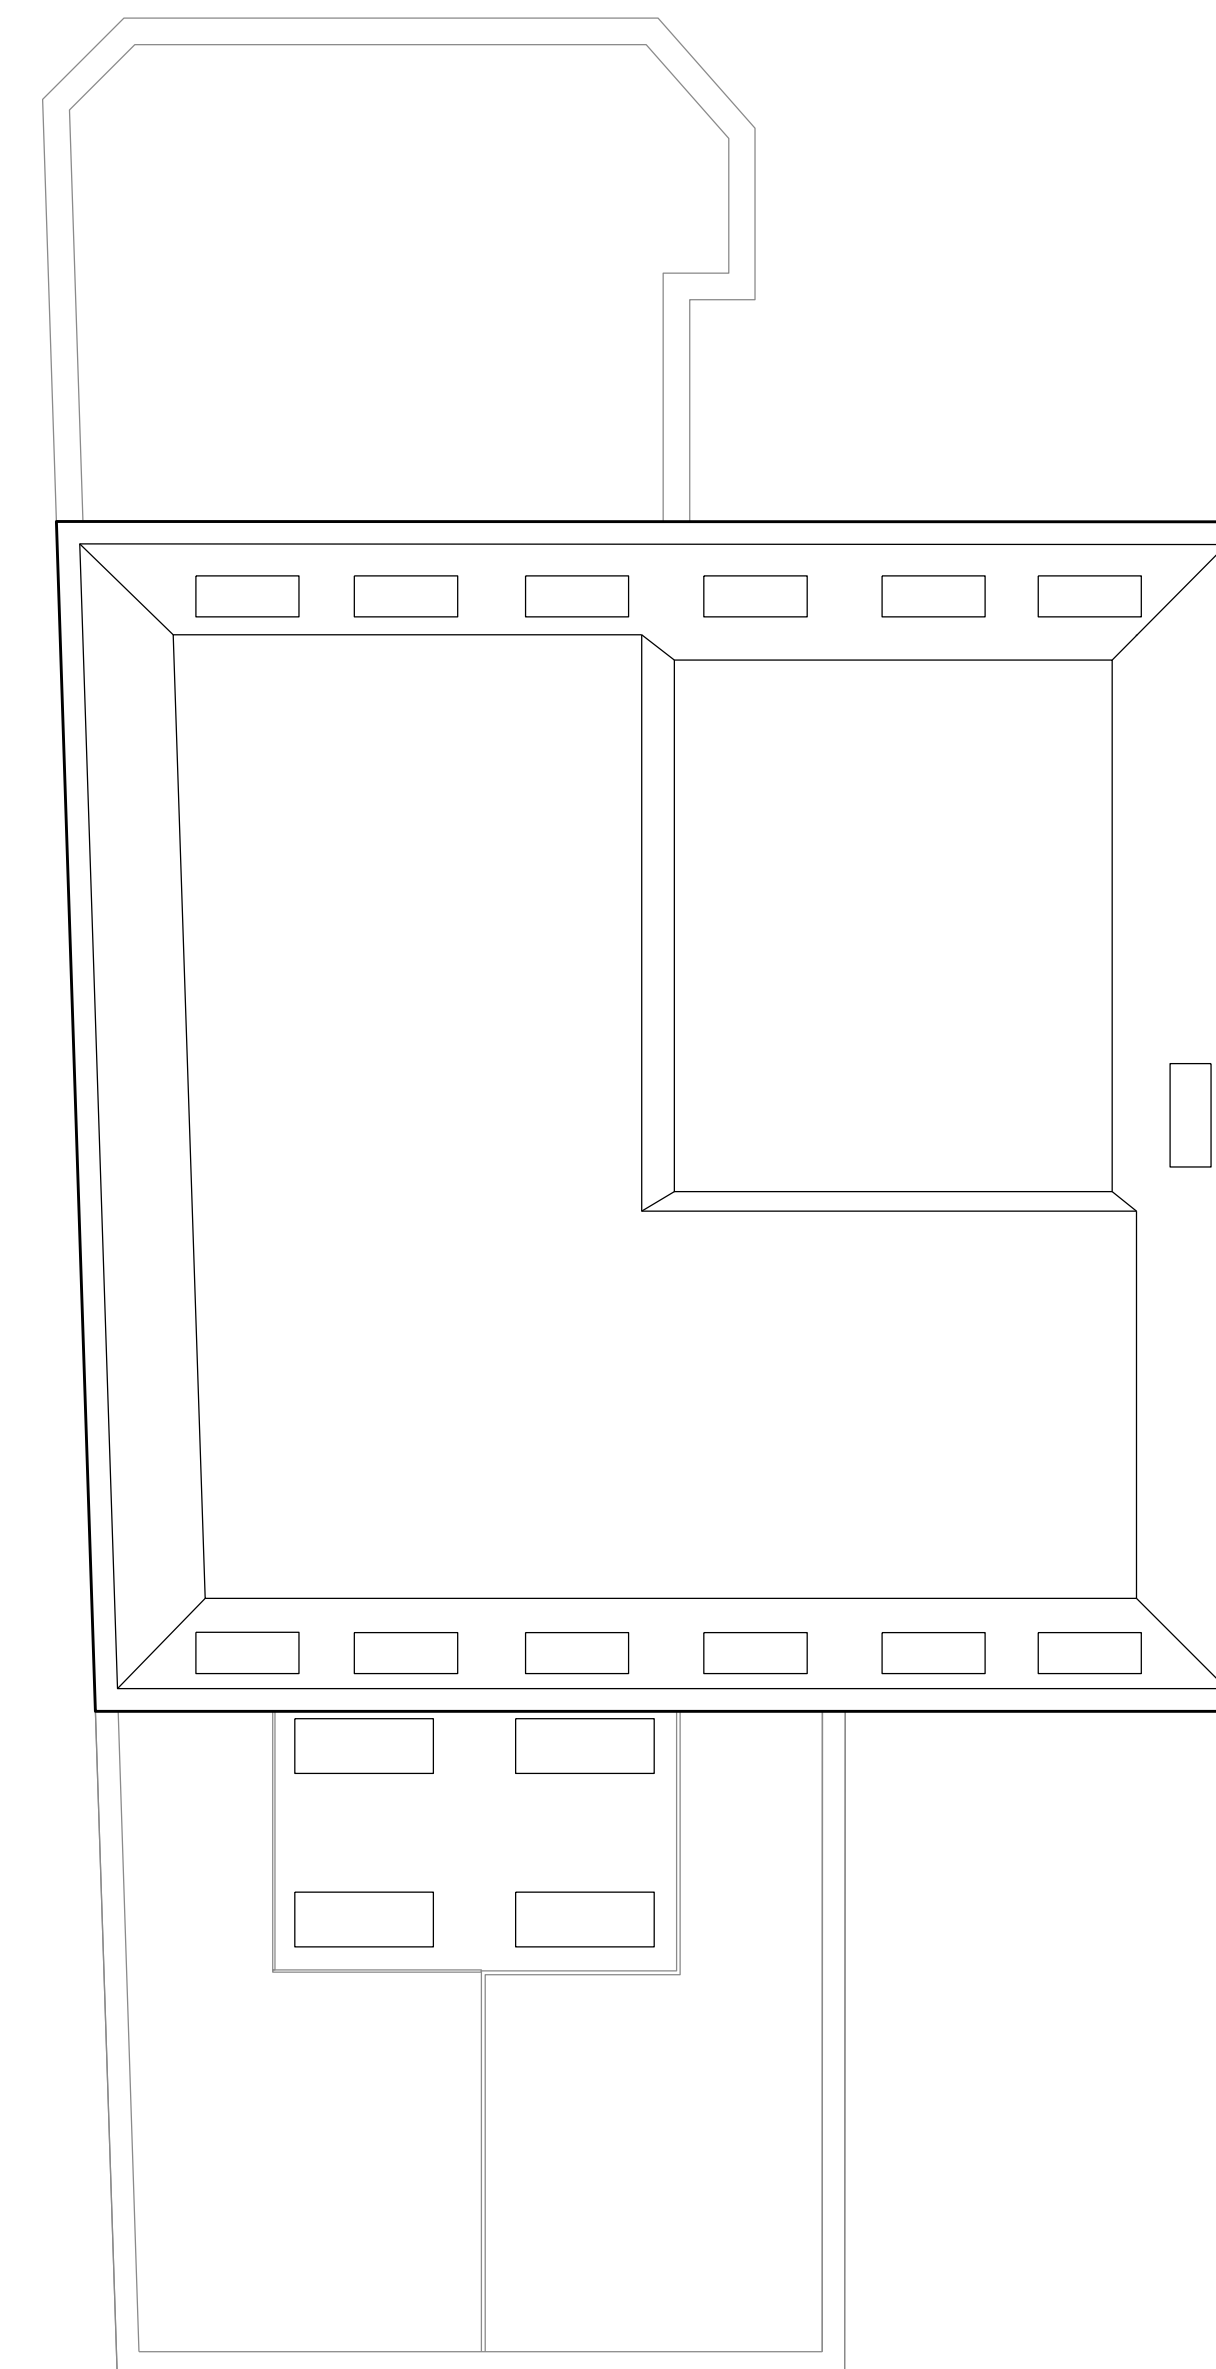

03 ROOF PLAN
PL-101 SCALE 1:100

 

General Notes

1. Do not scale from this drawing unless for planning.
2. All dimensions to be verified on site by the contractor, before proceeding, and such dimensions to be his responsibility.
3. Report all drawing errors, omissions and discrepancies to Habtec Ltd.
4. All stated areas on this drawing are approximate and to be treated as strictly indicative.
5. Any Ordnance Survey mapping data in this drawing is used under license. Its use is strictly for the preparation of information for this project. Where used Ordnance Survey

REV	DATE	DESCRIPTION	OKD
P00	29/07/24	Planning	DD



JOB TITLE	SCALE
Barclays House, Eastleigh	1:100@A1; 1:200@A3
CLIENT	DATE
--	29/07/24
DRAWING TITLE	DRAWN BY
Proposed Plans L03 L04 L05 DD	
DRAWING STATUS	CHECKED
Planning	DD

PROJECT
2401

DRAWING NUMBER
(PL)_101

REVISION
P00