




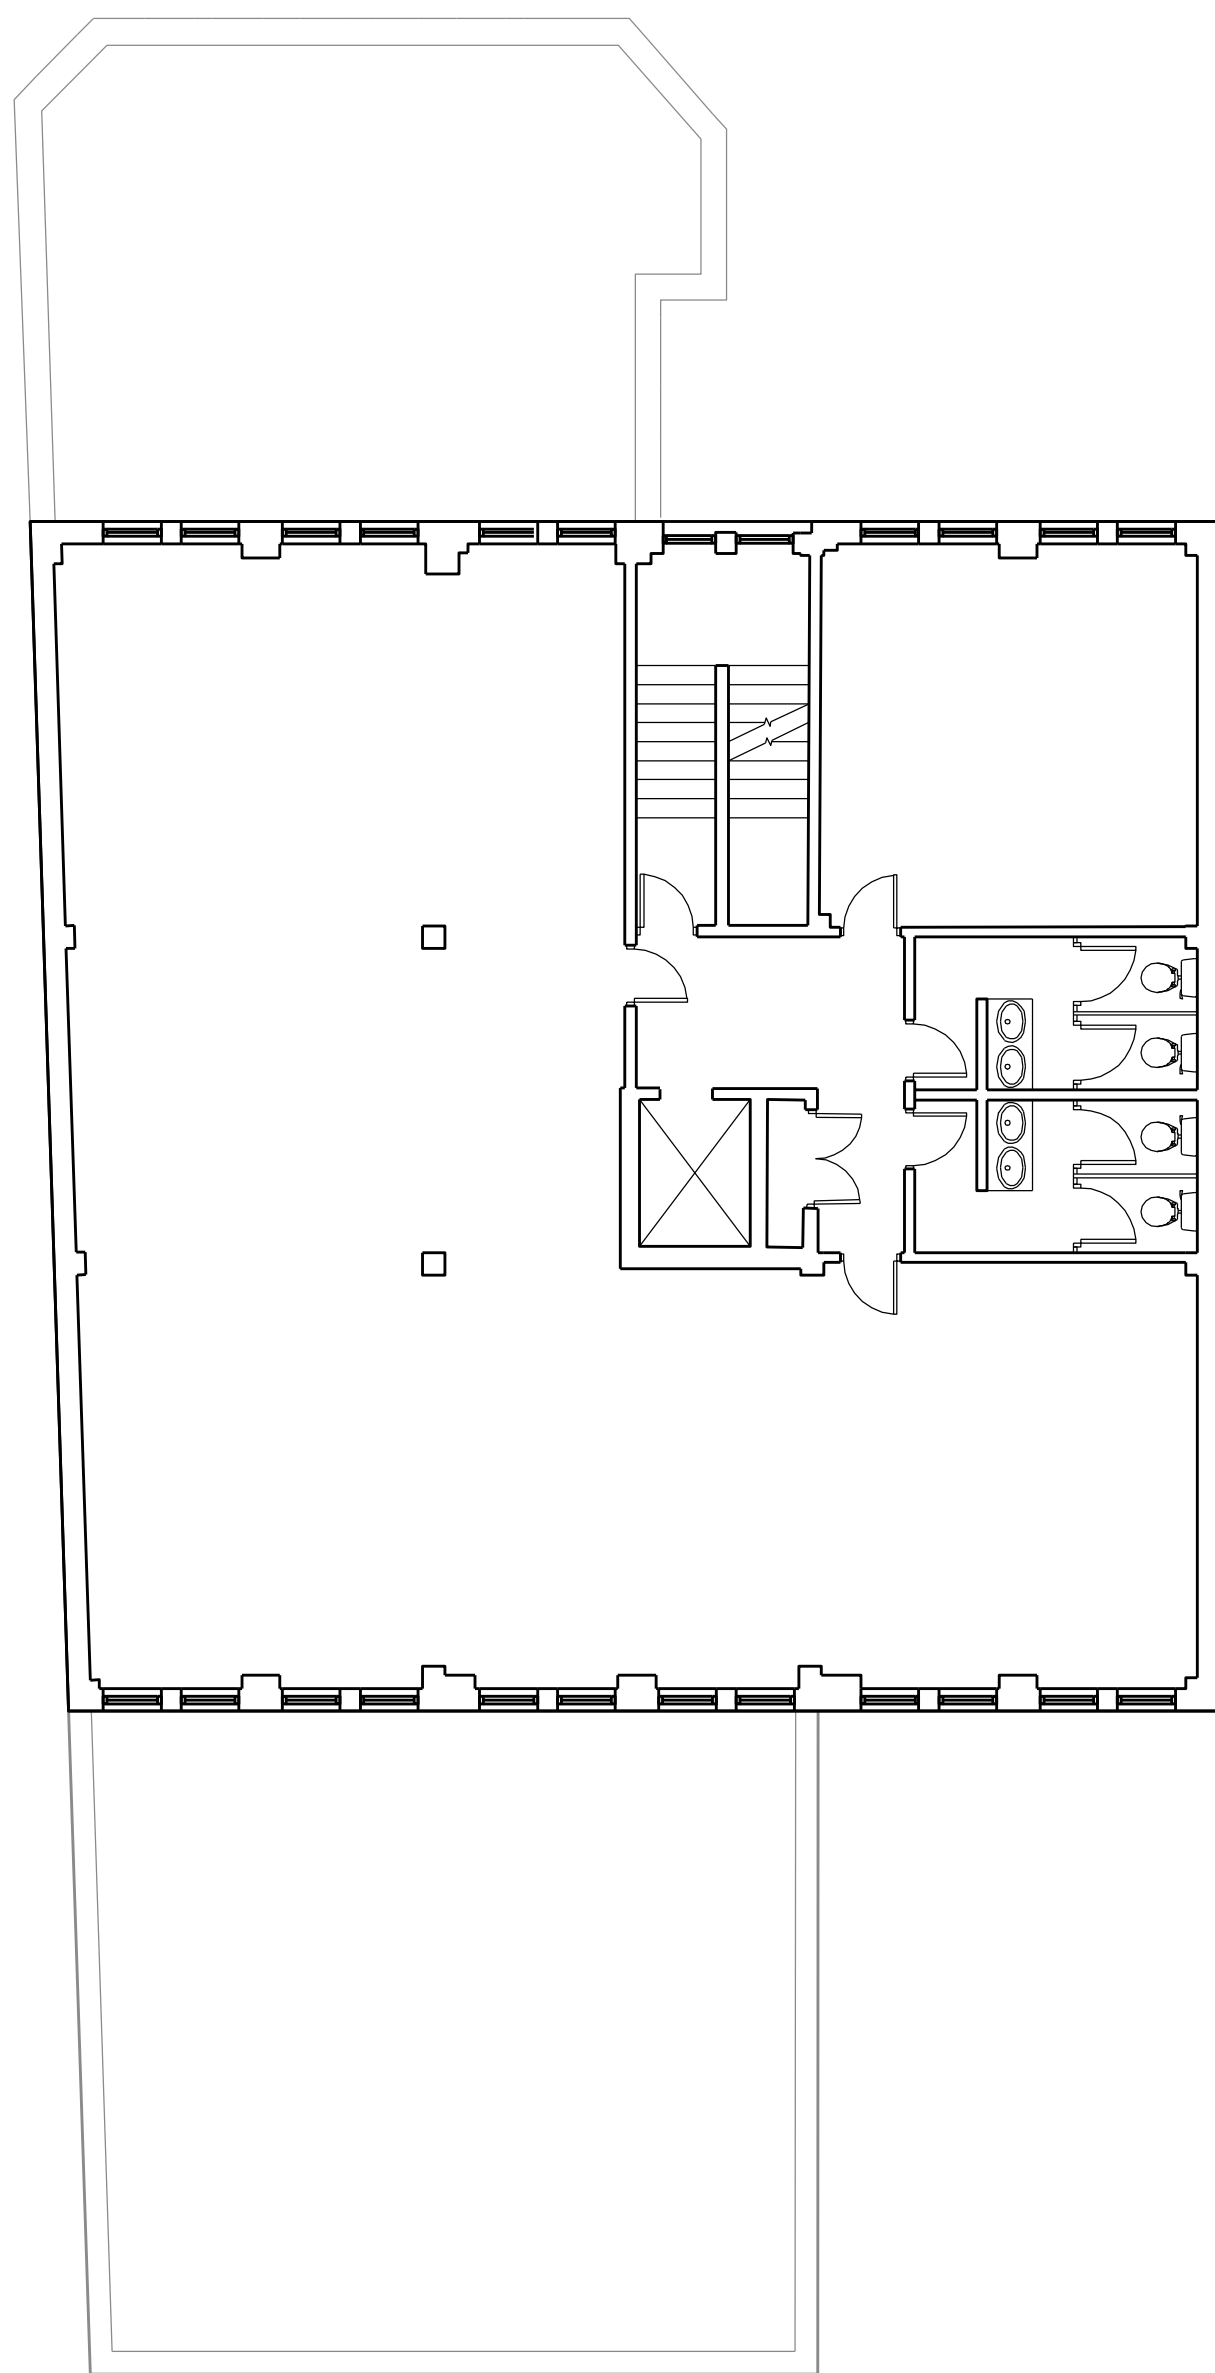


01 THIRD FLOOR
PL-011 SCALE 1:100

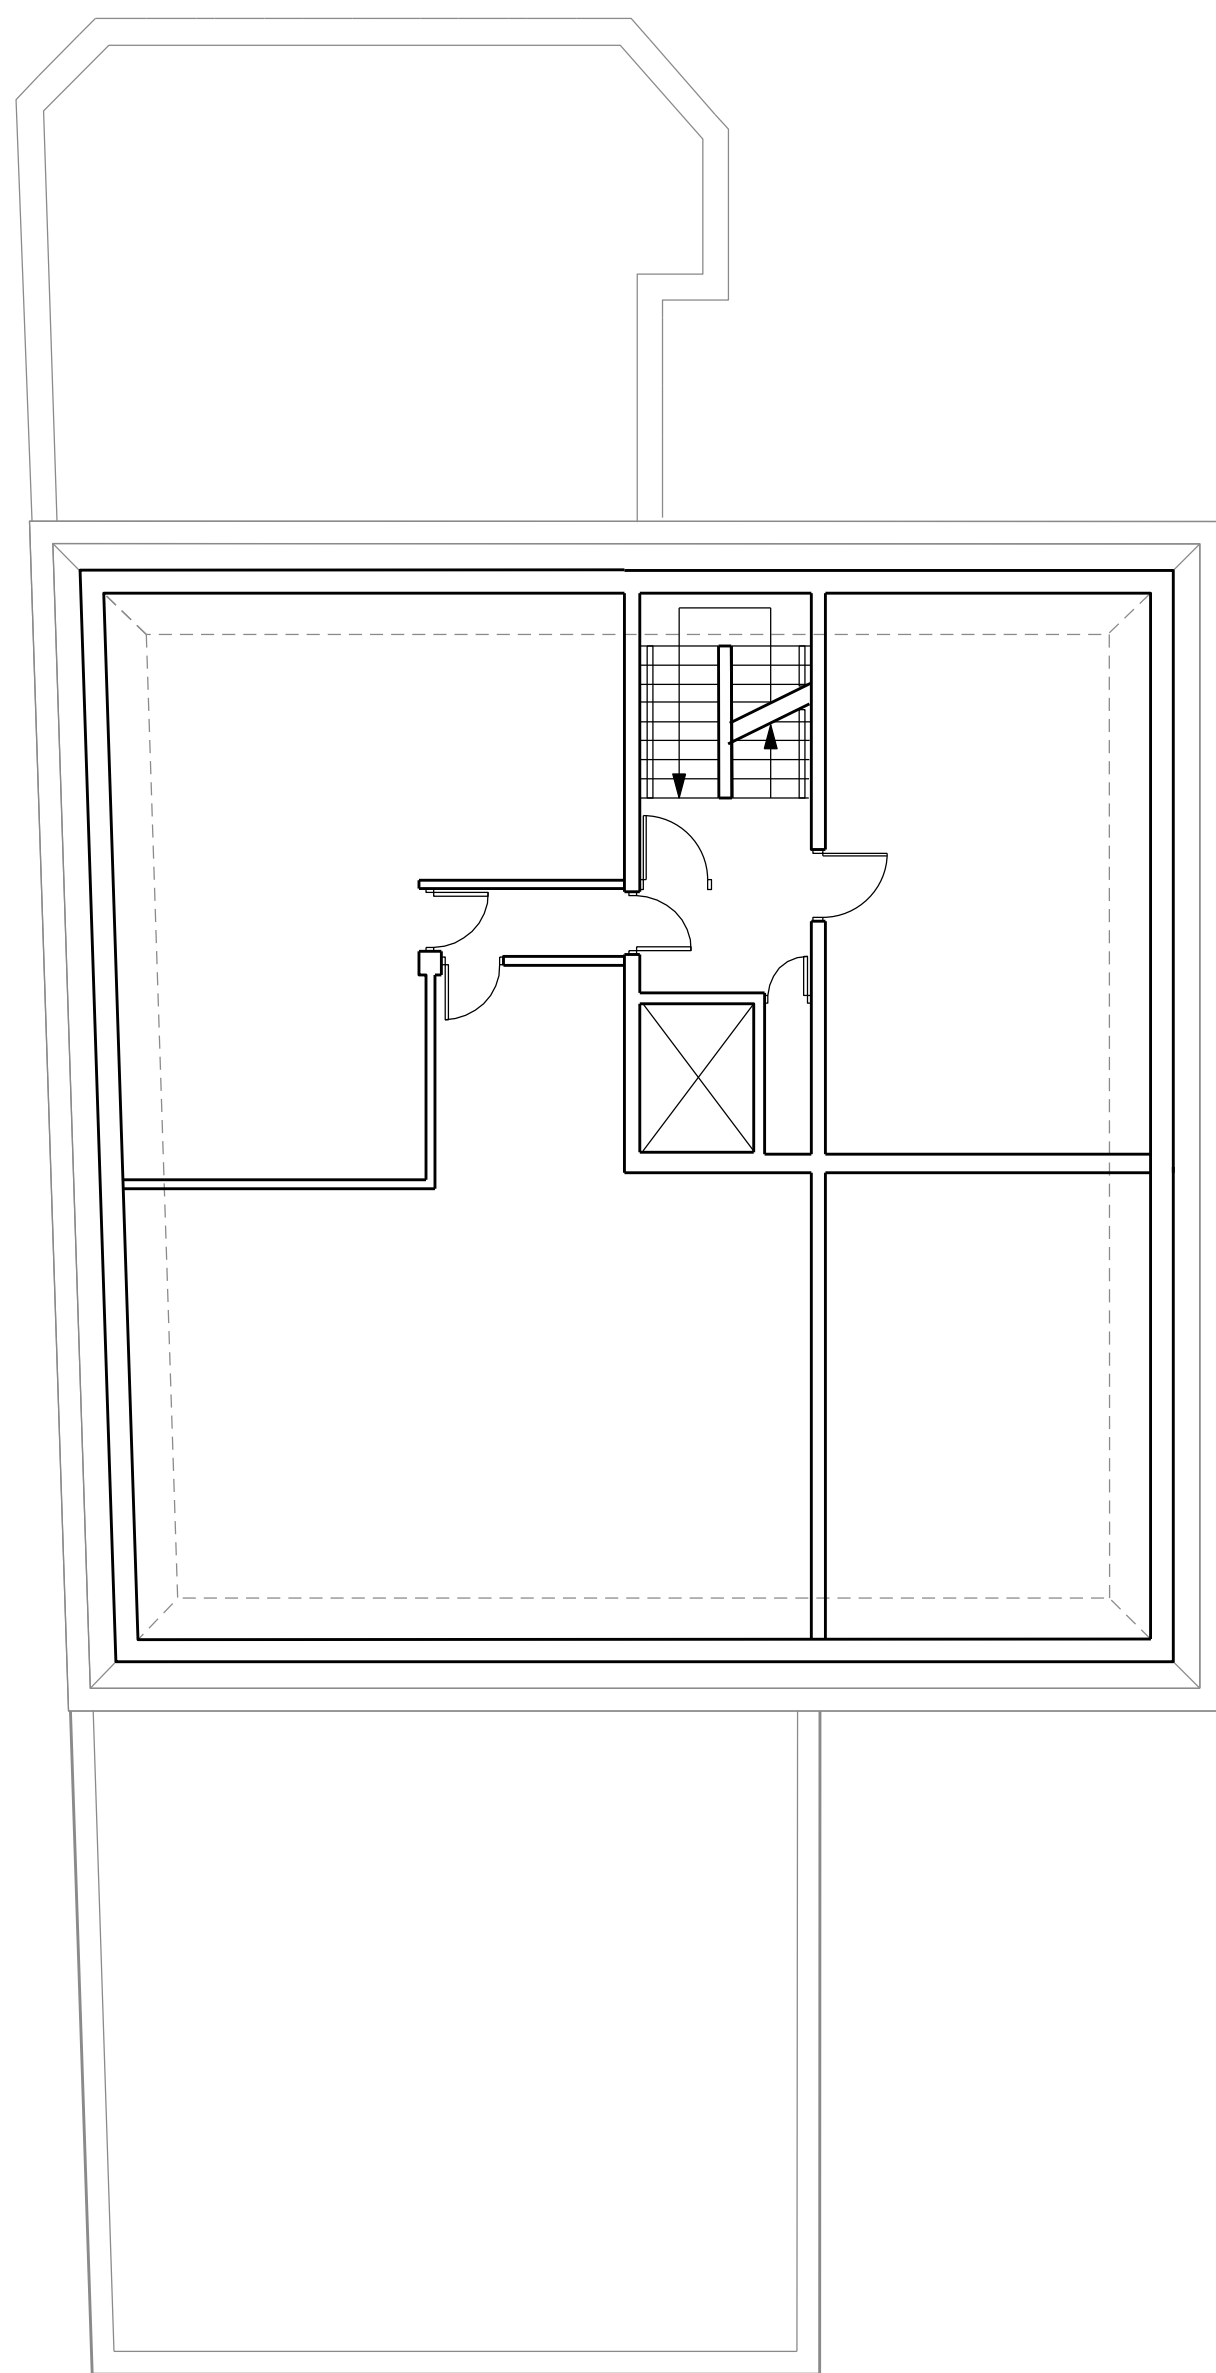

02 FOURTH FLOOR
PL-011 SCALE 1:100

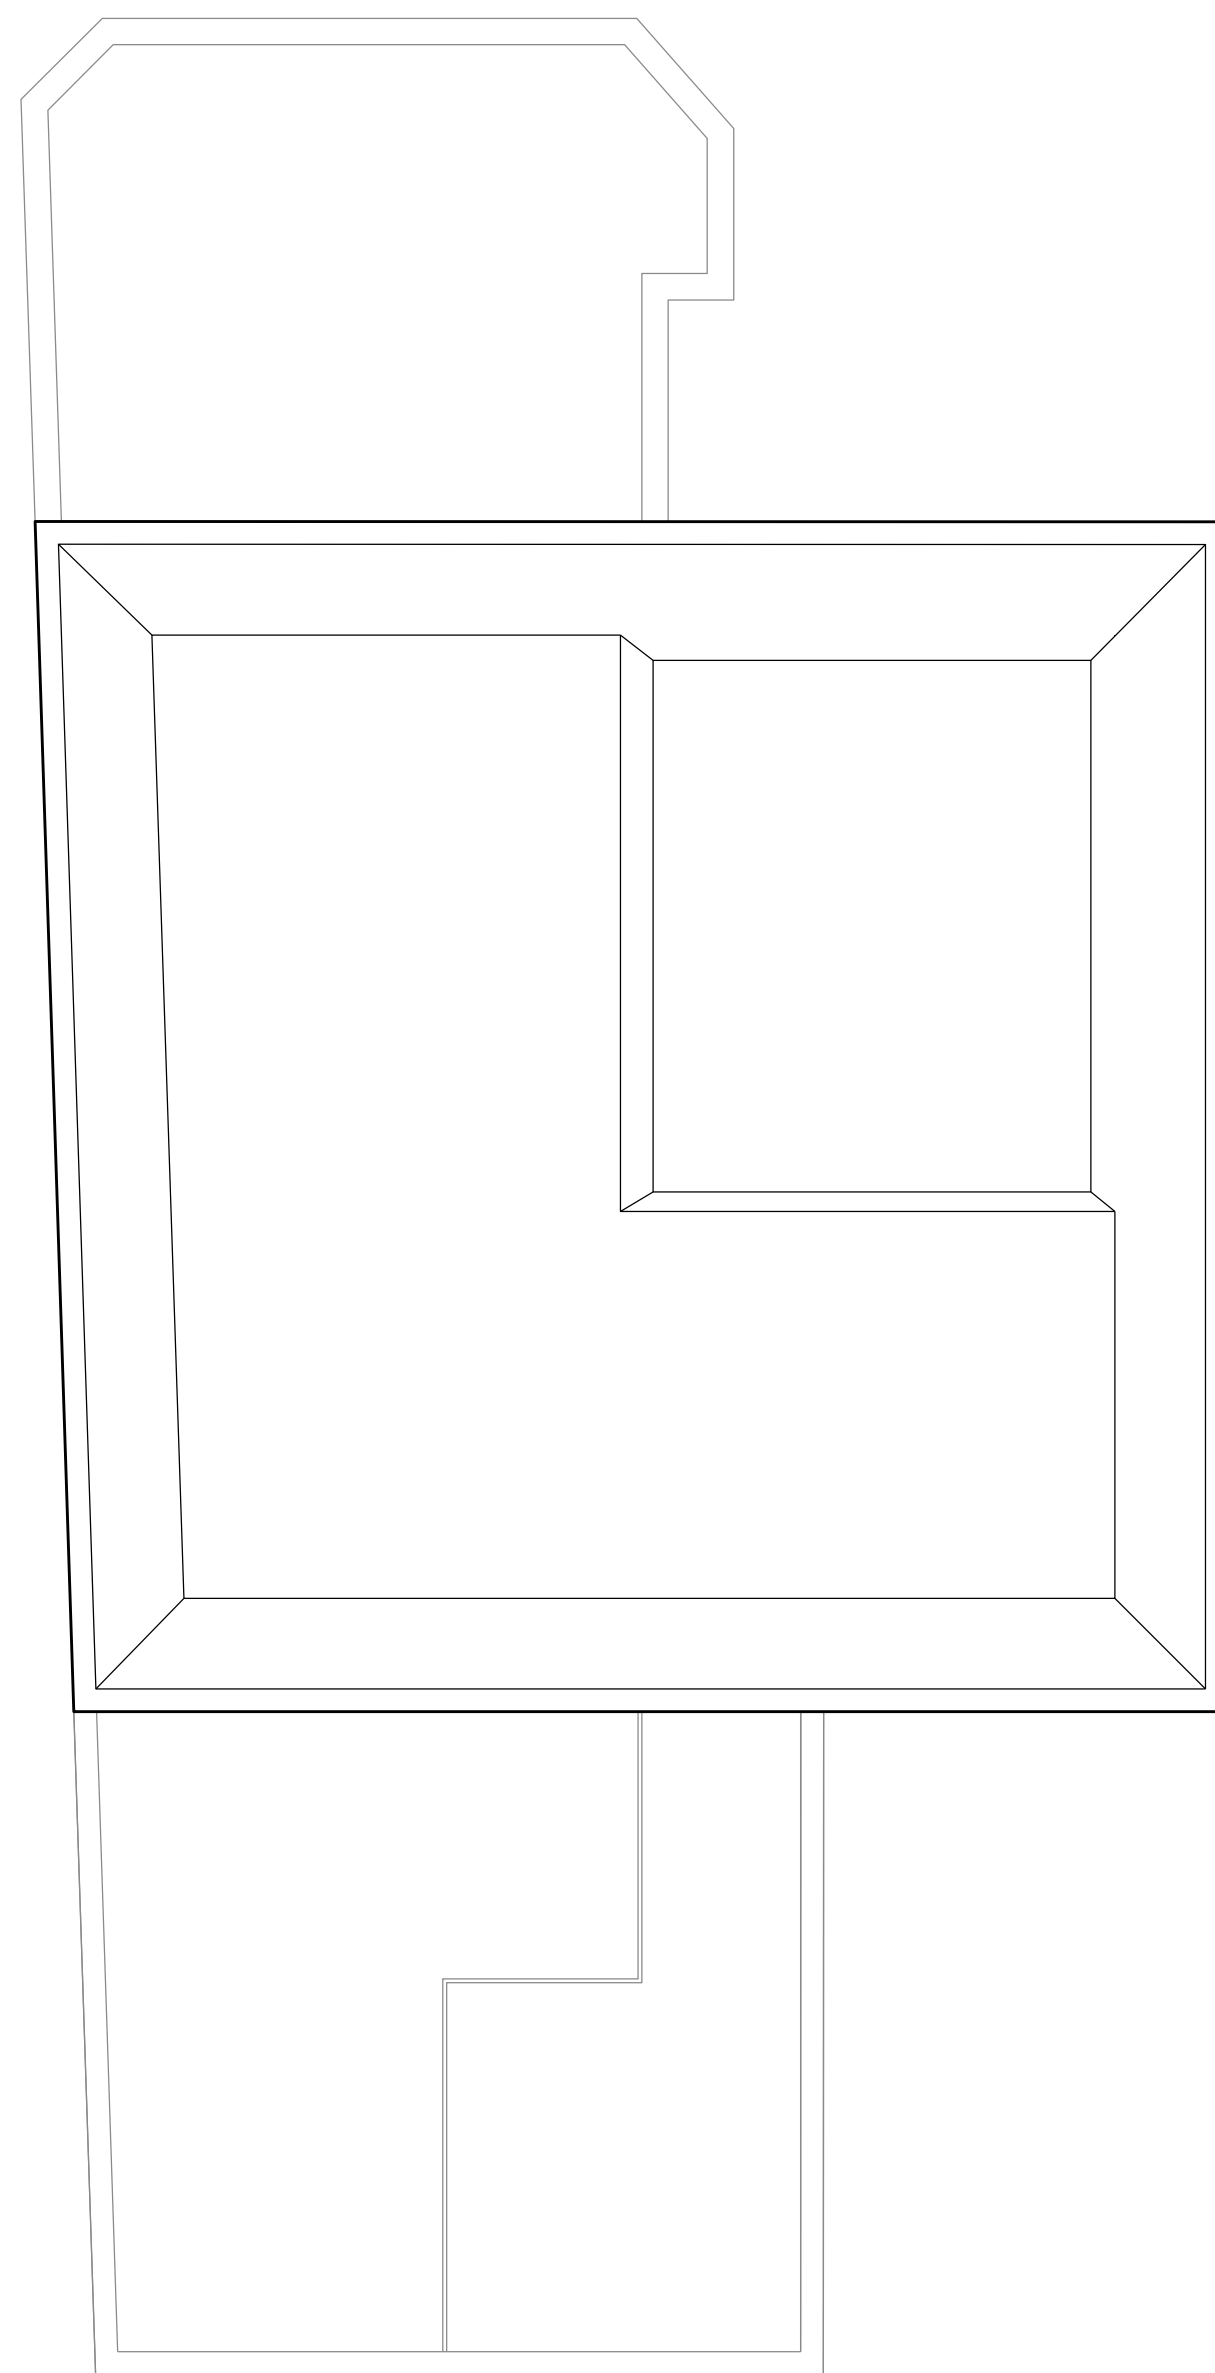

03 ROOF PLAN
PL-011 SCALE 1:100

 

General Notes

1. Do not scale from this drawing unless for planning.
2. All dimensions to be verified on site by the contractor, before proceeding, and such dimensions to be his responsibility.
3. Report all drawing errors, omissions and discrepancies to Habtec Ltd.
4. All stated areas on this drawing are approximate and to be treated as strictly indicative.
5. Any Ordnance Survey mapping data in this drawing is used under license. Its use is strictly for the preparation of information for this project. Where used Ordnance Survey copyright acknowledgement must be displayed.

REV	DATE	DESCRIPTION	CKD
P00	29/07/24	Planning	DD



JOB TITLE Barclays House, Eastleigh	SCALE 1:100@A1; 1:200@A3	PROJECT 2401
CLIENT --	DATE 29/07/24	DRAWING NUMBER (PL)_011
DRAWING TITLE Existing Plans L03 L04 RF	DRAWN BY DD	REVISION P00
DRAWING STATUS Planning	CHECKED DD	