


BREACH LANE, BISHOPSTOKE
EXISTING SITE PLAN

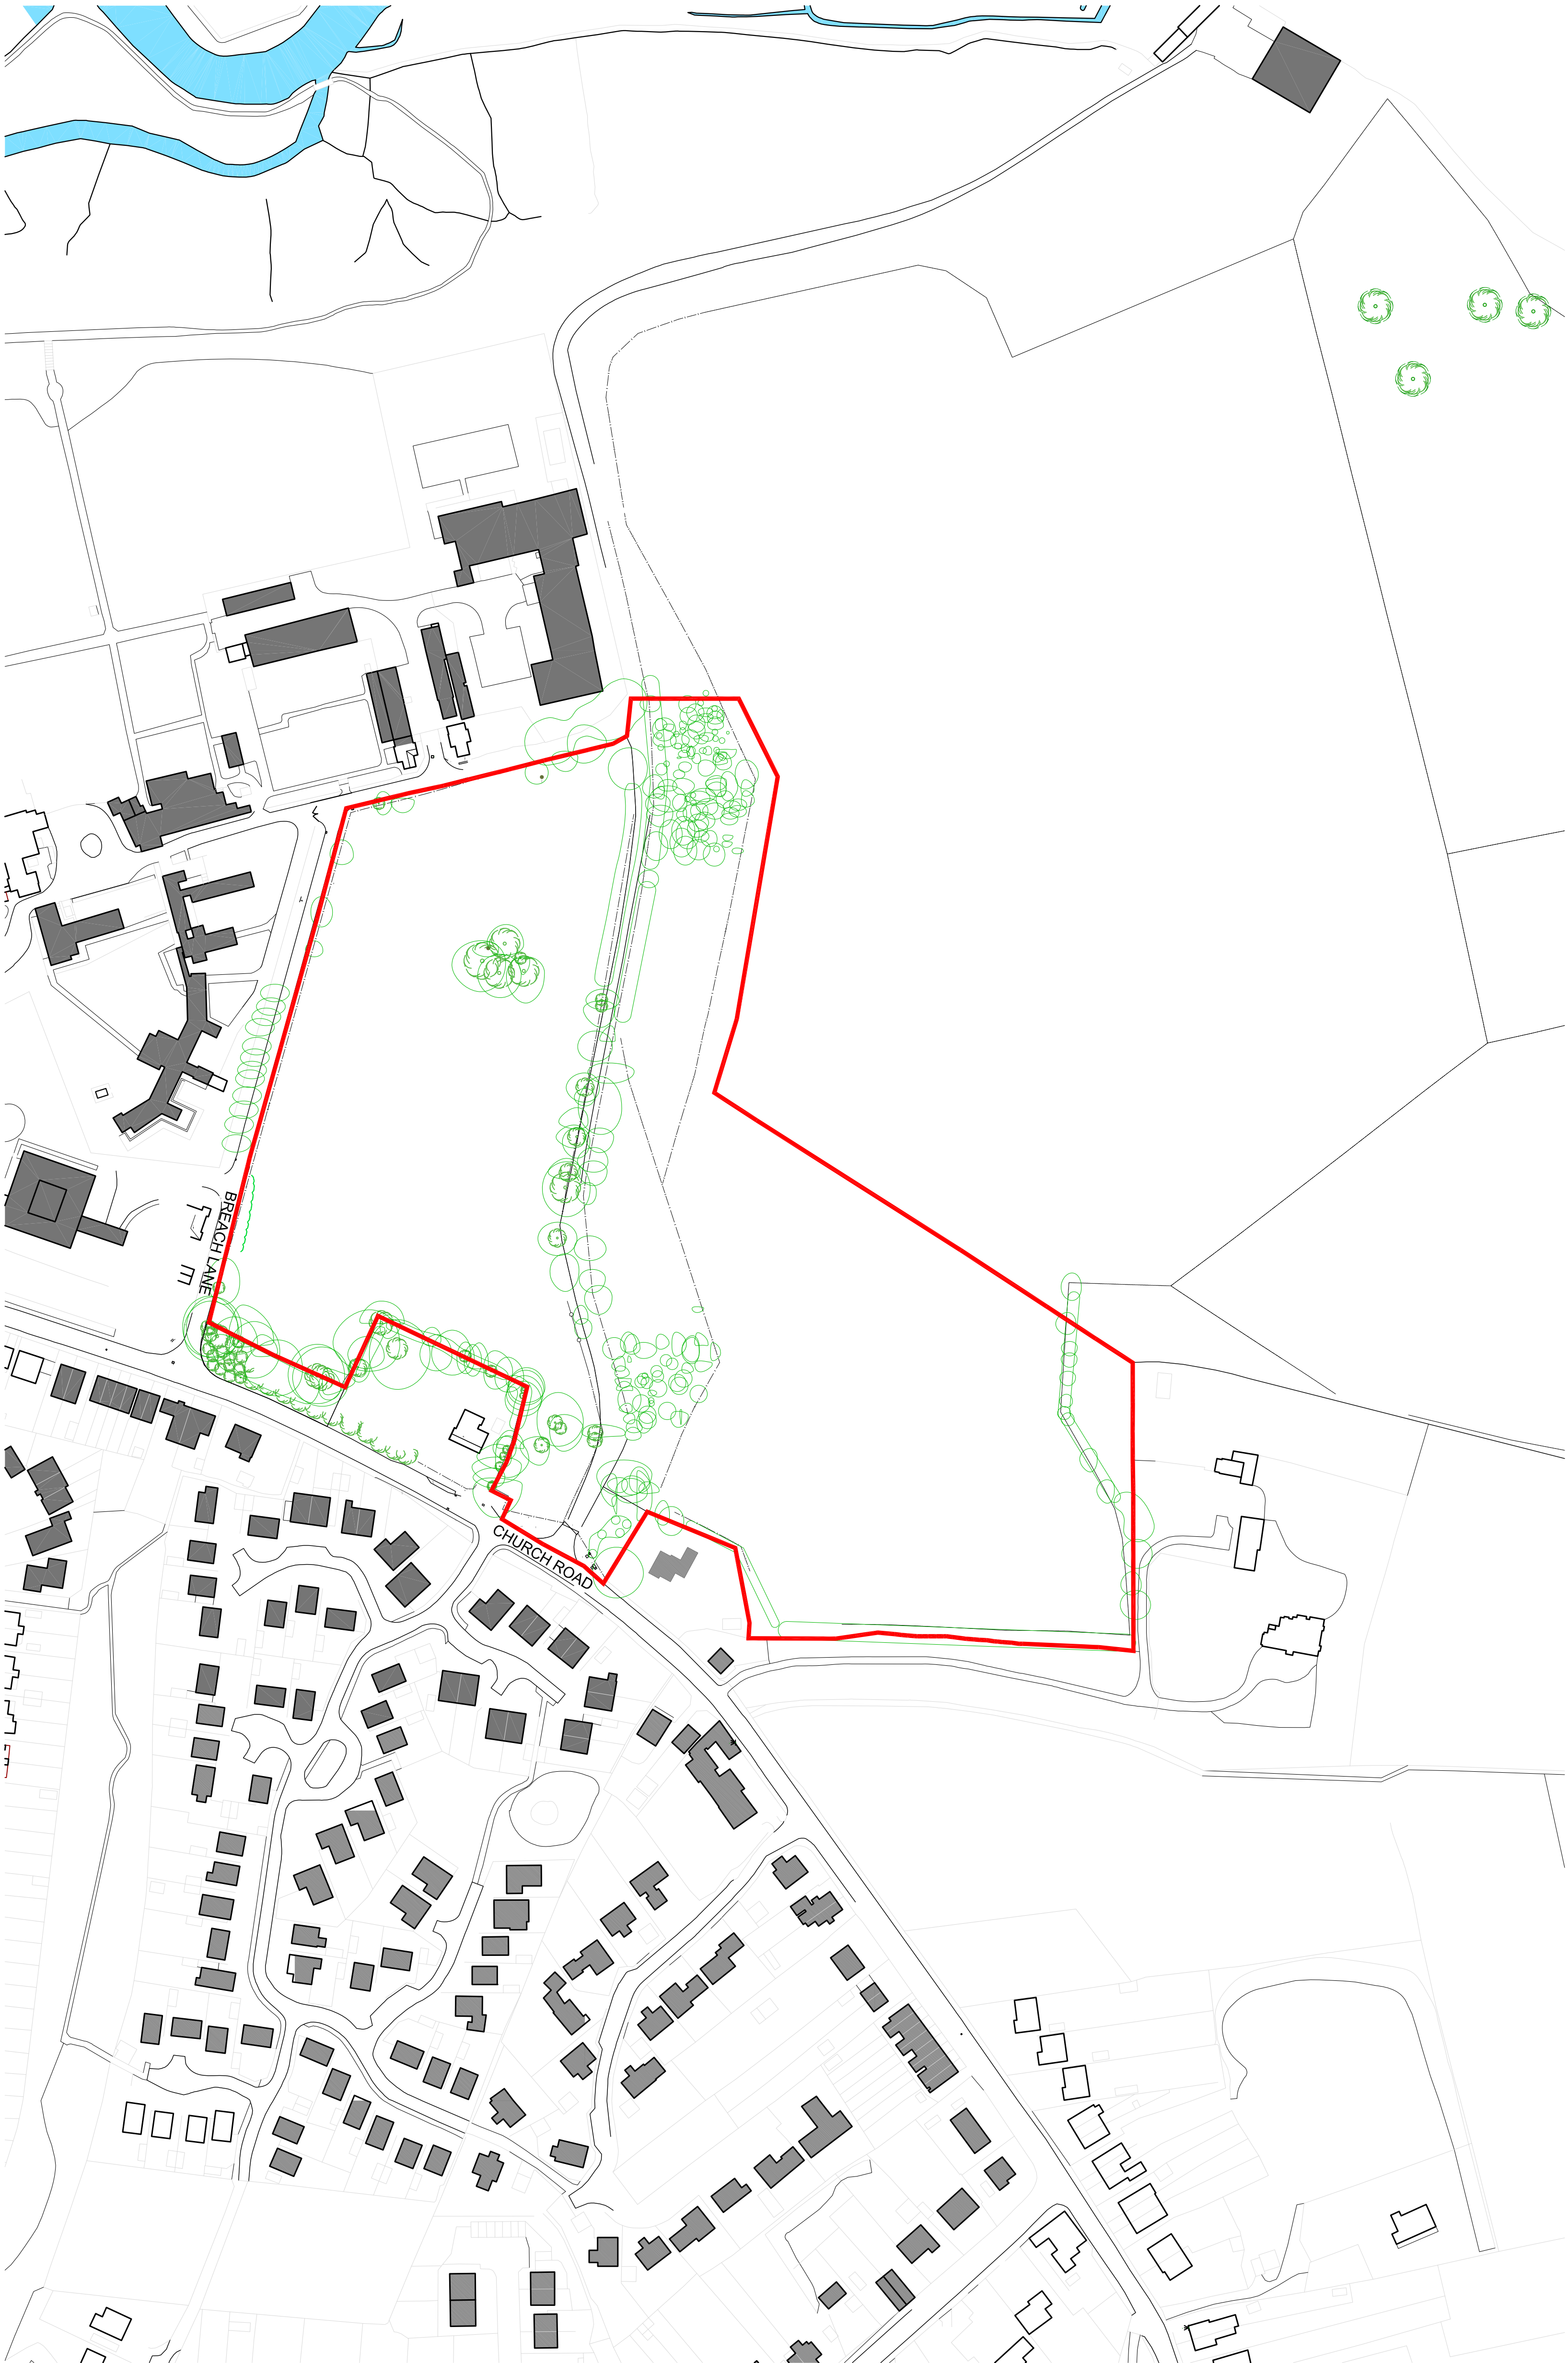

Rev	Date	Amendment	SF
A	26	Red lines altered at site entrance to Church Rd	

Project:
BREACH LANE
BISHOPSTOKE
Client:
CEMEX UK OPERATIONS LTD & BOVIS HOMES LTD
Drawing:
EXISTING SITE PLAN

PLANNING

Drawing no: 1100.P1.101
Scale@A1: 1/2500
Date: OCT 2015
Drawn: SGF
Checked: SGF

FINC
PROJECTS & DESIGN

FINC Architecture Ltd
200a Church Road
Evesham
Worcestershire B83 1JS
www.fincarchitects.com

Disclaimer: All dimensions and measurements to be checked on site.
© FINC Architecture. Limited under the copyright of all the information contained within this drawing. No part of this drawing may be reproduced without the written consent of FINC Architecture. For the purposes it was originally supplied. No liability shall be accepted for any loss or damage arising from the use of this drawing.
Do not scale from this drawing.