



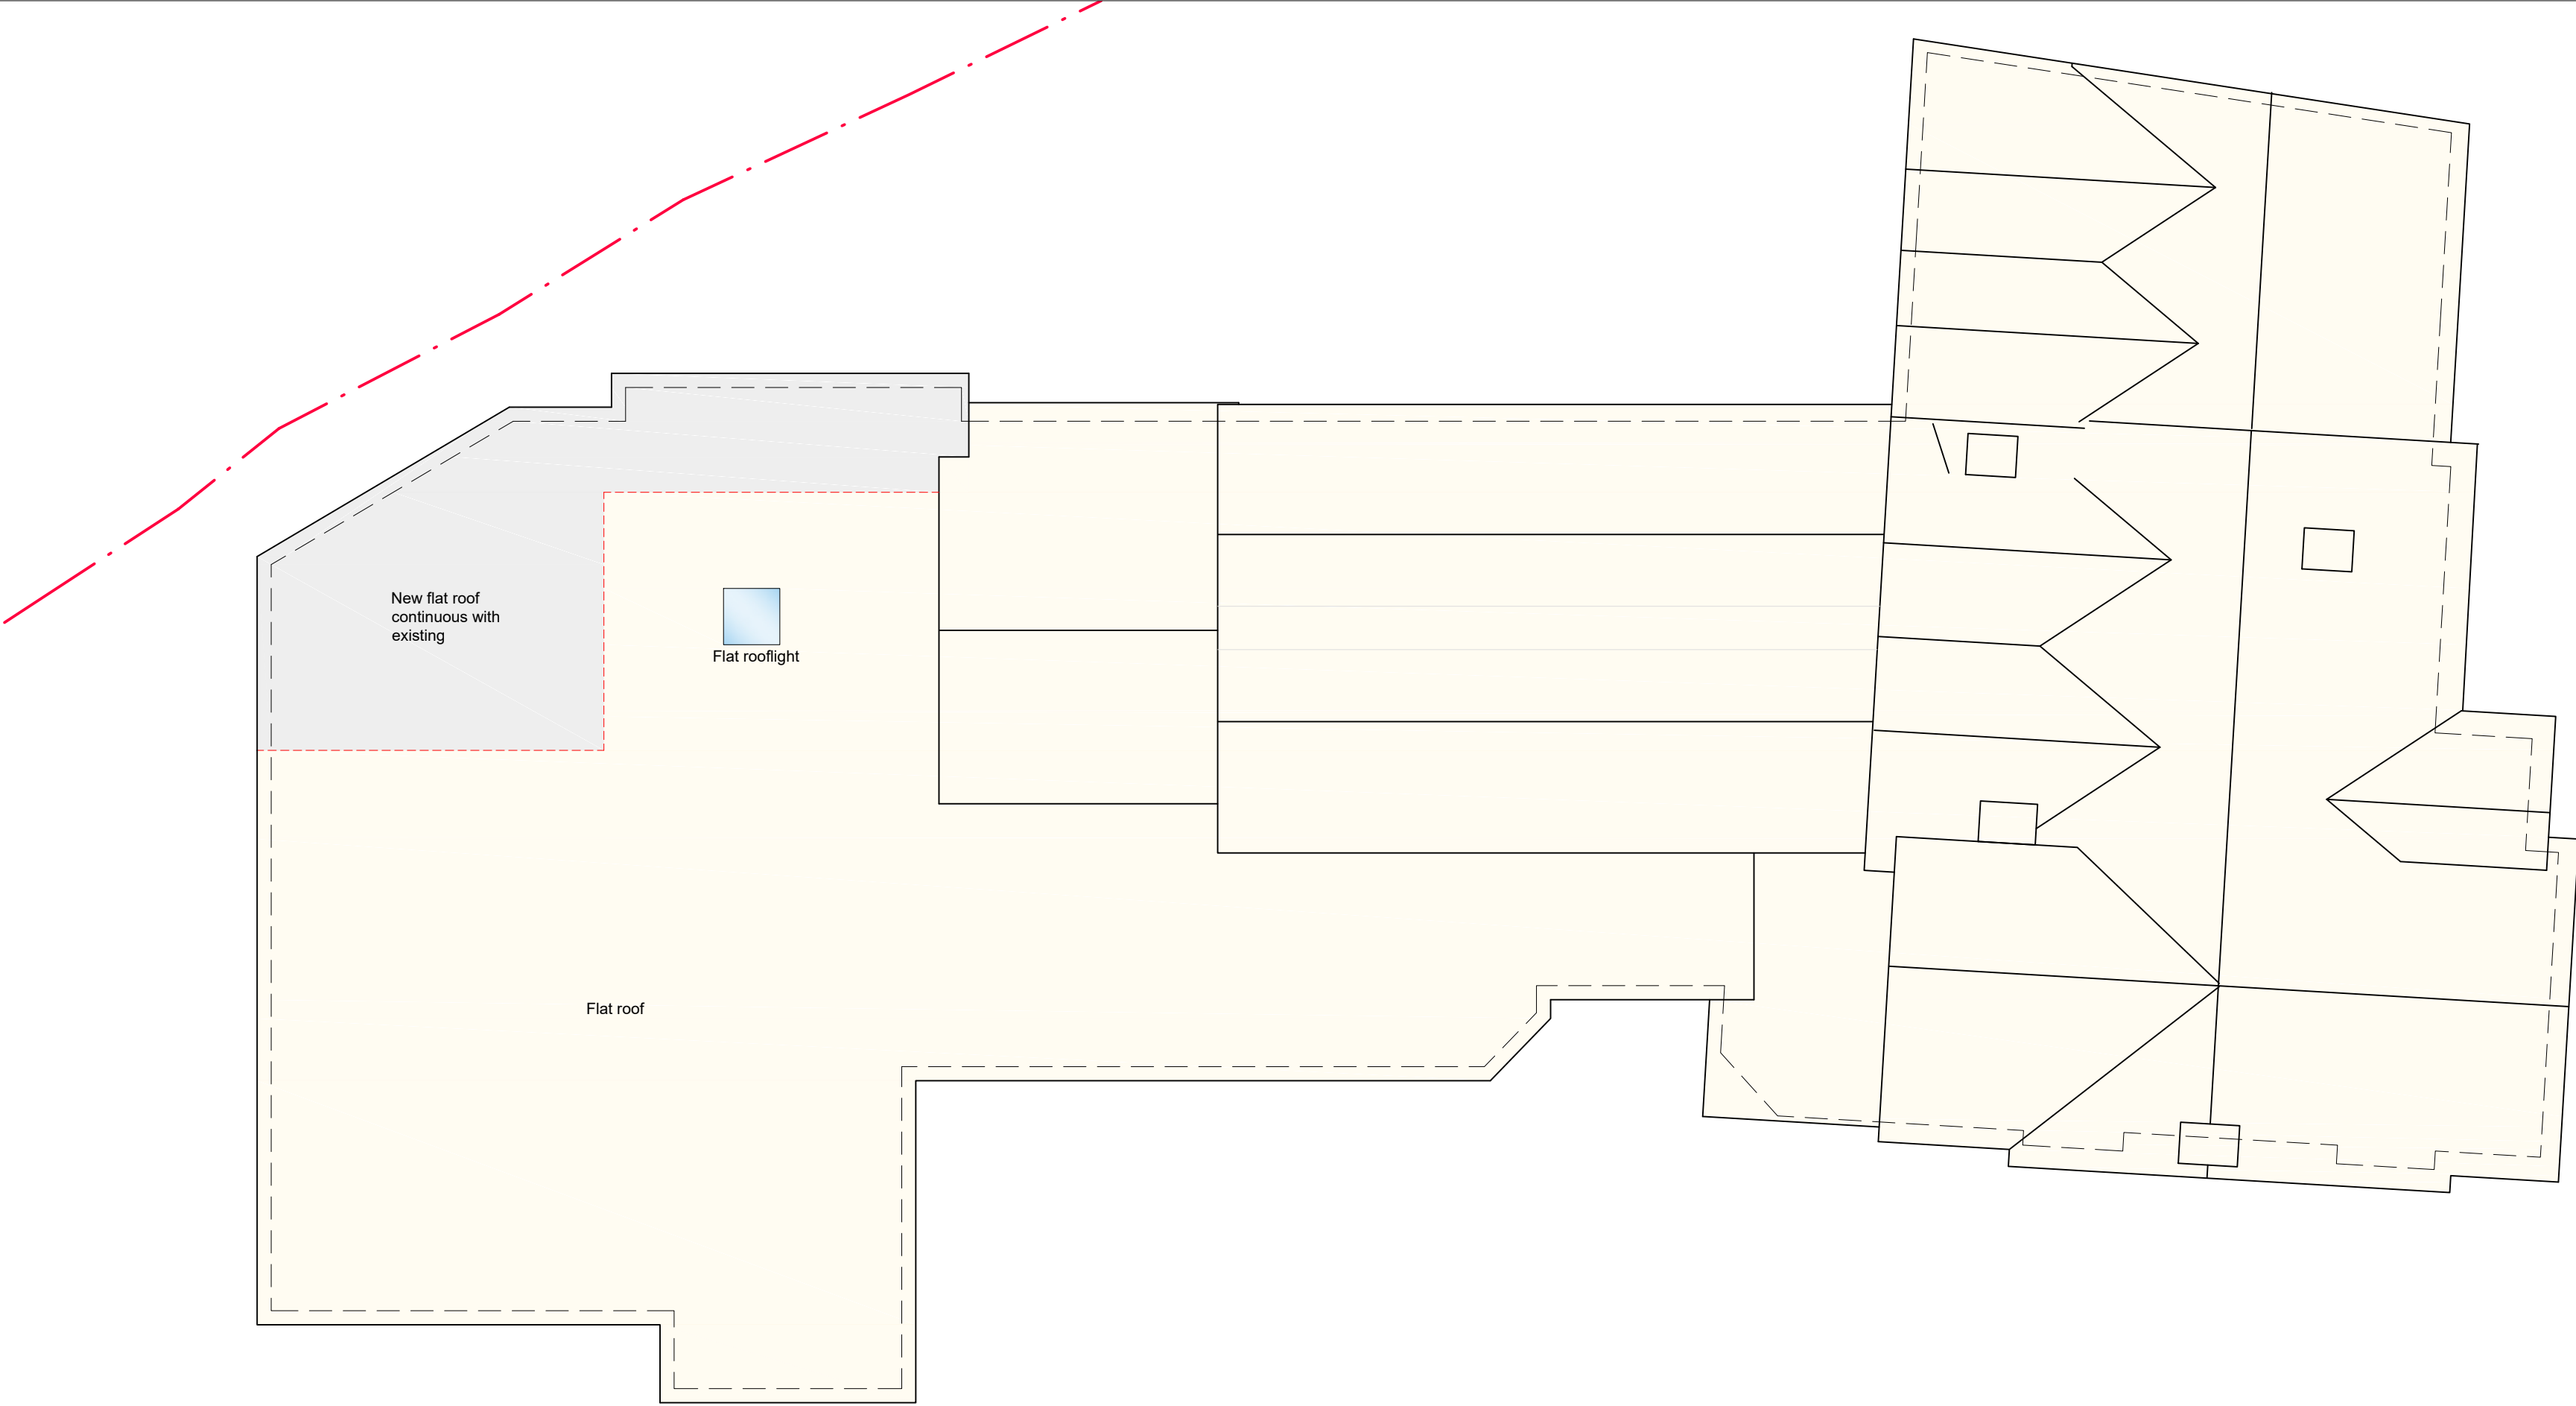

**Proposed
Roof Plan** scale 1:100

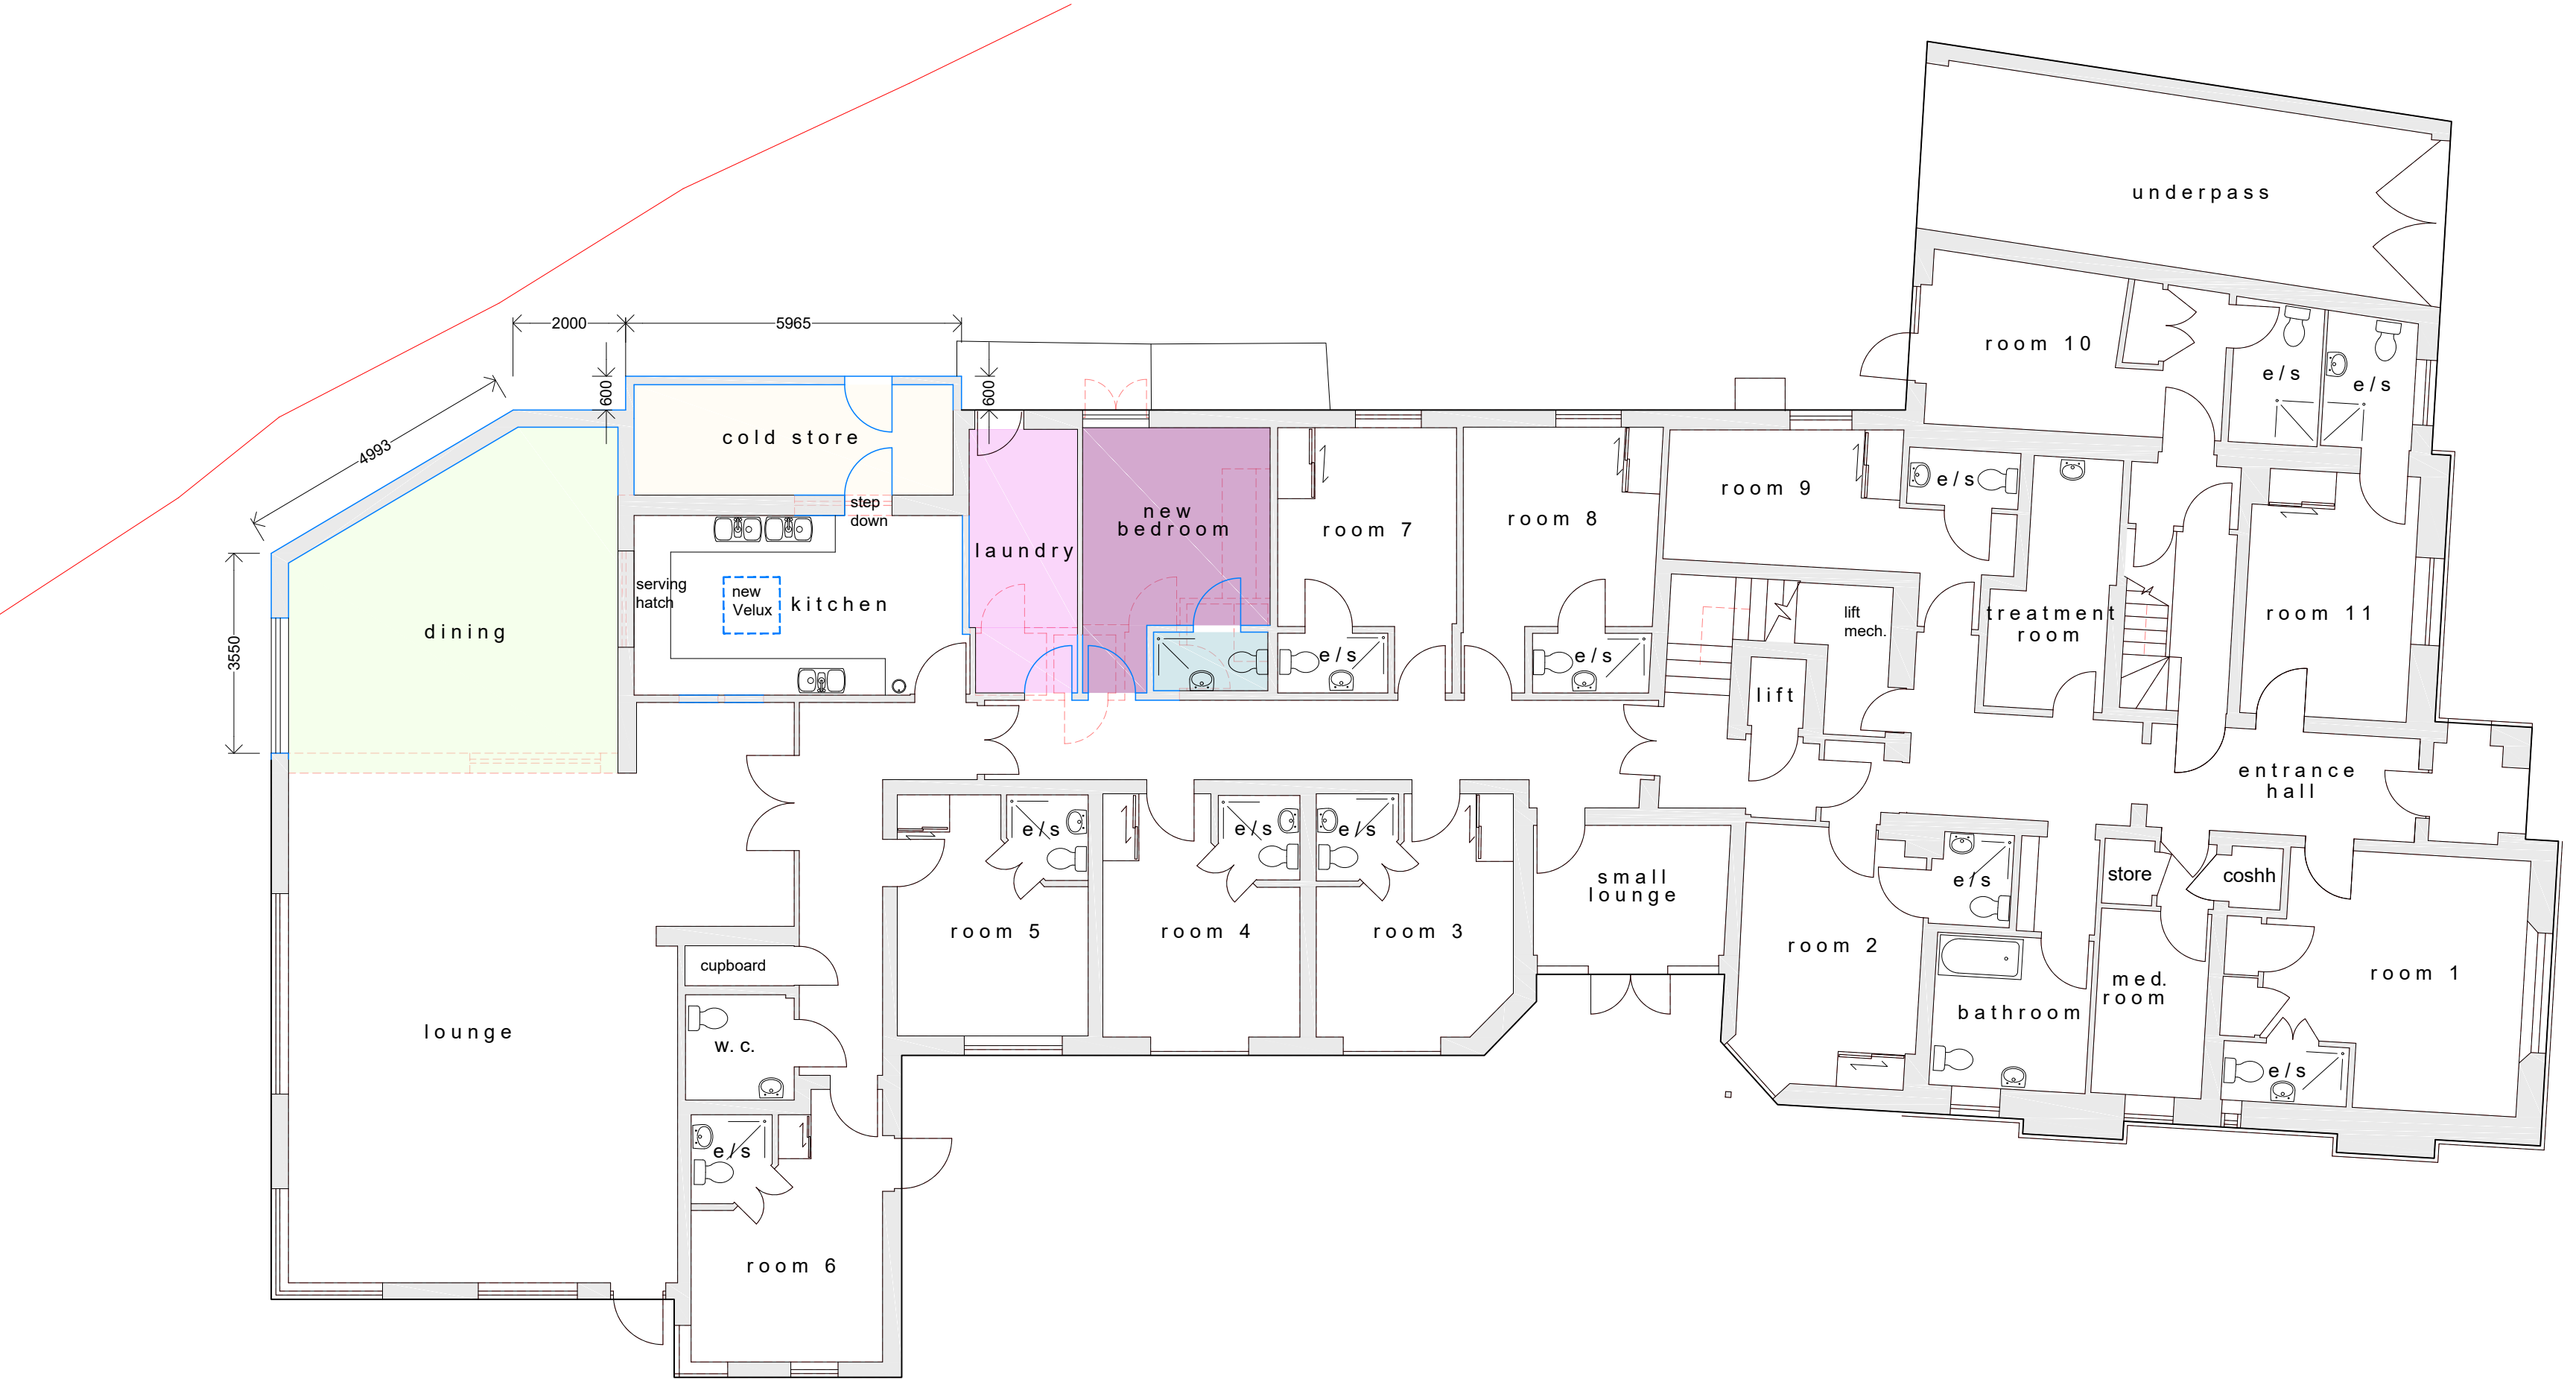

**Proposed
Ground Floor Plan** scale 1:100

General Notes:
This drawing is the copyright of N & J Design Limited and may not be copied in whole or in part without prior permission.
It is the clients/developers responsibility to ensure all relevant approvals are in place and conditions satisfied prior to commencement of works, including, but not limited to:
The Party Wall etc Act 1996
Local Authority Planning Consent
Highways (Road opening permit)
Local Water Authority
Building Regulations (Local Authority, NHBC etc)
Environment Agency

Rev: Date: Description:

Status:

Planning

Title:

**Proposed:
Ground Floor Plan
Roof Plan**

Project:

**Hollybank Rest Home
41 Winchester Street
Botley
SO30 2EB**



N & J Design Ltd
7 Hedley Gardens
Hedge End
Southampton
SO30 2WT
t: 07840 404620 www.nandjdesign.co.uk

Drawn: N. Keatley Date:22.07.24

Checked: Date:

Scale: 1:100 Revision:

Drawing no:
2023.01.07/PL01