



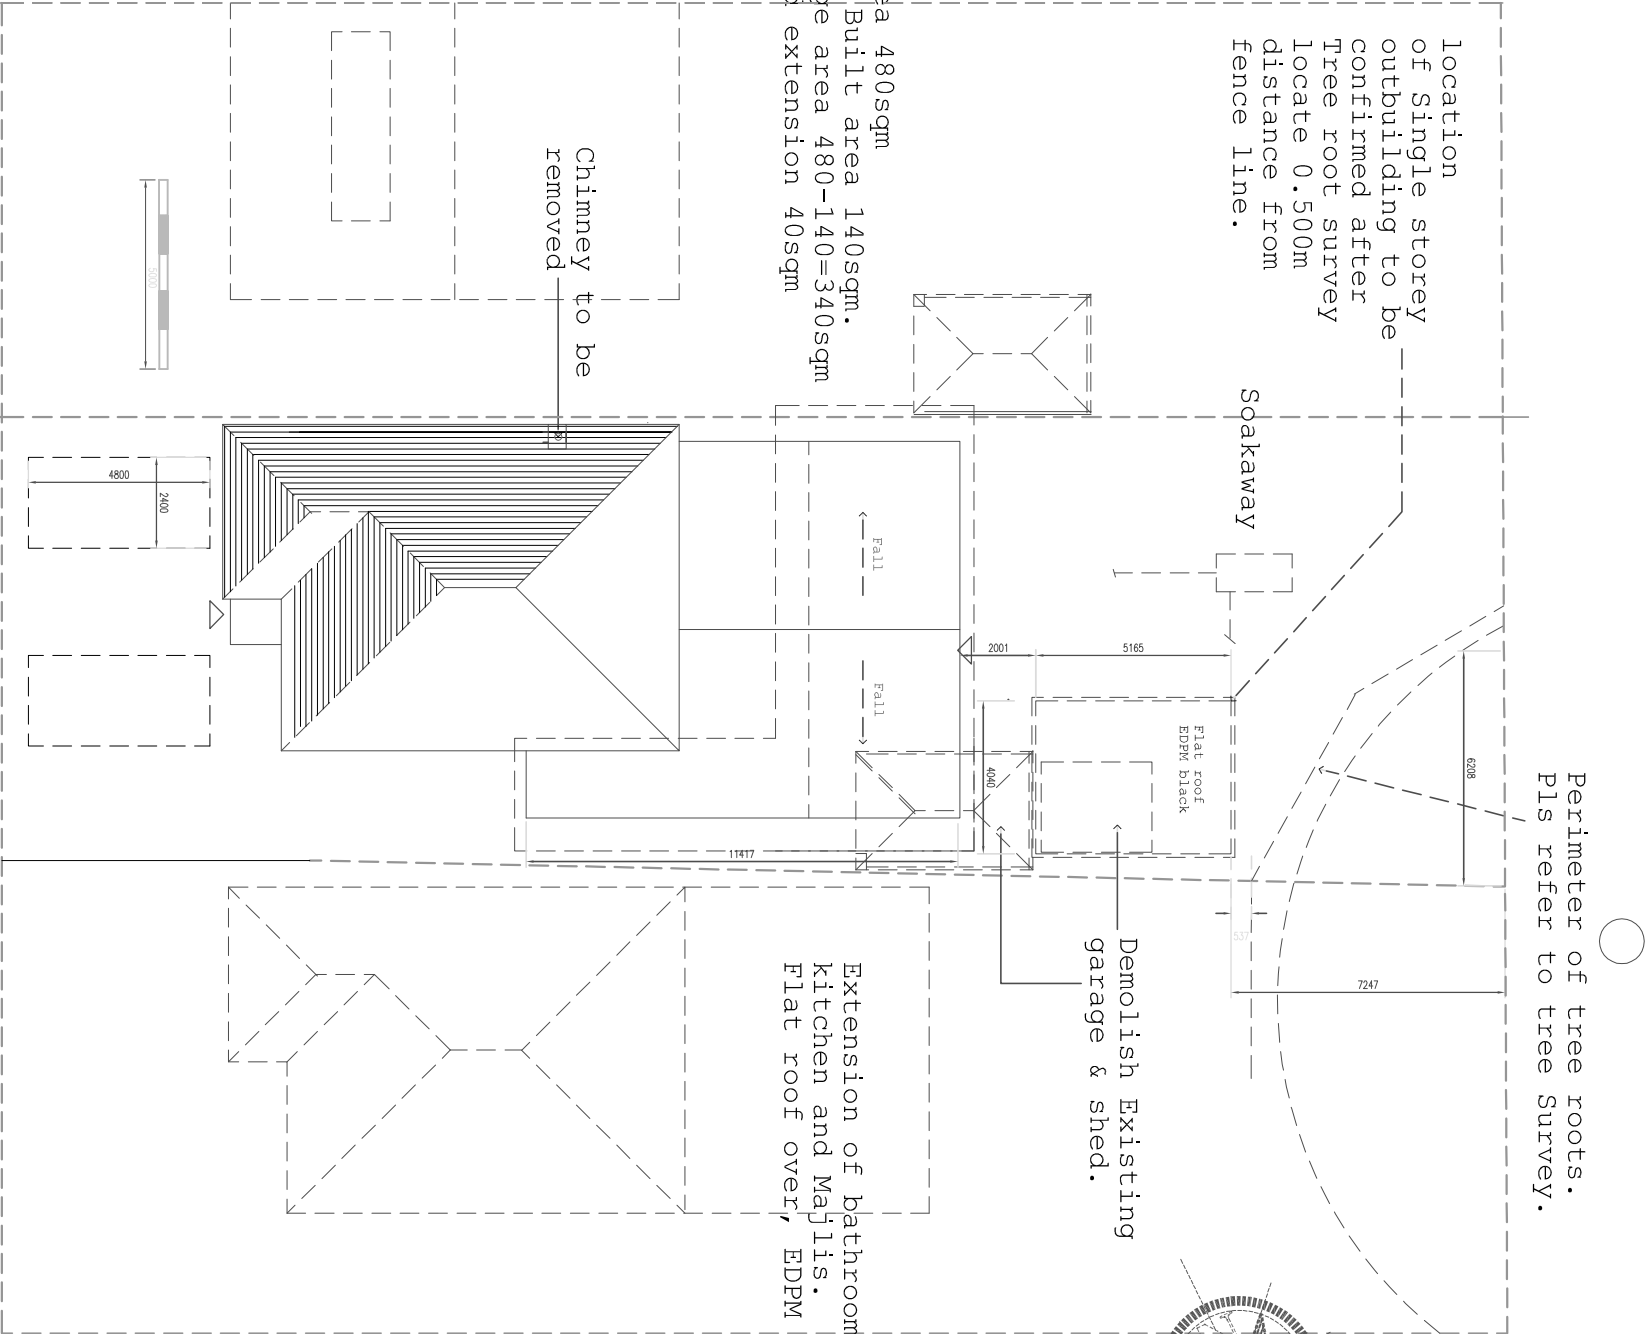

25 Clifton Gardens

Proposed Roof Plan

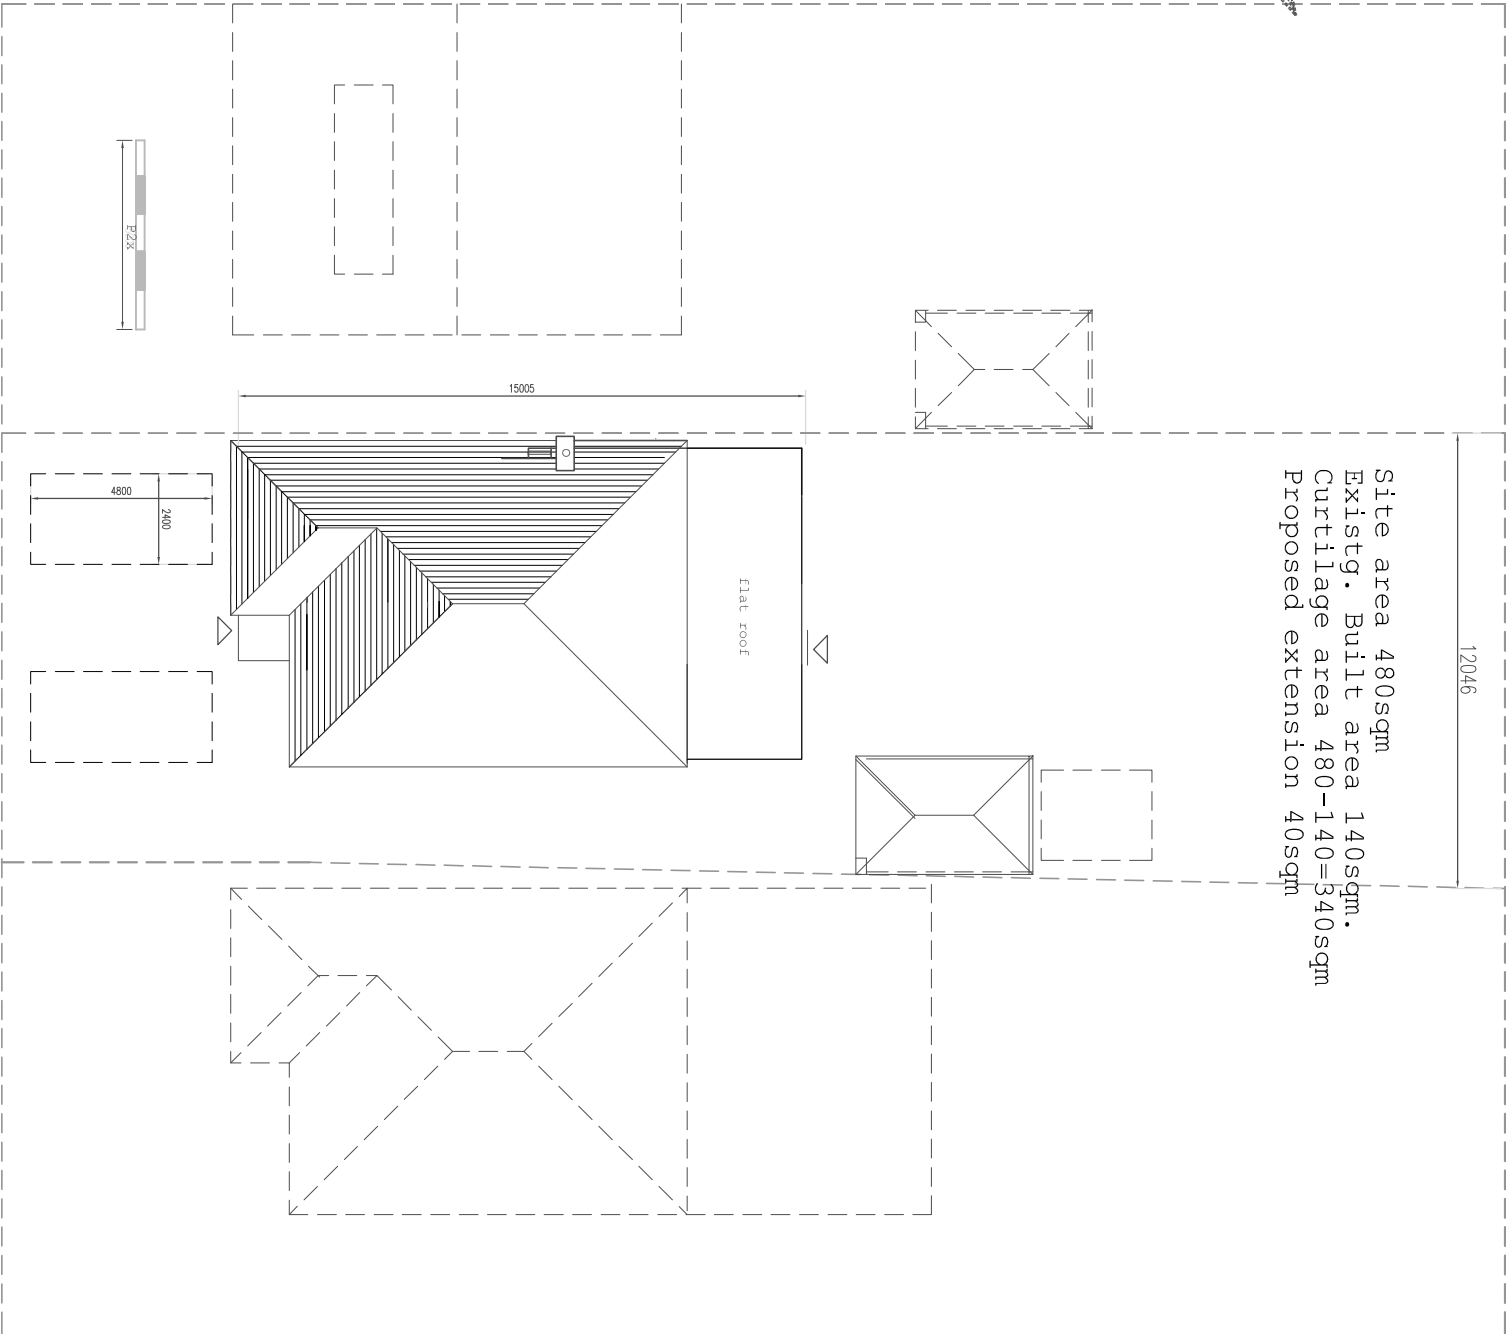

25 Clifton Gardens

Existing Roof Plan

rev: Proposal 22.07.24 outbuilding located re tree roots.	Project:	Drawing:			Site Plans		Rev:	A3 Paper Size		Issued for:	
Extension at Rear. bedroom, kitchen, bathroom, majlis & Outbuilding	25 Clifton Gardens,SO18 3DA						25-33	000	Scale:	Mr A. Nazari	
							1/200		Drawn By: M O	25 Clifton Gardens	
									Date:	SO18 3DA	
										Southampton	
										mob:07532 718642	