

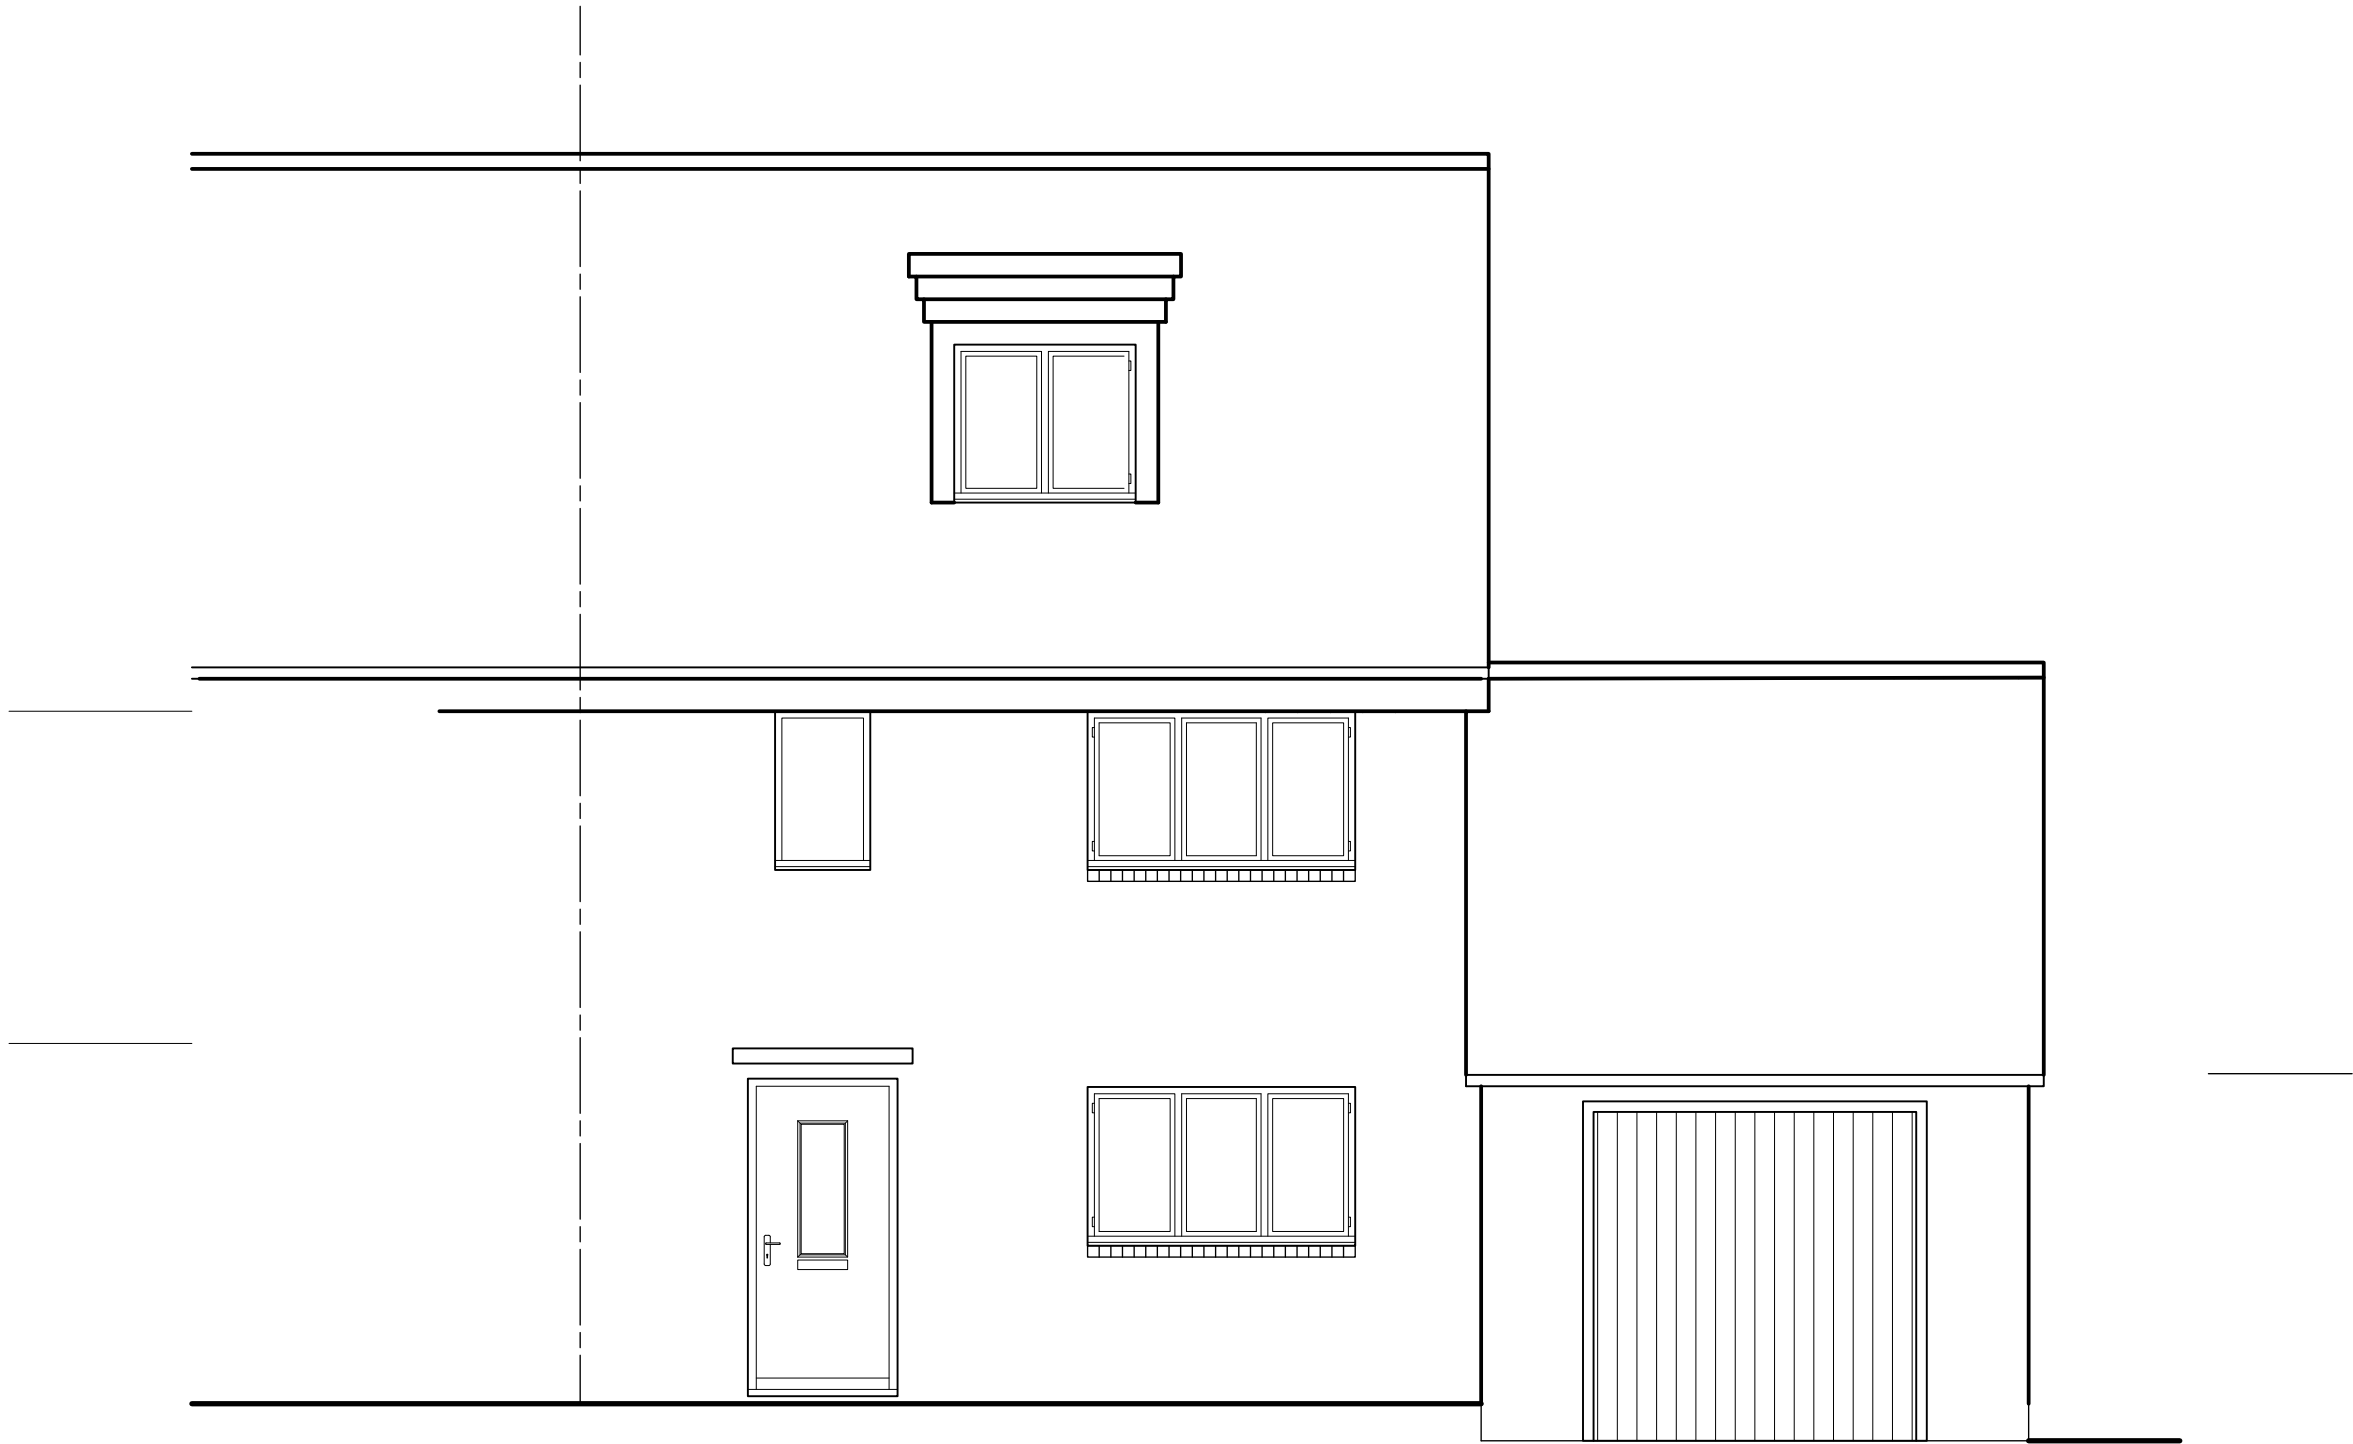


NOTES:
All dimensions must be checked on site and not scaled from this drawing.

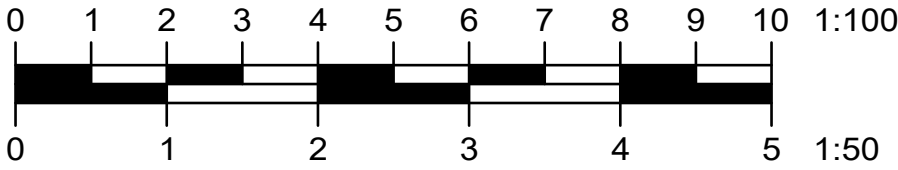

EXISTING FRONT ELEVATION

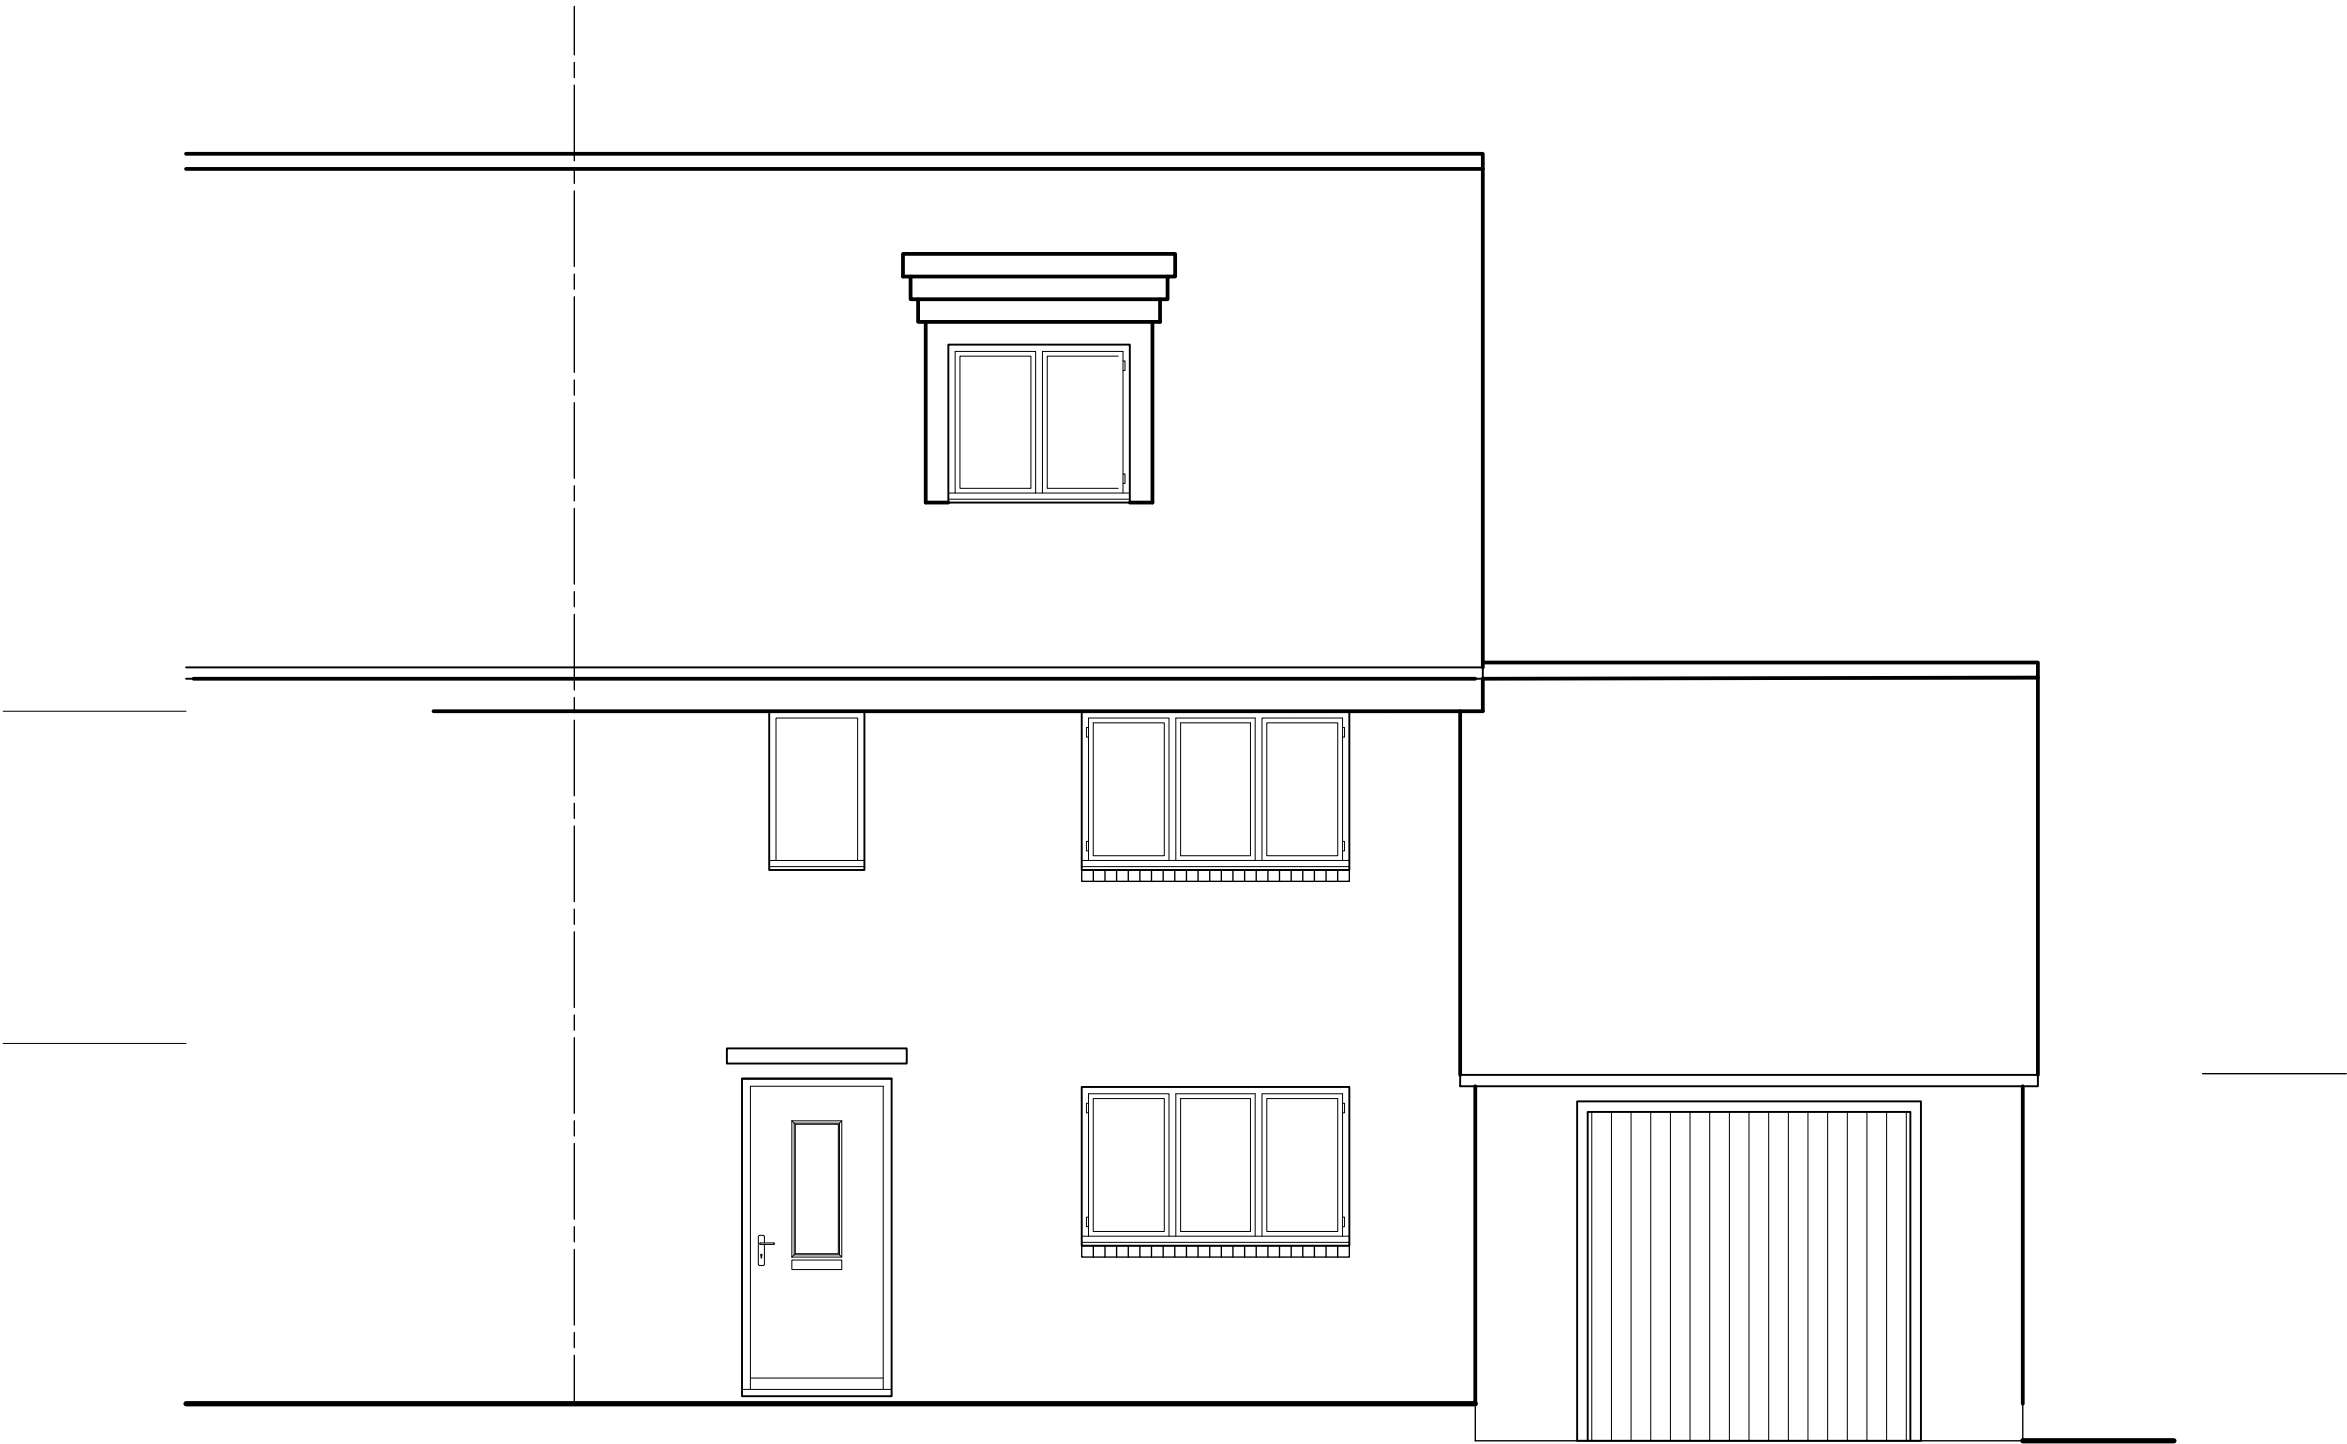

PROPOSED FRONT ELEVATION

A	-	-
	Date	Revisions

©copyright
DANA MARINA DESIGN
www.danamarina.co.uk
danamarinadesign@outlook.com
07742 462938

Client
-

ADDRESS
12 RIGBY STREET
EASTLEIGH
SO50 9RF

Drawing Title
PROPOSED FLOOR PLANS
AND ELEVATIONS

Scale
1:50

Date
JUNE 2024

Drw No. 006/ELE	Rev. -
--------------------	-----------