



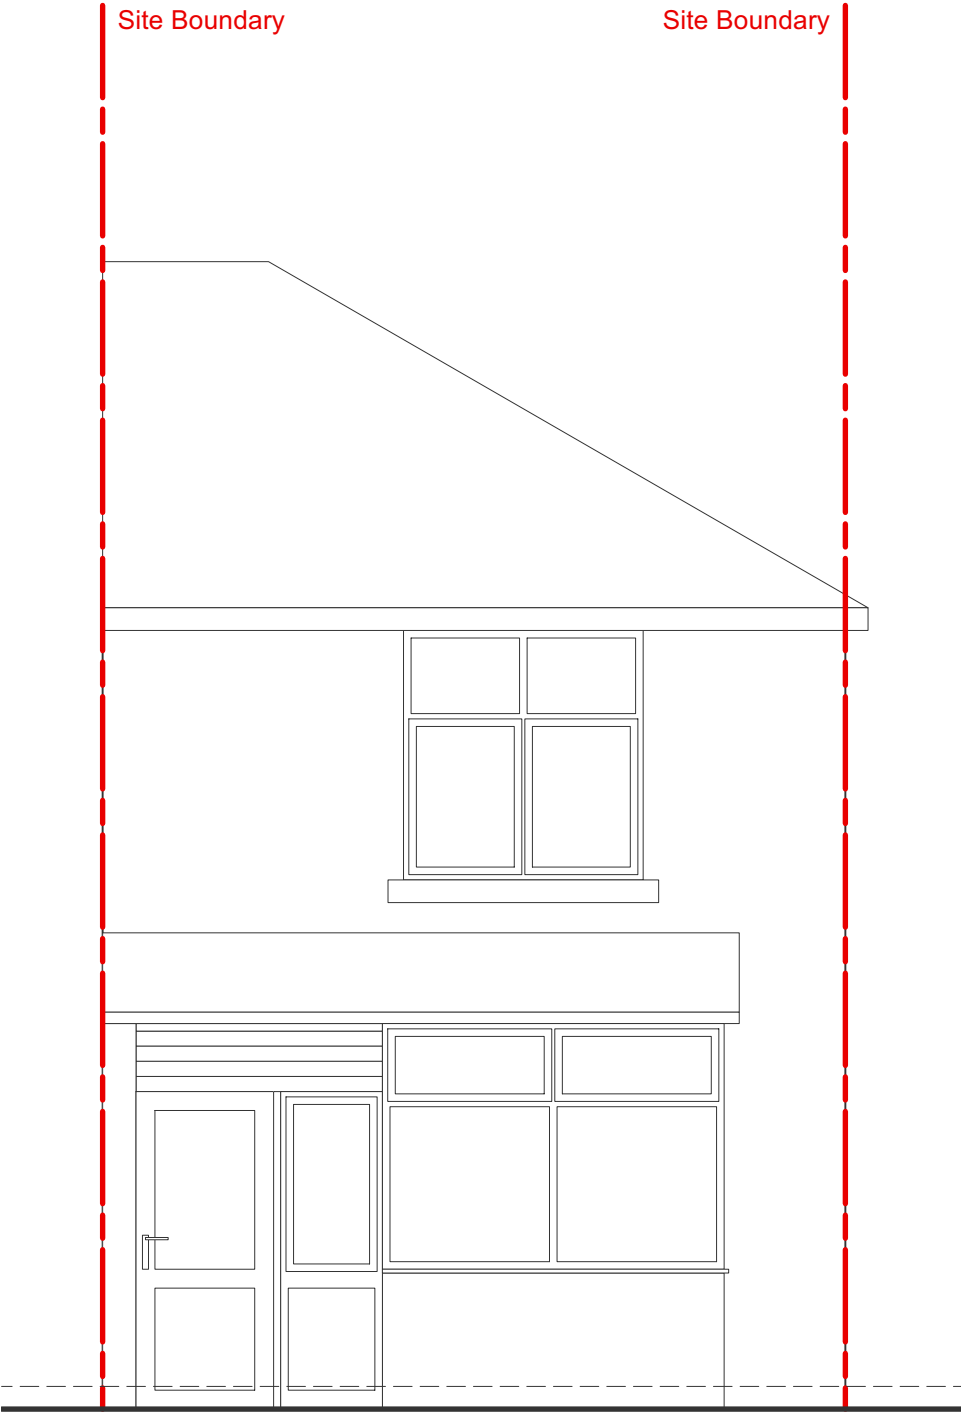


Existing Front Elevation



Existing Side Elevation

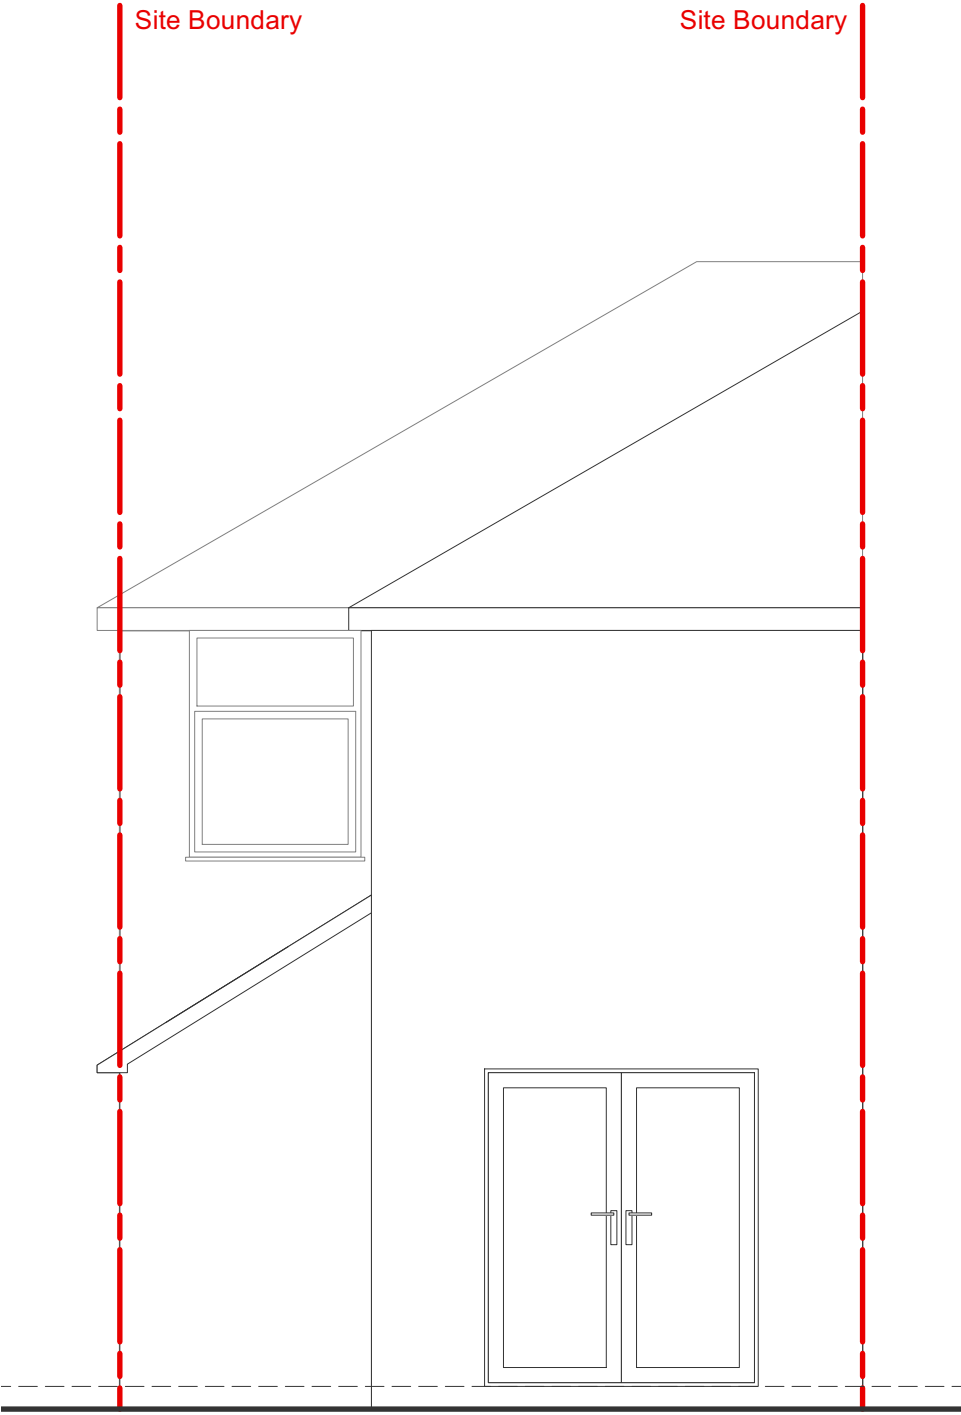


Existing Rear Elevation

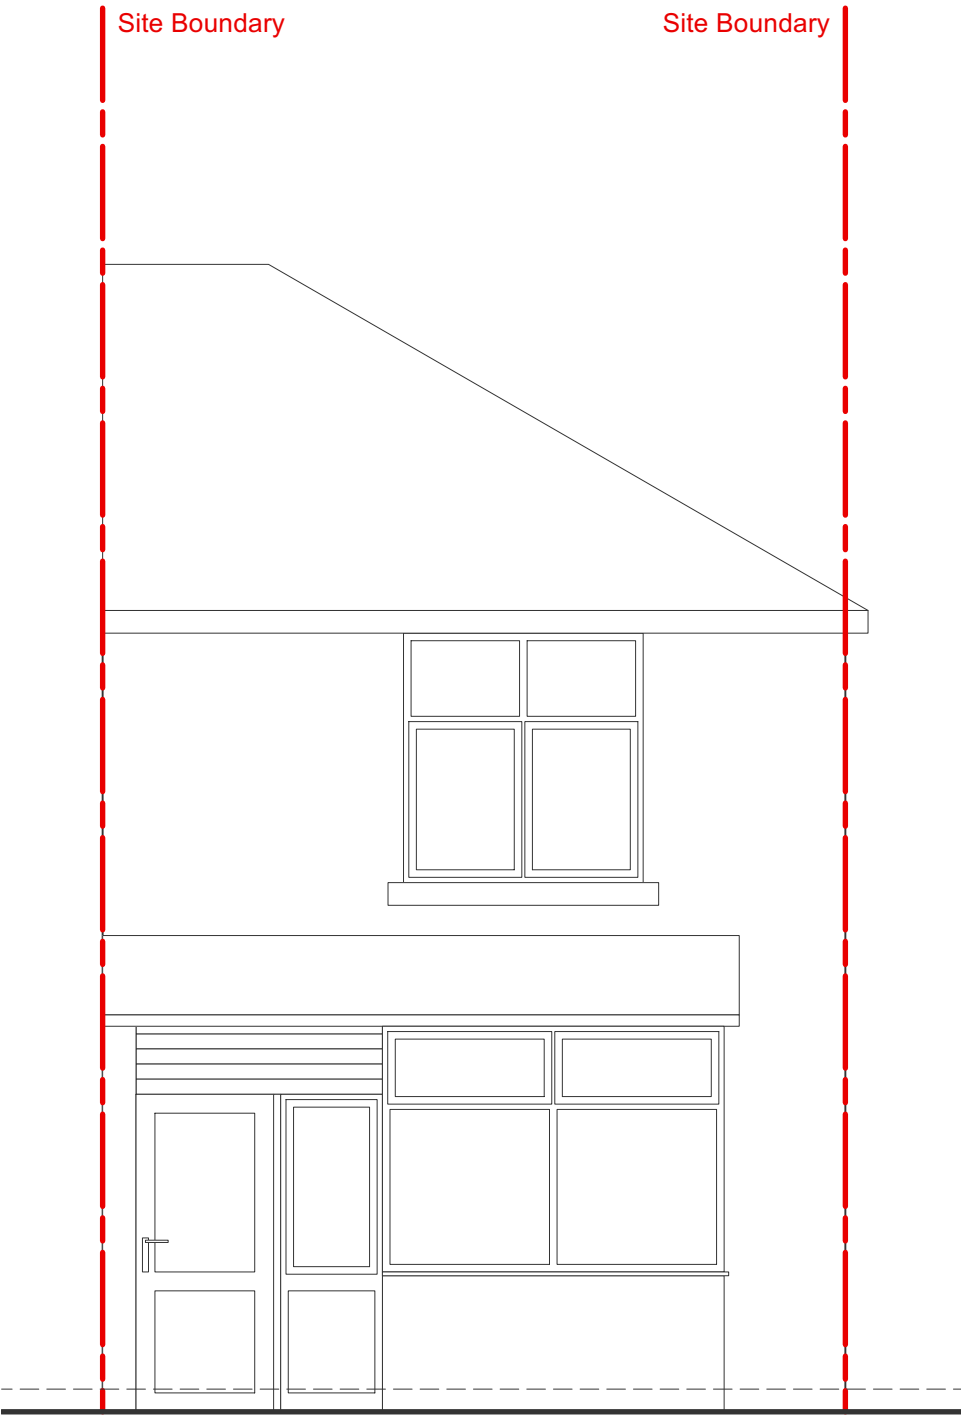


Proposed Front Elevation



Proposed Side Elevation

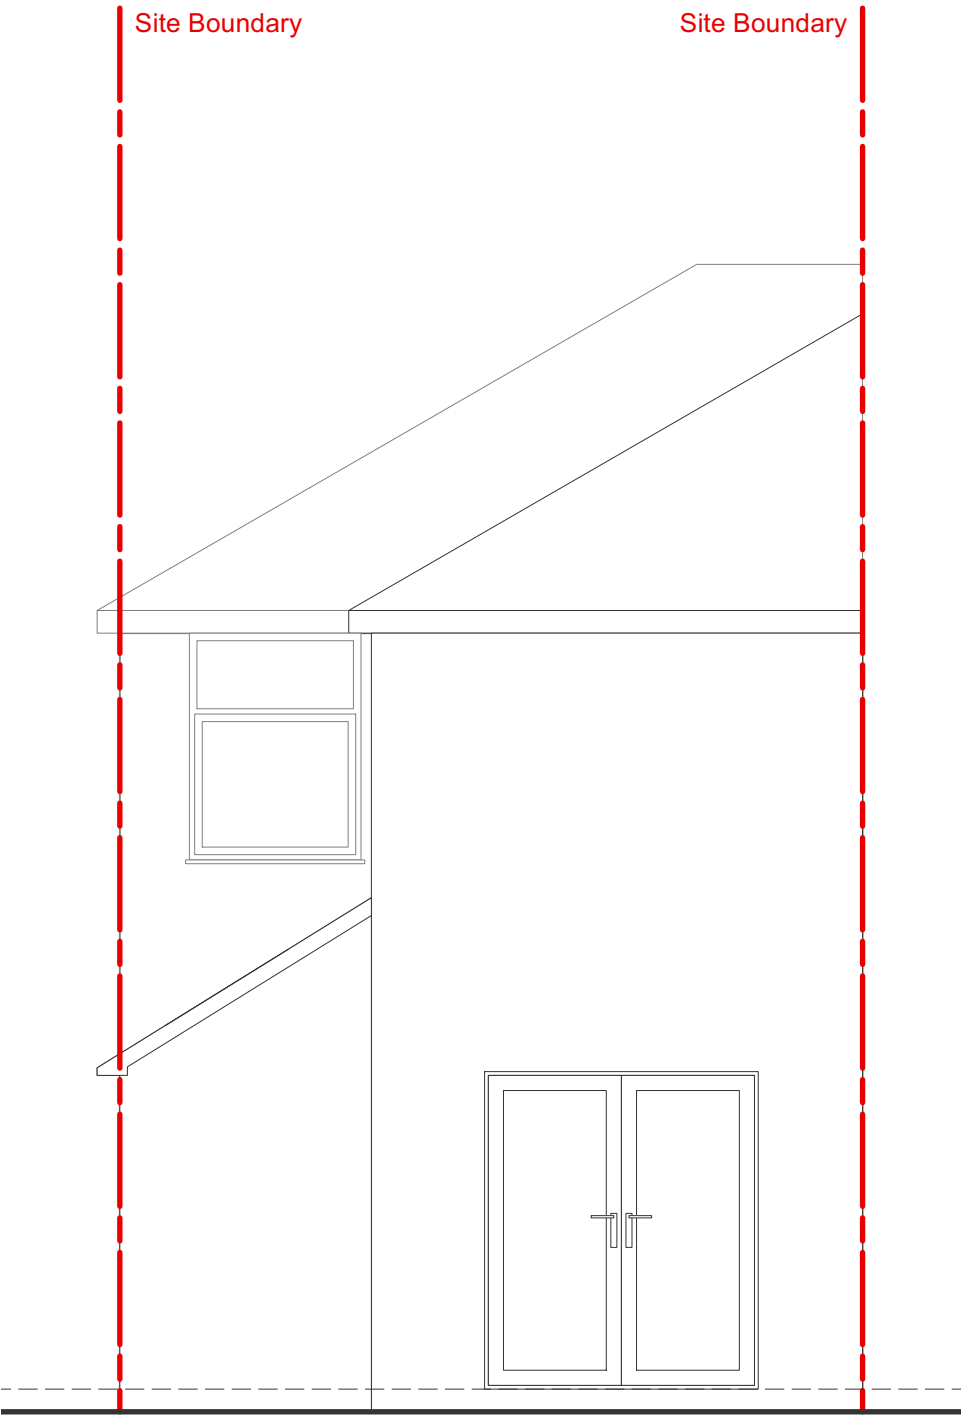

Proposed Rear Elevation

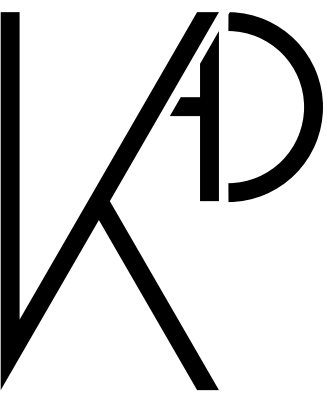

KIYANI ARCHITECTURE
AND DEVELOPMENTS

📞 | +44 7960 714649

✉ | ik@kiyaniad.com

🌐 | www.kiyaniad.com

1. Copyright of Kiyani Architecture and Developments Ltd
2. Scale from drawings for planning purposes only.
3. Use figured dimensions only.
4. All dimensions to be checked on site.

Key:



Site Boundary



Existing Wall



Proposed Wall



Demolition



Proposed Openings



45 Degree Code Line



Proposed Beams

D	Revised Scheme	06.08.2024
C	Revised Scheme	05.08.2024
B	Revised Scheme	02.08.2024
A	Revised Scheme	21.05.2024
/	First Issue	28.04.2024

Revision	Description	Date
----------	-------------	------

Client:
Anna

Project:
4 Nutbeem Road, Eastleigh, SO50 5JQ

Drawing Title:
Existing and Proposed Elevations

Project Number: 2017	Drawing Number: 200
-----------------------------	----------------------------

First Issue Date: 28.04.2024	Revision: D	Drawn By: IK	Checked By: KAD
--	-----------------------	------------------------	---------------------------

Drawing Status: Feasibility	Scale: 1:50 @A1
------------------------------------	------------------------

