



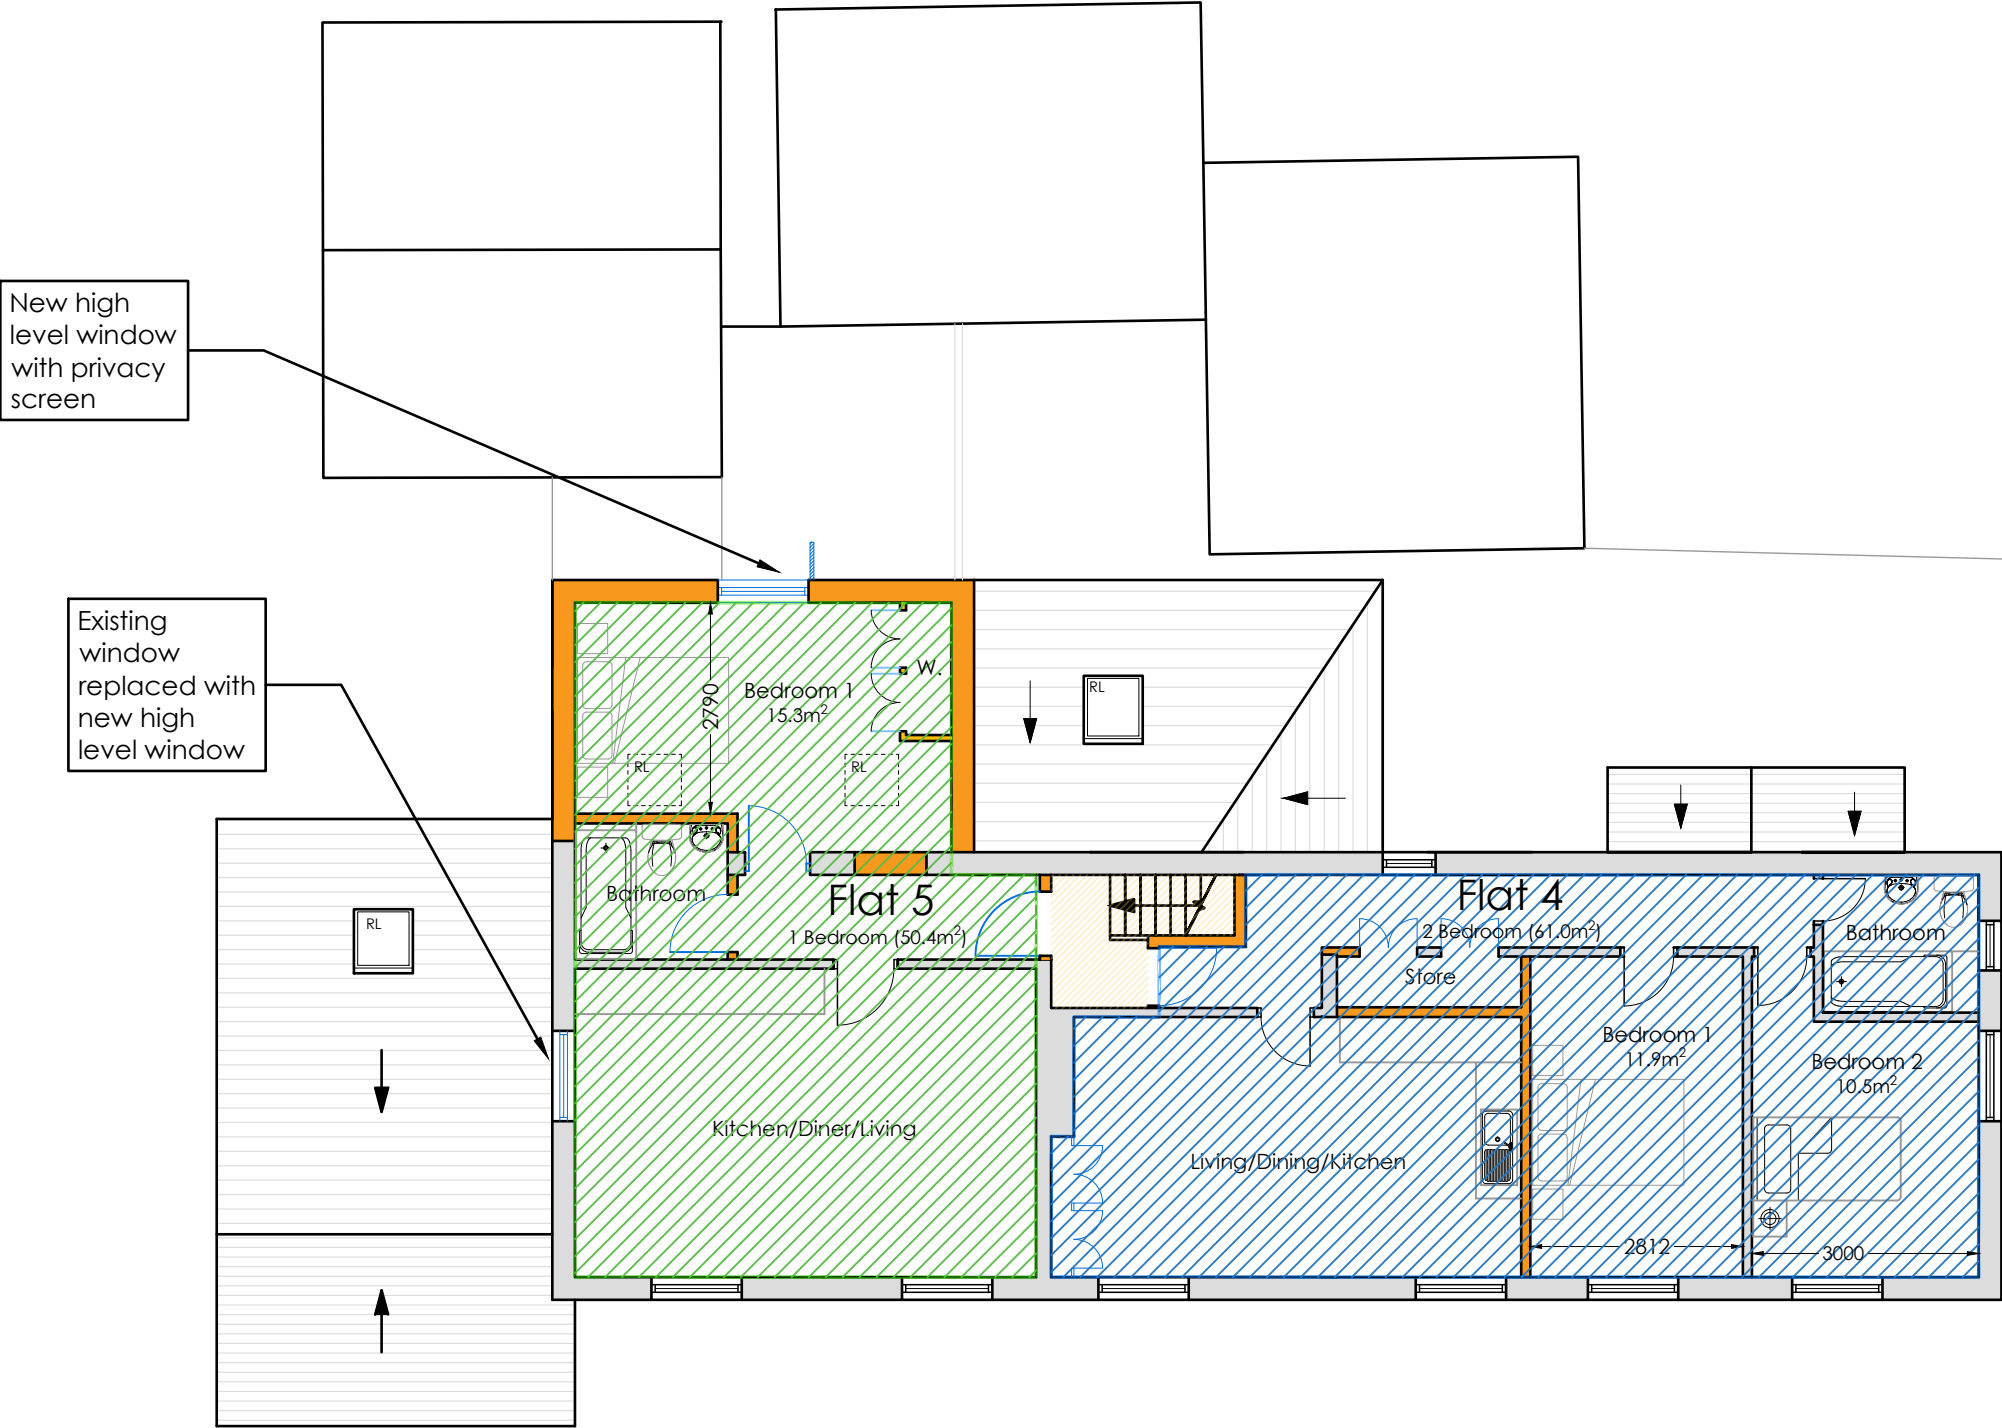

① Proposal First Floor Plan
Scale 1:100

-  New 1 Bedroom Flat
-  New 2 Bedroom Flat
-  Communal Internal Area

 

Revisions:
Rev A - Reduction in size to first floor plan - 10-06-2024
Rev B - Further reduction in size to first floor plan - 03-07-2024

 Primmer Olds BAS — Chartered Surveyors —	Mountbatten House 1 Grosvenor Square Southampton Hampshire, SO15 2JU Tel: 023 8022 2292		
Project Title: 1-7 St Andrews Building High Street, Hamble-le-Rice, SO31 4JE			
Drawing Title: Proposed First Floor Plan			
Client	Mr P. Green		
Dwg No:	111	Scale	1:100 @ A3
Drawn	FD	Date	Feb 2024
All dimensions are in millimeters and are to be checked on site. Contact Primmer Olds BAS with any queries and to report any discrepancies.			