


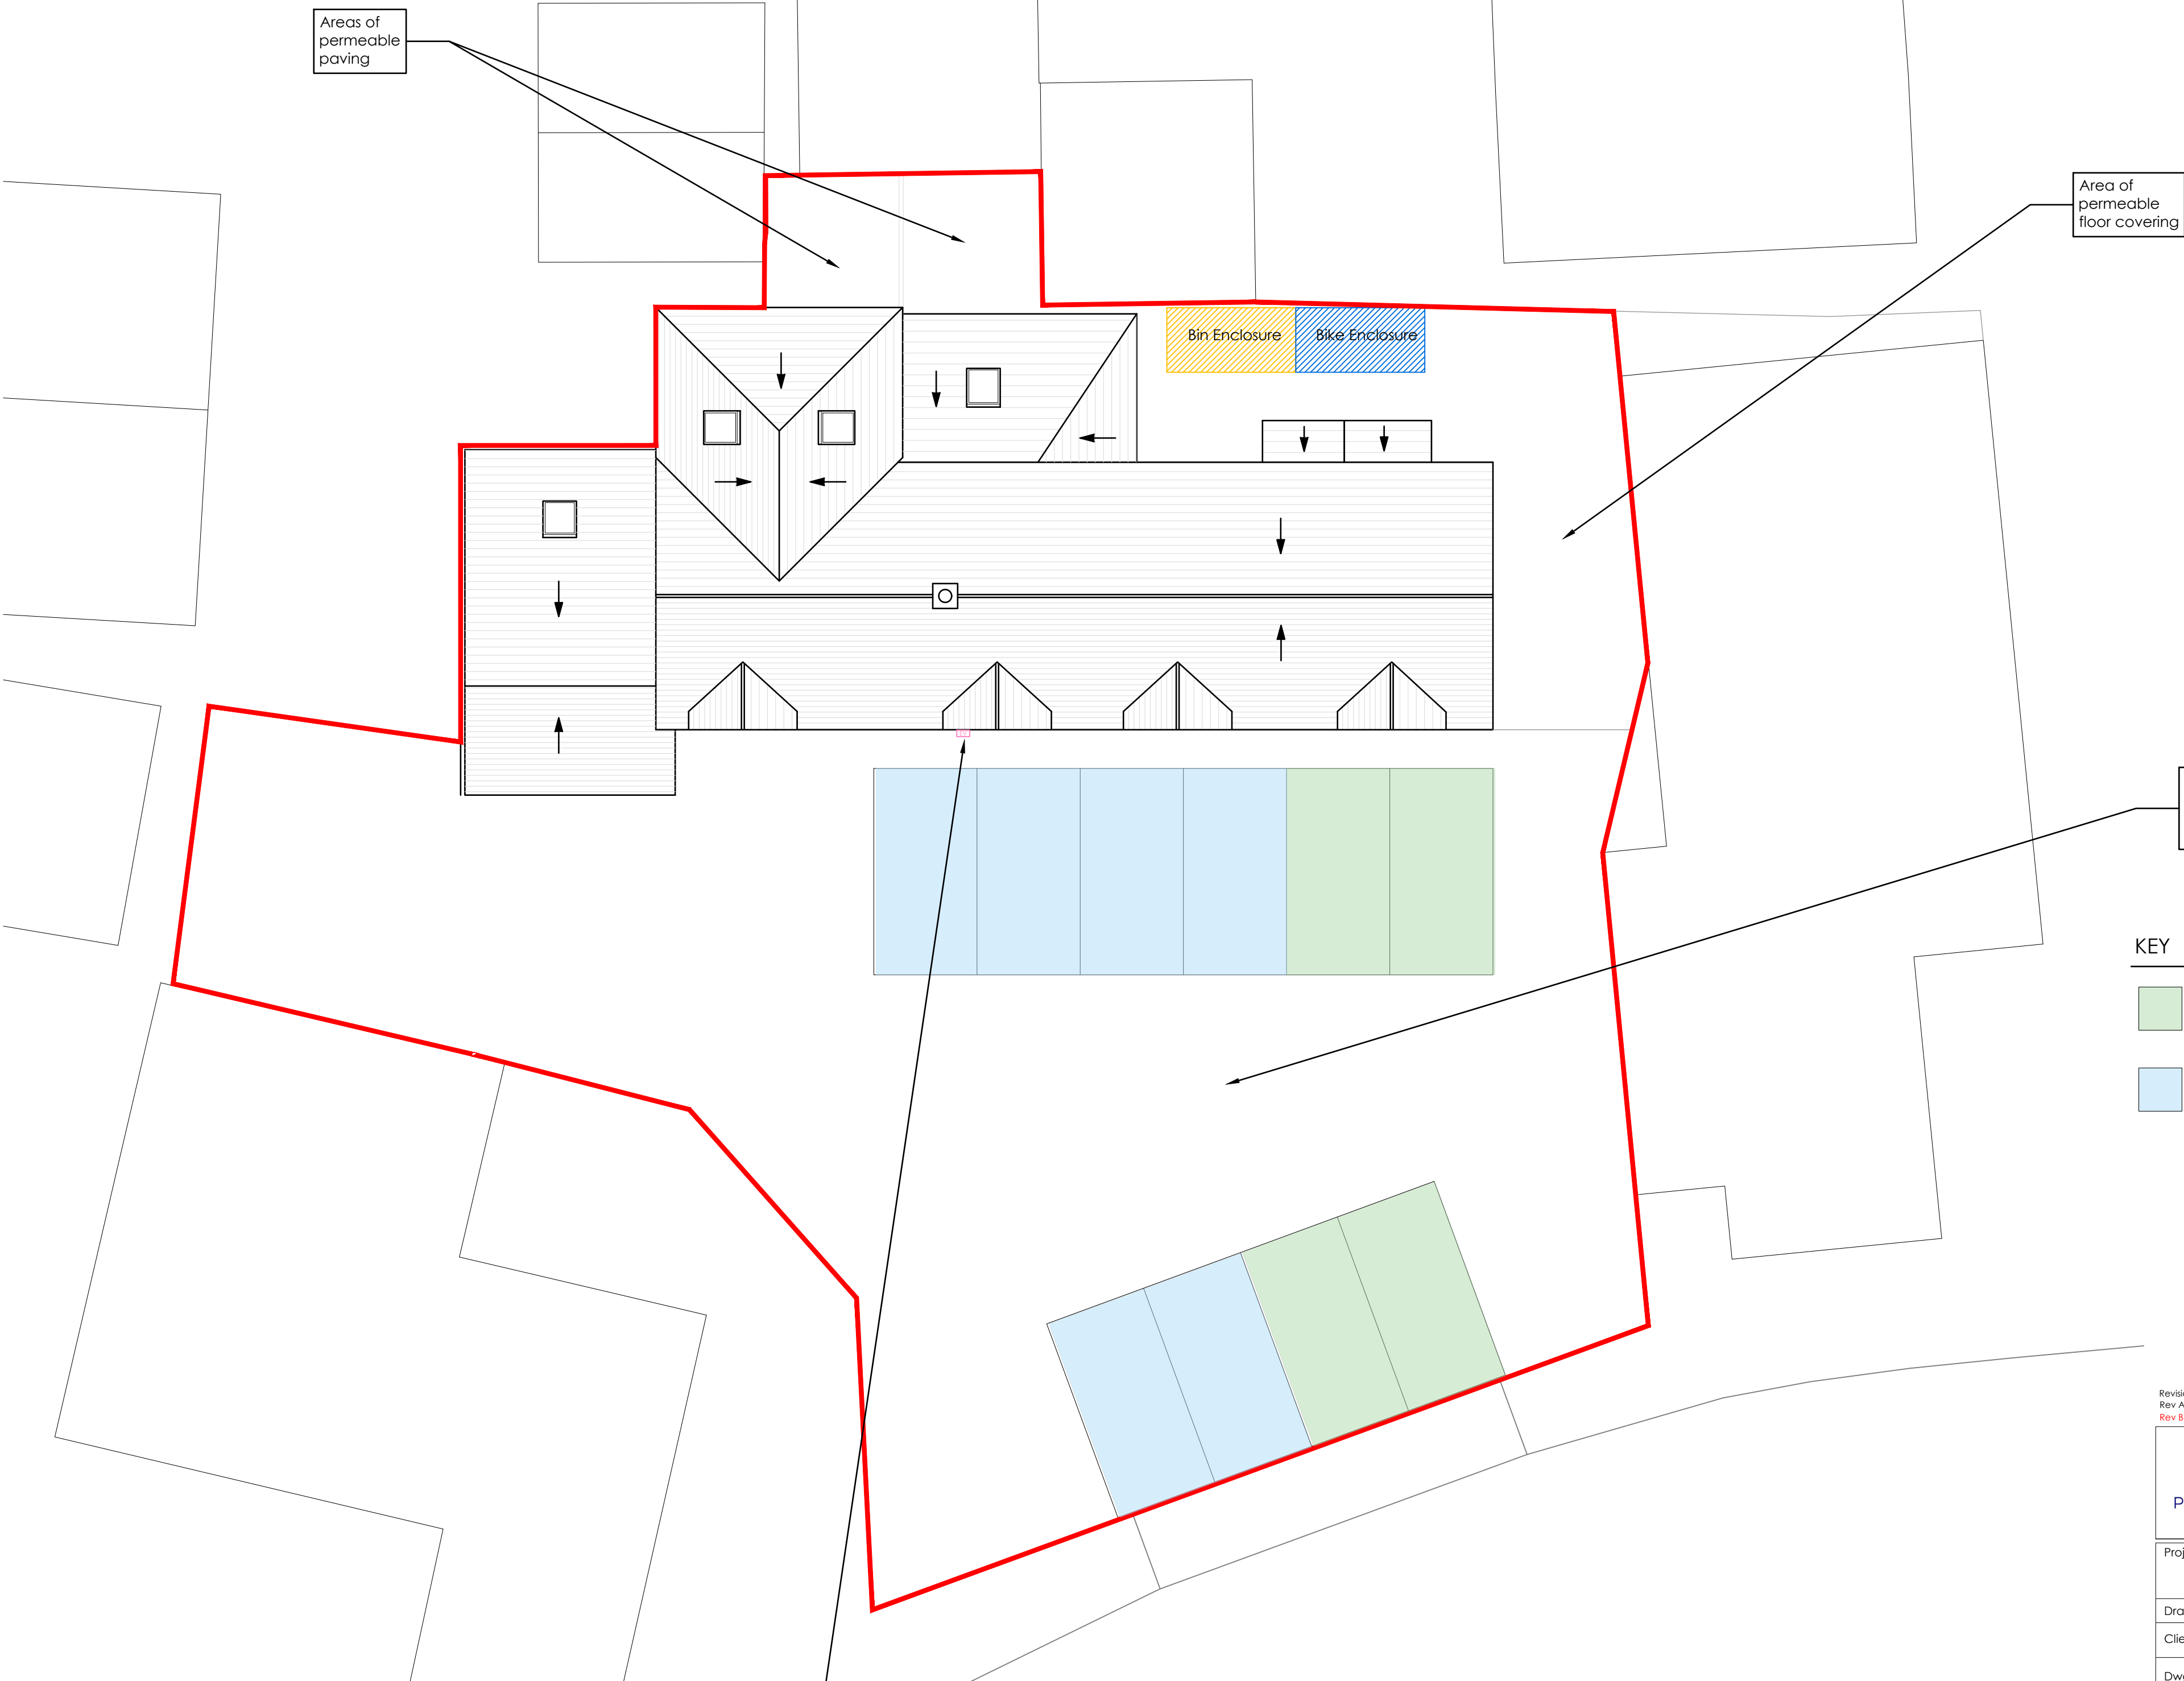

Areas of permeable paving


Area of permeable floor covering

Car park and access road to remain as brick paving

EV charging point

KEY

- Unallocated Parking for Commercial Units/Visitors
- Allocated Parking Residential Occupants

 

Proposed Roof/Site Plan
Scale 1:100

Revisions:
Rev A - Reduction in size to first floor plan and roof alteration - 10-06-2024
Rev B - Reduction in roof alteration and change to roof lights - 04-07-2024

Primmer Olds **BAS**
— Chartered Surveyors —

Mountbatten House
1 Grosvenor Square
Southampton
Hampshire, SO15 2JU
Tel: 023 8022 2292

Project Title:		1-7 ST Andrews Building High Street, Hamble-le-Rice, SO31 4JE	
Drawing Title:		Proposed Roof / Site Plan	
Client	Mr P. Green		
Dwg No:	003	Scale	1:100 @ A2
Drawn	FD	Date	Feb 2024

All dimensions are in millimeters and are to be checked on site.
Contact Primmer Olds BAS with any queries and to report any discrepancies.