



key:-	ceiling height
ch	Floor level relative to external survey
fl	head height from floor
h	inversion heater
in	minimum height from floor
min	maximum height from floor
max	sill height from floor
s	height to underside
u/s	

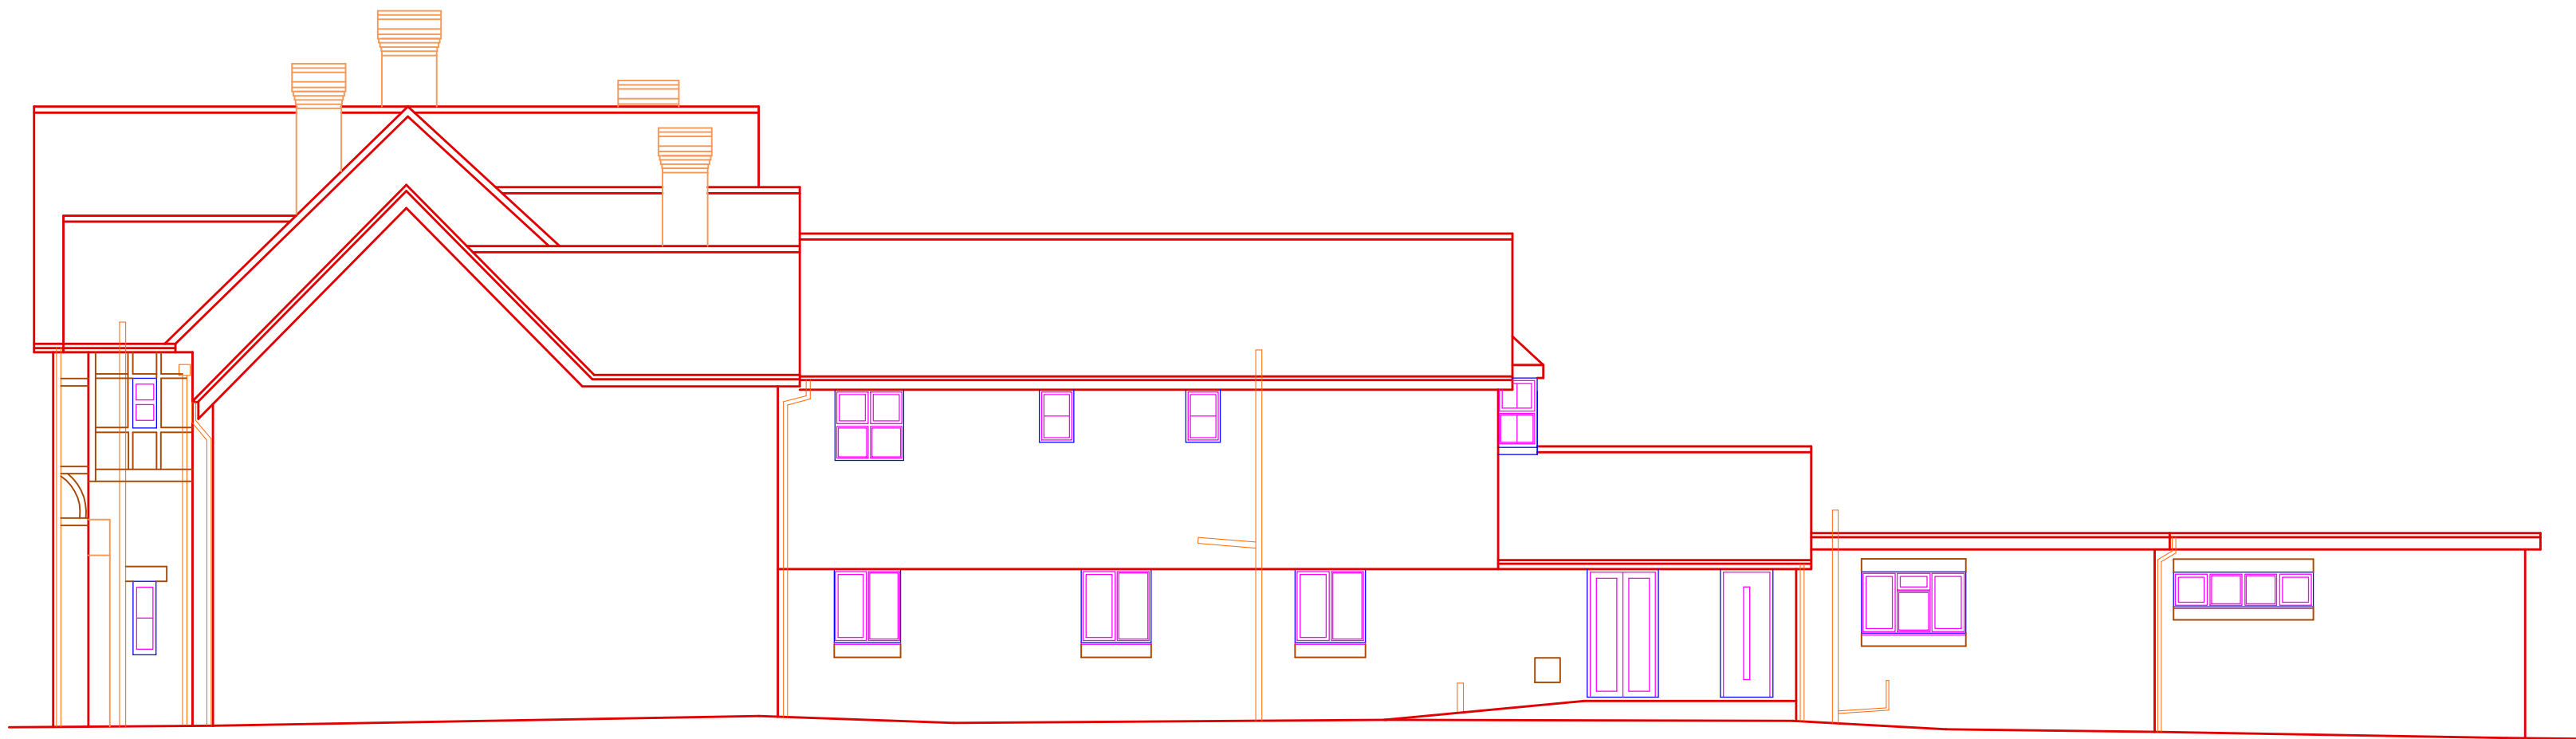

10.0m DATUM
NORTH ELEVATION

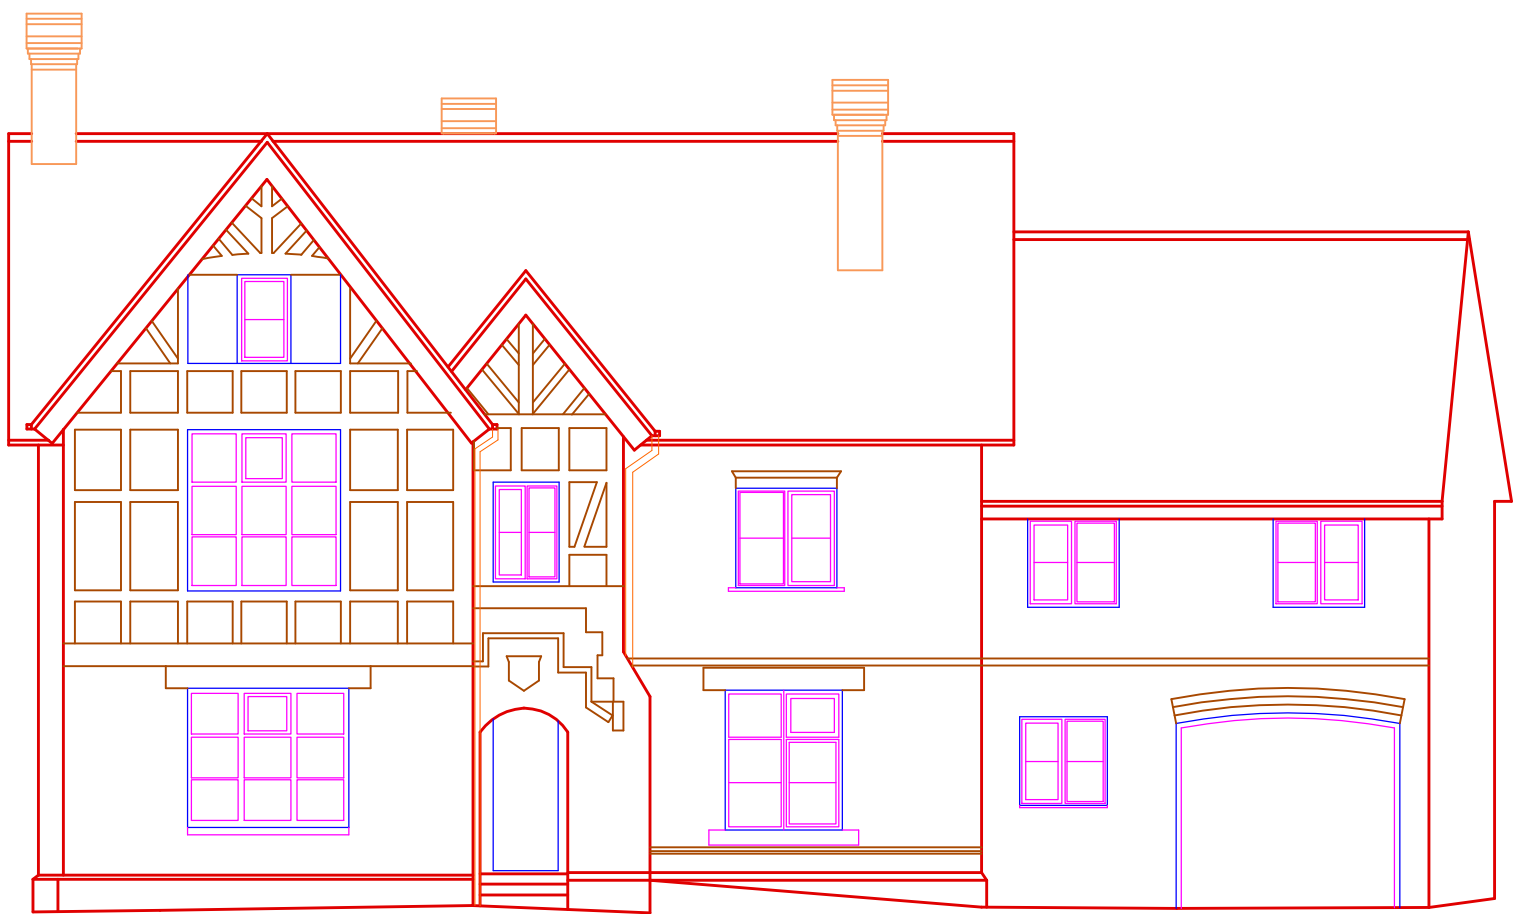

10.0m DATUM
EAST ELEVATION



10.0m DATUM
SOUTH ELEVATION



10.0m DATUM
WEST ELEVATION

NOTES:
LEVELS RELATE TO OS DATUM
ALL DIMENSIONS & LEVELS SHOWN IN METRES
ON SITE DIMENSION ACCURACY IS TAKEN RELATIVE TO THE PRINTED SCALE AND SHOULD BE CHECKED ON SITE WHERE OF CRITICAL IMPORTANCE

P STUBBINGTON LAND SURVEYS LTD

THE MEAD
DURLEY BROOK ROAD
DURLEY
SOUTHAMPTON
HAMPSHIRE
SO32 2AR

TEL : 023 8060 1876

MOBILE:-
07973 348165

EMAIL:-
PAUL@PSLANDSURVEYS.COM

CLIENT:- HOLLYBANK REST HOME

CONTRACT:- HOLLYBANK REST HOME
BOTLEY
SO30 2EB

TITLE:- ELEVATIONS

SCALE:- 1:100 @A1

DRAWING NO. 10357/03

DATE:- MARCH 2023

SURVEYOR:- RD/SD/NLA

