



key:-	ceiling height
ch	Floor level relative to external survey
fl	head height From Floor
h	in
im	in
min	minimum height From Floor
max	maximum height From Floor
s	sill height From Floor
u/s	height to underside




GROUND FLOOR PLAN

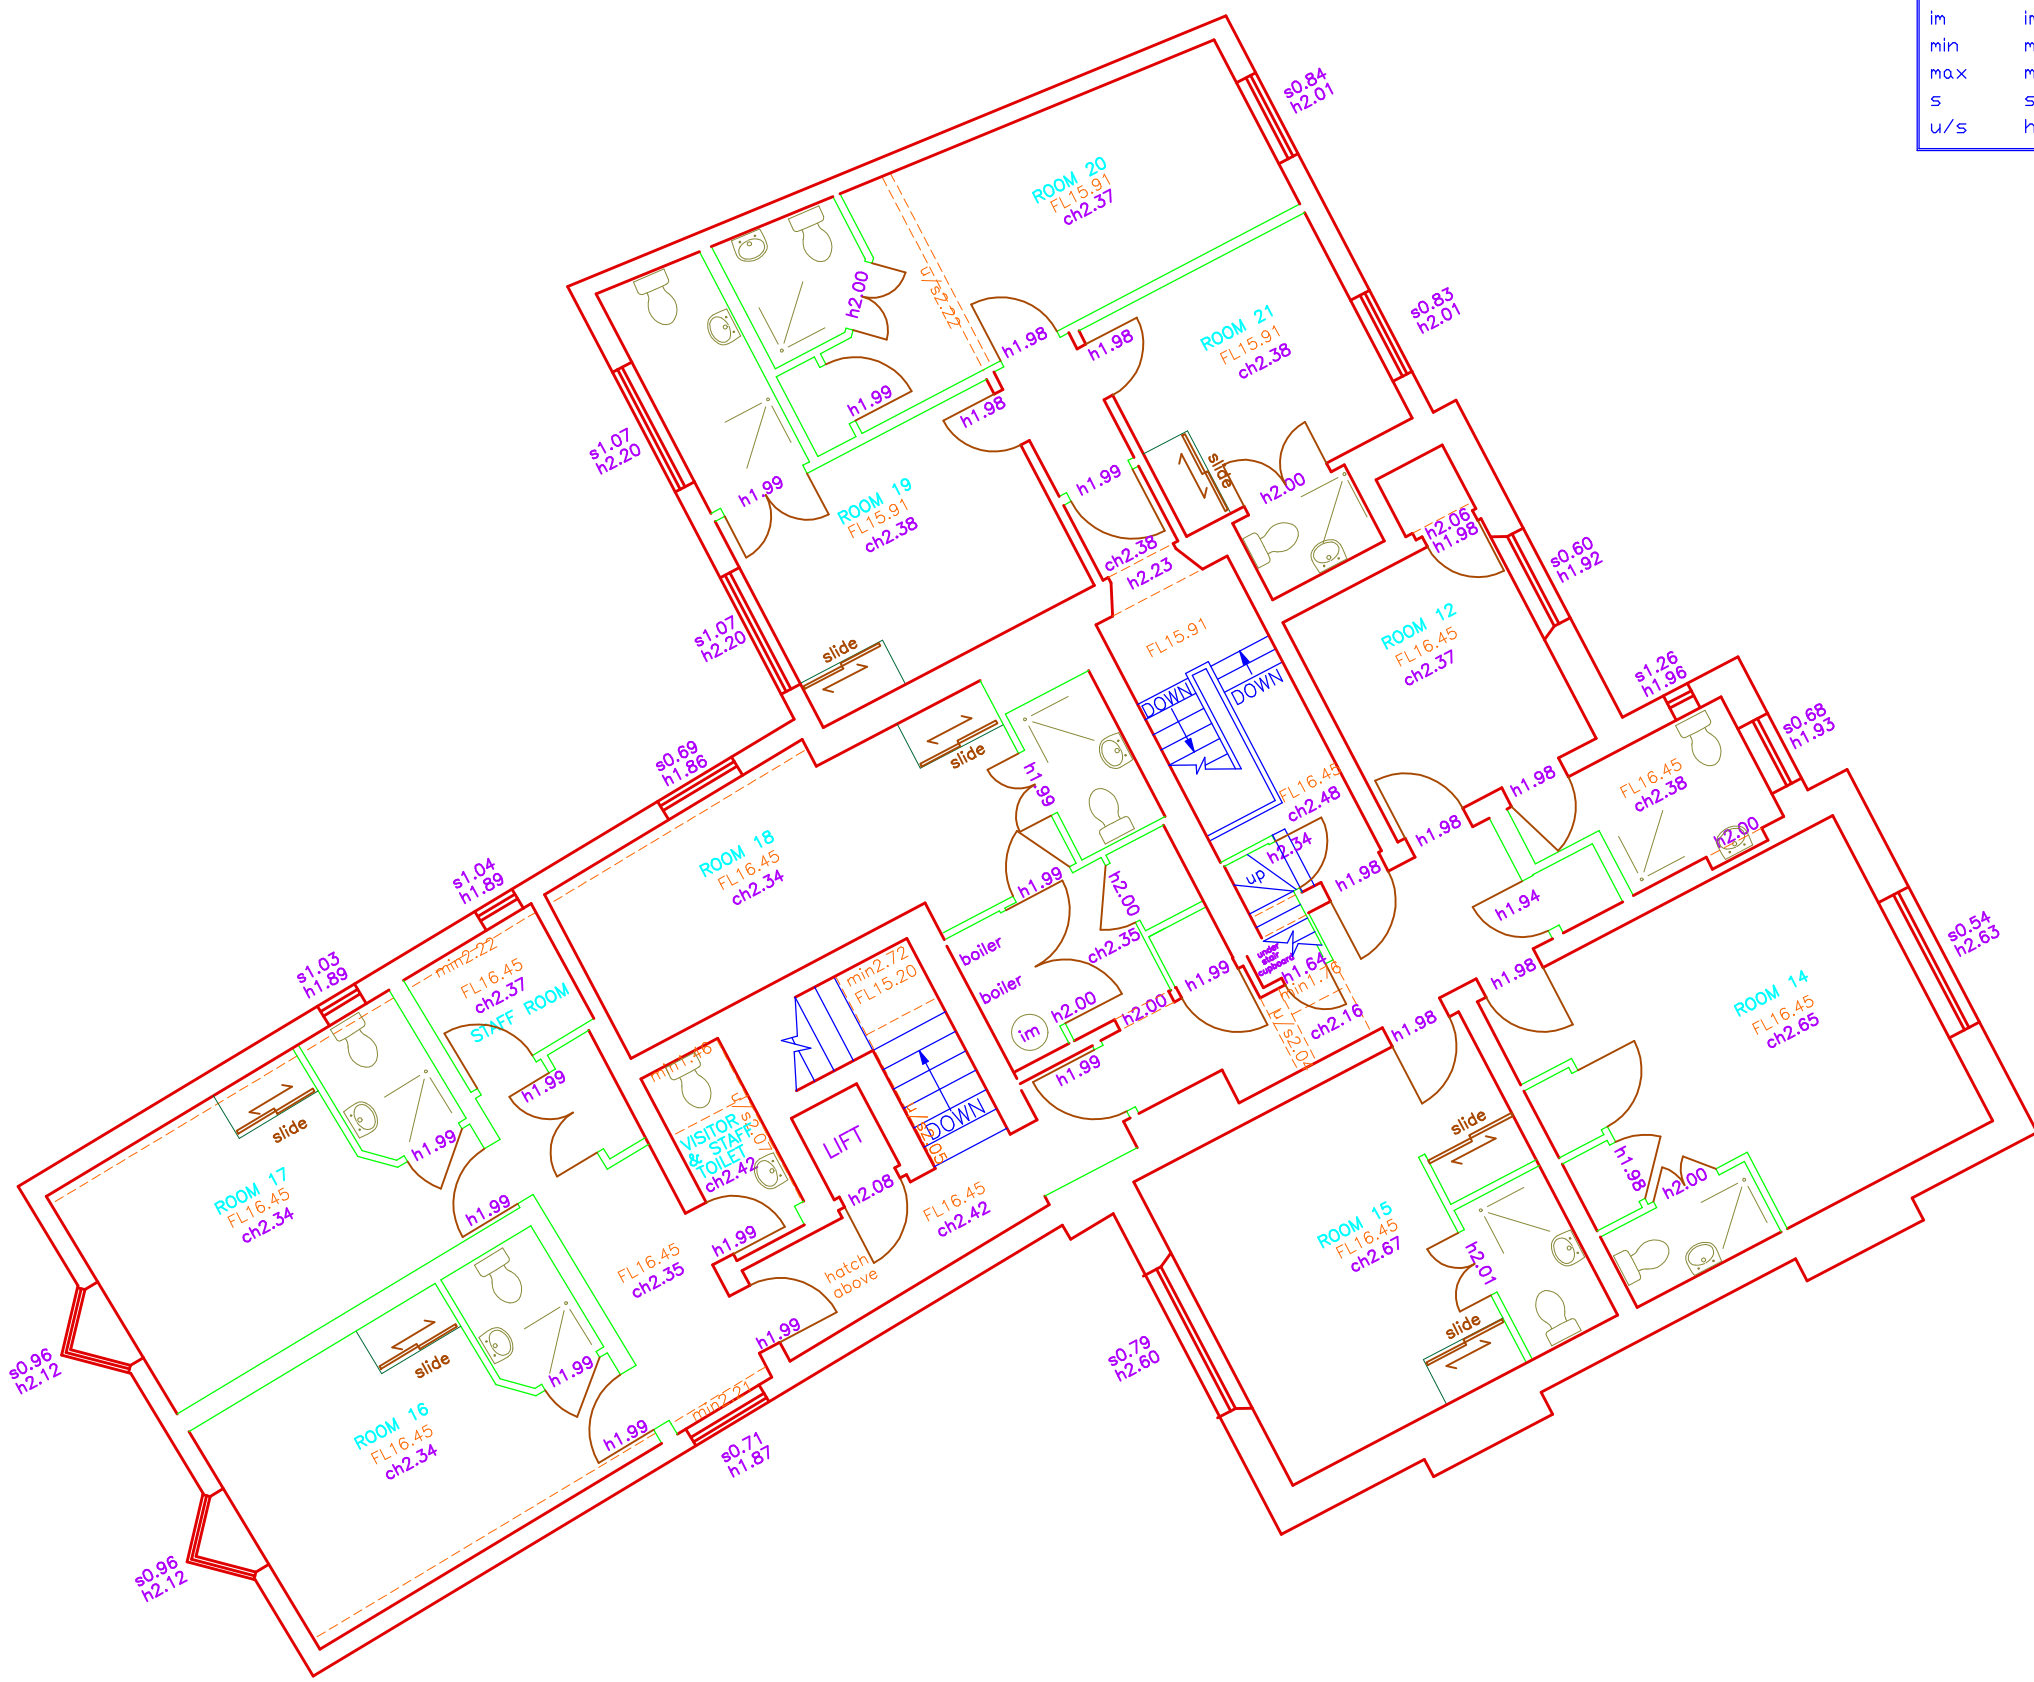

FIRST FLOOR PLAN

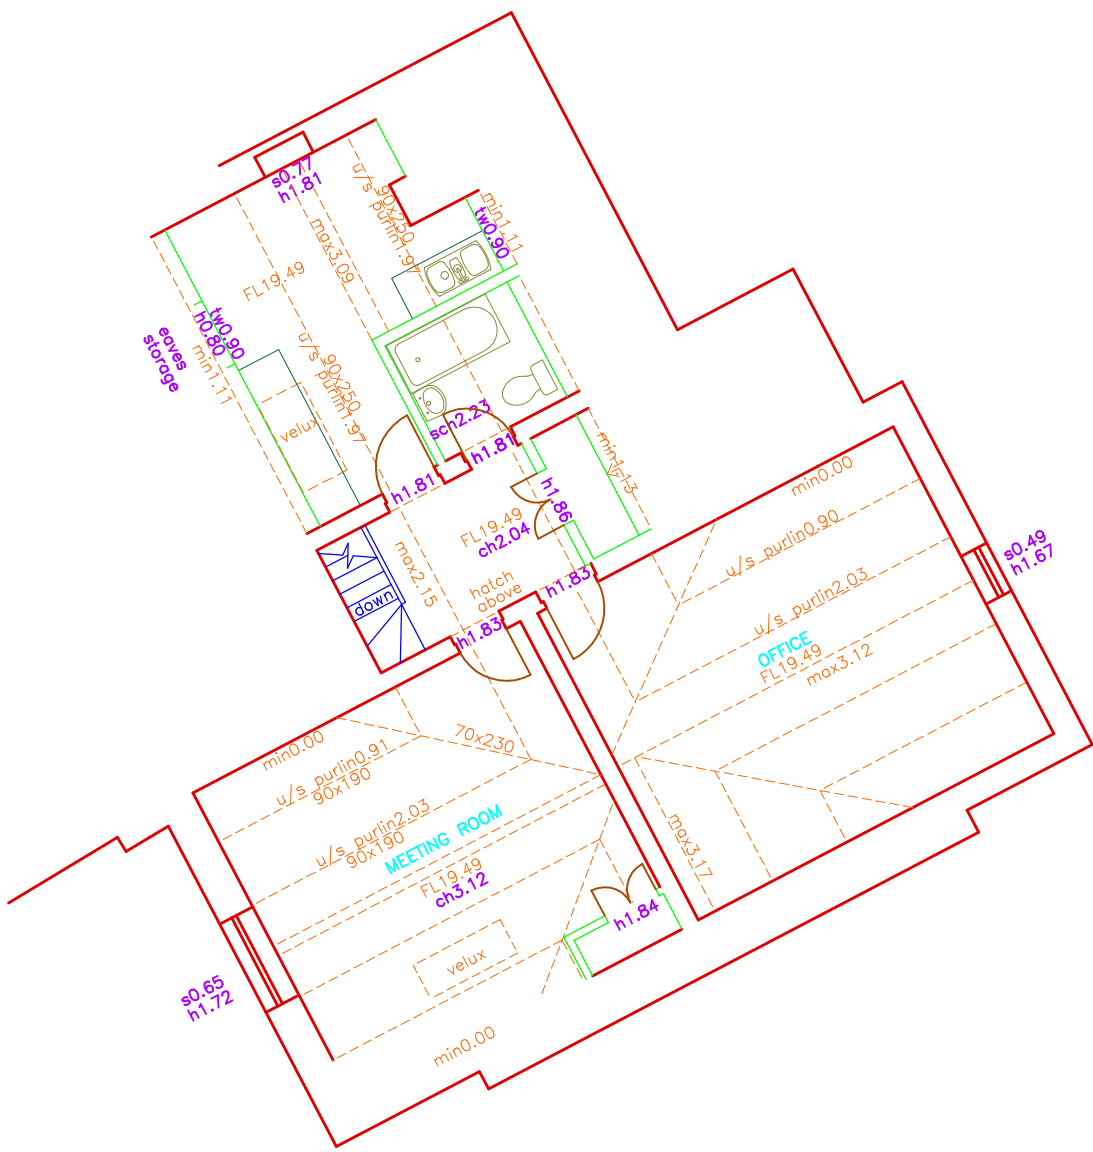

SECOND FLOOR PLAN

 

INDICATIVE

NOTES:
LEVELS RELATE TO OS DATUM
ALL DIMENSIONS & LEVELS SHOWN IN METRES
ON SITE DIMENSION ACCURACY IS TAKEN RELATIVE TO THE PRINTED SCALE AND SHOULD BE CHECKED ON SITE WHERE OF CRITICAL IMPORTANCE

P STUBBINGTON LAND SURVEYS LTD

THE MEAD
DURLEY BROOK ROAD
DURLEY
SOUTHAMPTON
HAMPSHIRE
SO32 2AR
TEL : 023 8060 1876
MOBILE:-
07973 348165
EMAIL:-
PAUL@PSLANDSURVEYS.COM

CLIENT:- HOLLYBANK REST HOME
CONTRACT:- HOLLYBANK REST HOME
BUTLEY
S030 2EB
TITLE:- MEASURED FLOOR PLANS
SCALE:- 1:100 @A1
DRAWING NO. 10357/02
DATE:- MARCH 2023
SURVEYOR:- RD/SD/NLA

