

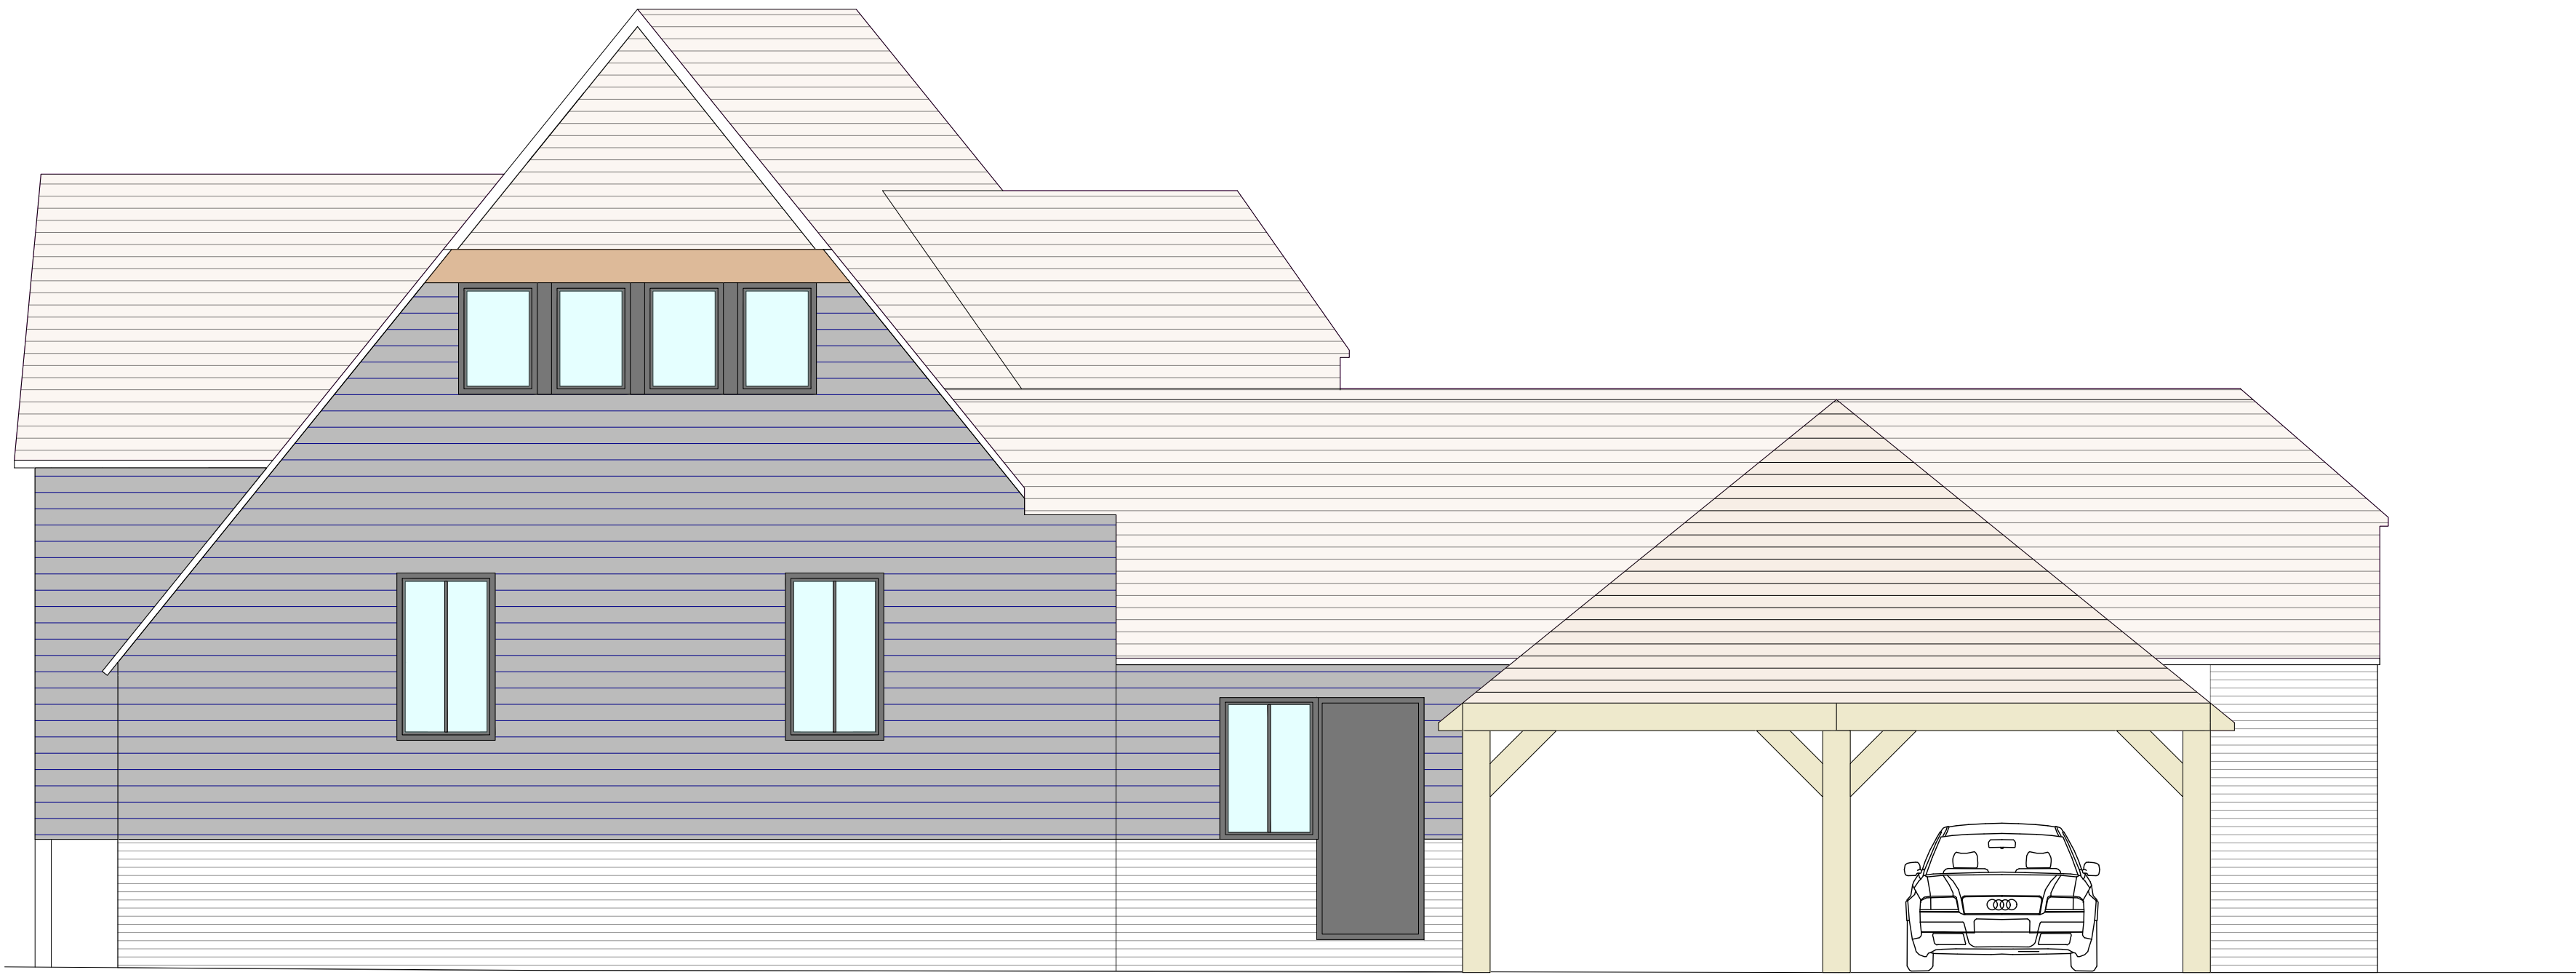


GENERAL NOTES
Drawing to be read in conjunction with all information by architects, structural engineers & services consultants. The contractor is not to scale from this drawing. All written dimensions to be checked on site before work commences. Discrepancies, where identified, must be reported to the architect immediately. This drawing is the property of Vesta Architects Ltd and must not be reproduced or disclosed to any unauthorised person either wholly or in part without written consent.

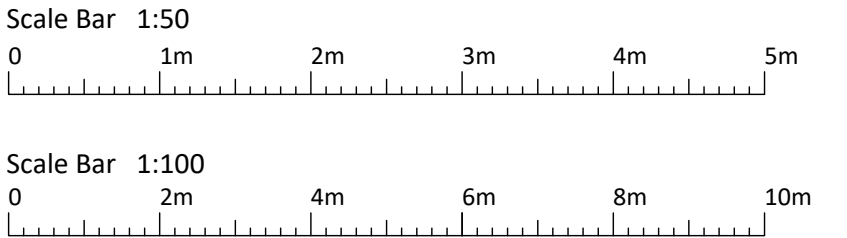


PROPOSED SIDE ELEVATION (EAST)

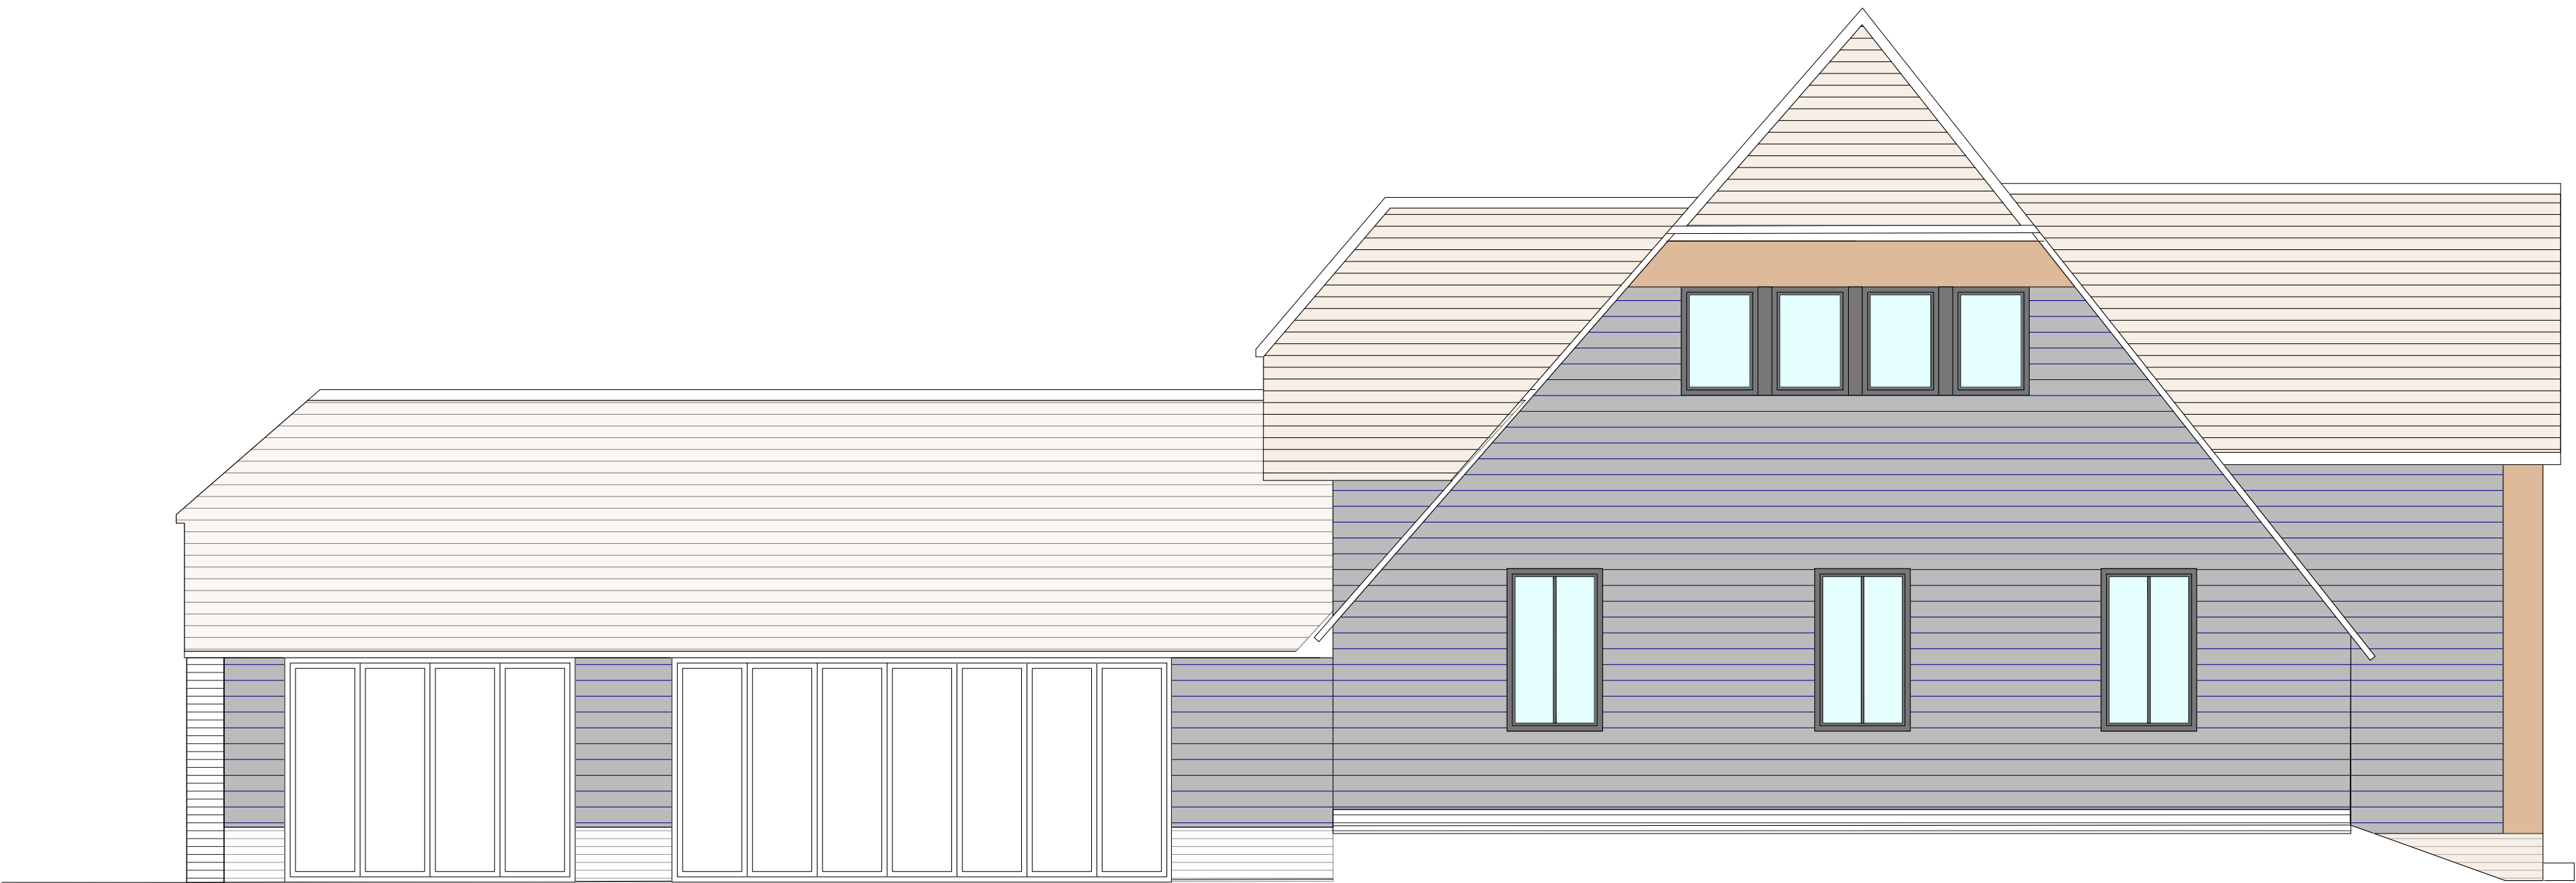

PROPOSED SIDE ELEVATION (WEST)

-	First Issue	08.08.24	MB	LF
Rev.	Description	Date	Drwn	Chkd

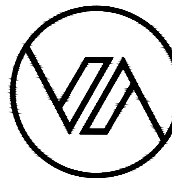

VESTA ARCHITECTS

The Oast House, Stapleley Manor Farm, Odiham, Hampshire, RG29 1JE
+44 (0)1256 862850 | info@vesta-architects.co.uk
www.vesta-architects.co.uk

BUILDING REGULATIONS

Client

LONMER CONSTRUCTION

Project

MORTIMERS FARM, MORTIMERS LANE
FAIR OAK, EASTLEIGH, SO50 7EA

Drawing

PROPOSED EAST & WEST ELEVATIONS
BARN B

Date	Scale	Drawn
AUG 2024	1:50 @ A1	MB

Drawing No.	Rev.
24-4956-P-04B	-